


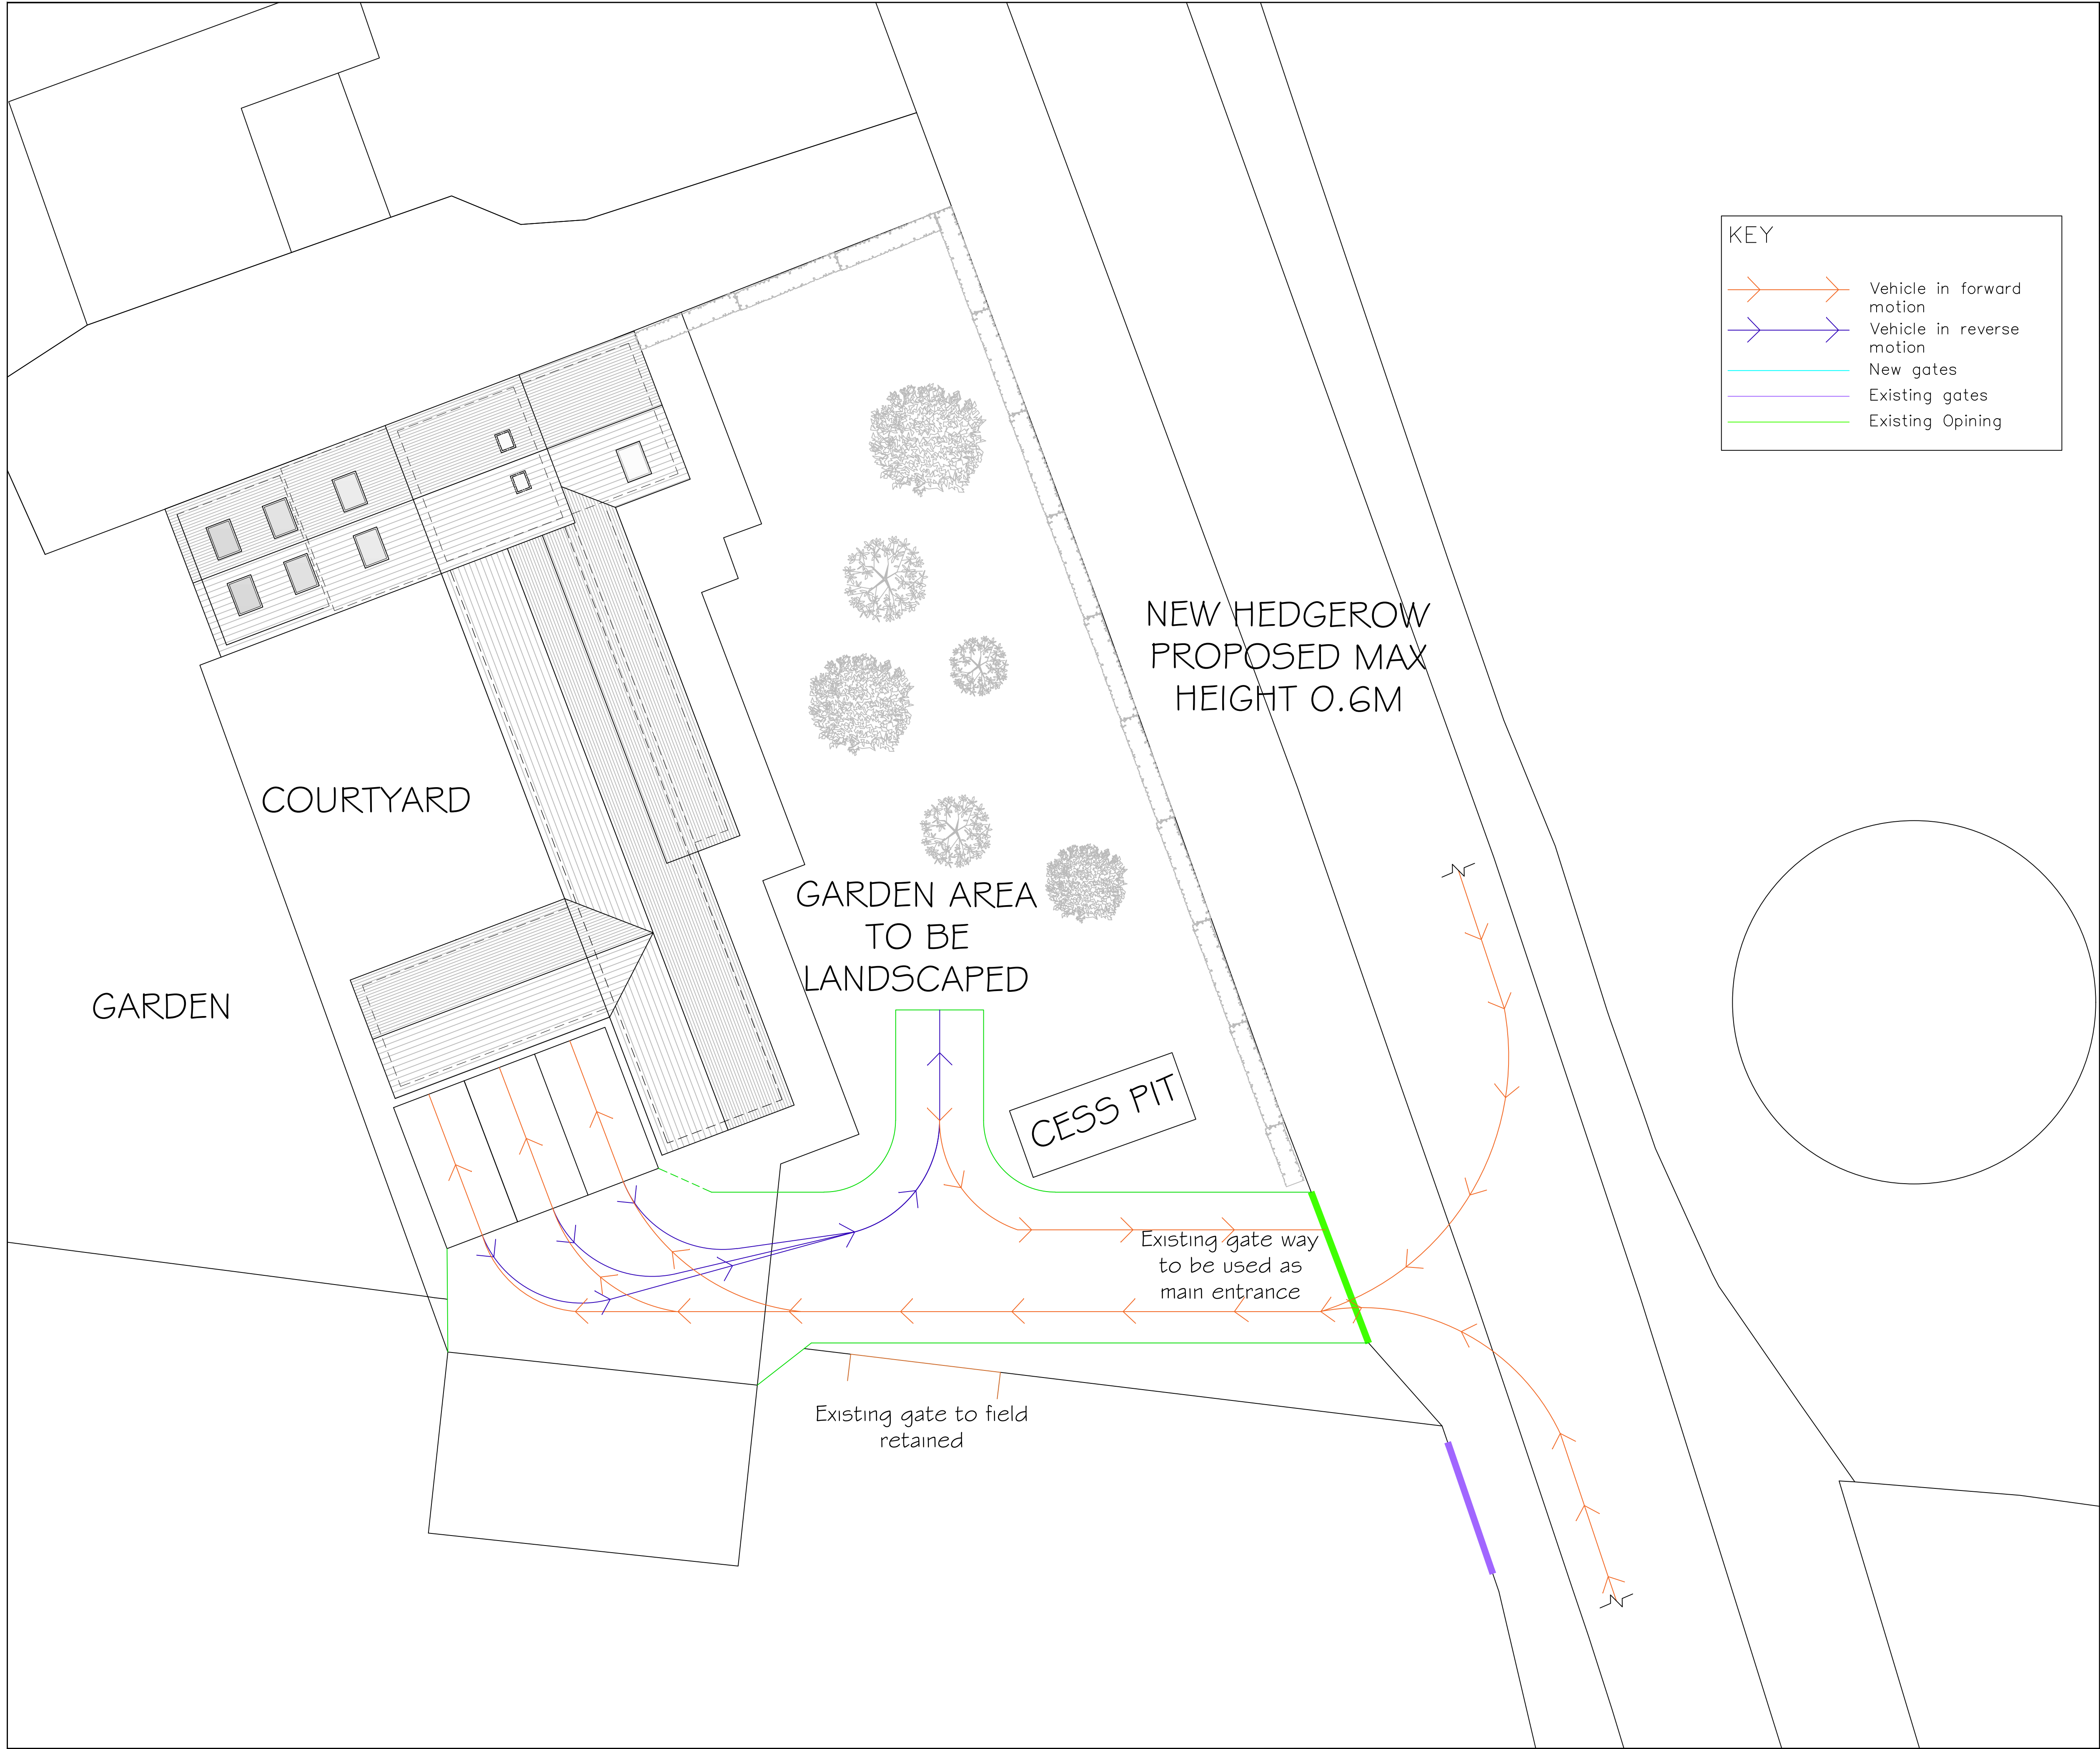

KEY

- Vehicle in forward motion
- Vehicle in reverse motion
- New gates
- Existing gates
- Existing Opining

GENERAL NOTES

Whilst every care has been taken to ensure accuracy, no responsibility will be accepted for any errors contained in this drawing and it should not be relied upon for ordering of any materials.

All details and dimensions must be checked on-site before any building work or material ordering.

This drawing is copyright the property of the Client. All dimensions to be checked on site before proceeding.

Contractor to check and adjust dimensions of new work to suit existing conditions.


Do not assume existing structure or details are plumb, square or level.

Contractor must notify the Agent of any discrepancies before proceeding.



Block Plan
Scale 1:500

Rev	By	Chk	App	Date	Description

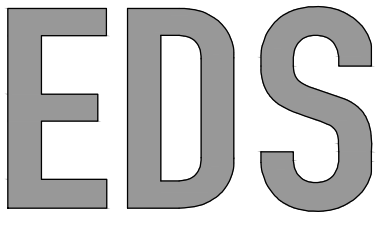

EDS
EXTENSION DRAWING SERVICES

EDS
200 Mansfield Road,
Chester Green,
Derby, DE1 3PB
Tel + 01332 969189
Email info@edsderby.co.uk
Web www.edsderby.co.uk

Project

Dave Evans
Brookfield Farm, Schoolpiece Lane
Church Broughton, Derbyshire
DE65 5DH

Drawing

**Proposed General Arrangement
Block plan**

Drawn by	HN	Date:	
Designed by	SF	Date:	
Checked by		Date:	
Approved by		Date:	

Drawing No.	Revision
EDS_0673_13	-

Drawing Scale: 1:500 Sheet size A1

DO NOT SCALE FROM DRAWING