


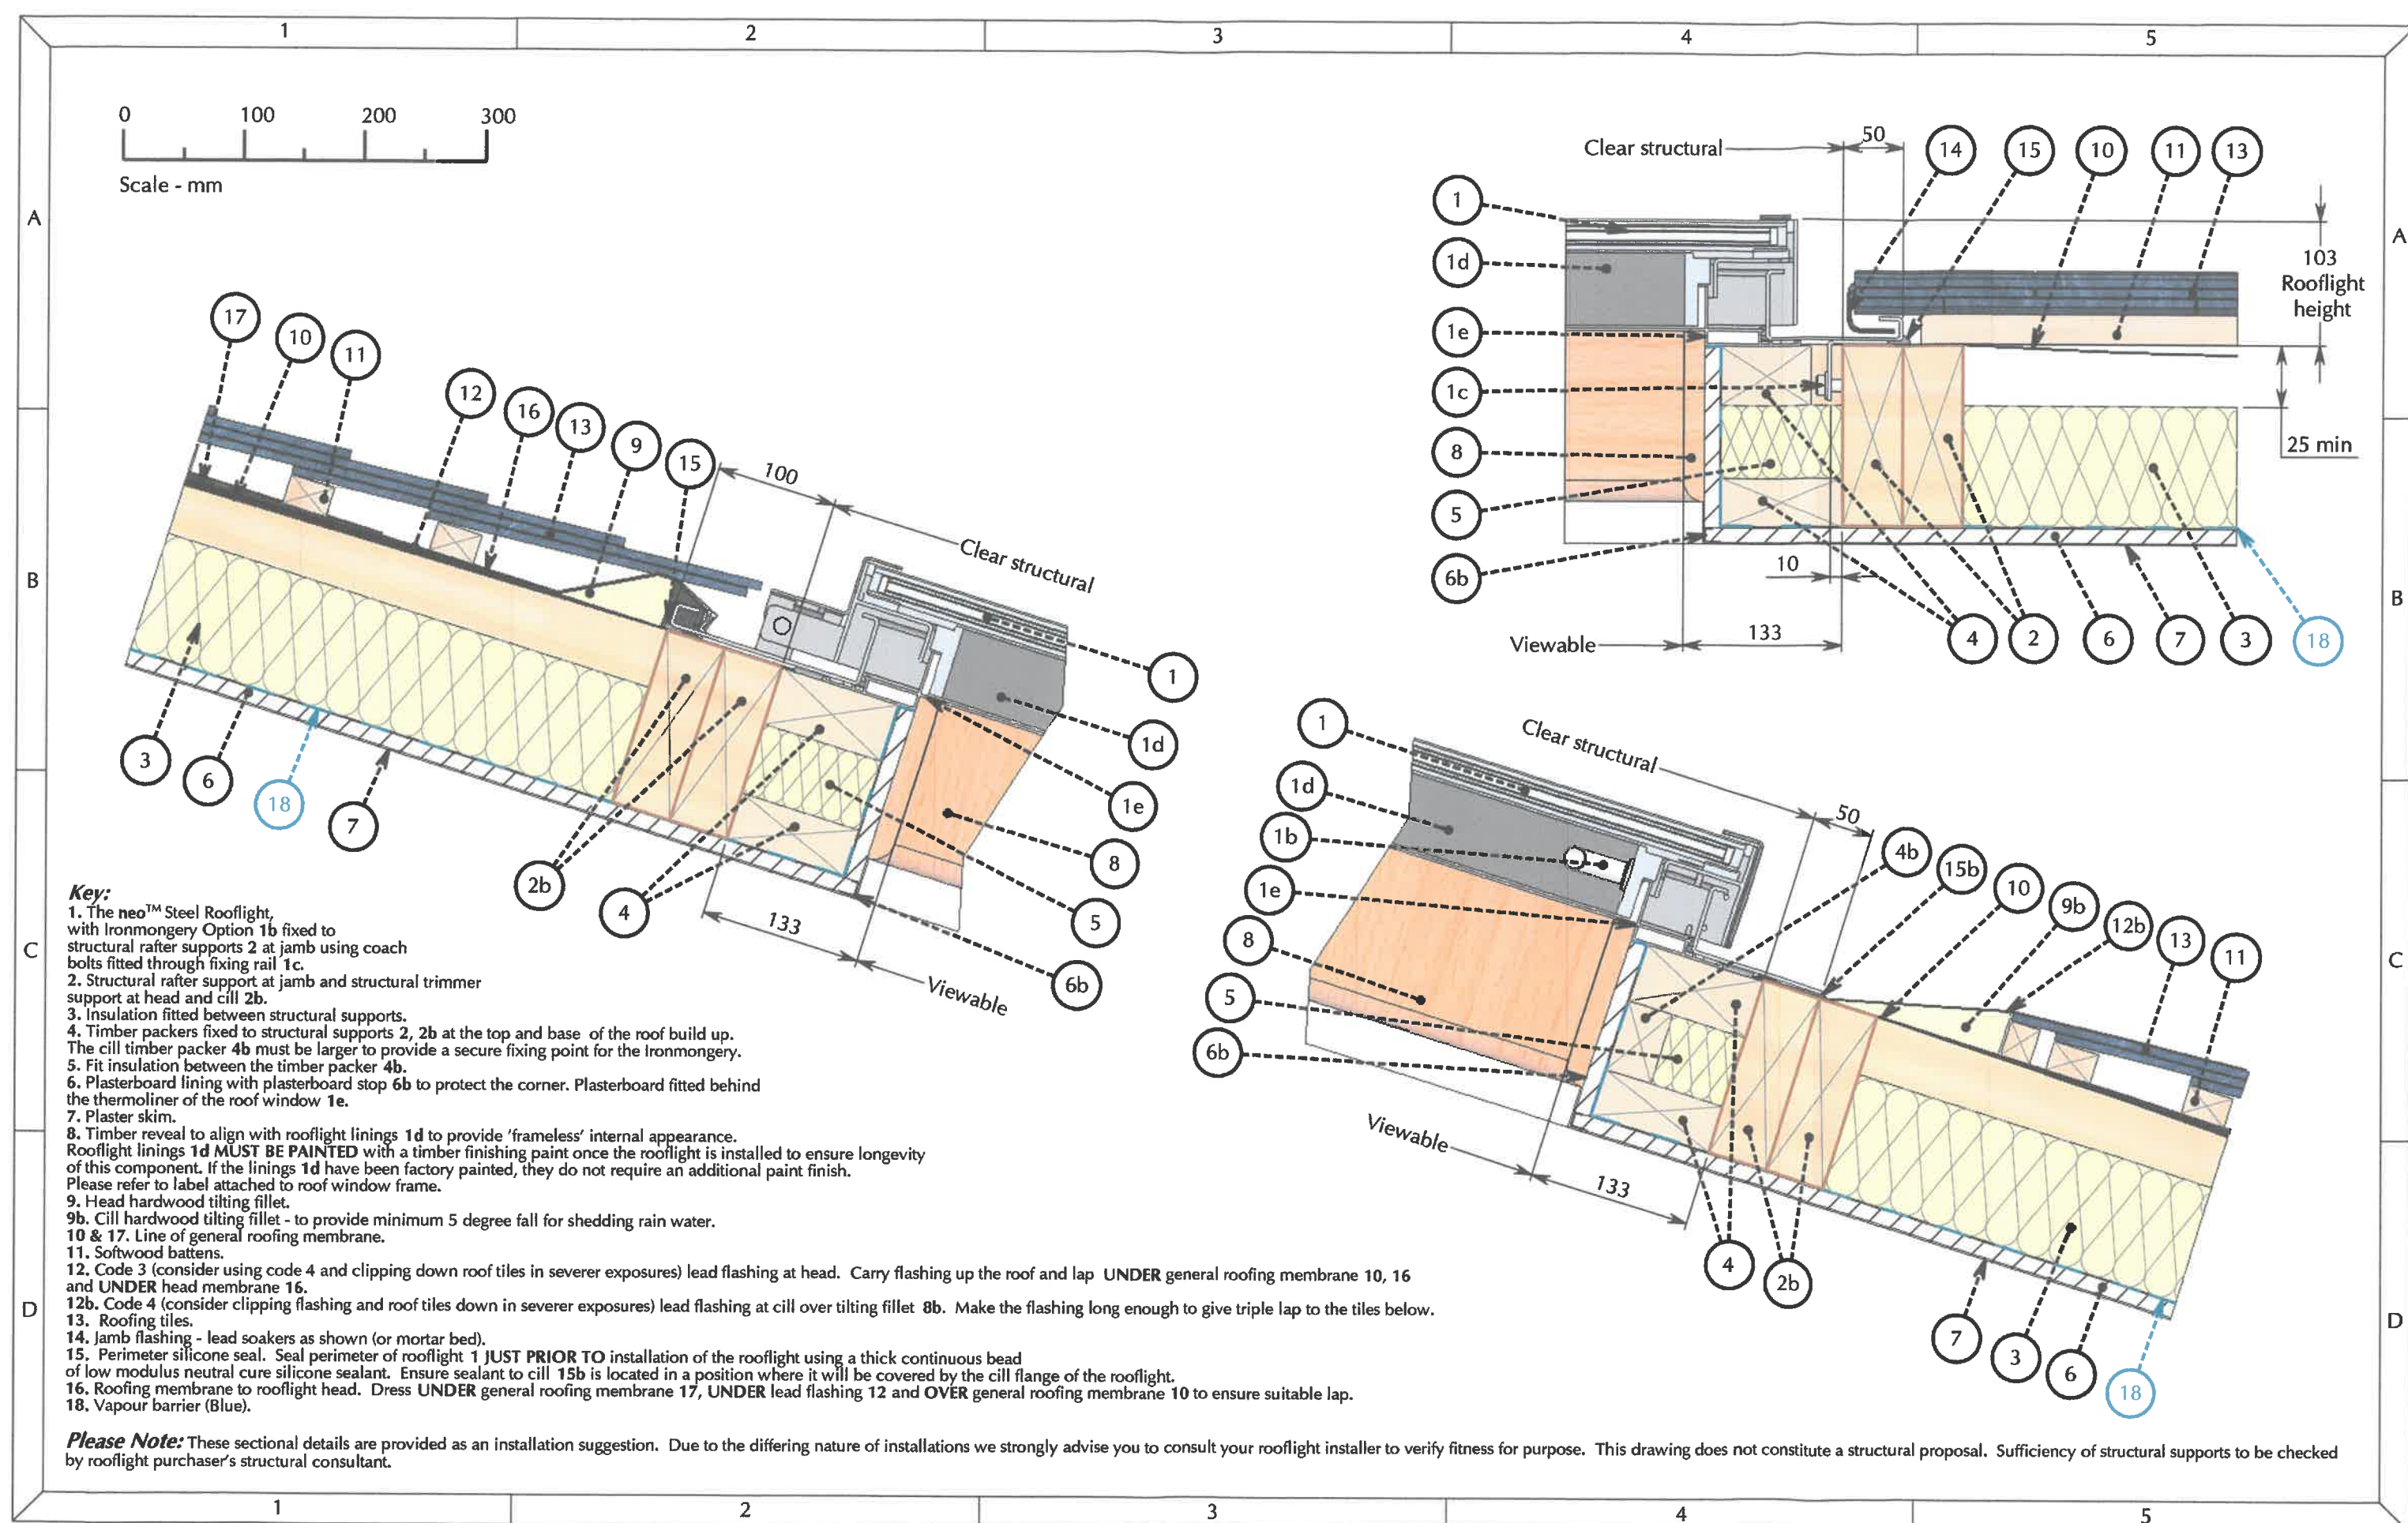

|   |   |                                                                  |   |   |
|---|---|------------------------------------------------------------------|---|---|
| <p><b>TITLE :</b></p> <p><b>neo™ Steel Rooflight</b></p> <p>&gt; A roof window range suitable for pitched roofs between 20° and 60°</p> <p>&gt; Detail applicable <b>ONLY</b> to rooflight models with integral casement timber linings</p> <p><b>Cold Roof   Slate Tile   Lead Soakers</b></p> <p><b>'On the rafter' installation detail</b></p> | <p><b>DWG NO. :</b> SN_CRSS_LS_C</p> <p><b>SCALE :</b> 1:5 @ A3<br/>DO NOT SCALE</p> <p>This is a suggested installation detail which may not be exactly applicable to all situations and constructions. It is not a detailed or constructional proposal. Installers and designers are advised to check their own details for compliance with all currently applicable Local Authority by-laws, Acts of Parliament and British / ISO standards.</p> | <p><b>SHEET NO. :</b> 1 OF 1</p> <p><b>DATE :</b> 25/07/2014</p> | <p><b>REVISION:</b></p> <p><b>C</b></p> <p>Insulation and timber packers added.<br/>DB: EH CB: PD</p> | <p><b>the Rooflight Company</b></p> <p><i>The Professionals' Choice</i></p> <p>w: www.therooflightcompany.co.uk<br/>t: 01993 833 108<br/>e: info@therooflightcompany.co.uk</p> <p>All information contained within this drawing is copyright © and design right of the Rooflight Company. The intellectual property rights of the products detailed within this drawing and embedded 3D models are owned by the Rooflight Company.</p>  |
|---|---|------------------------------------------------------------------|---|---|