
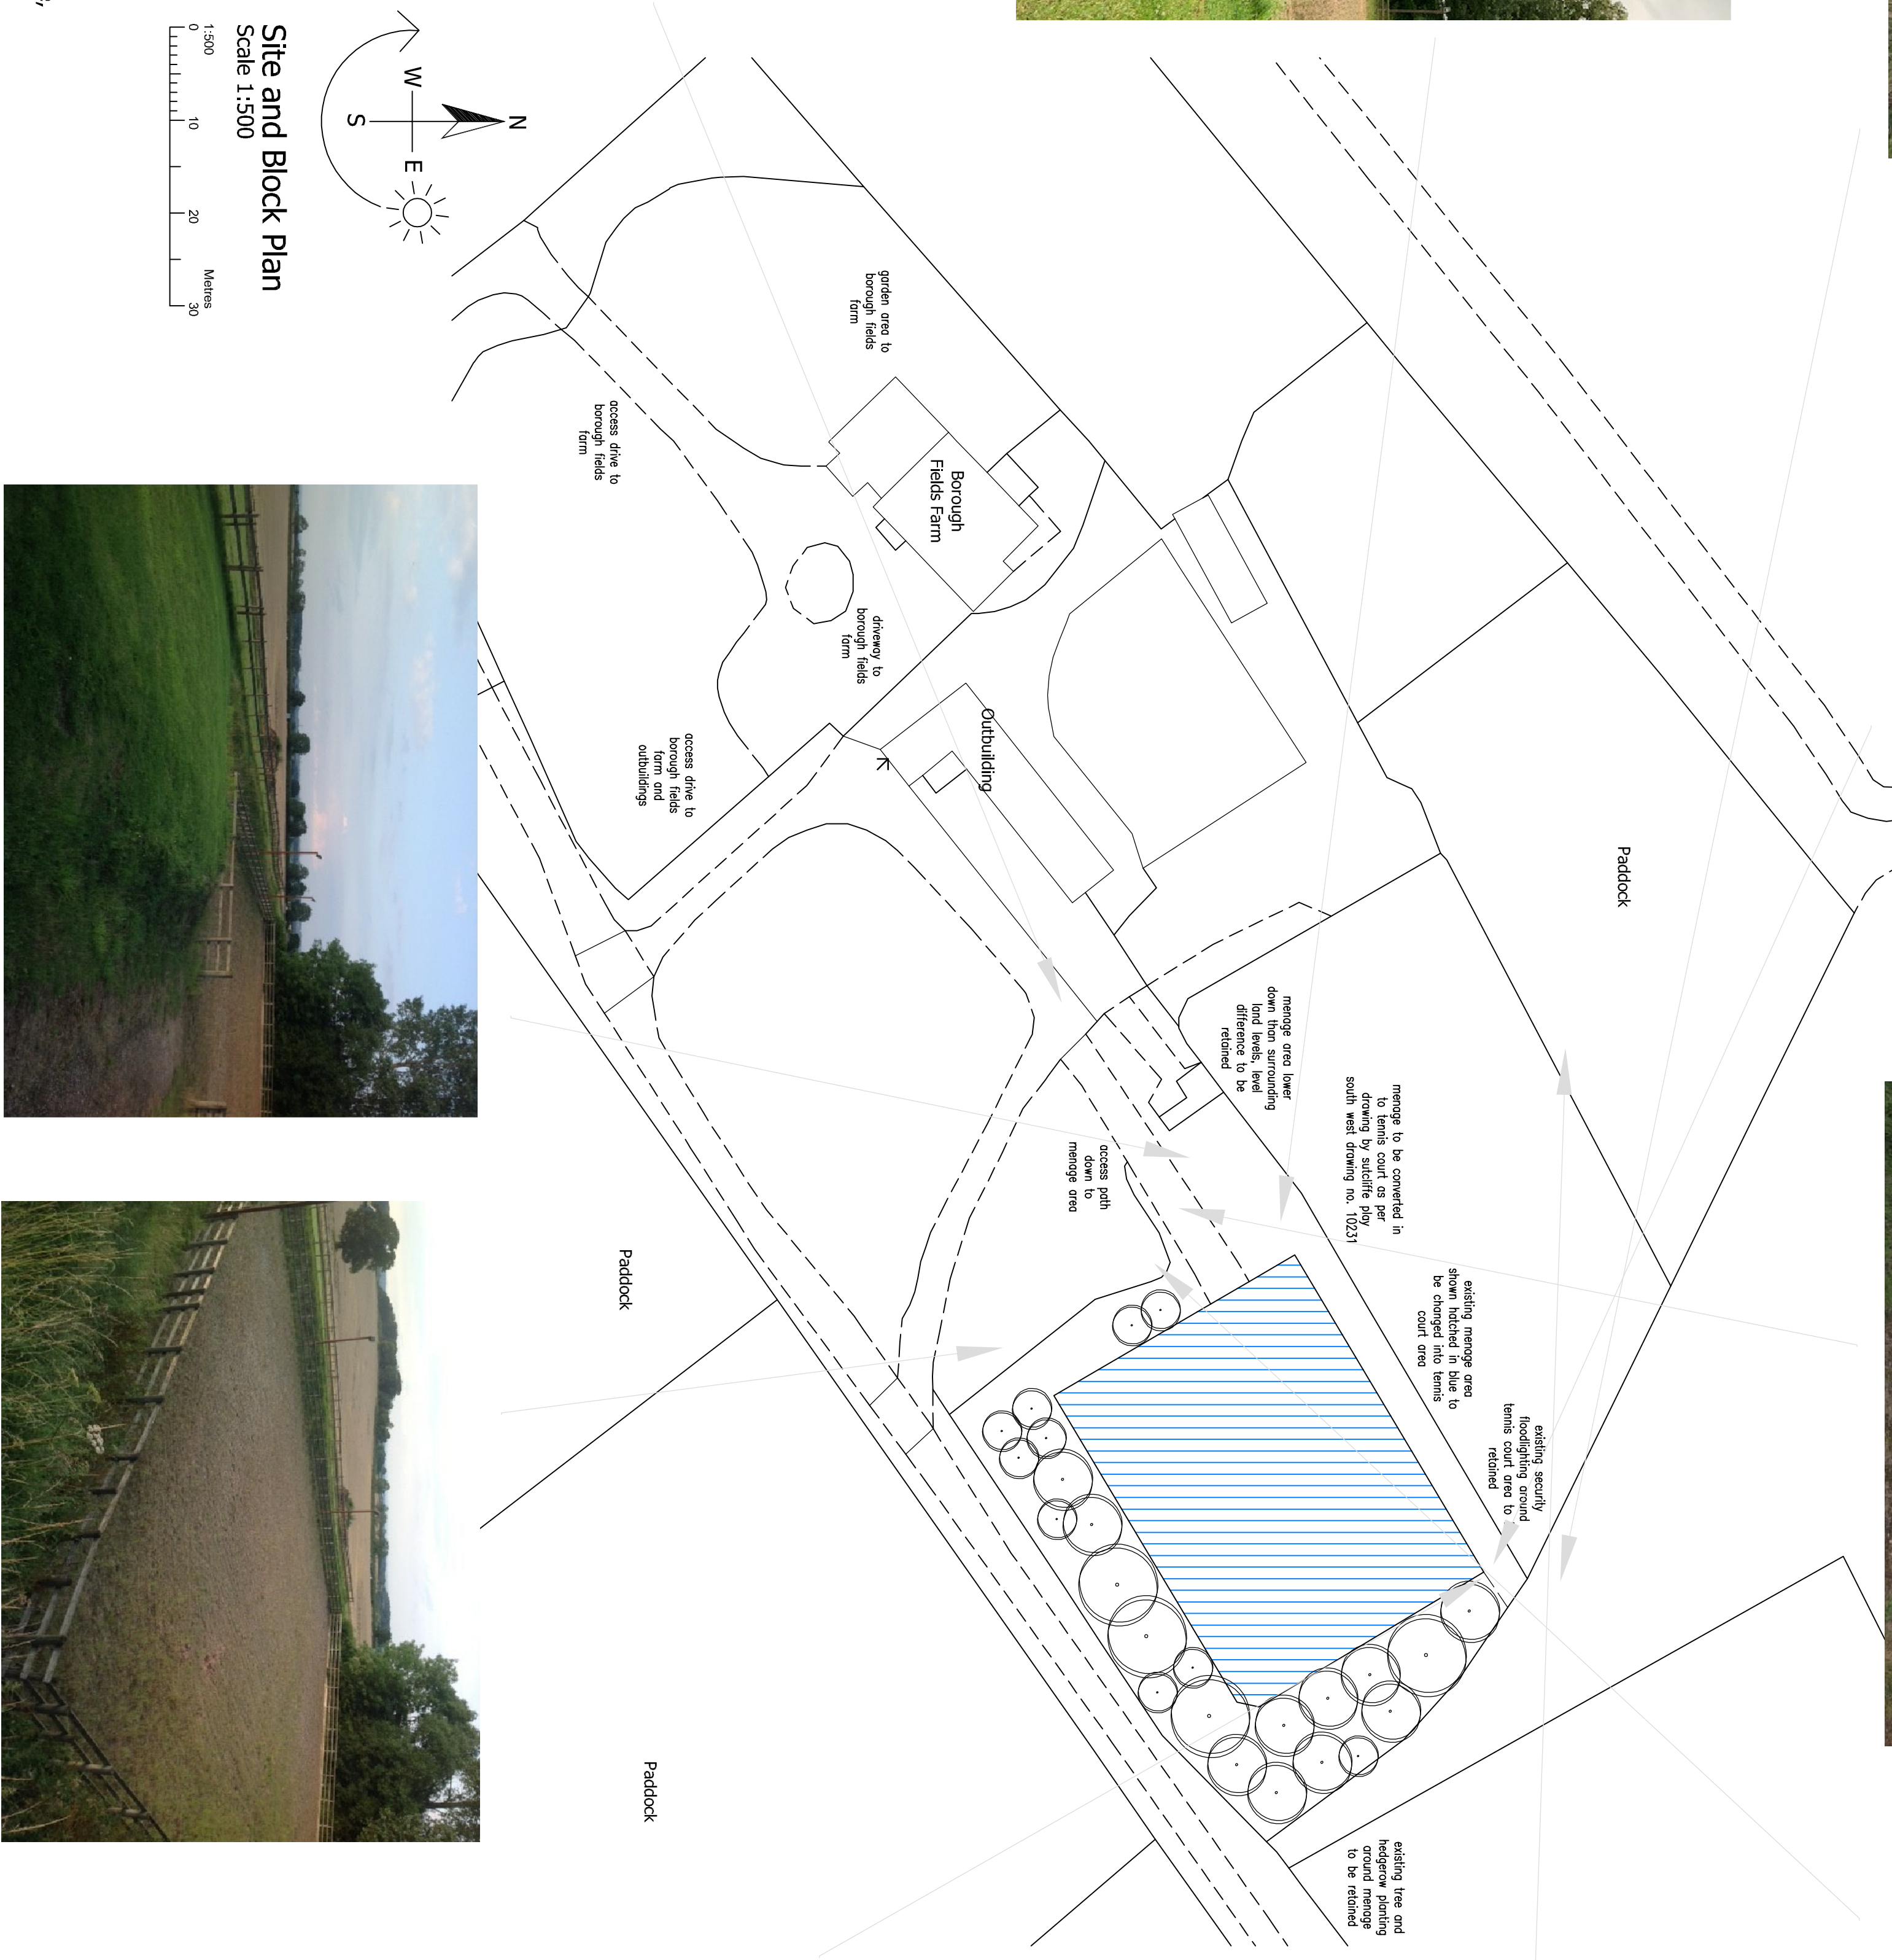
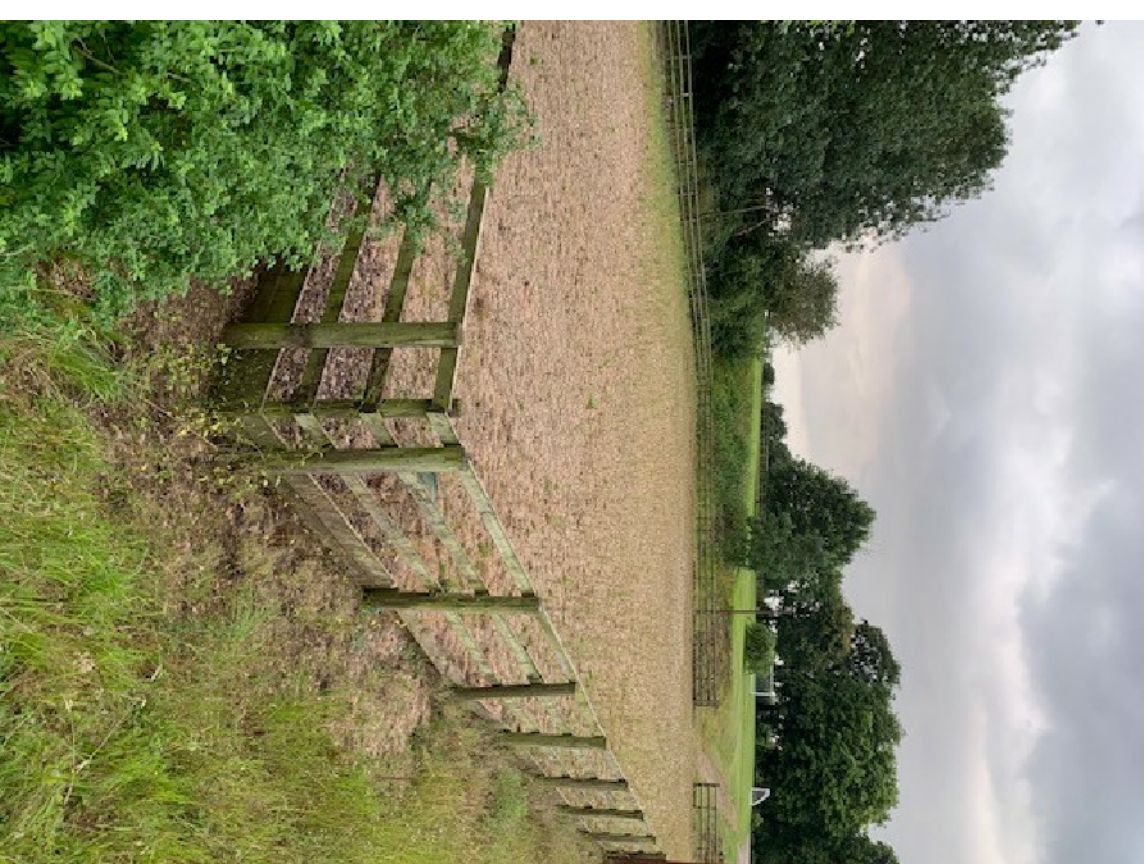
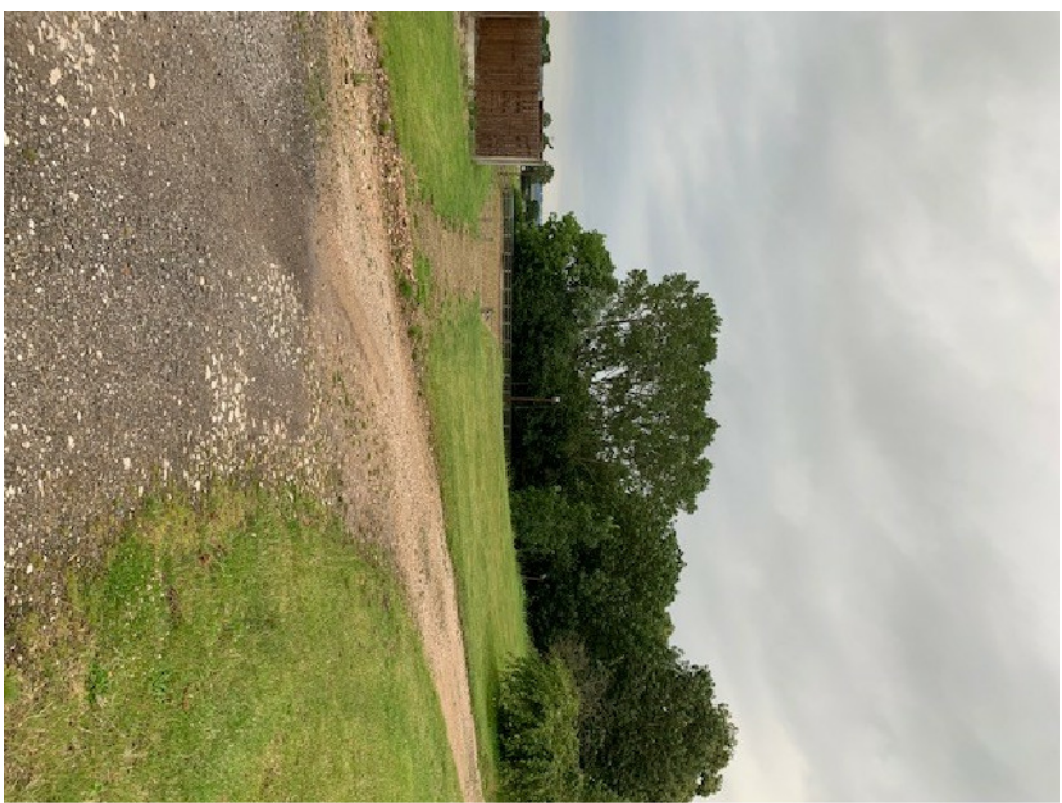
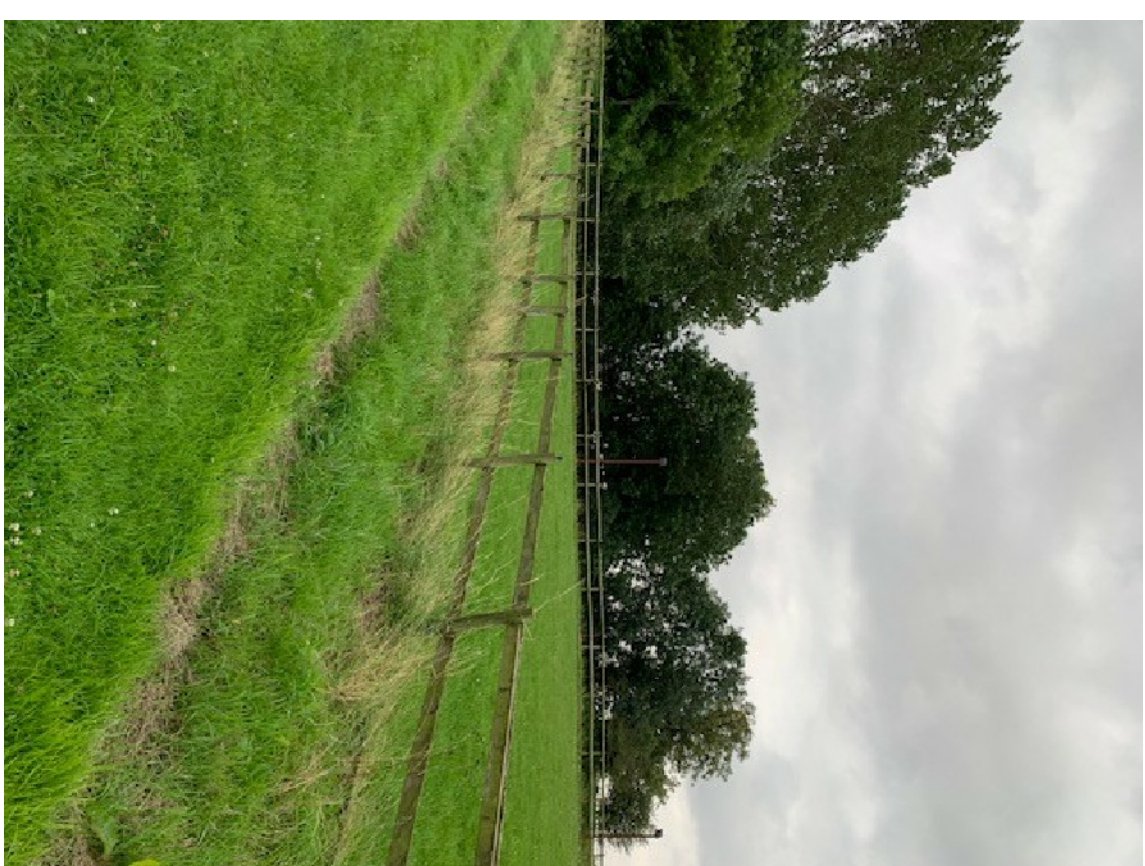


This drawing is to be read in conjunction with Drawing No.'s 18.3610.01 & 02 'Topographical Survey' and 18.3610.03-08 'Existing Details'

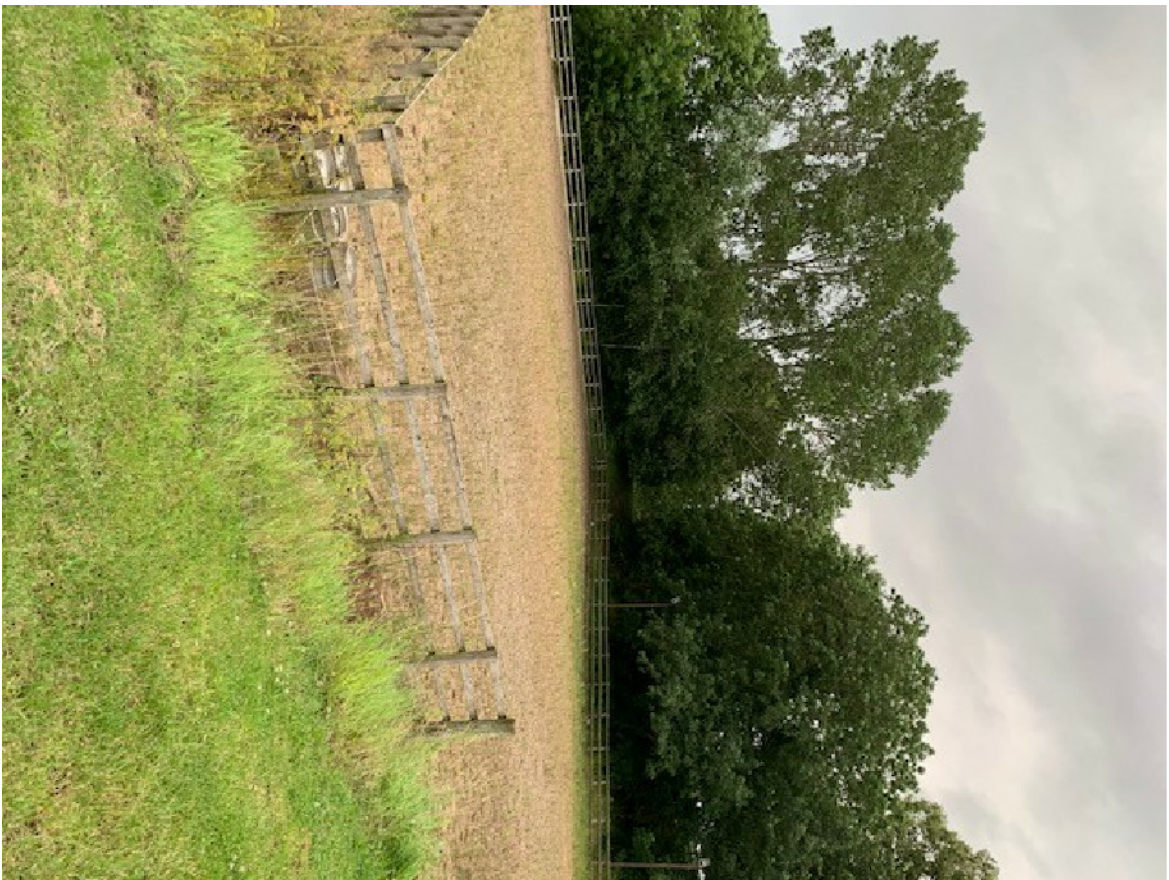

pictures illustrate views of existing menage, approximate position of where photo has been taken from show with arrow heard

DETAILED PLANNING PROPOSALS

PROPOSED CHANGE OF USE ~ BOROUGHFIELDS FARM ~ COTON ROAD ~ WALTON-ON-TRENT ~ DERBYSHIRE

This drawing is to be read in conjunction with Drawing No.s 18.36.10.01 & 02 'Topographical Survey' and 18.36.10.03-08 'Existing Details'

Revisions :

Figured dimensions must be taken in preference to scaled dimensions and any discrepancies are to be referred to David Granger Architectural Ltd. All dimensions on site before commencing any work or making any workshop drawings. All drawings are copyright of David Granger Architectural Design Limited. Ordnance Survey Data © Crown Copyright. All rights reserved. Licence No. AR10022047, Landmark Rd 110931



DAVID GRANGER
ARCHITECTURAL DESIGN LIMITED

Project
Proposed Change of Use
Boroughfields Farm, Cotton Road
Watton-on-Trent
Derbyshire

Drawing Title
Detailed Planning Proposals
Sheet 2 of 2

Client
Mr & Mrs A. Corley
Drawing No.
18.3610.34

Date
August 2019
Drawn by
SM

Scale: (A3 Size)
As Shown
Checked by
DG

The Old Dairy, Mill St., Packington,
Ashby-de-la-Zouch, Leics. LE65 1WN
Tel. 01530 540793 Fax 01530 540715
www.davidgrangerdesign.com
Company Reg. No. 526812