
CALDERPEEL.COM

© CALDERPEEL PARTNERSHIP LTD

NOTE: DO NOT SCALE FROM THIS DRAWING

REV	DESCRIPTION	DATE	DRAWN
*	--	00-00-00	--

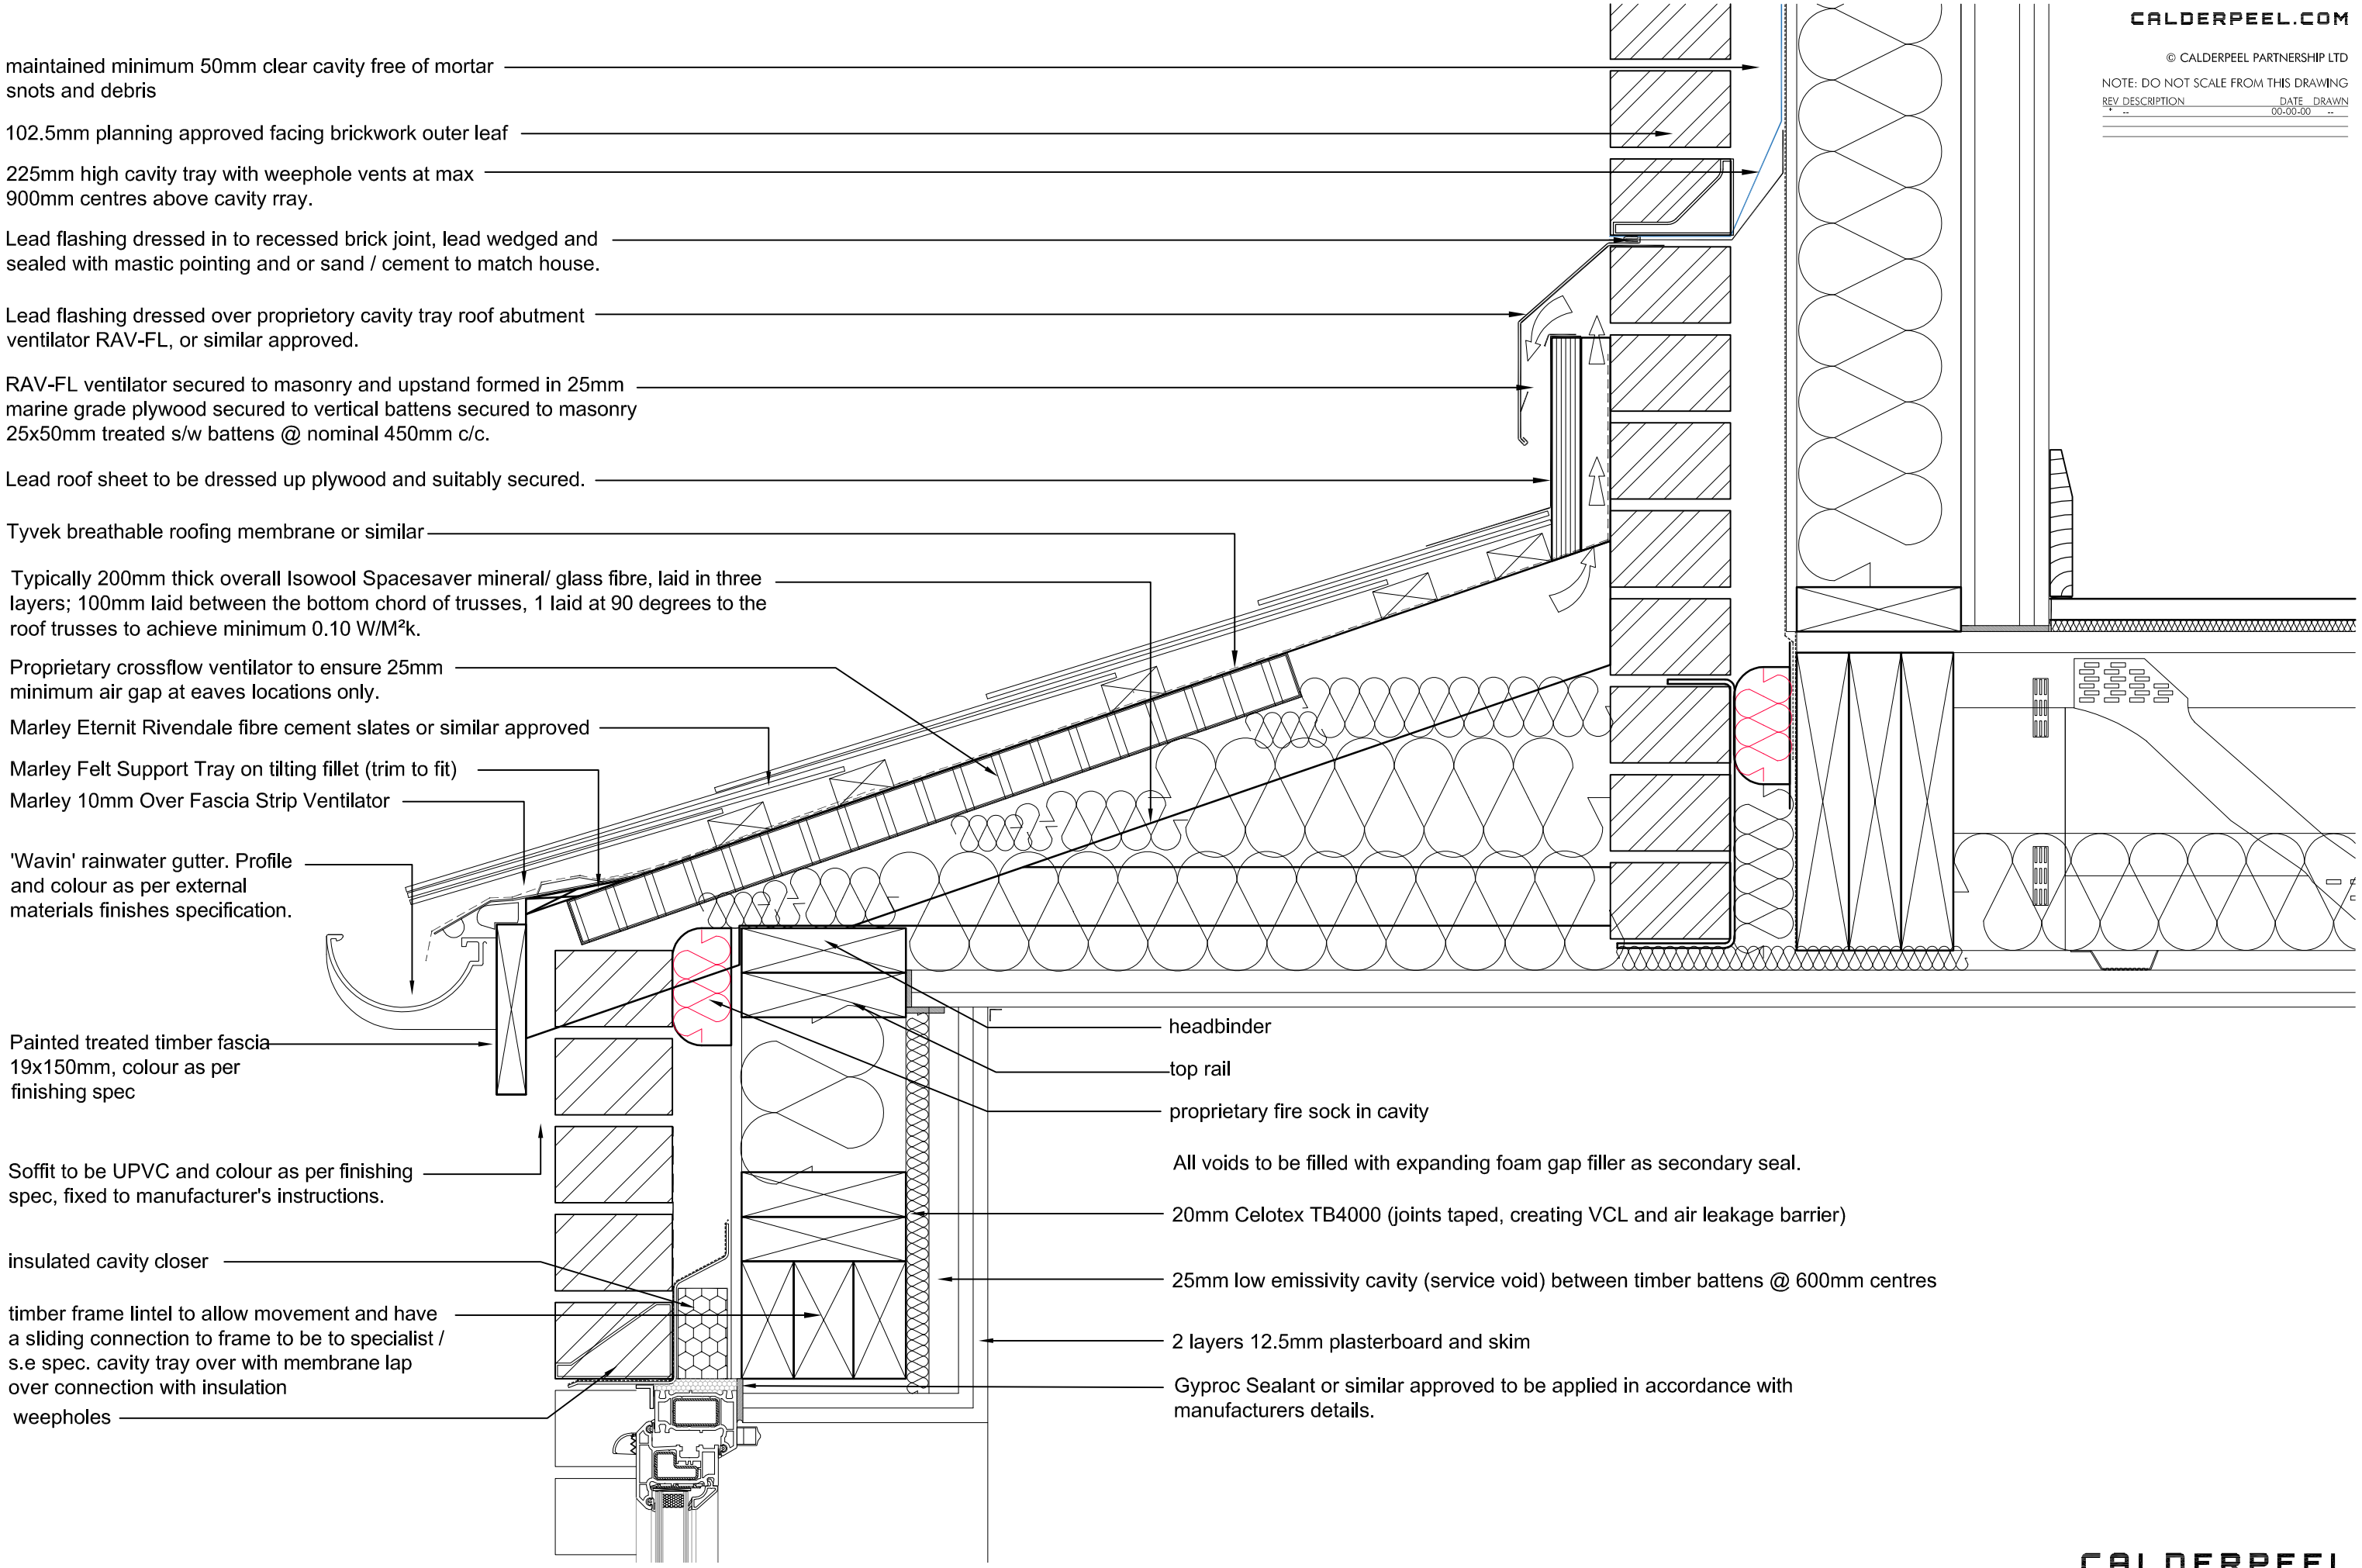

CHESHIRE
Market Court
20-24 Church St
Altrincham
WA14 4DW
0161 929 7622

SURREY
100 High St
Esher
Surrey
KT10 9QJ
01372 203 335

COPPICE SIDE, SWADLINCOTE

HB VILLAGES

Proposed Bay Roof Detail.
DWG: 17062 (37) 1070 *
DATE: 01.04.19
SCALE: 1:5 @ A3 DRAWN: SJC

CALDERPEEL
ARCHITECTS