



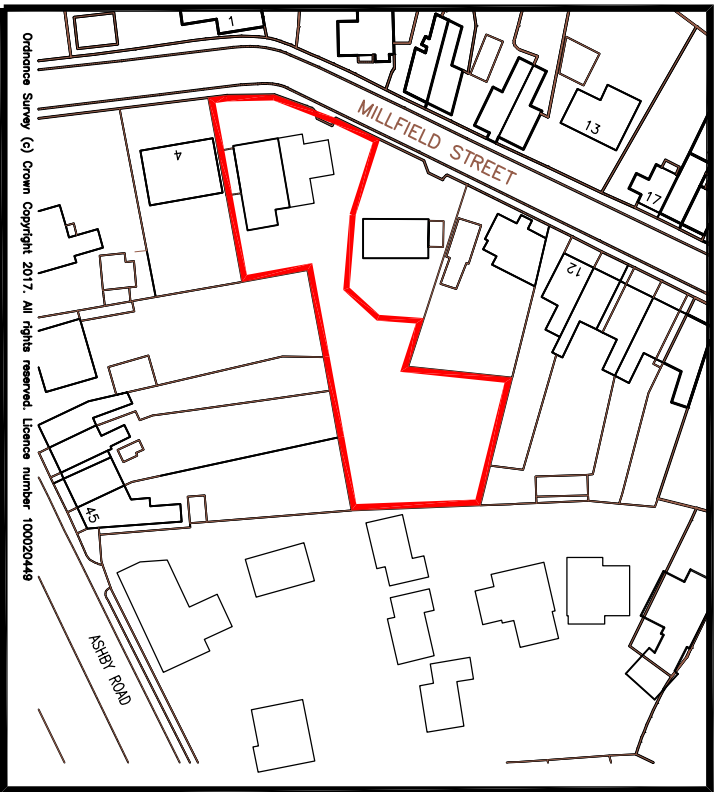

LOCATION PLAN
SCALE 1:1250

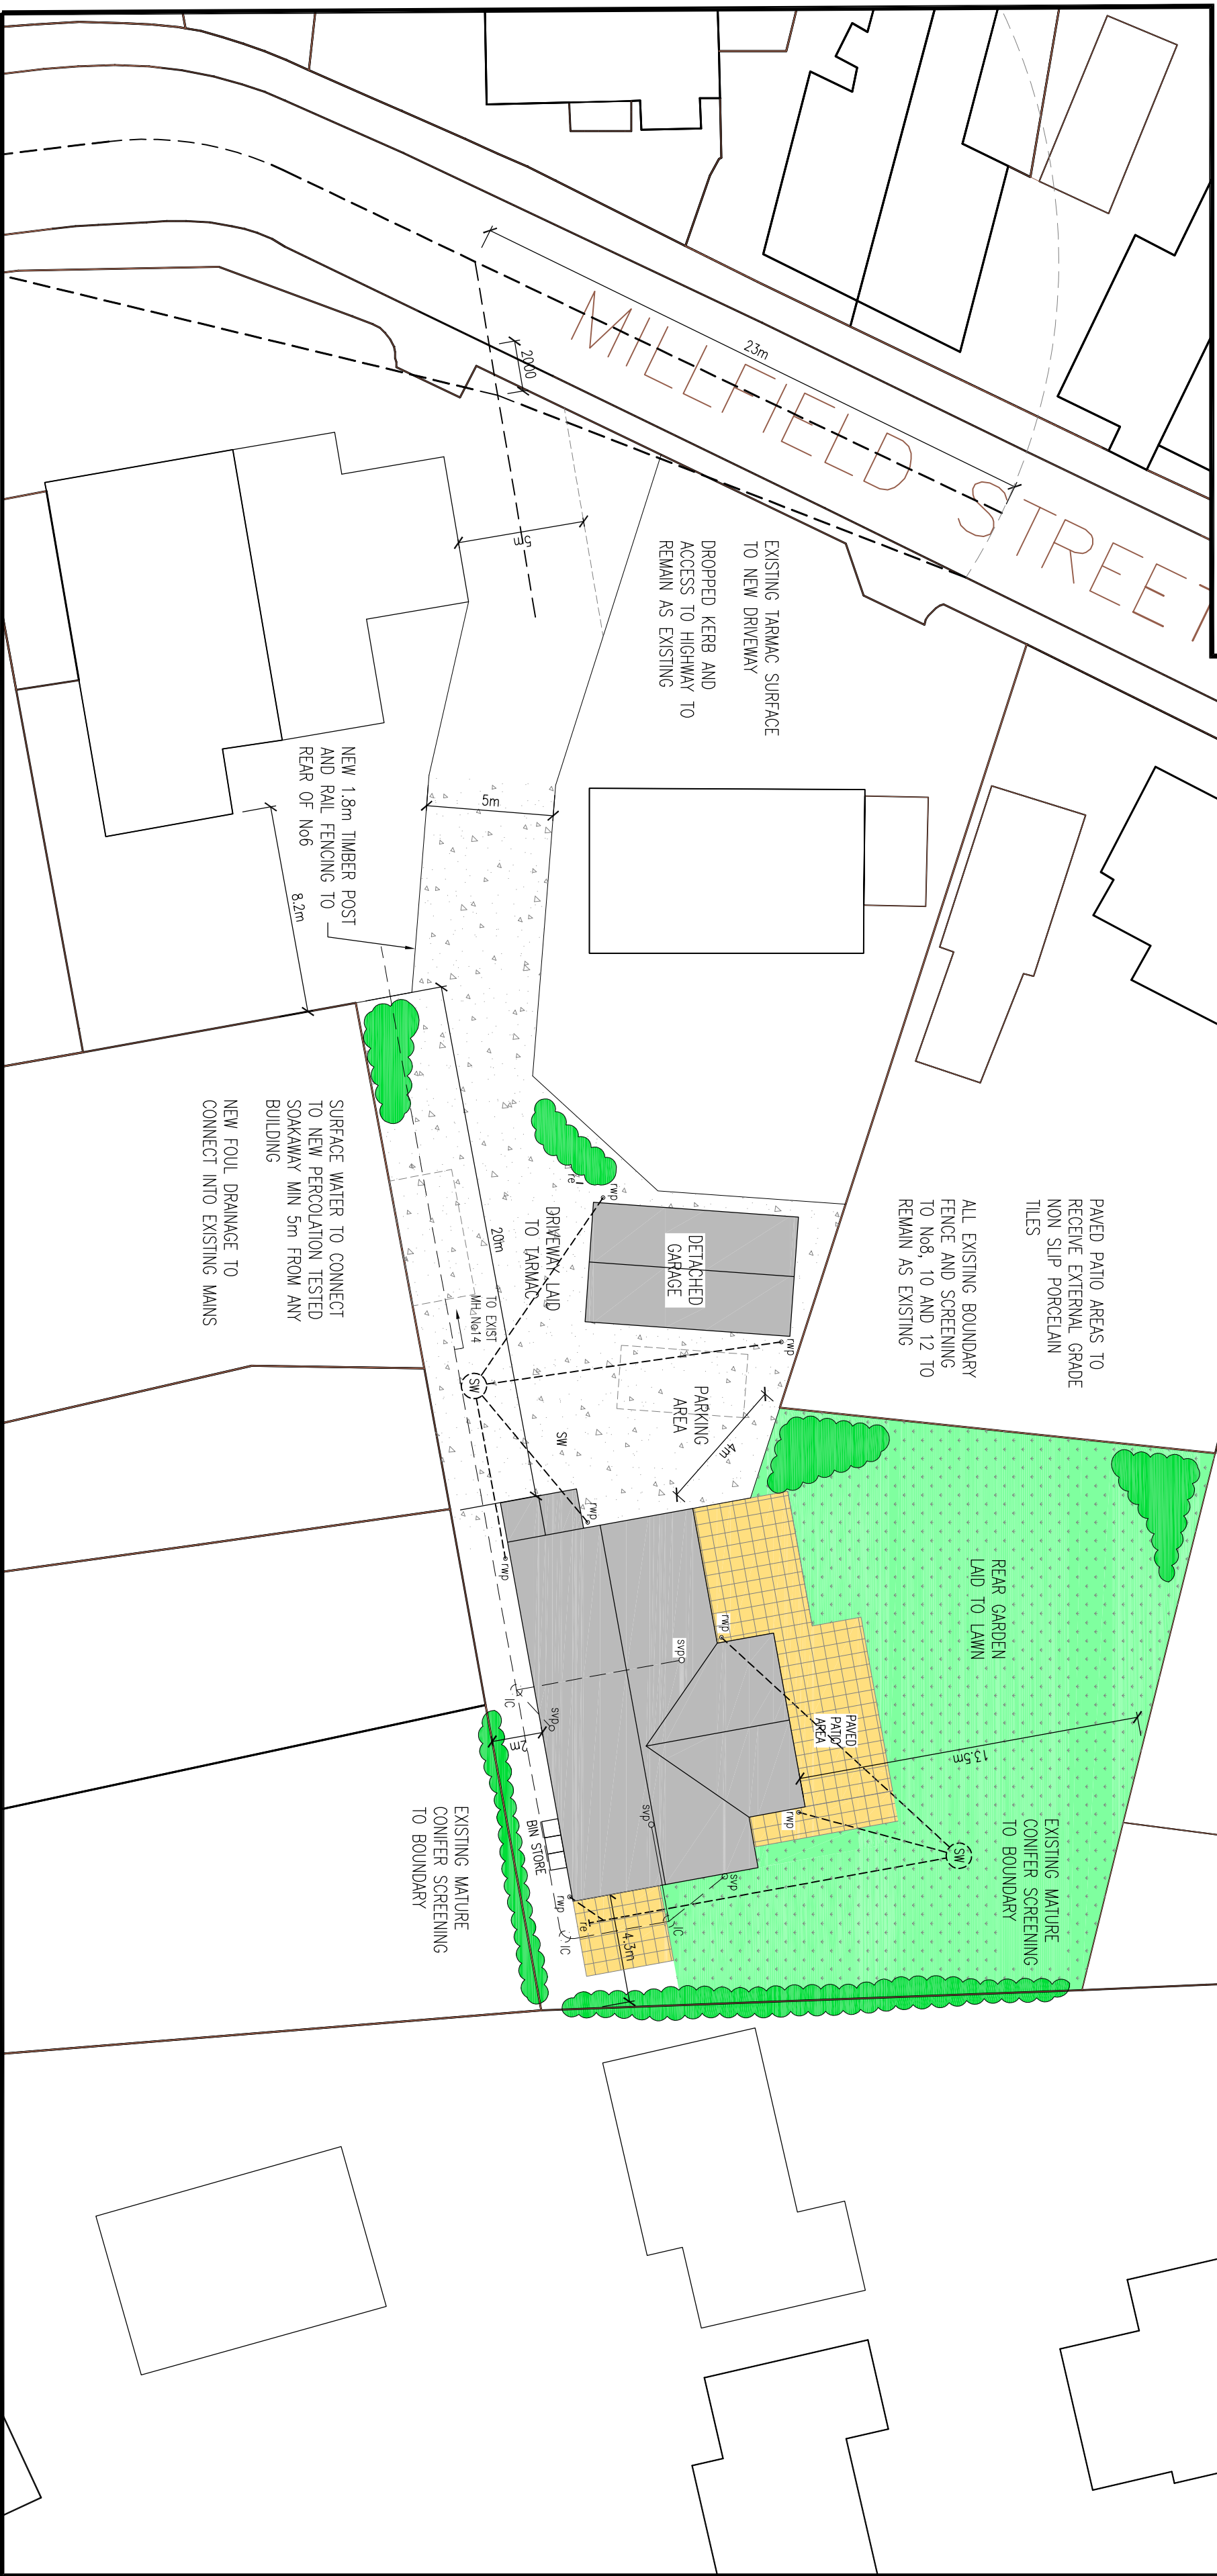

Proposed is to be built on the site.
Figured dimensions to line preference to those noted.
No responsibility is taken for their accuracy.
This drawing is the property of J.S. ARCHITECTURAL SERVICES LTD.
Copyright and all rights reserved. No part of this drawing may be reproduced or transmitted in any form or by any means, electronic or mechanical, including photocopying, recording, or by any information storage and retrieval system, without the prior written permission of J.S. ARCHITECTURAL SERVICES LTD.
Drawing No. 17-11-AT

D	PAVING AREA ADDED	DWG 20.04.19
C	SCOPE REDUCED TO REMOVAL	DWG 11.01.19
B	ACCESS IMPROVED, FENCE REDUCED TO 42	DWG 01.03.18
A	REAR FENCE ADDED	DWG 20.11.17
Rev	Description	By Date
1	PAVING AREA ADDED	DWG 20.04.19
2	SCOPE REDUCED TO REMOVAL	DWG 11.01.19
3	ACCESS IMPROVED, FENCE REDUCED TO 42	DWG 01.03.18
4	REAR FENCE ADDED	DWG 20.11.17
5	PAVING AREA ADDED	DWG 20.04.19

Project	PROPOSED NEW BUILD DWELLING
Drawing Title	LOCATION PLAN AND BLOCK PLAN
Drawing No.	001 AT
Scale	1:1250, 1:200
Computer File No.	17-11-AT
Drawn By	Checked By
Created By	Approved By
Address	Mr and Mrs J Holl Land to Rear 6 Millfield Street Woodville

Project	PROPOSED NEW BUILD DWELLING
Drawing Title	LOCATION PLAN AND BLOCK PLAN
Drawing No.	001 AT
Scale	1:1250, 1:200
Computer File No.	17-11-AT
Drawn By	Checked By
Created By	Approved By
Address	Mr and Mrs J Holl Land to Rear 6 Millfield Street Woodville