









Drawing 12.2617.09

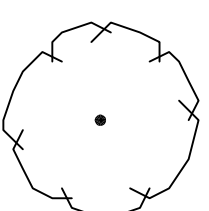

Drawing 12.2617.10

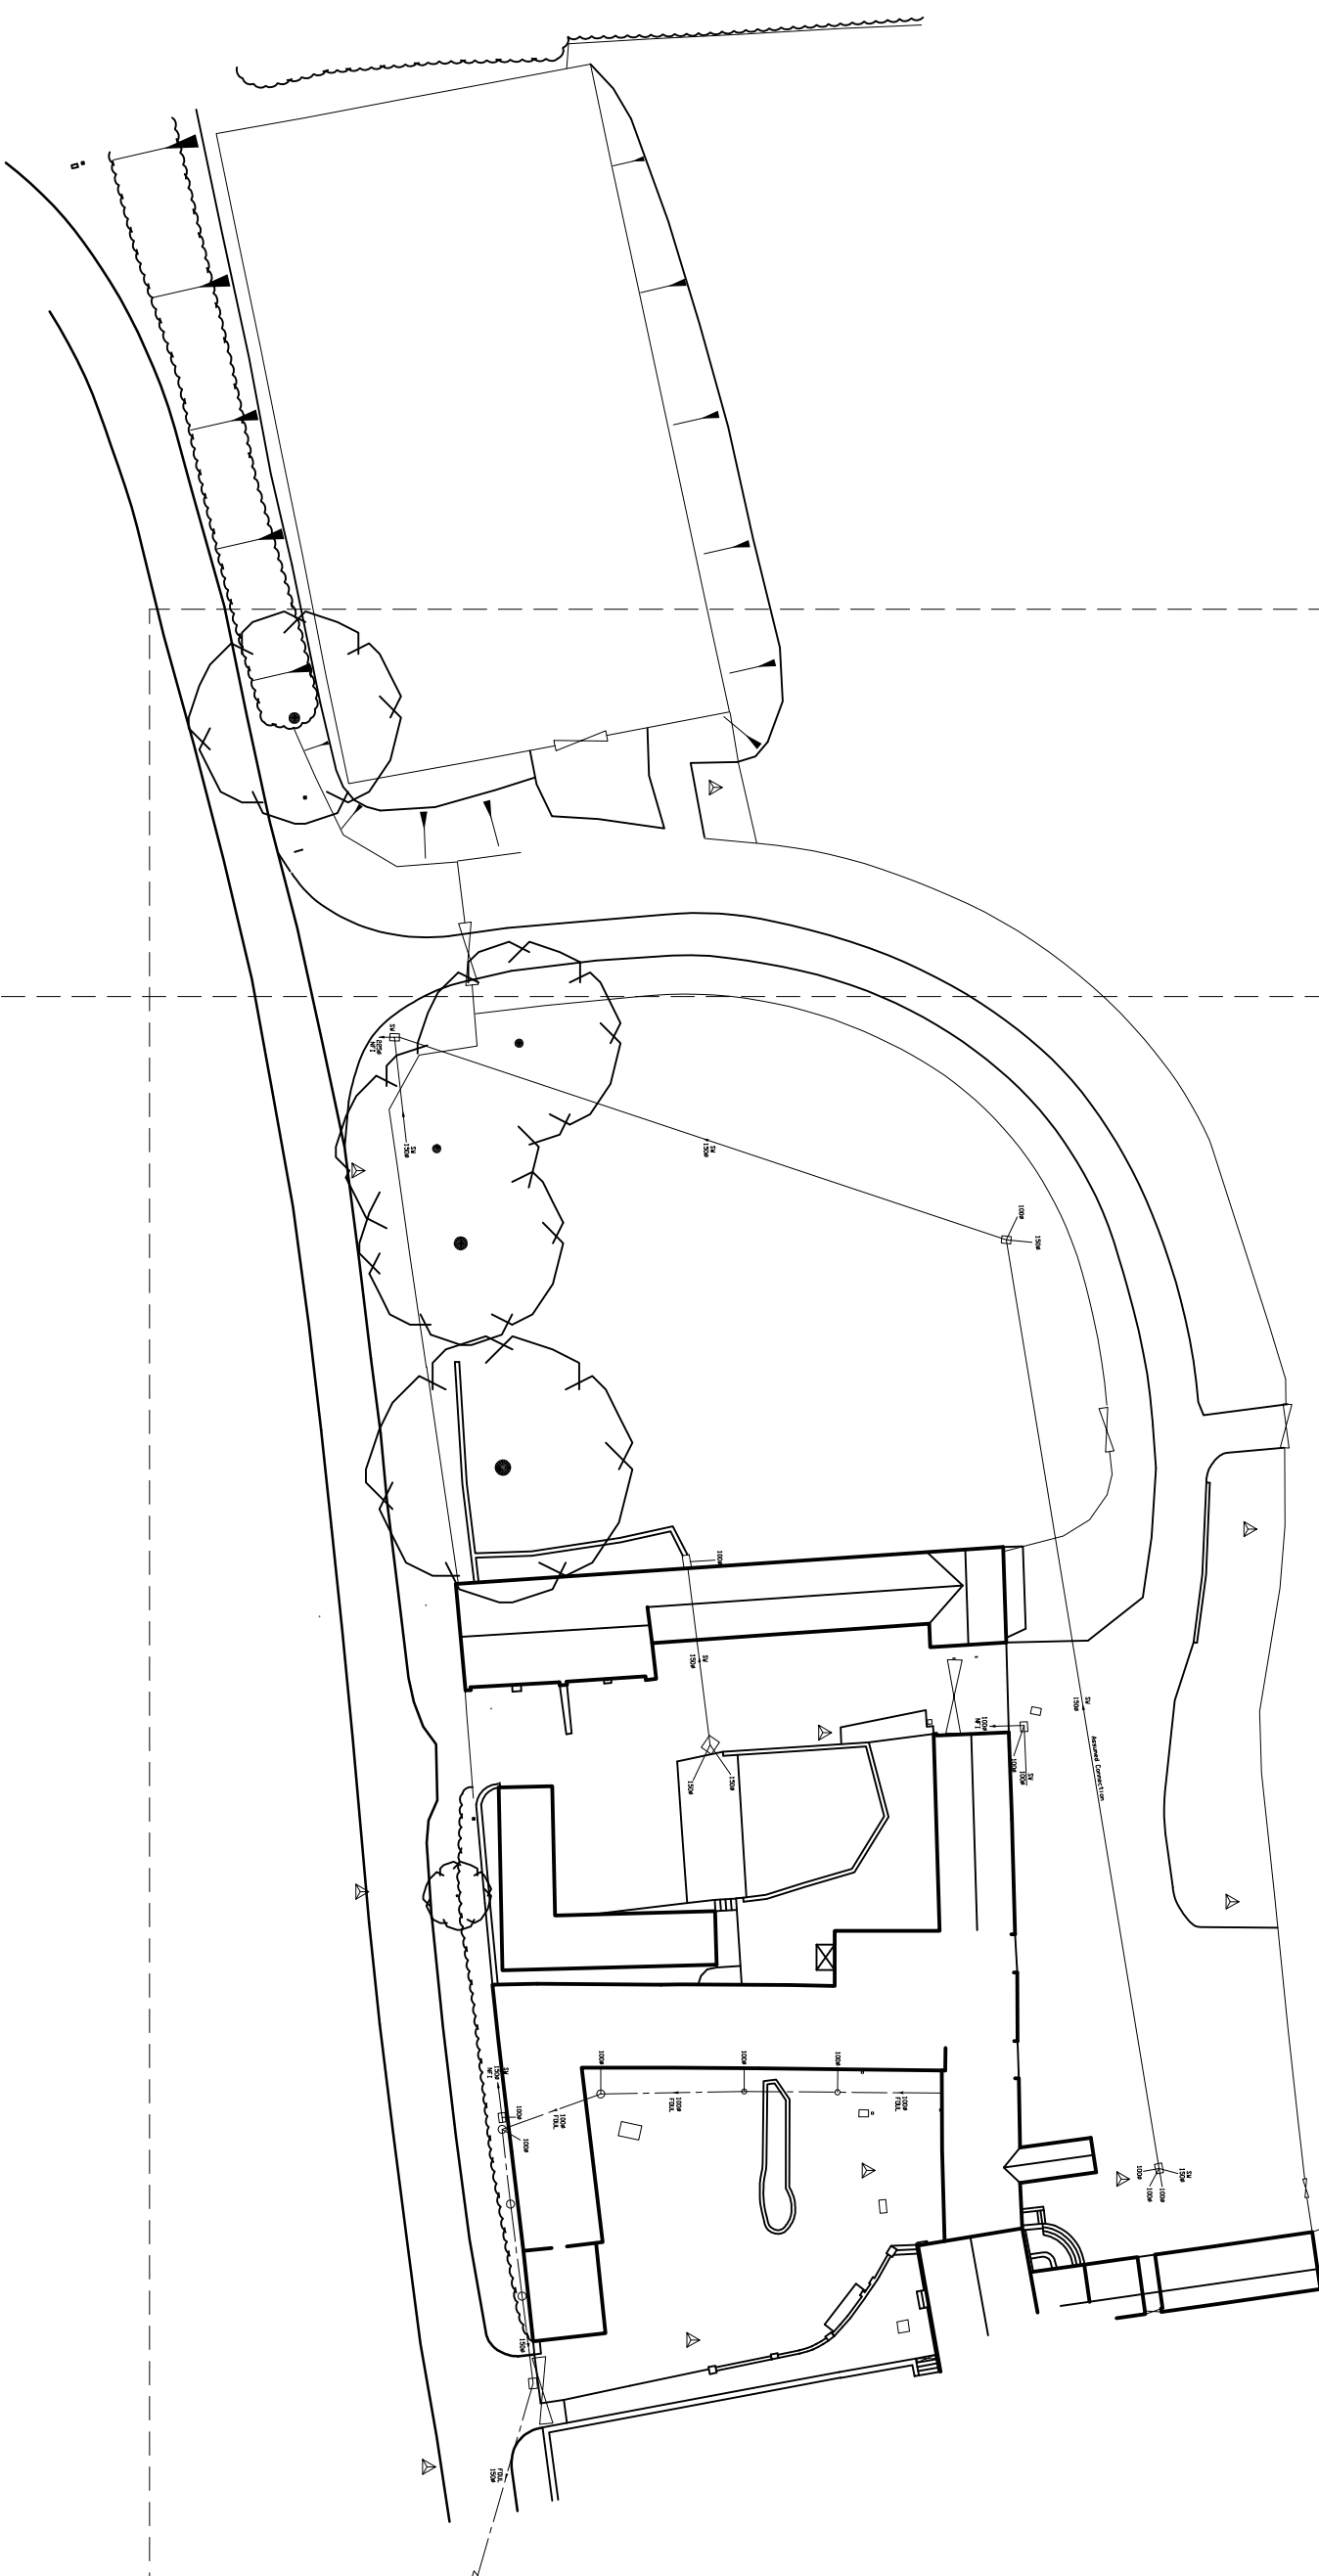

Scale 1:500

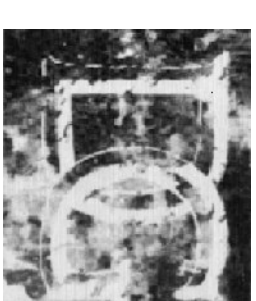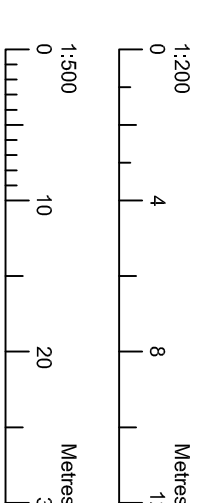

Revisions:

Figured dimensions must be taken in preference to scaled dimensions and any discrepancies are to be referred to David Ganger, Architectural Design Limited. Contractors, subcontractors and suppliers must verify all dimensions on site before commencing any work or making any workshop drawings. All drawings are copyright of David Ganger Architectural Design Limited.

Revisions :

Figured dimensions must be taken in preference to scaled dimensions and any discrepancies are to be referred to David Ganger Architectural and Design Limited. Contractors, subcontractors and suppliers must verify all dimensions on site before commencing any work or making any workshop drawings. All drawings are copyright of David Ganger Architectural Design Limited.

DAVID GRANGER
Architectural Design Limited

Project
Smisby Manor
Annwell Lane
Smisby
Derbyshire
Drawing Title
Topographical Survey
Sheet 1 of 2

Mr D. Rogers
Drawing No.
10.2617.09


Date	Scale (A1 size)
June 2012	As Shown
Drawn by	Checked by
CM	DG

The Old Dairy, Mill St., Packington,
Ashby-de-la-Zouch, Leics. LE65 1WT
Tel: 01530 560939 Fax: 01530 560115
www.darvingsdesign.com
Company Reg. No. 5668912



Revisions :

Figured dimensions must be taken in preference to scaled dimensions and any discrepancies are to be referred to David Ganger Architectural Design Limited. Contractors, subcontractors and suppliers must verify all dimensions on site before commencing any work or making any workshop drawings. All drawings are copyright of David Ganger Architectural Design Limited.

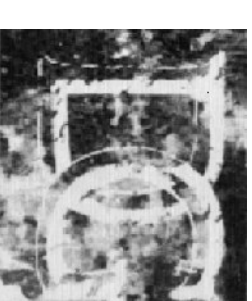


DAVID GRANGER
Architectural Design Limited

Project
Smisby Manor
Annwell Lane
Smisby
Derbyshire
Drawing Title
Topographical Survey
Sheet 2 of 2

Mr D. Rogers
Drawing No.
10.2617.10

Date June 2012
 Drawn by
 Scale (A1 Size) As Shown
 Checked by
 DG

Existing Site Survey

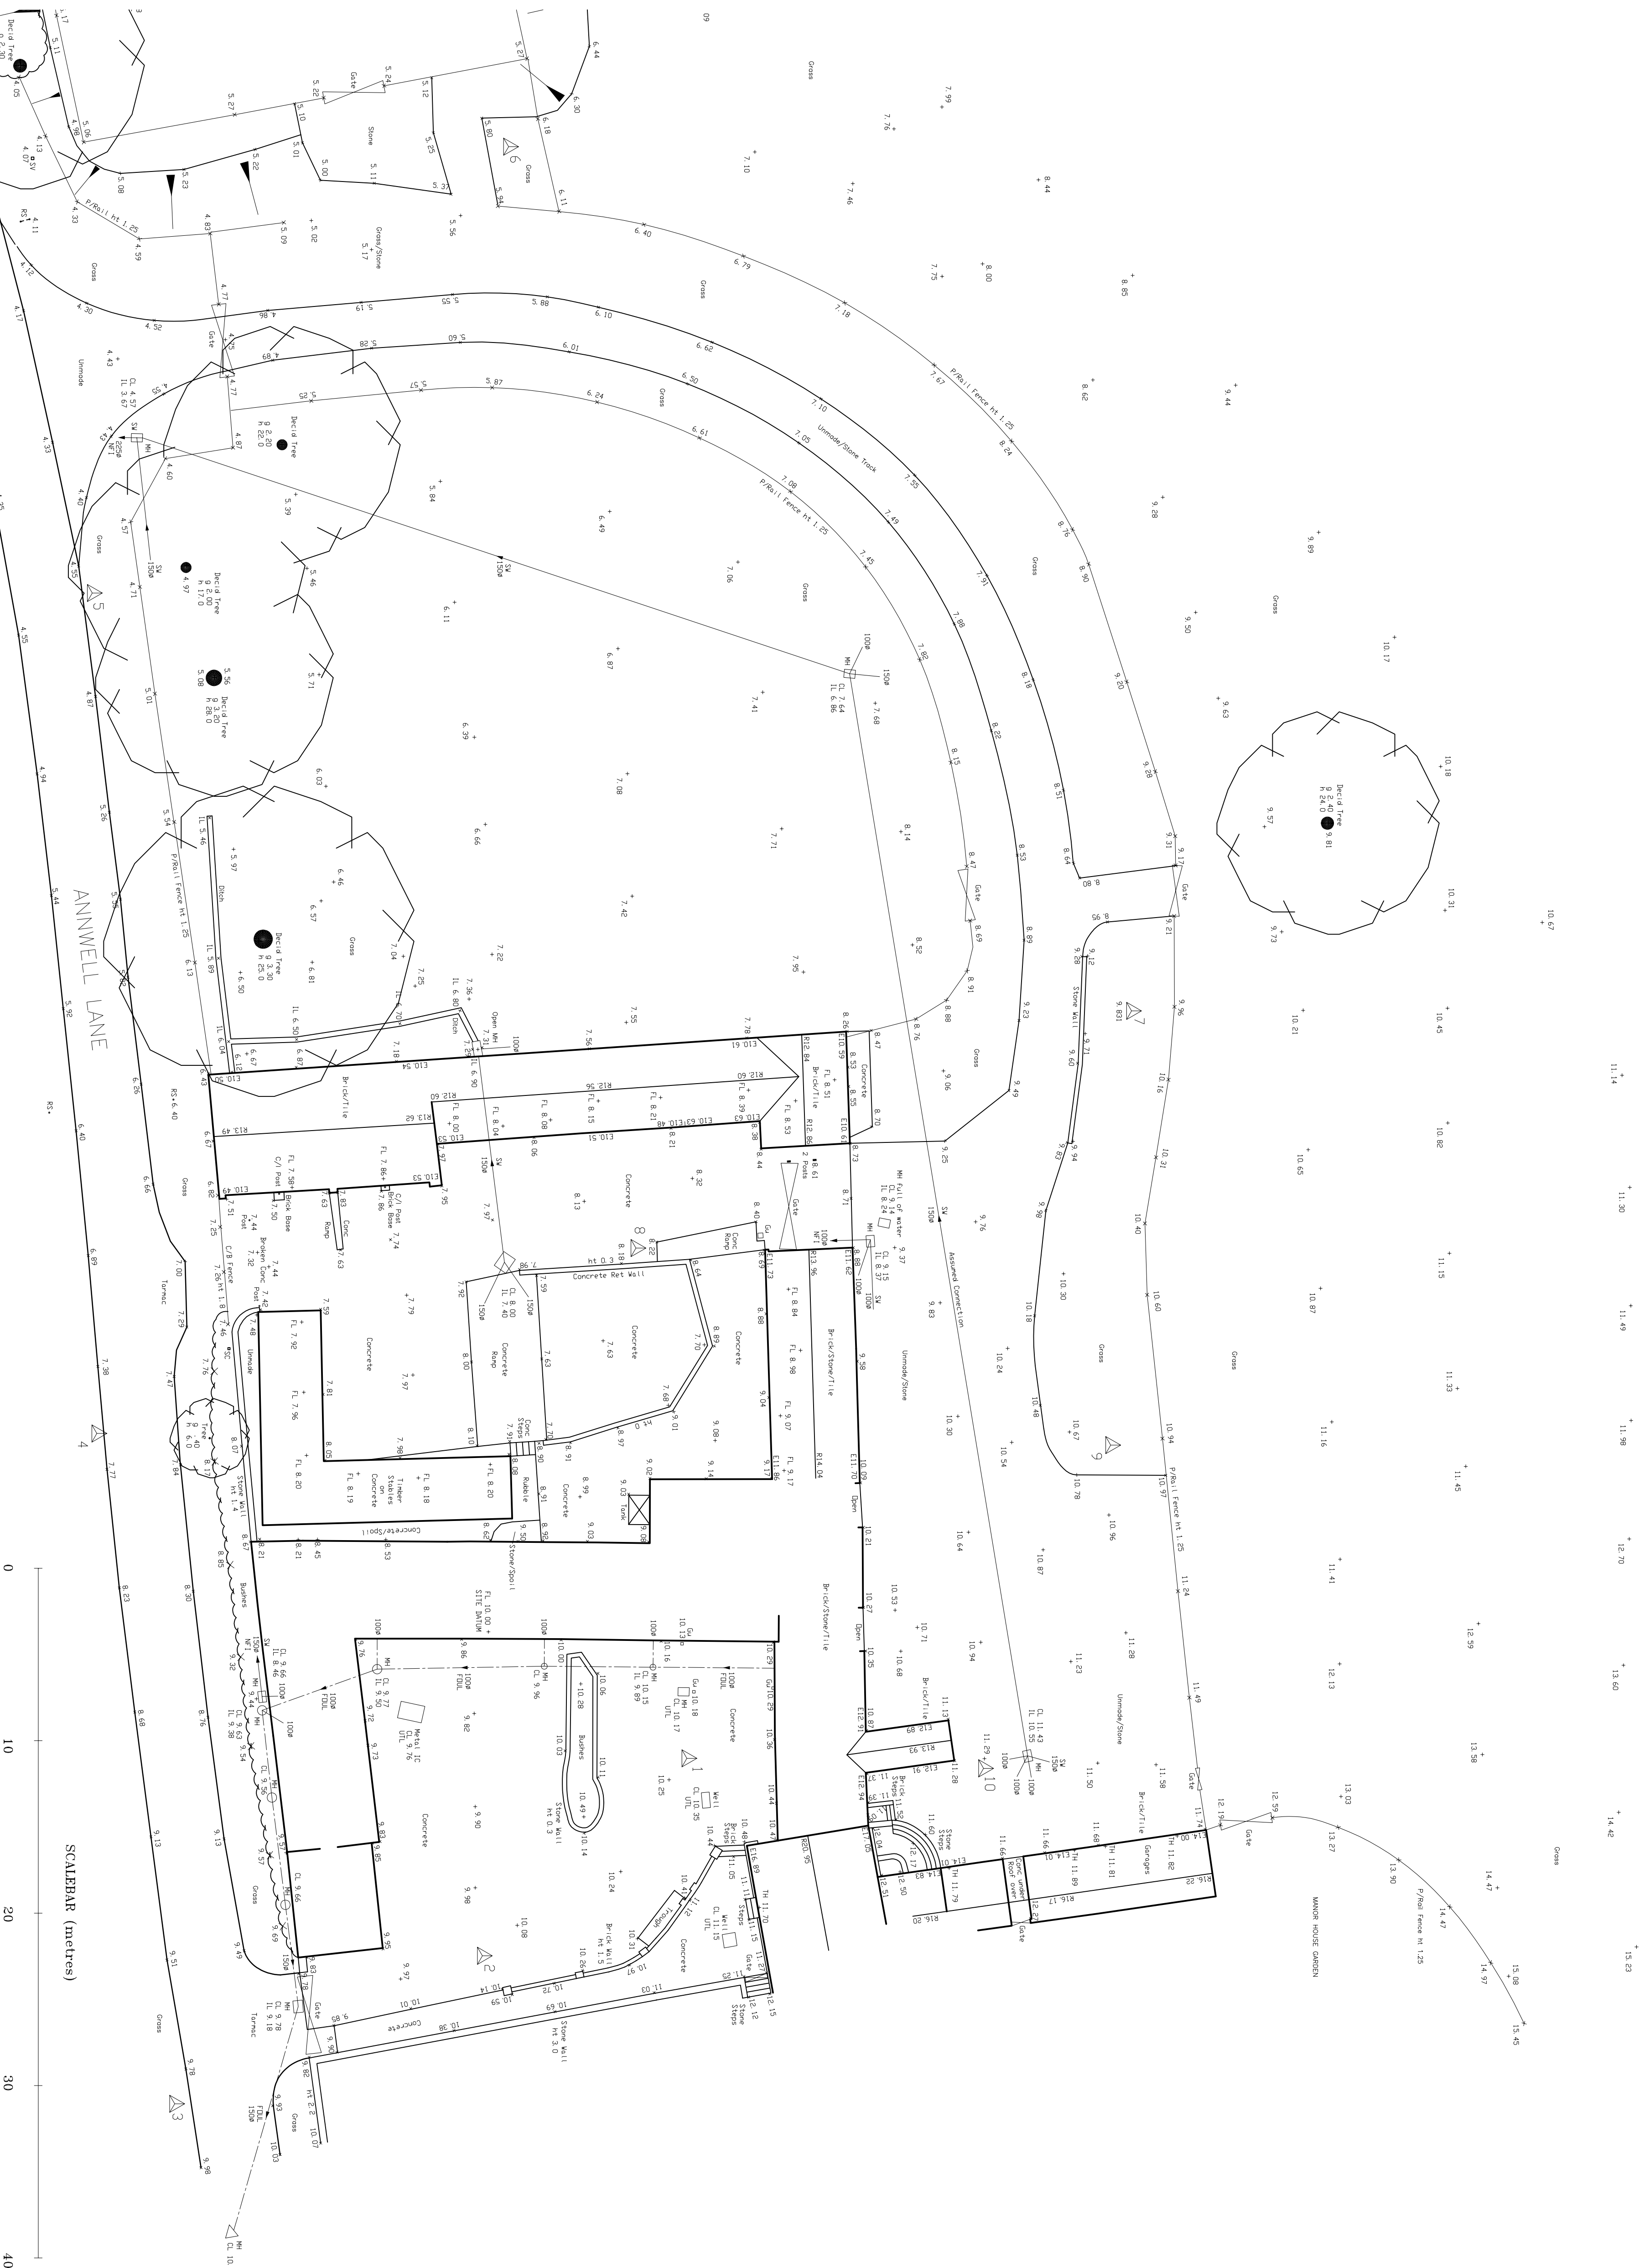

TOPOGRAPHICAL SURVEY
SMISBY MANOR, ANNWELL LANE, SMISBY.
SCALE 1:200
Updated JUNE 2012
LEVELS BASED ON THE PLATS ENTRANCE FLOOR LEVEL. ARBITRARY VALUE 10.00m

NB. Tree heights are estimated
See Plan for location