
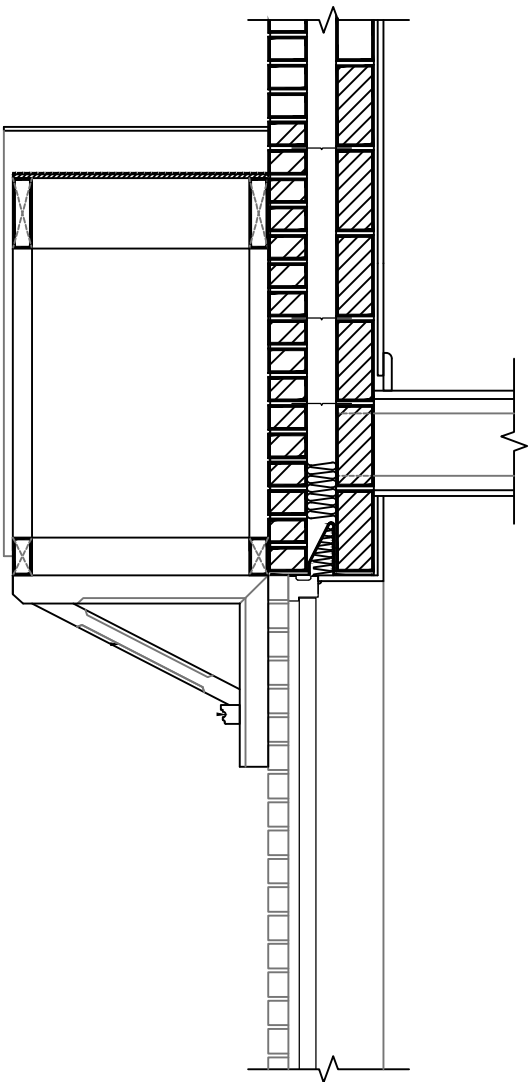


Gallows Bracket Porch Detail

THIS DRAWING AND THE BUILDING WORKS DEPICTED ARE THE COPYRIGHT OF OWL HOMES LIMITED AND MAY NOT BE REPRODUCED OR AMENDED EXCEPT BY WRITTEN PERMISSION. NO LIABILITY WILL BE ACCEPTED FOR AMENDMENTS MADE BY OTHER PERSONS.

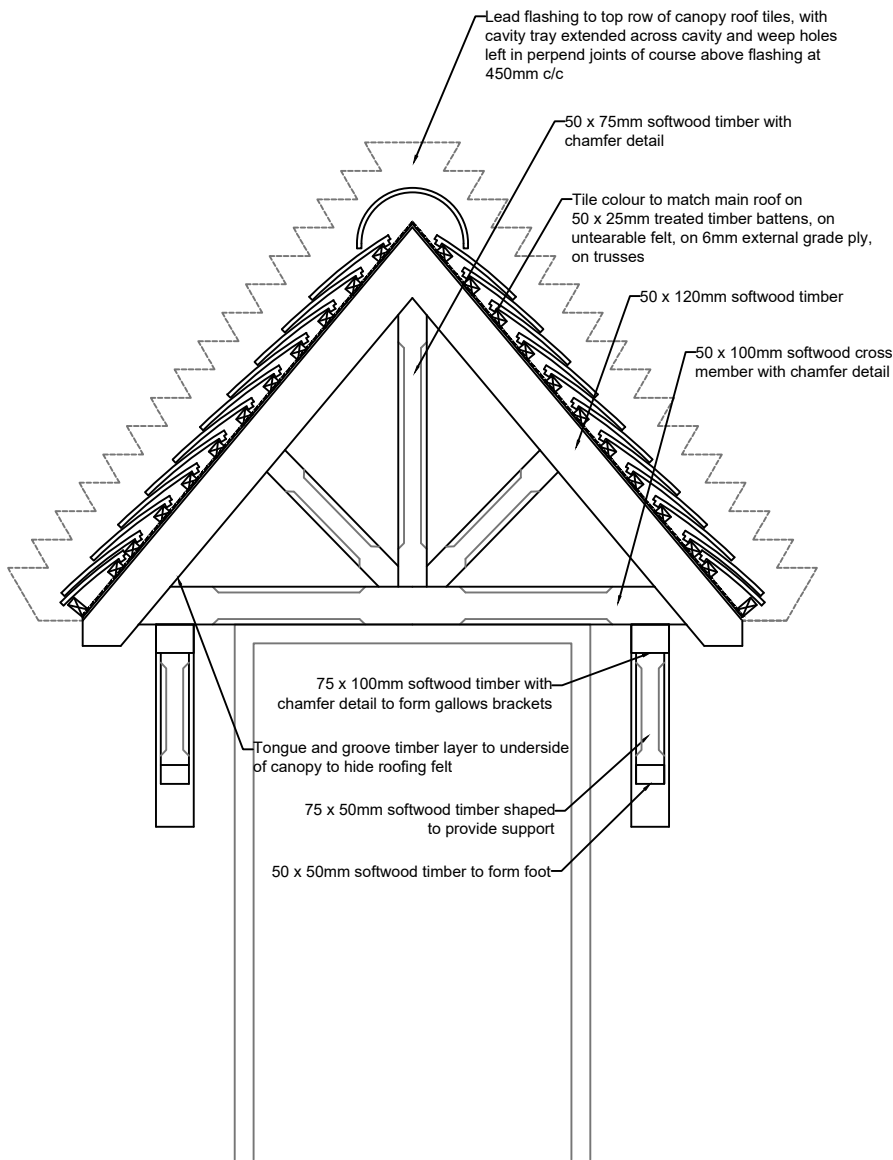

Detail Elevation

Detail Section

Please note: all dimensions to suit specific site locations and may vary slightly. All timber sizes/bracings/fixings to be confirmed by structural engineer. Gallows brackets and main framework to rear of canopy to be securely fixed back to wall. All fixing requirements to be confirmed by structural engineer



OWL
HOMES

OWL HOMES LIMITED
UNIT 2 FAIRWAY COURT, AMBER CLOSE,
TAMWORTH, STAFFORDSHIRE, B77 4RP
TELEPHONE: 01827 317790 EMAIL: info@owlhomes.co.uk

Detail 3.01
Gallows Bracket Porch Detail
Porch Details

DATE: Feb 20 SCALE: 1:20 @ A4 DRAWN: AI

Drawing No. AD-DET-3.01