


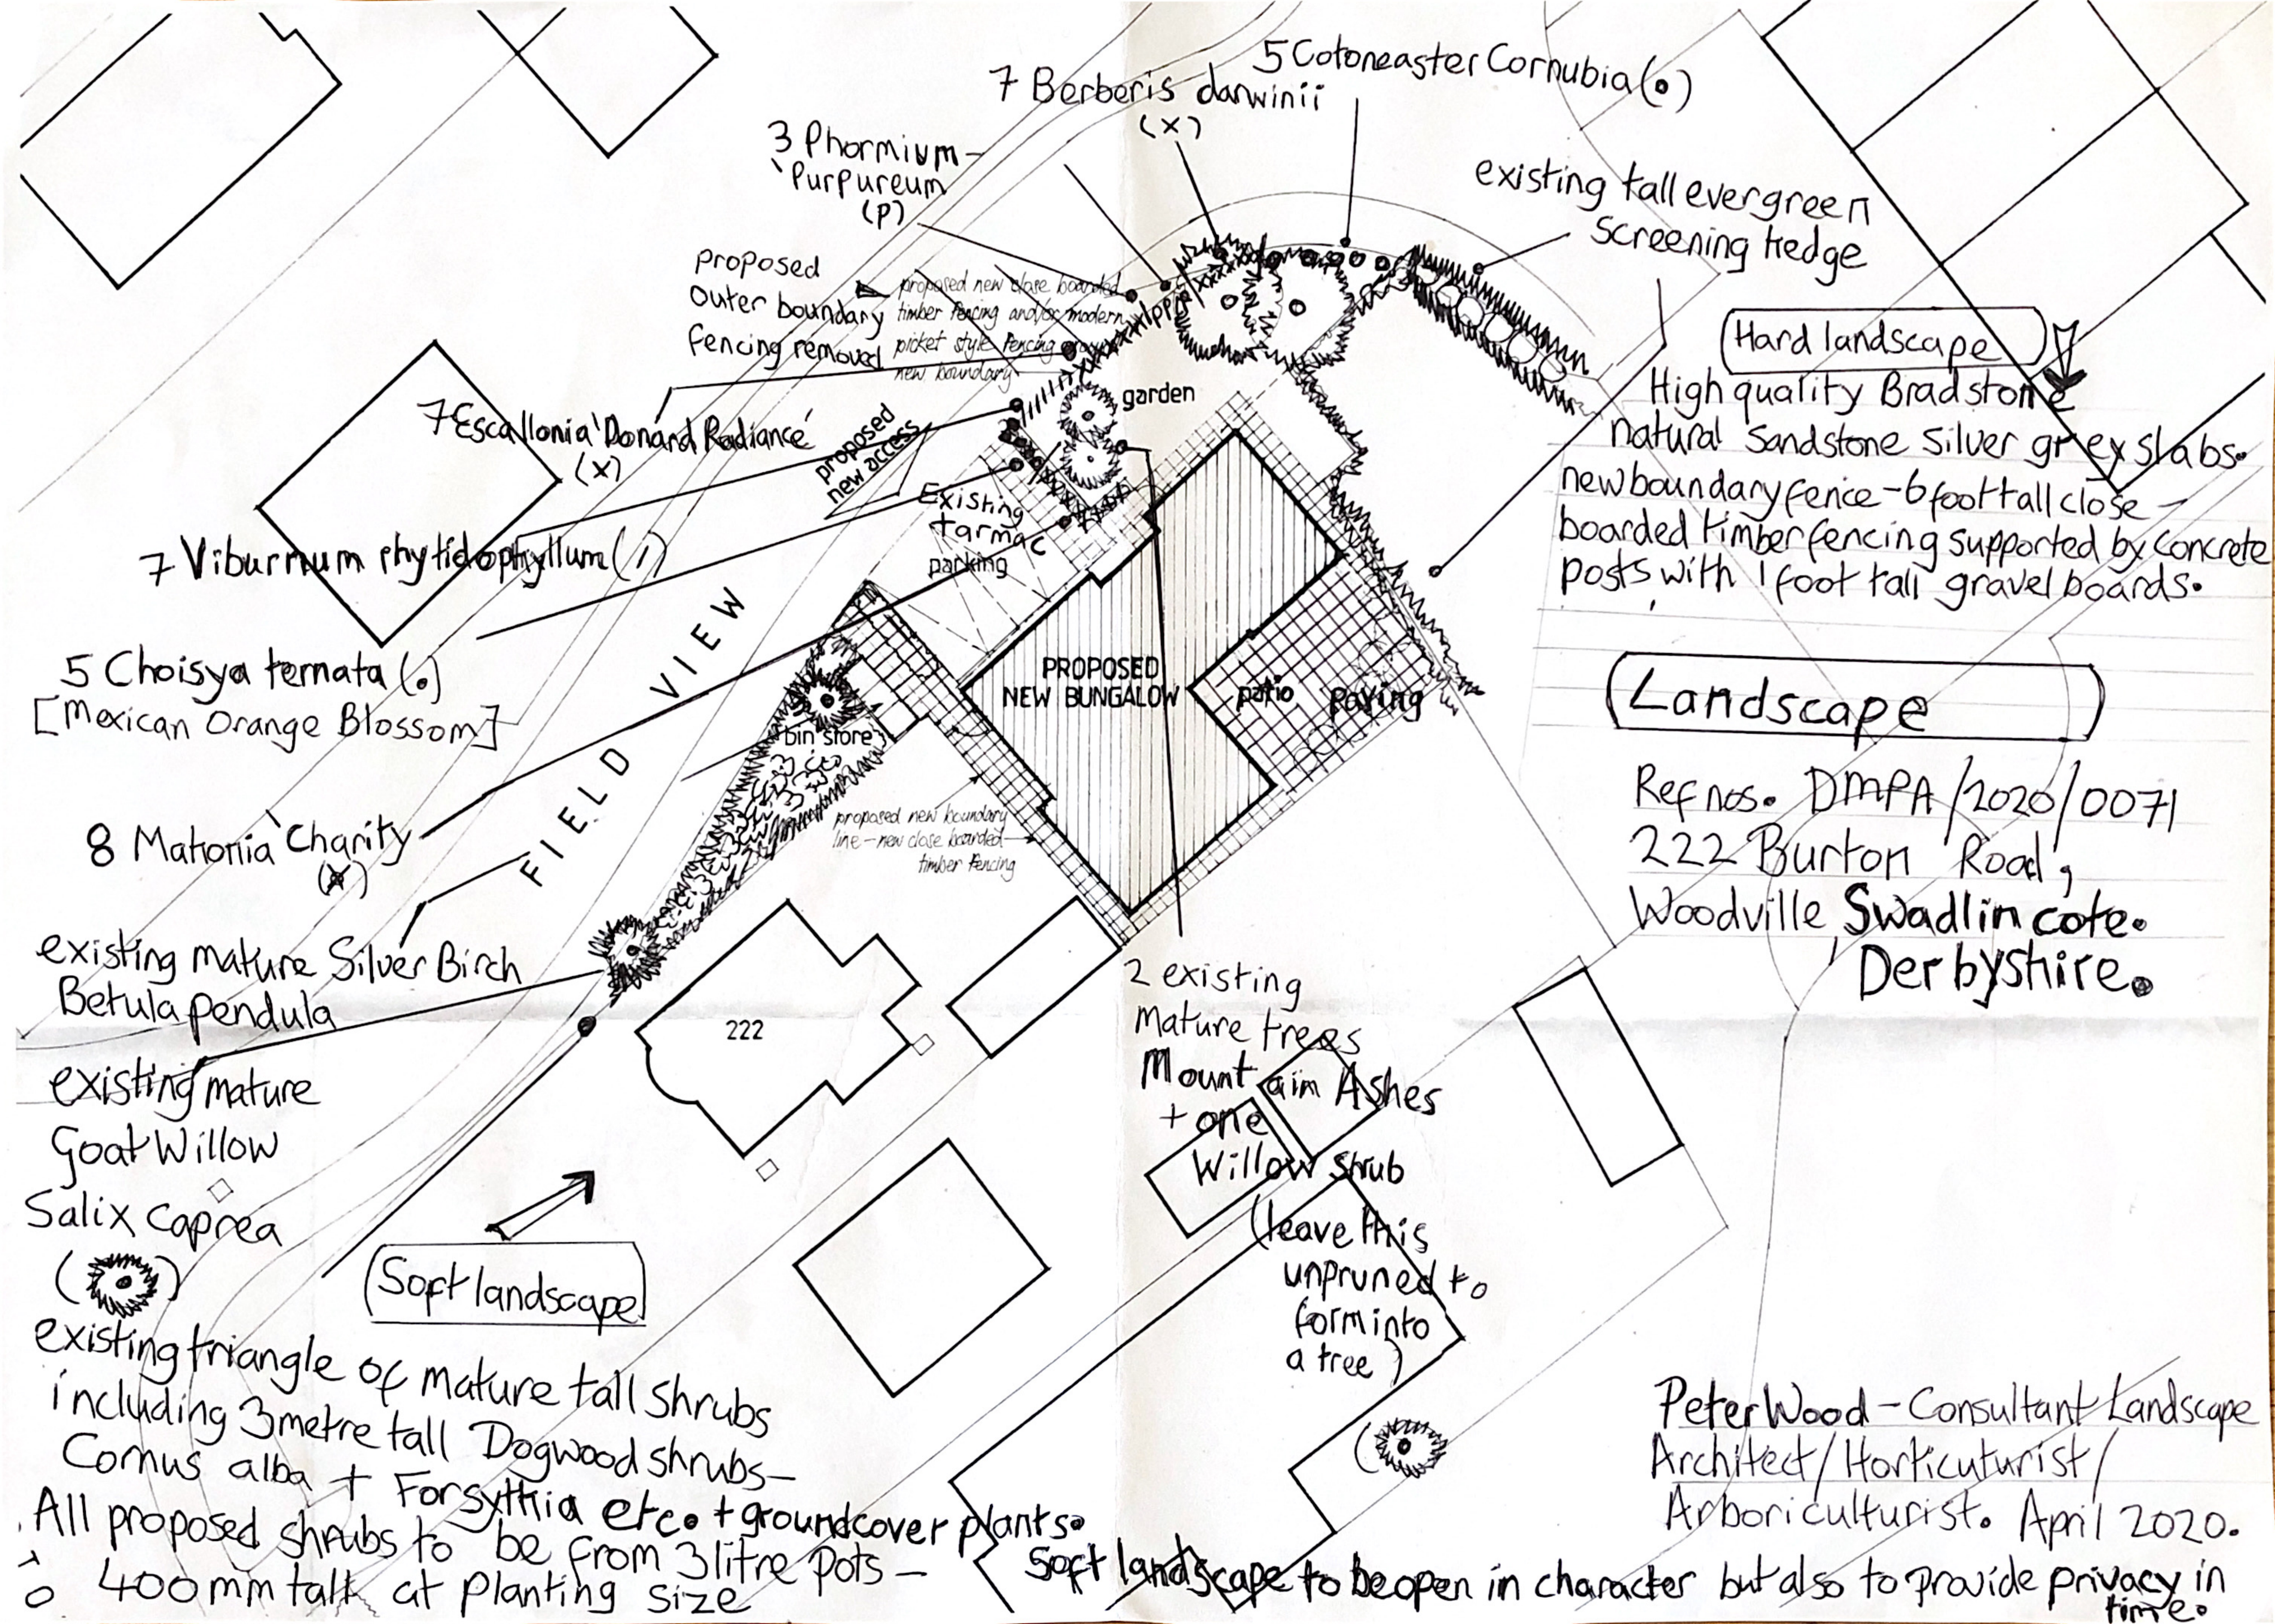

7 Berberis darwinii (x)

5 Cotoneaster Cornubia (o)

3 Phormium Purpureum (P)

existing tall evergreen screening hedge

Hard landscape

High quality Bradstone natural sandstone silver grey slabs.
new boundary fence - 6 foot tall close-boarded timber fencing supported by concrete posts with 1 foot tall gravel boards.

Landscape

Ref nos. DMFA/2020/0071
222 Burton Road,
Woodville Swadlowcote,
Derbyshire.

7 Escallonia 'Donard Radiance' (x)

7 Viburnum rhytidophyllum (i)

5 Choisya ternata (o)
[Mexican Orange Blossom]

8 Mahonia 'Charity' (x)

existing mature Silver Birch
Betula pendula

existing mature Goat Willow
Salix caprea (o)

Soft landscape

existing triangle of mature tall shrubs including 3 metre tall Dogwood shrubs - Cornus alba + Forsythia etc. + groundcover plants.
All proposed shrubs to be from 3 litre pots - 400 mm tall at planting size

2 existing mature trees
Mount Ashes + one Willow shrub
(leave this unpruned to form into a tree)

Peter Wood - Consultant Landscape Architect/Horticulturist/Arboriculturist. April 2020.

Soft landscape to be open in character but also to provide privacy in time.