


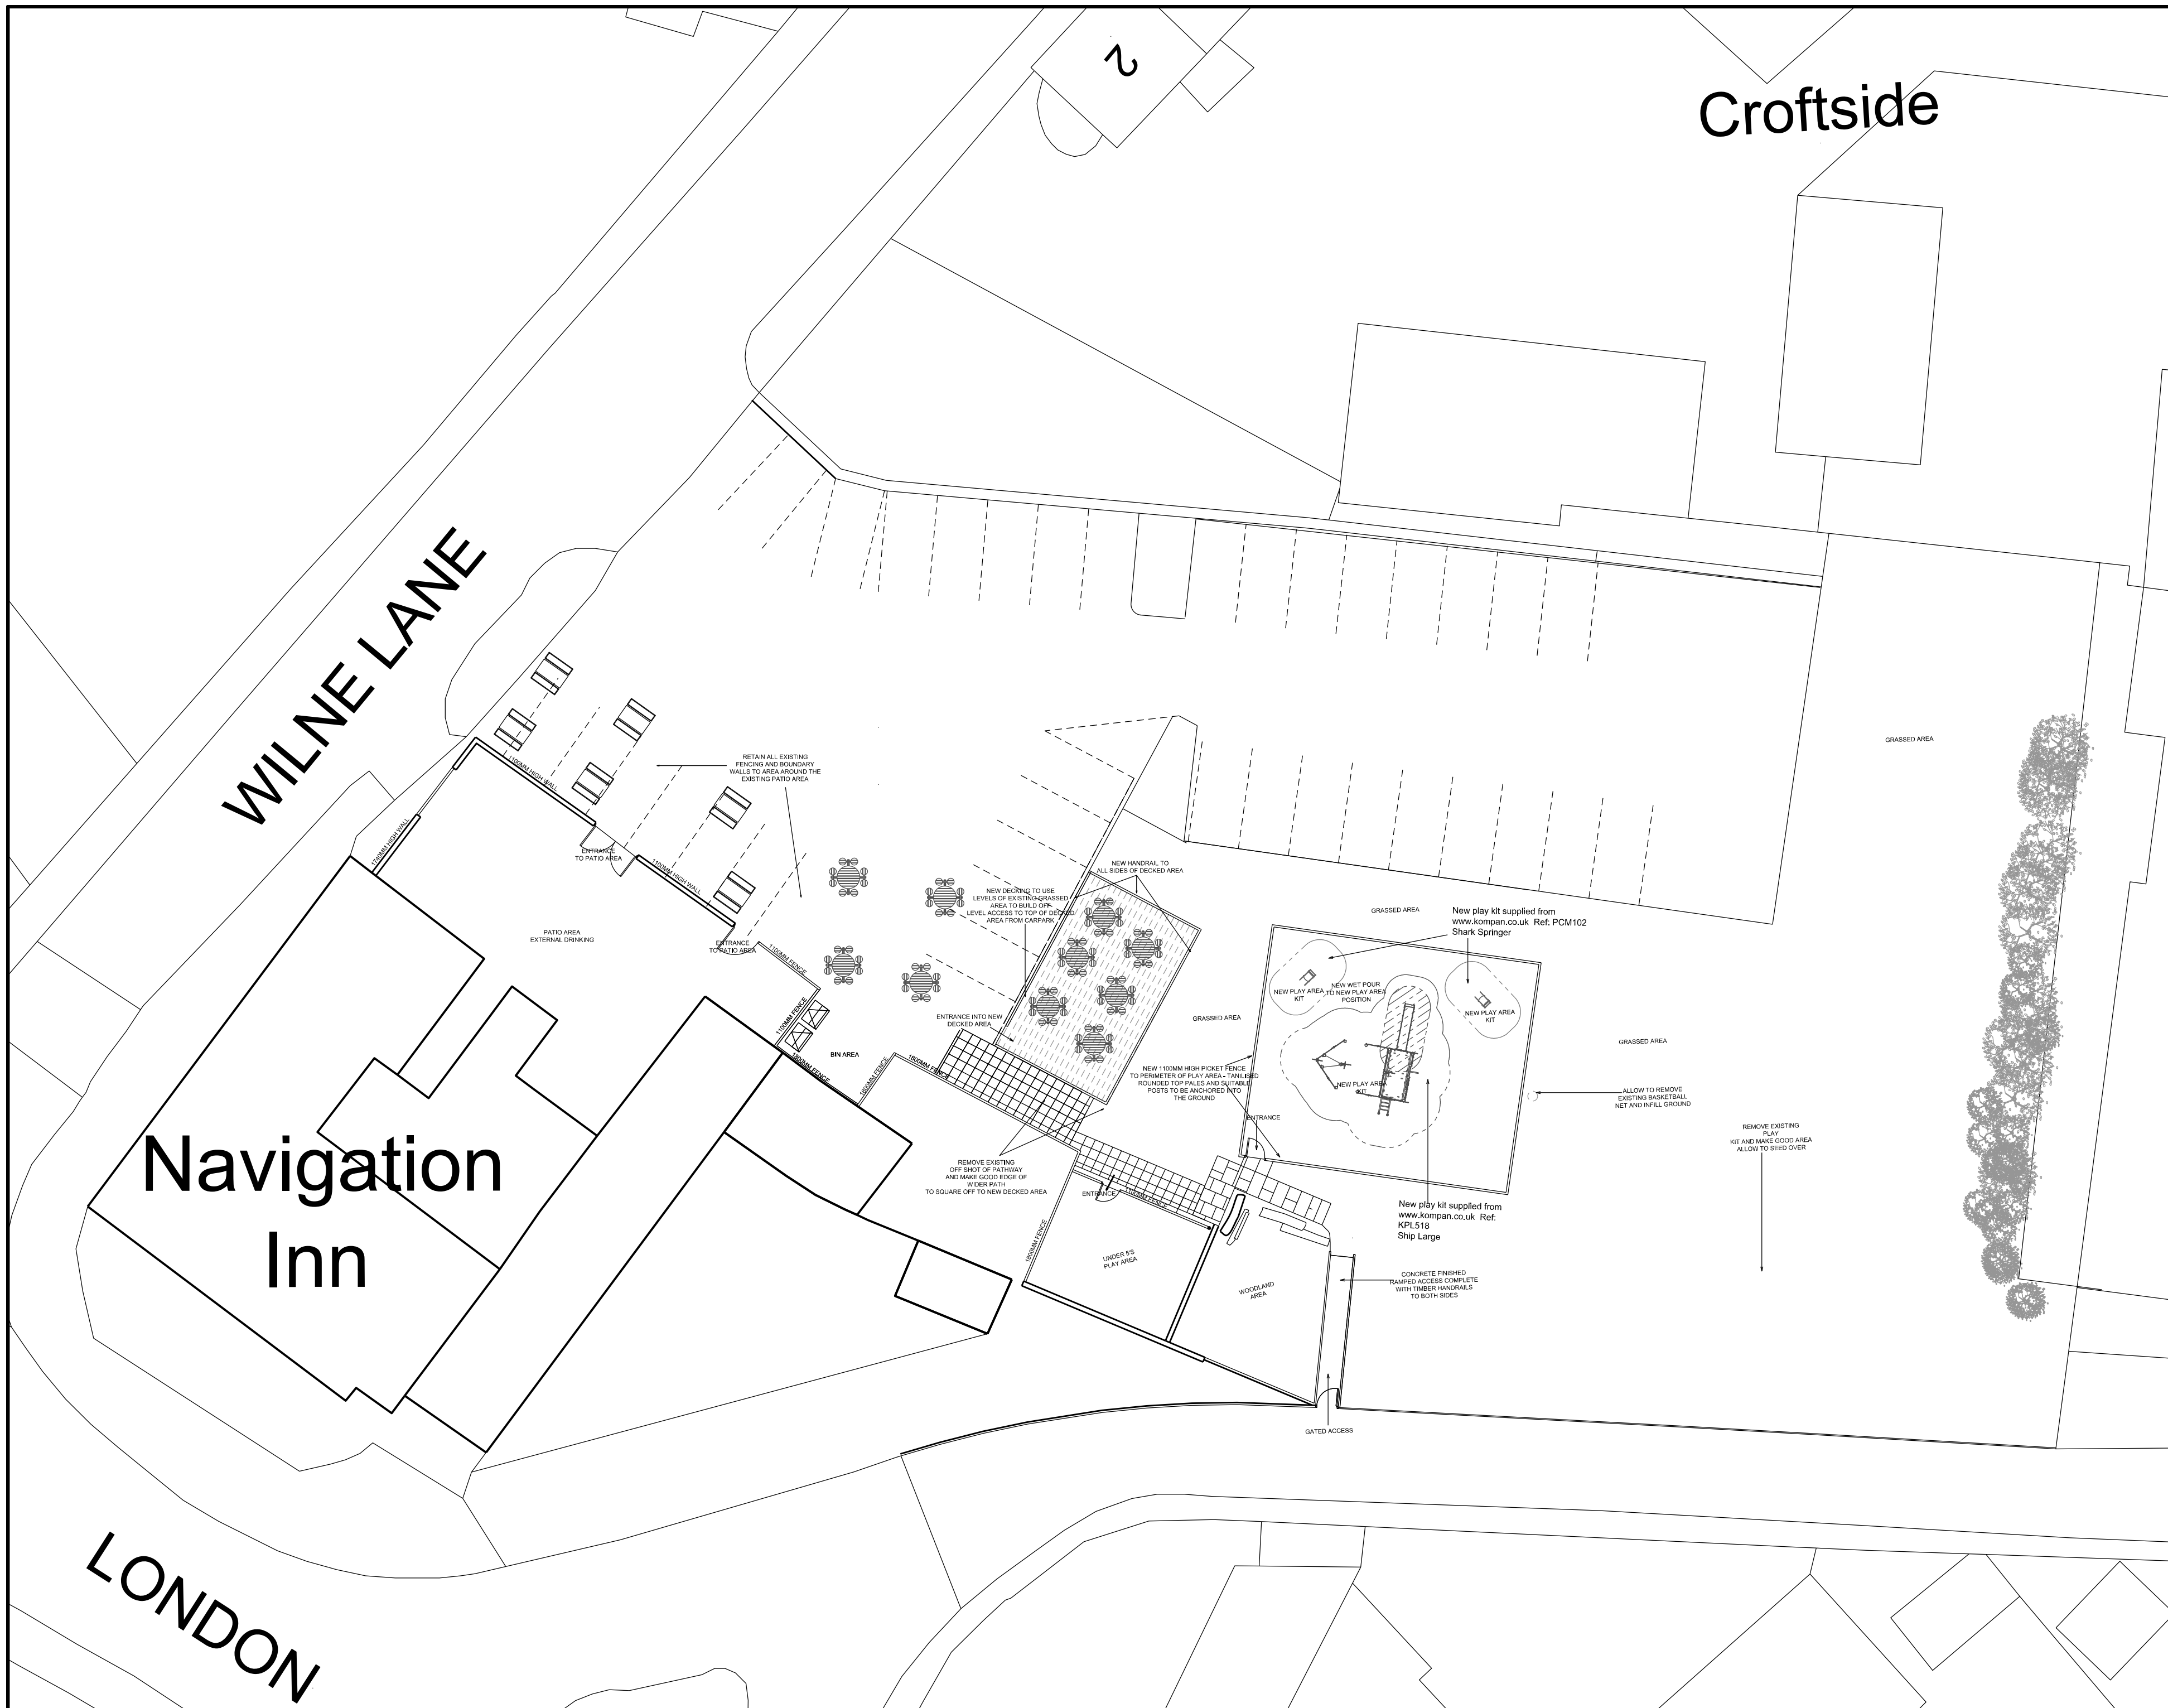

Copyright. This drawing and design and all the information contained therein is the sole copyright of Concept IDL Ltd, and reproduction in any form is forbidden unless permission is obtained in writing.

CONTRACTORS PLEASE NOTE

- 1) All contractors to visit the site and be responsible for checking and checking all dimensions relative to this work. The designer must be advised of any discrepancies in writing.
- 2) This drawing must be read in conjunction with the specification 1/81 of quantities and related specifications. Any structural work must be carried out to the exact specifications and requirements of the design specified structural engineer and any amendments must have his express prior written authority.
- 3) All structural work must be inspected at all relevant stages by the structural engineer and the Local Authority's Building Surveyor and comply with their requirements. Any costs and claims for damages, loss of trade, etc. incurred by failing so to do are the sole liability of the contractor.
- 4) Any discrepancies between drawings and/or drawings and specification, should be reported to the designer prior to any work going forward.

C	22/07/20	Amendments following site visit with Planner & LE Officer		CP
B	21.04.20	LENGTH OF RAMPS AMENDED		CP
A	27.01.20	PROPOSED LAYOUT ADDED		SD
	Date	Revisions		Ini.



Client

PUNCH

Job Title	
-----------	--

THE NAVIGATION INN
SHARDLOW
LONDON ROAD

Drawing Title

PROPOSED EXTERNAL PLAN

Scale - A2@1:200	Drawn By SD
------------------	-------------

Date	JAN 20	Checked By
------	--------	------------

Drg.no.	Rev.
2514-02	C