
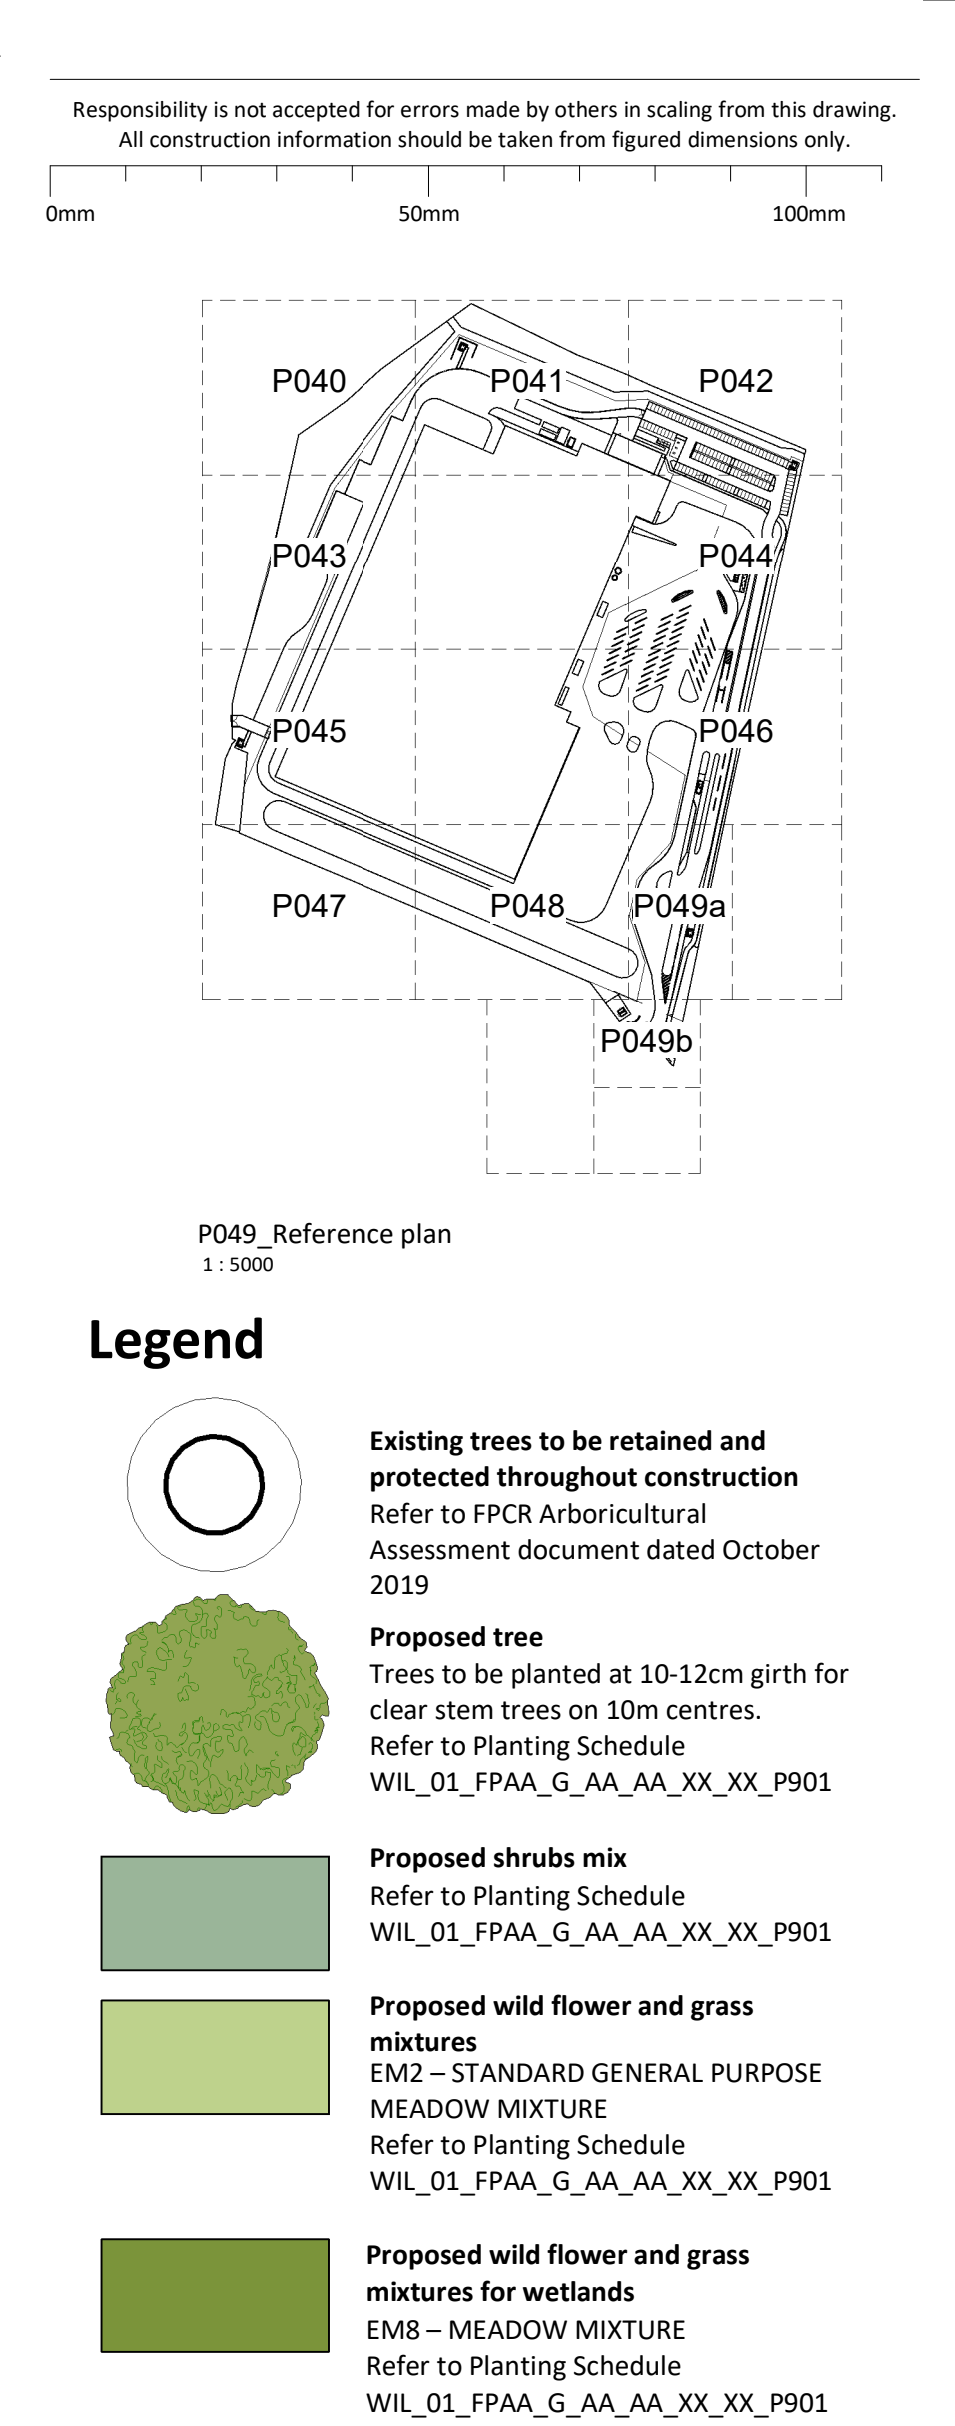
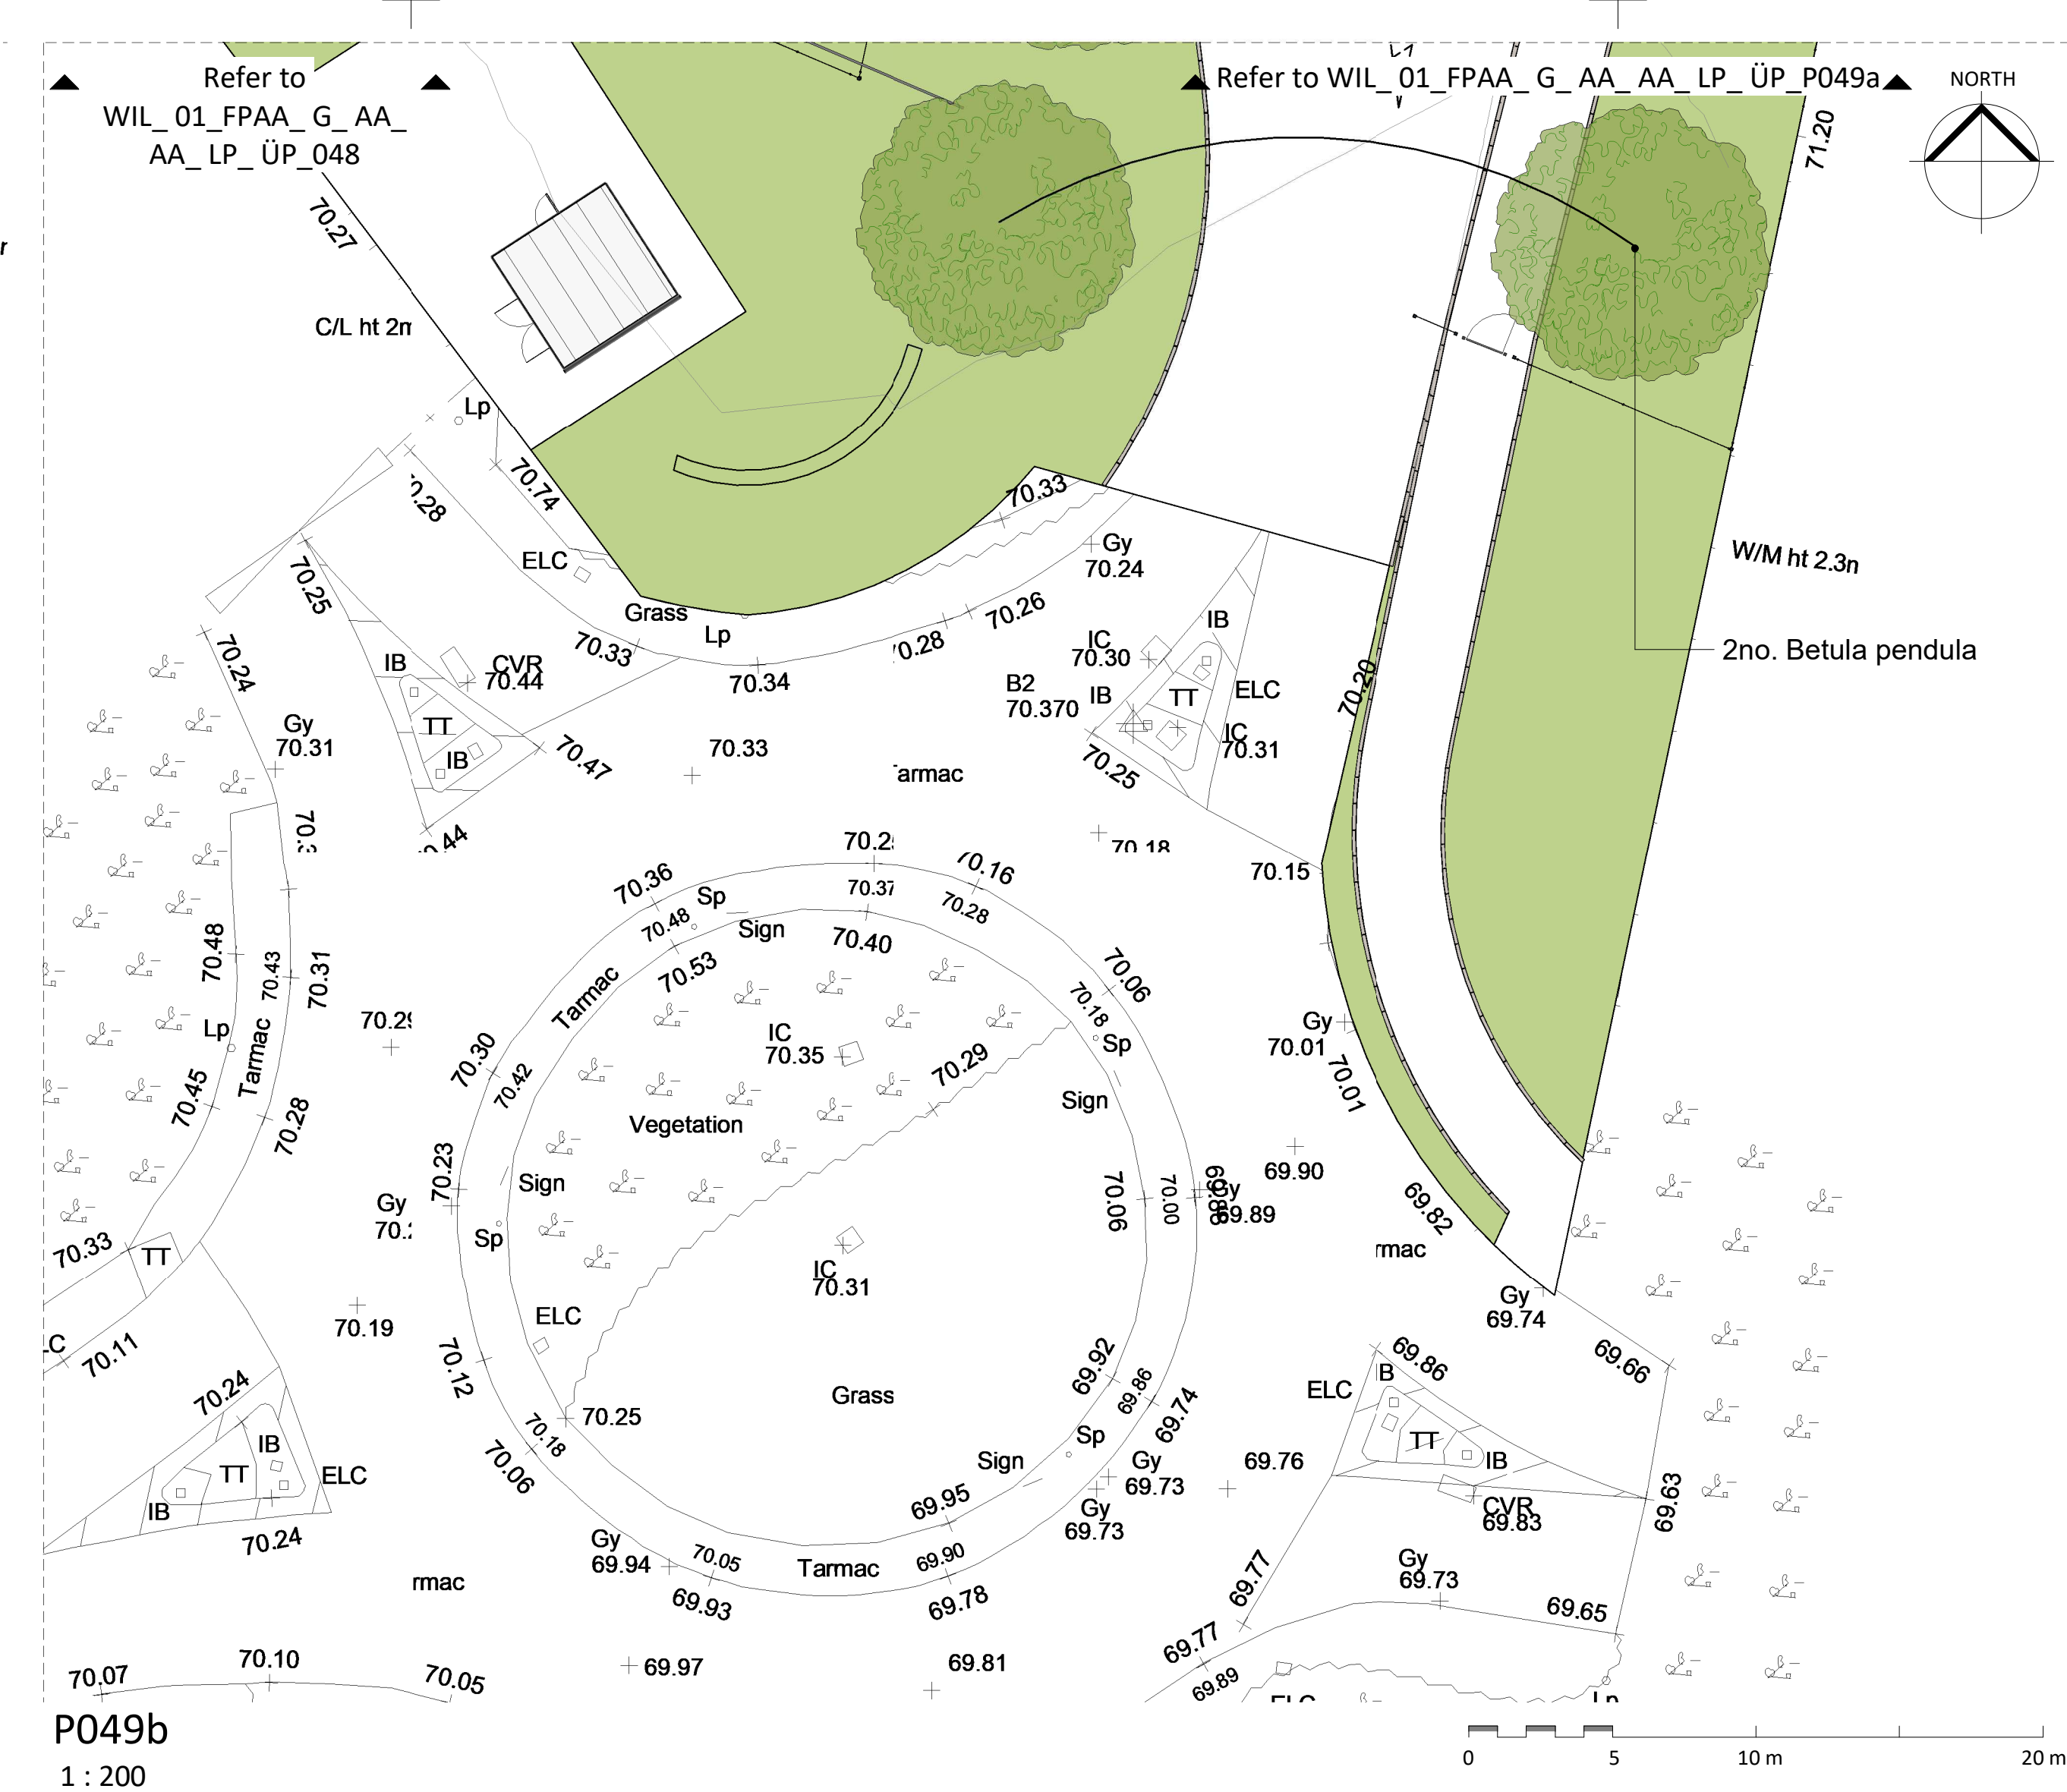
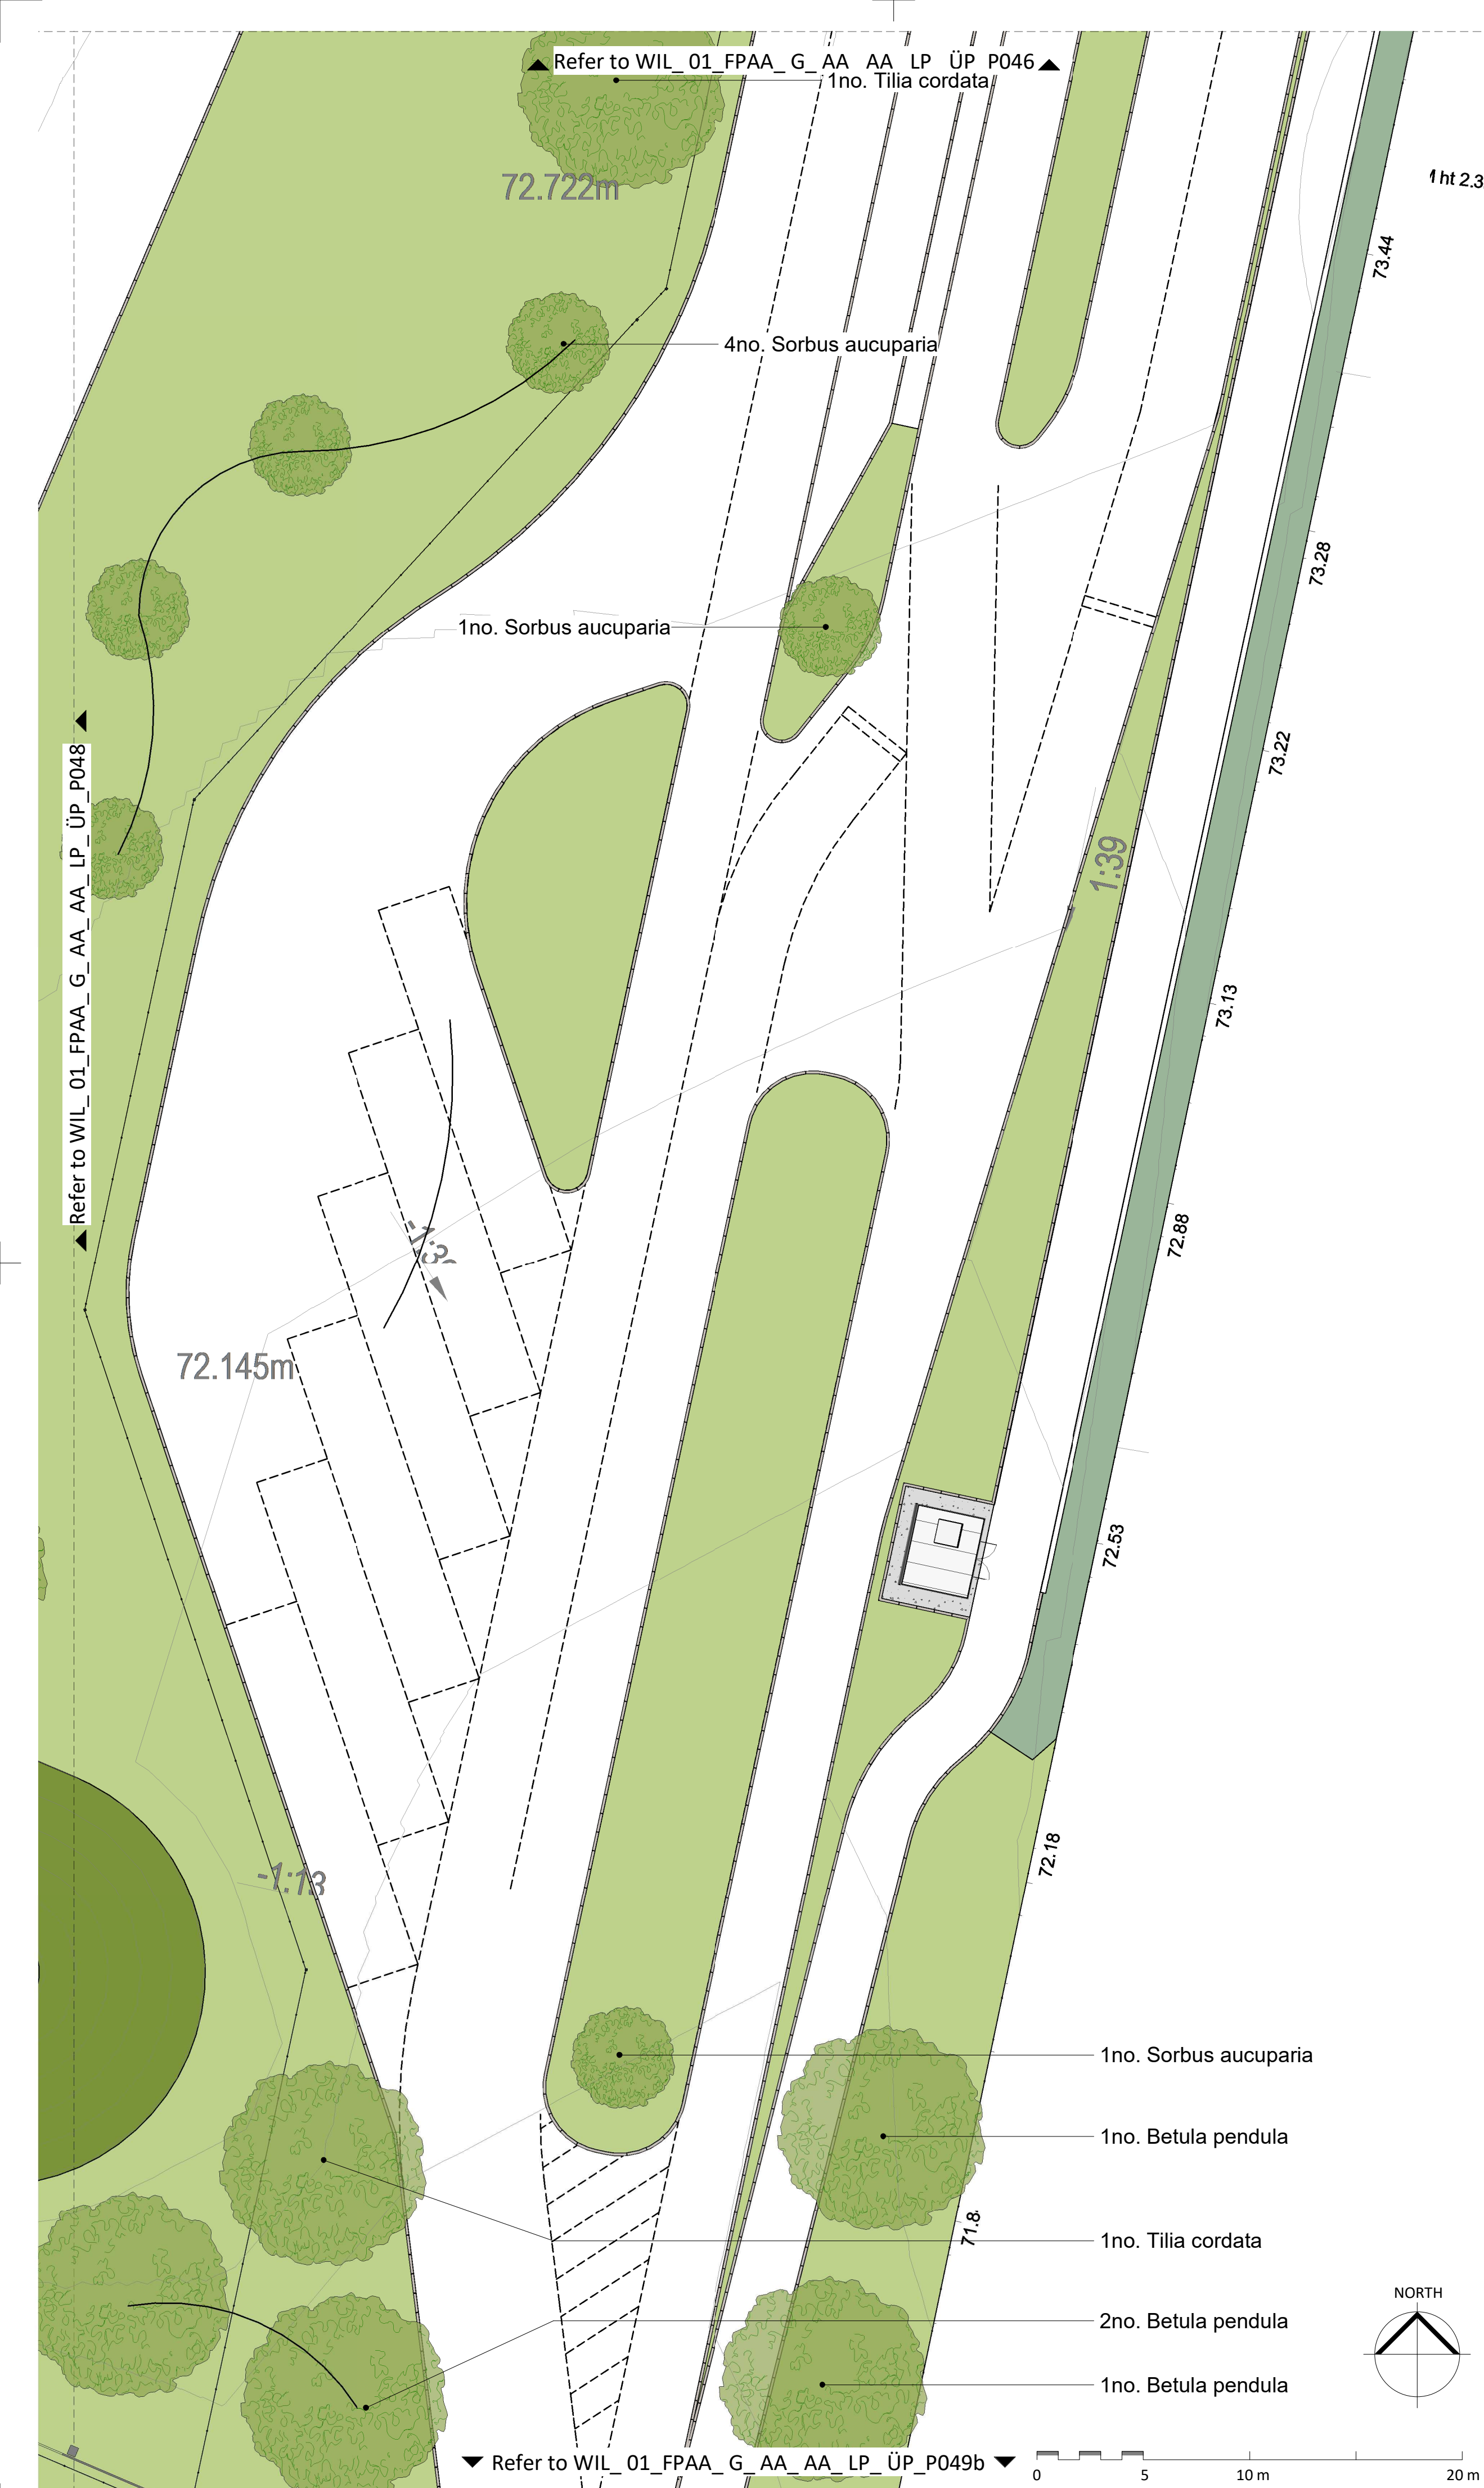


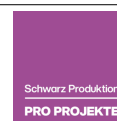

Drawing Number											
WIL_01_FPA_A_G_AA_AA_LP_Ü_P049											
FACILITY PROJECT ORIGINATOR PHASE DESCRIPTION TYPE LEVEL NUMBER											
											
pl	12	11/01/2021	NMA Updates								
f	11	28/05/2020	Tender Addendum								
f	10	22/05/2020	Tender Addendum								
f	06	21/02/2020	Tender/Conditional Discharge								
b	05	20/02/2020	First Issue Conditional Discharge								
b	04	14/02/2020	Hard Landscape Phase 1 Issued for coordination								
pl	03	12/12/2019	Planning Issue								
pl	02	18/10/2019	Planning Issue								
b	01	11/10/2019	Preliminary Planning Issue								
STATUS	REV	DATE	DESCRIPTION								
STATUS pl : PLANNING											
PROJECT MANAGEMENT Pro-Project GmbH & Co. KG Gladbecker Str. 1-3 D-40472 Düsseldorf Tel: (+49) 211 44031-1001											
		CLIENT PGE III Ltd 19 Worple Road Wimbledon UK - London SW19 4J5									
CONSULTANT STRIDE TREGLOWN www.stride-treglow.com		Promenade House The Promenade Clifton Down Bristol BS8 3NE Tel: (+44) 0117 974 3271									
		ORIGINATOR NO 151947									
PROJECT Project William Dove Valley Park, Park Avenue, Foston, Derby, DE65 5BZ		<table><tr><th>DATE</th><th>NAME</th></tr><tr><td>By 11/01/2021</td><td>US</td></tr><tr><td>Ch'd 11/01/2021</td><td>IC</td></tr><tr><td>Scale</td><td>As indicated @ A1</td></tr></table>		DATE	NAME	By 11/01/2021	US	Ch'd 11/01/2021	IC	Scale	As indicated @ A1
DATE	NAME										
By 11/01/2021	US										
Ch'd 11/01/2021	IC										
Scale	As indicated @ A1										
DRAWING TITLE Soft Landscape Works Plan 10 of 10		DRAWING FILE REFERENCE WIL_01_FPA_A_G_AA_AA_LP_Ü_P049_12_pl									
		PAPER SIZE A1 REVISION 12									

T:\151947 Project William, Dove Valley Park\DWG\WIL_01_FPA_A_G_AA_GG_XX_XX_M03 - External Works Model.rvt