


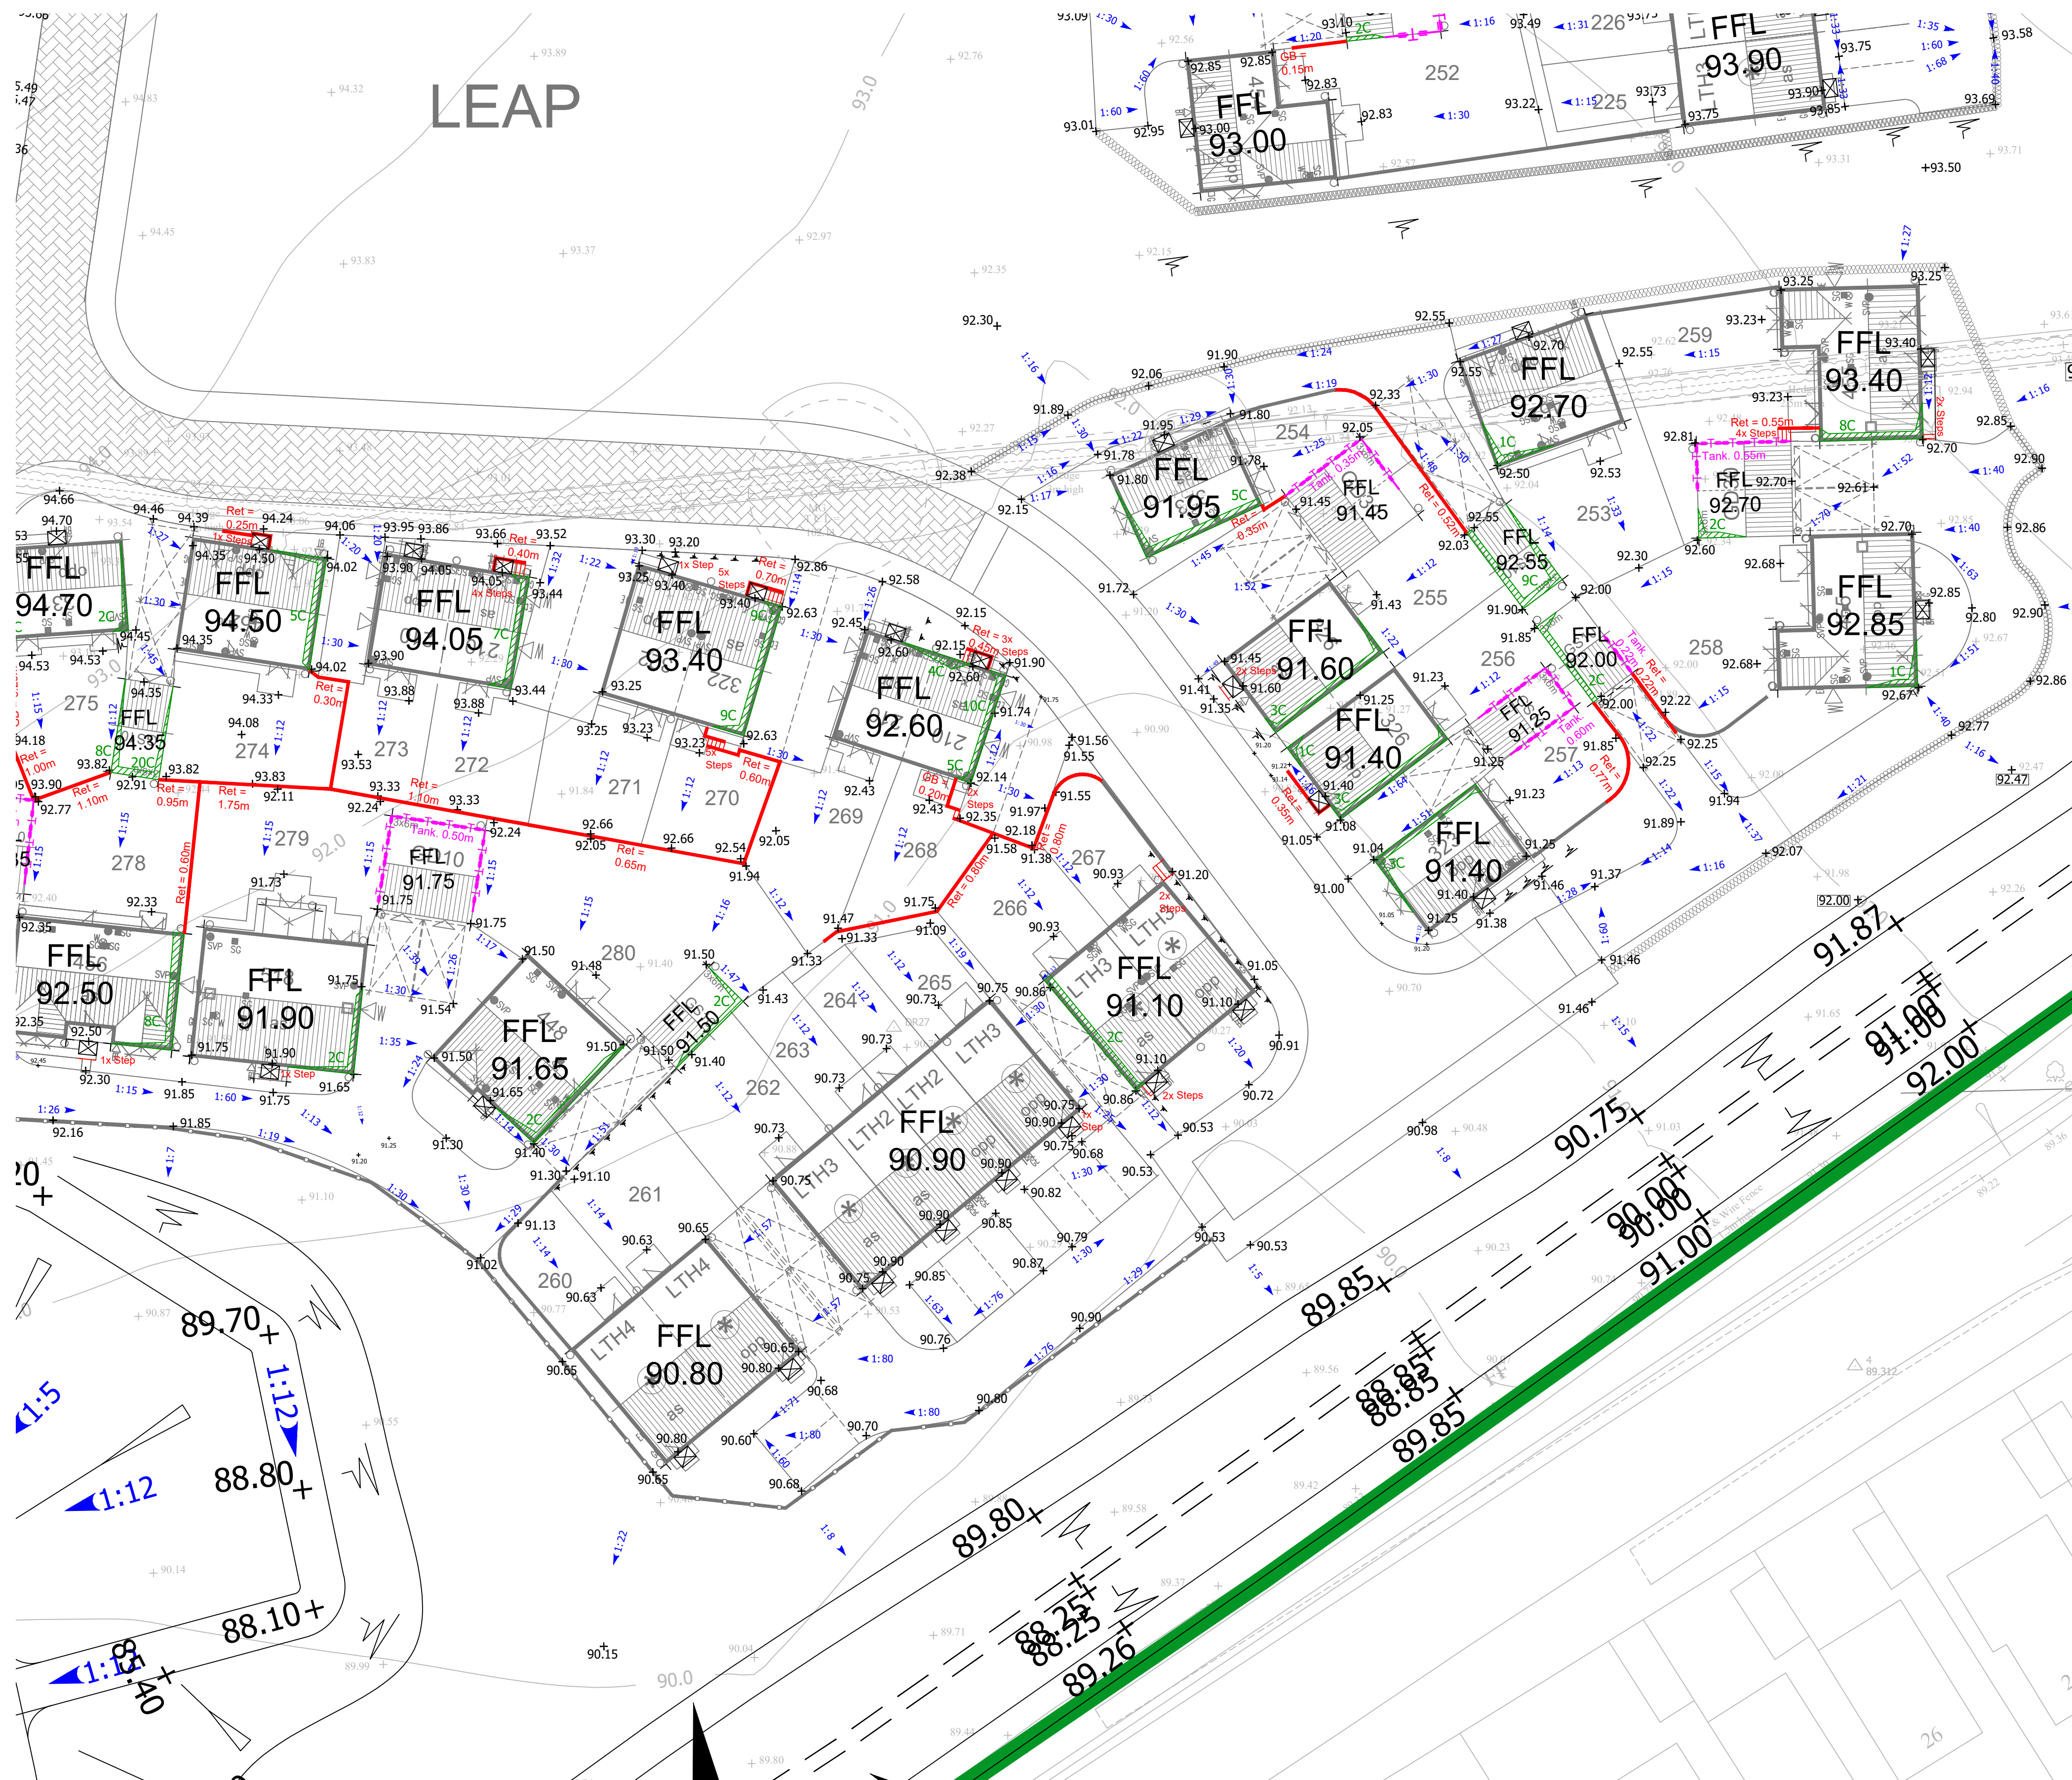

- KEY

- PROPOSED FLOOR LEVEL
- EXPOSED BRICKWORK
- GRADIENT
- SLOPE INDICATOR
- SPOT LEVEL
- RETAINING
- GRAVEL BOARD
- SLAB ON EDGE
- STEPS
- TANKING

REV	DESCRIPTION	DATE	BY	AUTH
-----	-------------	------	----	------



CLIENT
MILLER HOMES

PROJECT HACKWOOD FARM, MICKLEOVER

TITLE
PROPOSED EXTERNAL WORKS
SHEET 11

DRAWN	AUTHORISED	SCALE	DATE
WB	AG	1:250@A1	01.02.21

PROJECT NO. 16041	DRAWING NO. 127	REV -
----------------------	--------------------	----------

STATUS.	PRELIMINARY
---------	-------------

COPYRIGHT TRAVIS BAKER LIMITED. ALL RIGHTS RESERVED.