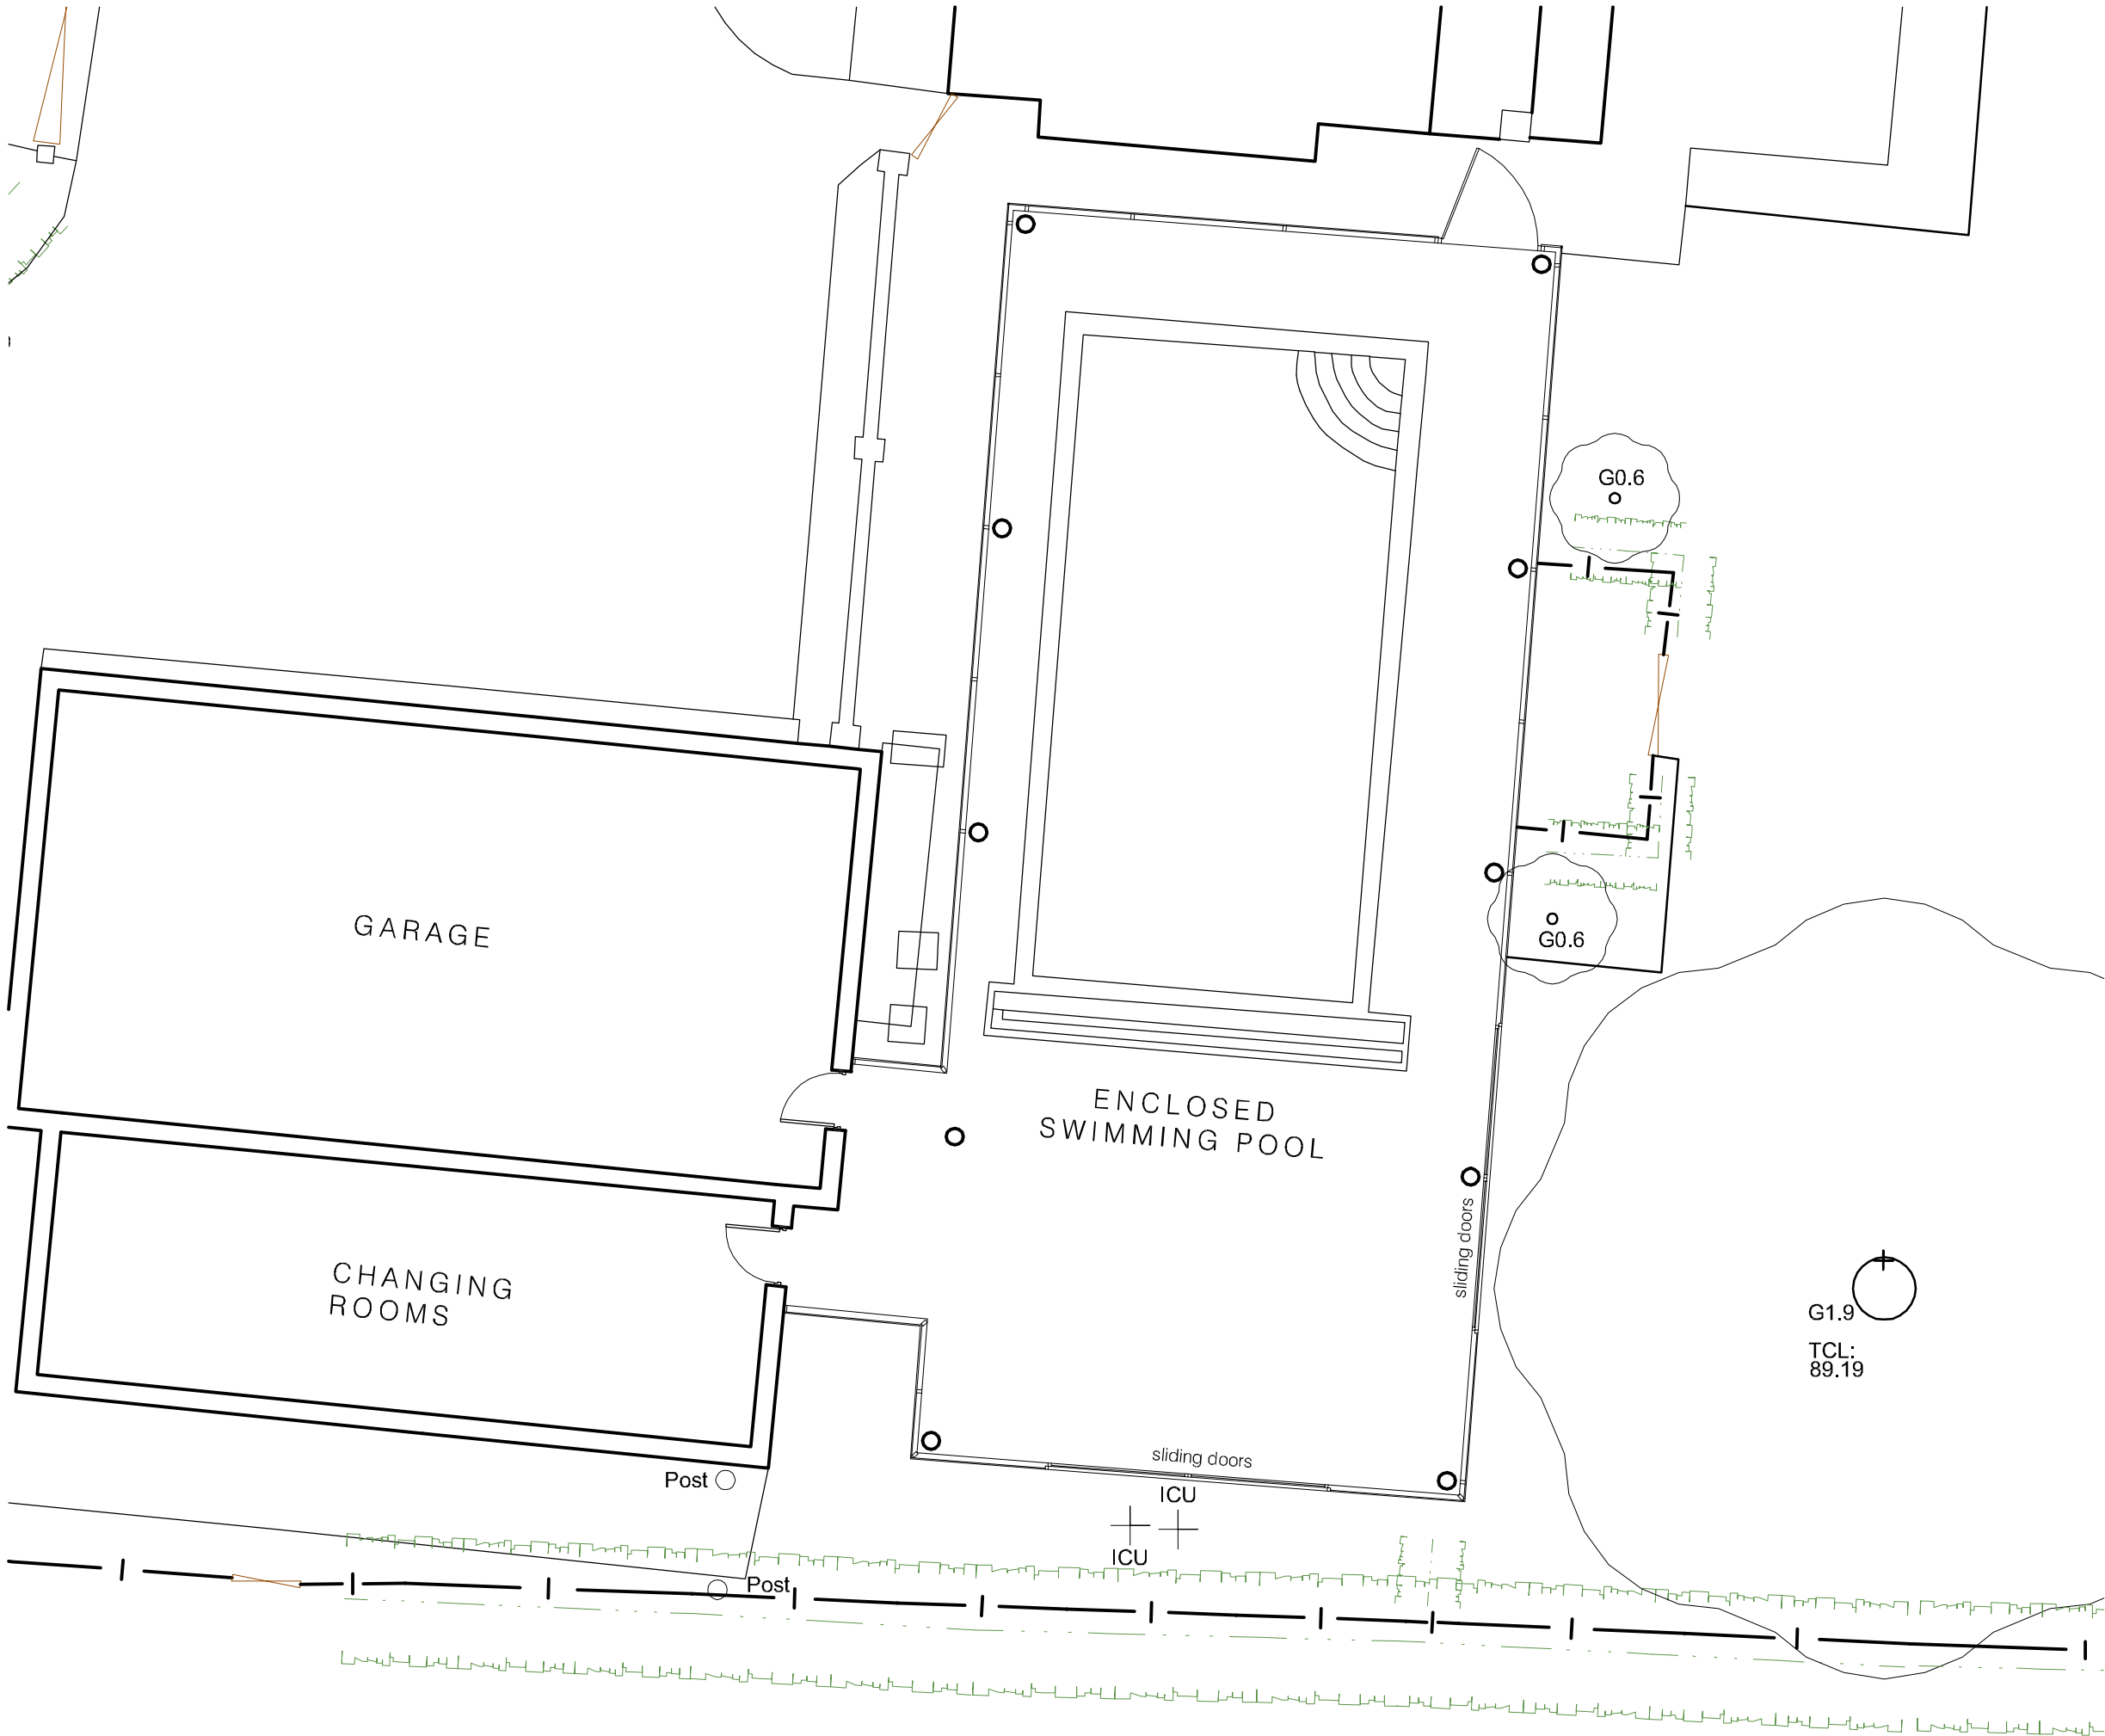


P1	First Issue	28-04-2021	DE	DE
Rev.	Description	Date	By	Chkd

MATTHEW MONTAGUE
ARCHITECTS
The Cheese Factory, Longford Lane, Longford, Ashbourne,
Derbyshire, DE6 3DT
Tel: 01335 330510, info@matthewmontague.co.uk,
www.matthewmontague.co.uk

Swimming Pool Enclosure at
The Croft, Back Lane, Sutton-on-the-Hill

Site Plan / Plans as proposed

MANAGED BY	SCALE	PAPER	DATE
1839	1:100	A3	DE
PROJECT	ORIGINATOR	DATE	LEVEL
SWM	MMA	Z1	ZZ

This document is copyright of Matthew Montague Architects. In doubt ASK. Drawing measurements shall not be obtained by scaling. Verify all dimensions prior to construction. Immediately report any discrepancies on this document to the Architect. This document shall be read in conjunction with associated models, specifications and related consultants documents.