


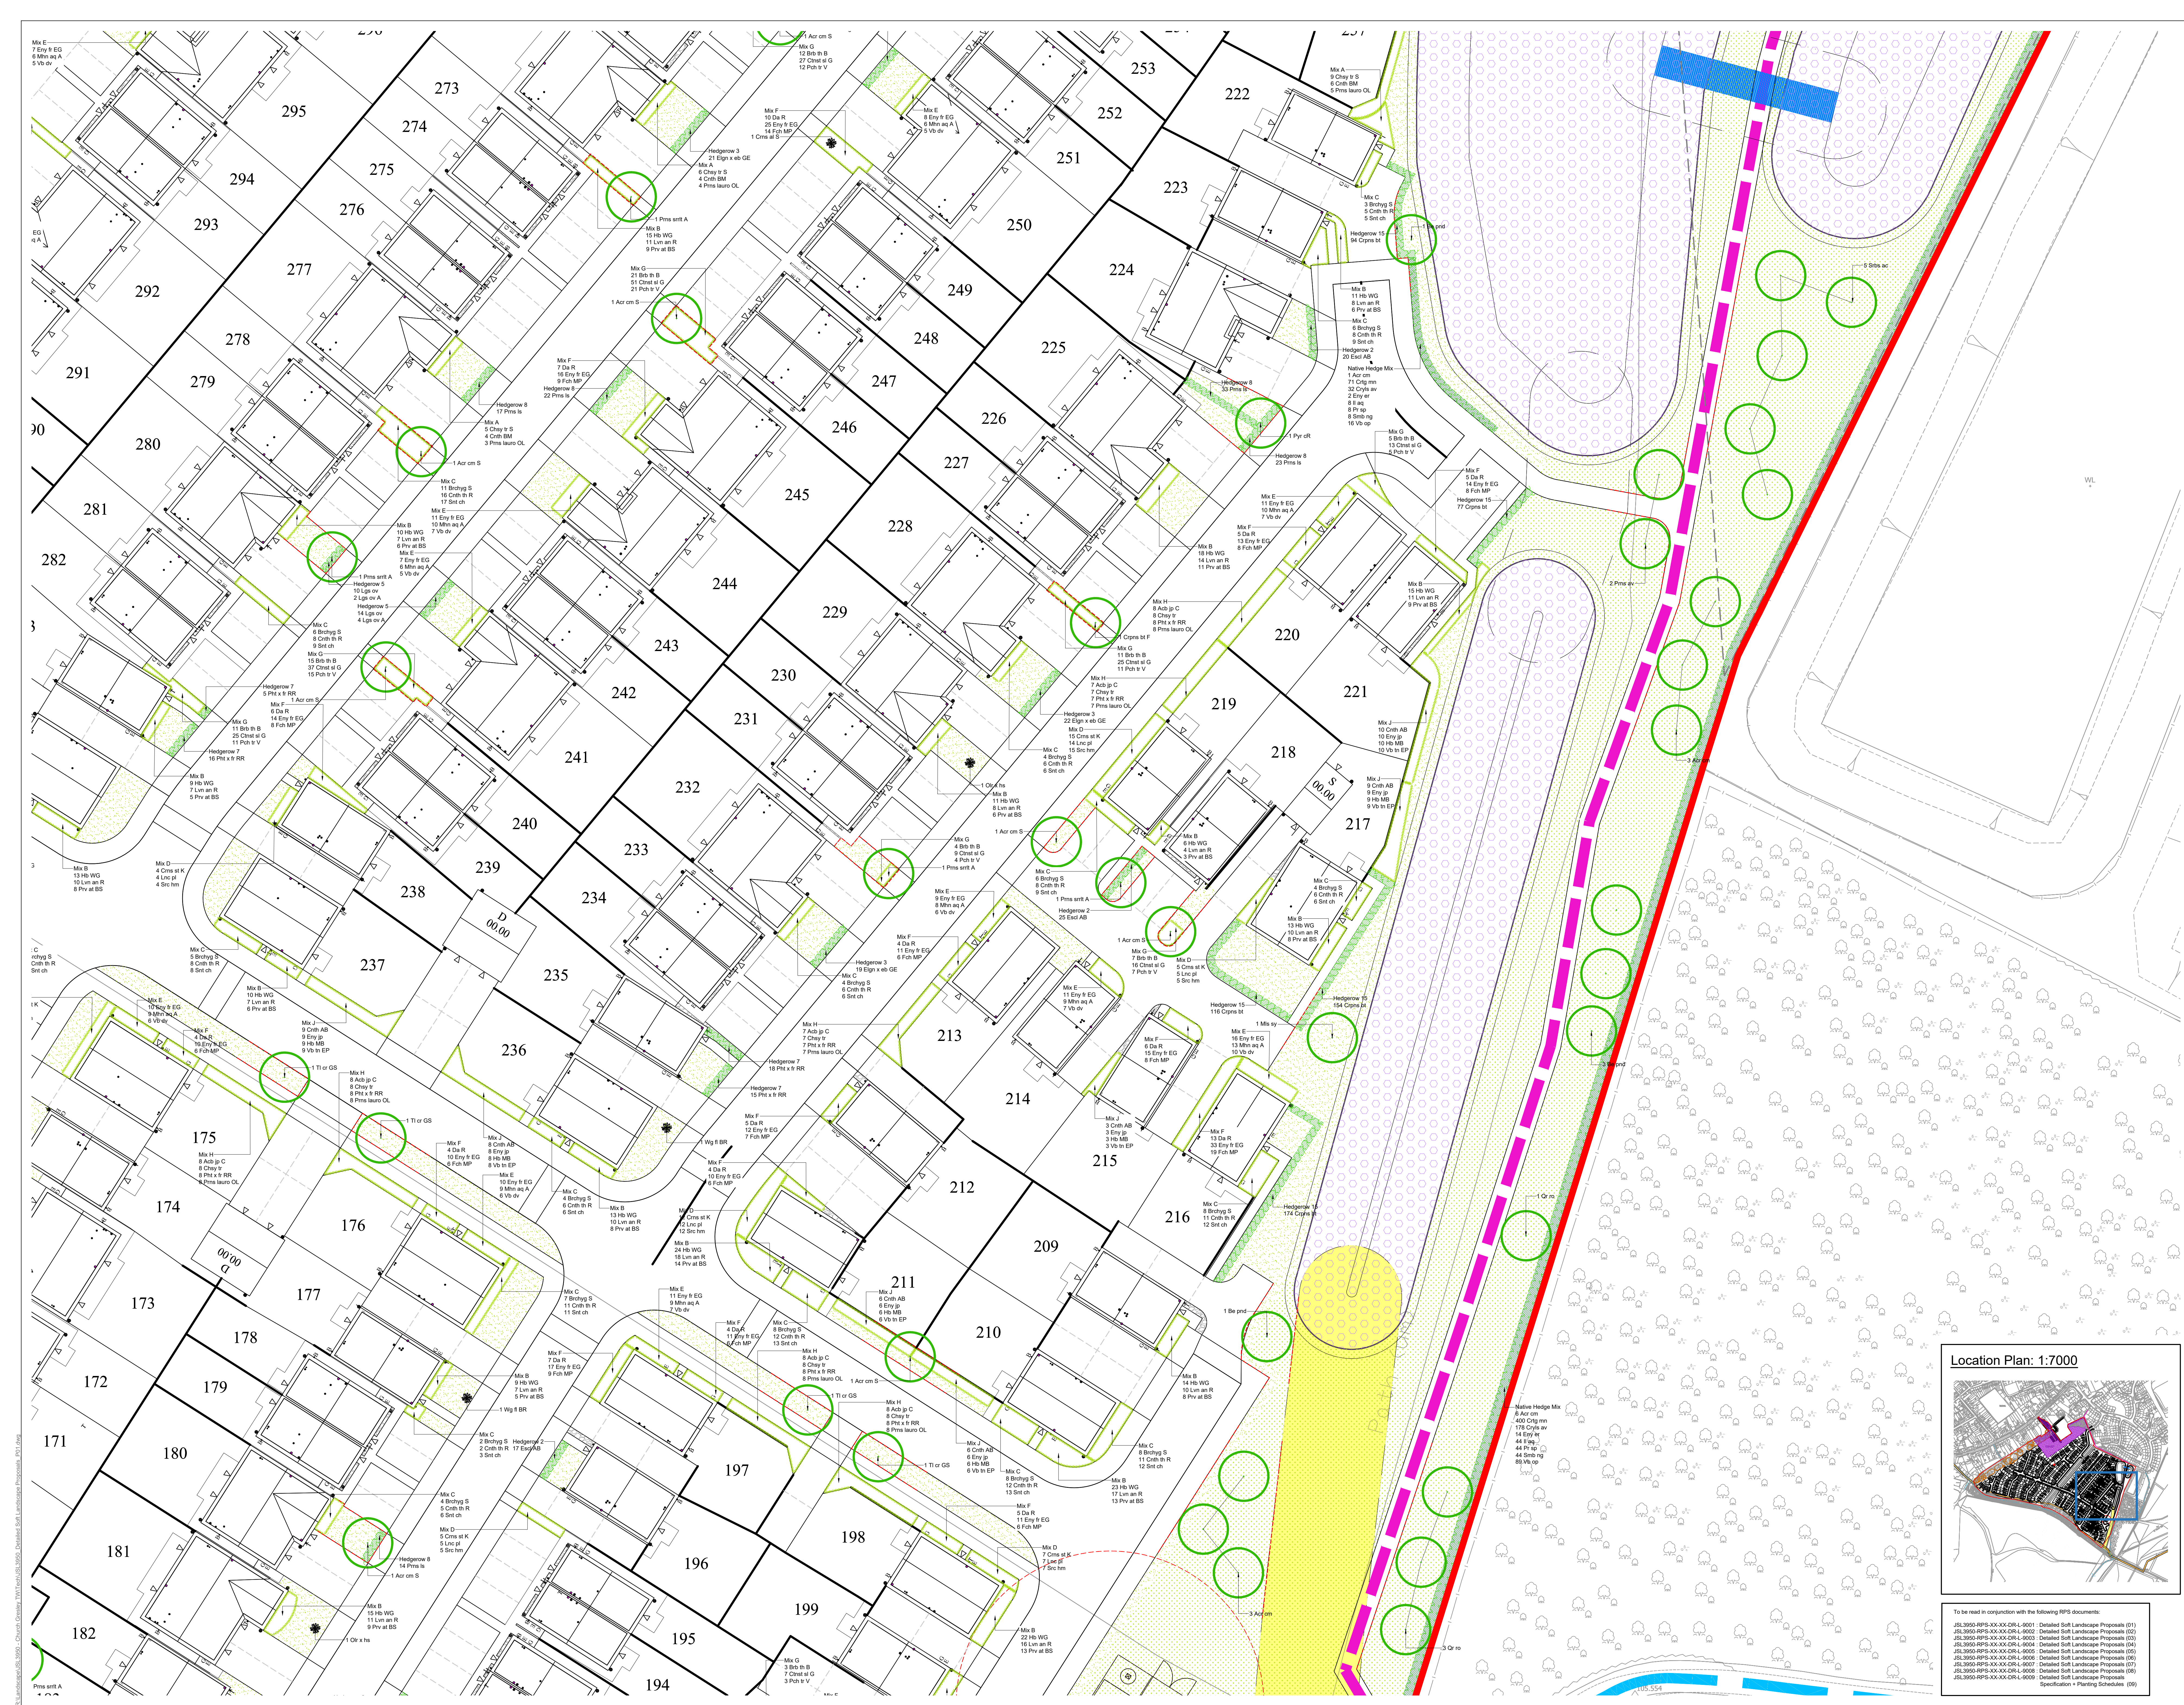

© 2018 RPS Group

Notes

- This drawing has been prepared in accordance with the scope of RPS's agreement with its client and is subject to the terms and conditions of that agreement. RPS accepts no liability for any use of this document other than by its client and only for the purposes for which it was prepared and provided.
- If received electronically it is the recipient's responsibility to print to correct scale. Only written dimensions should be used.
- This drawing should be read in conjunction with all other relevant drawings and specifications.

For guidance only. Do not scale off this drawing

Scale: 1:200

Safety, Health & Environment Information

In addition to the hazards / risks normally associated with the types of work detailed on this drawing take note below. It is assumed that all works on this drawing will be carried out by a competent contractor, working, where appropriate, to an appropriate method statement.

| Construction risks | Maintenance/Cleaning risks | Demolition/Adaption risks |
|--------------------|----------------------------|---------------------------|
|                    |                            |                           |

**Landscape Key**

- Existing trees and hedgerows to be retained
- Existing Trees to be Removed
- Tree Planting
- Shrub Planting
- Specimen Shrub Planting
- Native Hedge Planting
- Ornamental Hedge Planting
- Native Shrub Planting
- Gravel Areas (Allow 75mm depth as gravel spec)
- Bulb Planting
- Grassed Areas
- General purpose meadow mix see Planting Schedule for details
- Meadow mix for Wetlands see Planting Schedule for details
- Meadow mix for Woodlands see Planting Schedule for details
- Linear Root Director (ReRoot 600 by GreenBlue Urban)

|     |             |    |     |          |
|-----|-------------|----|-----|----------|
| PD1 | First Issue | NG | DB  | 17.03.21 |
| Rev | Description | By | Ckd | Date     |

**rps** MAKING COMPLEX EASY

Salisbury House, 2A Tettenhall Road, Wolverhampton, West Midlands, WV1 4SA  
T: 01902 525500 E: rps@rpsgroup.com

Client: Taylor Wimpey West Midlands

Project: Gresley Meadow, Church Gresley

Title: Detailed Soft Landscape Proposals Sheet 5 of 9

Status: 1:200 @A0 Date Created: March 2021

Comment: Task Team: Information: Task Information: DMB NG DMB

Document Number: JSL3950-RPS-XX-EX-DR-L-9005

Project Code - Originator - Zone - Level - Type - Date - Drawing Number

RPS Project Number: JSL3950 Subtitle: S3 Revision: P01

rpsgroup.com

**Location Plan: 1:7000**

To be read in conjunction with the following RPS documents:

- JSL3950-RPS-XX-DR-L-0001 Detailed Soft Landscape Proposals (01)
- JSL3950-RPS-XX-DR-L-0002 Detailed Soft Landscape Proposals (02)
- JSL3950-RPS-XX-DR-L-0003 Detailed Soft Landscape Proposals (03)
- JSL3950-RPS-XX-DR-L-0004 Detailed Soft Landscape Proposals (04)
- JSL3950-RPS-XX-DR-L-0005 Detailed Soft Landscape Proposals (05)
- JSL3950-RPS-XX-DR-L-0006 Detailed Soft Landscape Proposals (06)
- JSL3950-RPS-XX-DR-L-0007 Detailed Soft Landscape Proposals (07)
- JSL3950-RPS-XX-DR-L-0008 Detailed Soft Landscape Proposals (08)
- JSL3950-RPS-XX-DR-L-0009 Detailed Soft Landscape Proposals (09)