
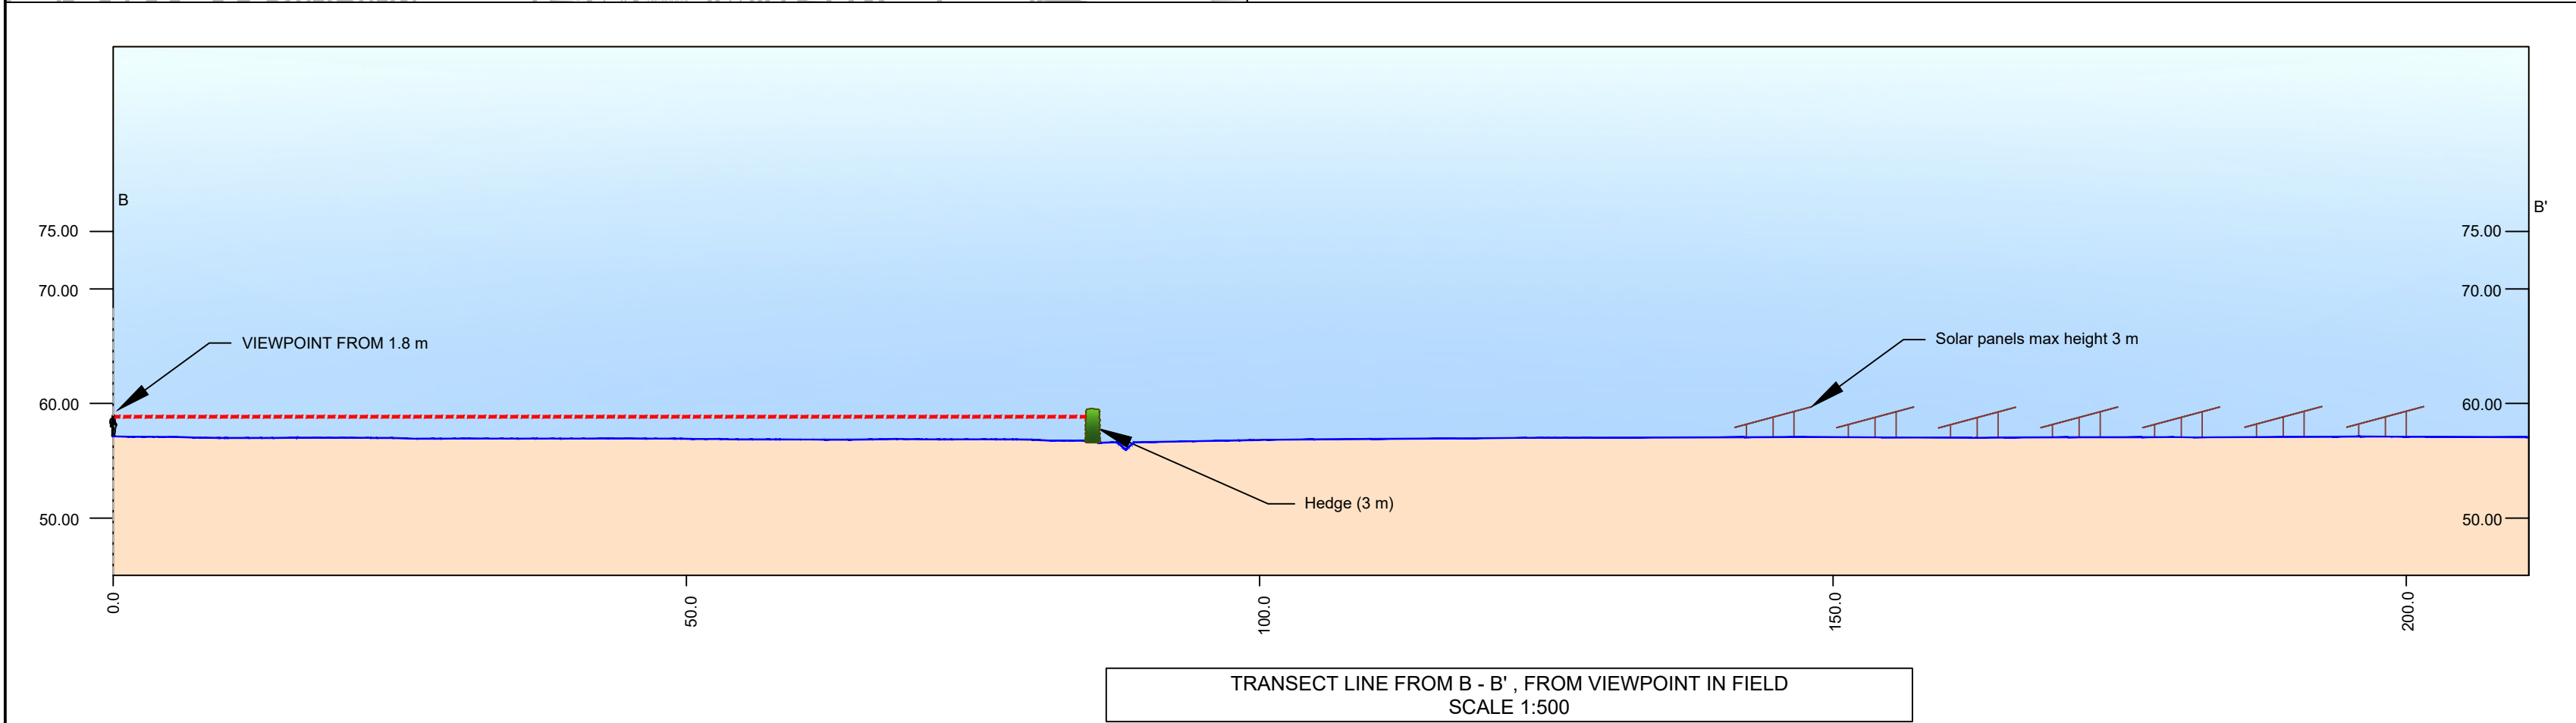
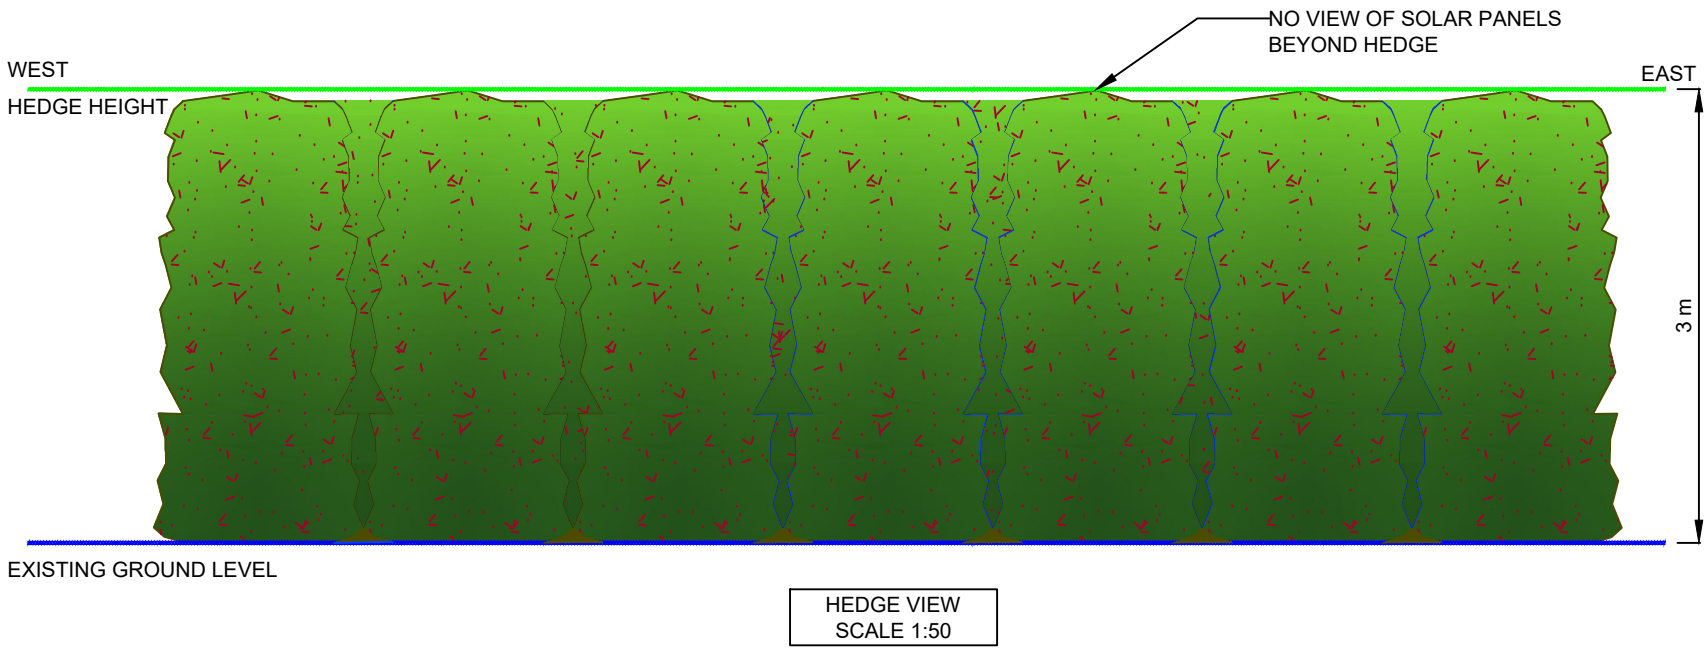


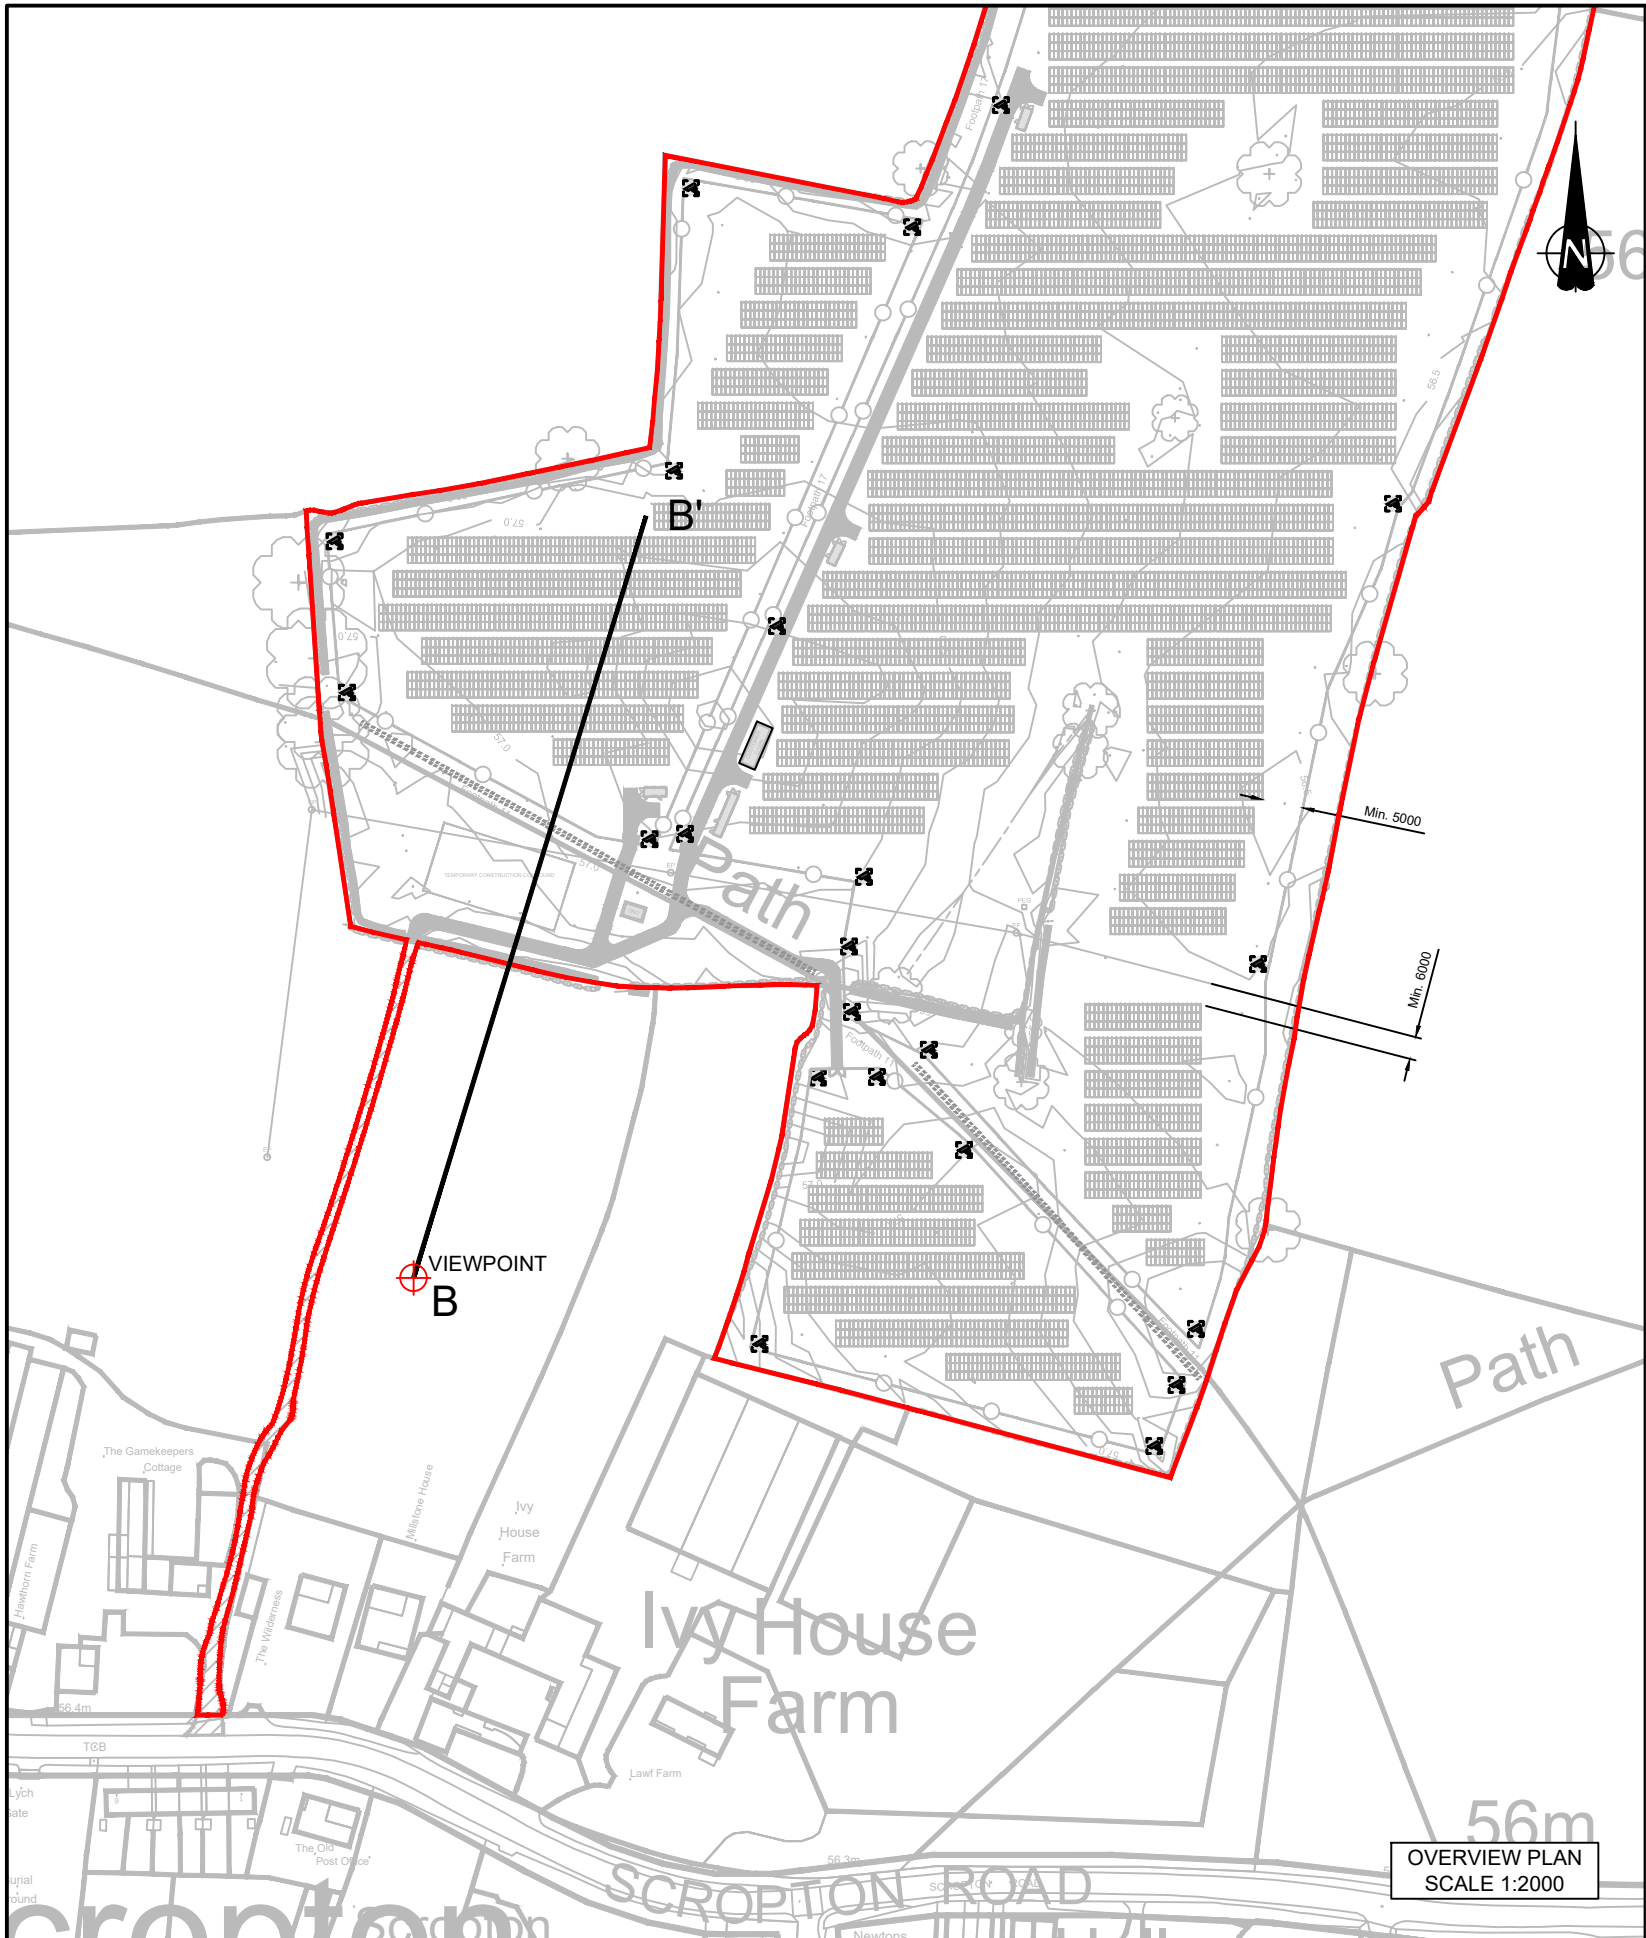

DO NOT SCALE FROM THIS DRAWING

REFERENCE

SITE BOUNDARY

SECTION LINE

EXISTING GROUND LEVEL

VISIBILITY LINE

NOTES:

PV LAYOUT PROVIDED BY GS VOGT LIMITED, DRAWING NUMBER GSV1002-100E [External Issue].dwg