


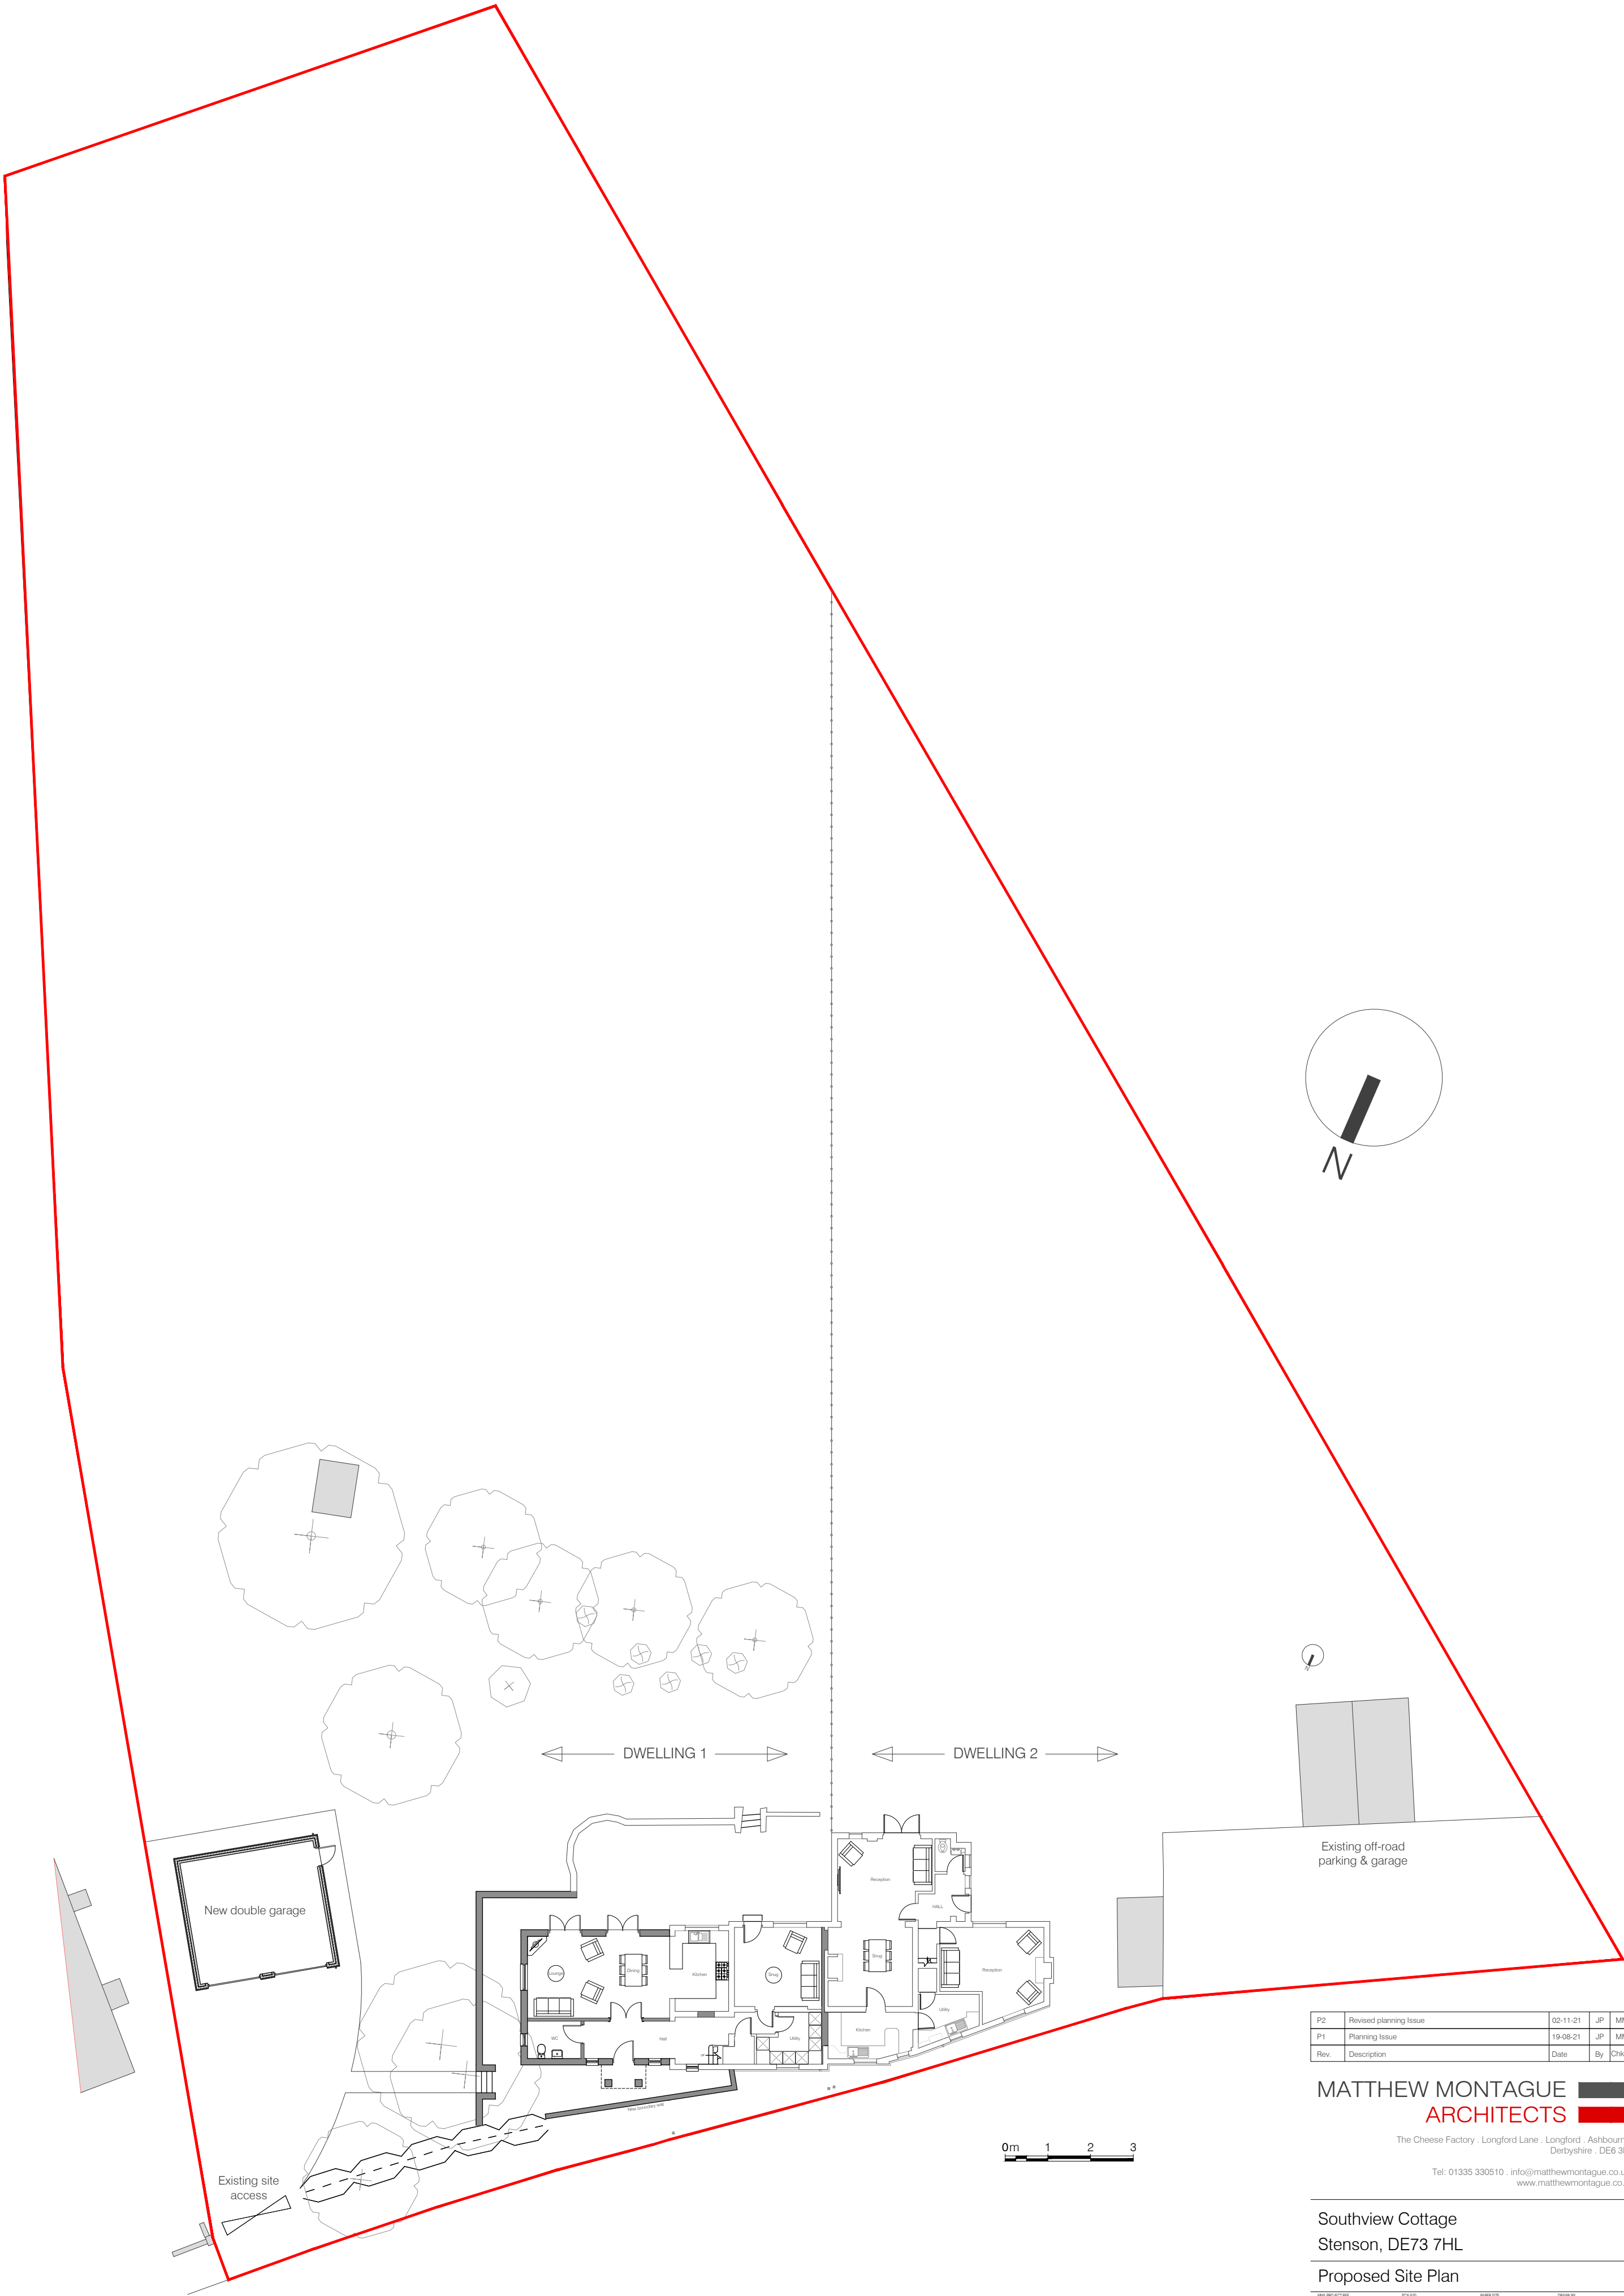

P2	Revised planning issue	02-11-21	JP	MM
P1	Planning issue	19-08-21	JP	MM
Rev.	Description	Date	By	Chkd

MATTHEW MONTAGUE ARCHITECTS

The Cheese Factory, Longford Lane, Longford, Ashbourne, Derbyshire, DE6 3DT
Tel: 01335 330510, info@matthewmontague.co.uk, www.matthewmontague.co.uk

Southview Cottage
Stenson, DE73 7HL

Proposed Site Plan

MAN/PROJECT/REF	SCALE	ARCH/DES	OWN/BY
2119	1:200	A2	JP
PROJECT	DISCIPLINE	ZONE	LEVEL
SVC	MMA	Z1	ZZ
TYPE	ROLE	NAME	
DR	A	01003	

STATUS	SUBMITTAL/DESCRIPTION
D5	ISSUED FOR PLANNING
REVISION	REVISION/DESCRIPTION
P2	PRELIMINARY

This document is copyright of Matthew Montague Architects. If in doubt ASK. Drawing measurements shall not be obtained by scaling. Verify all dimensions prior to construction. Immediately report any discrepancies on this document to the Architect. This document shall be read in conjunction with associated models, specifications and related consultants documents.