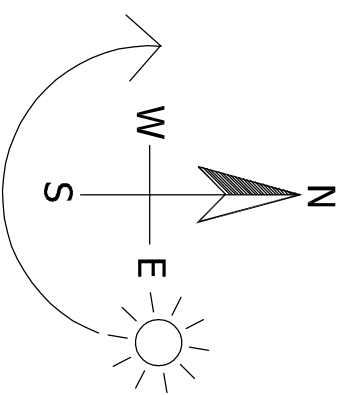
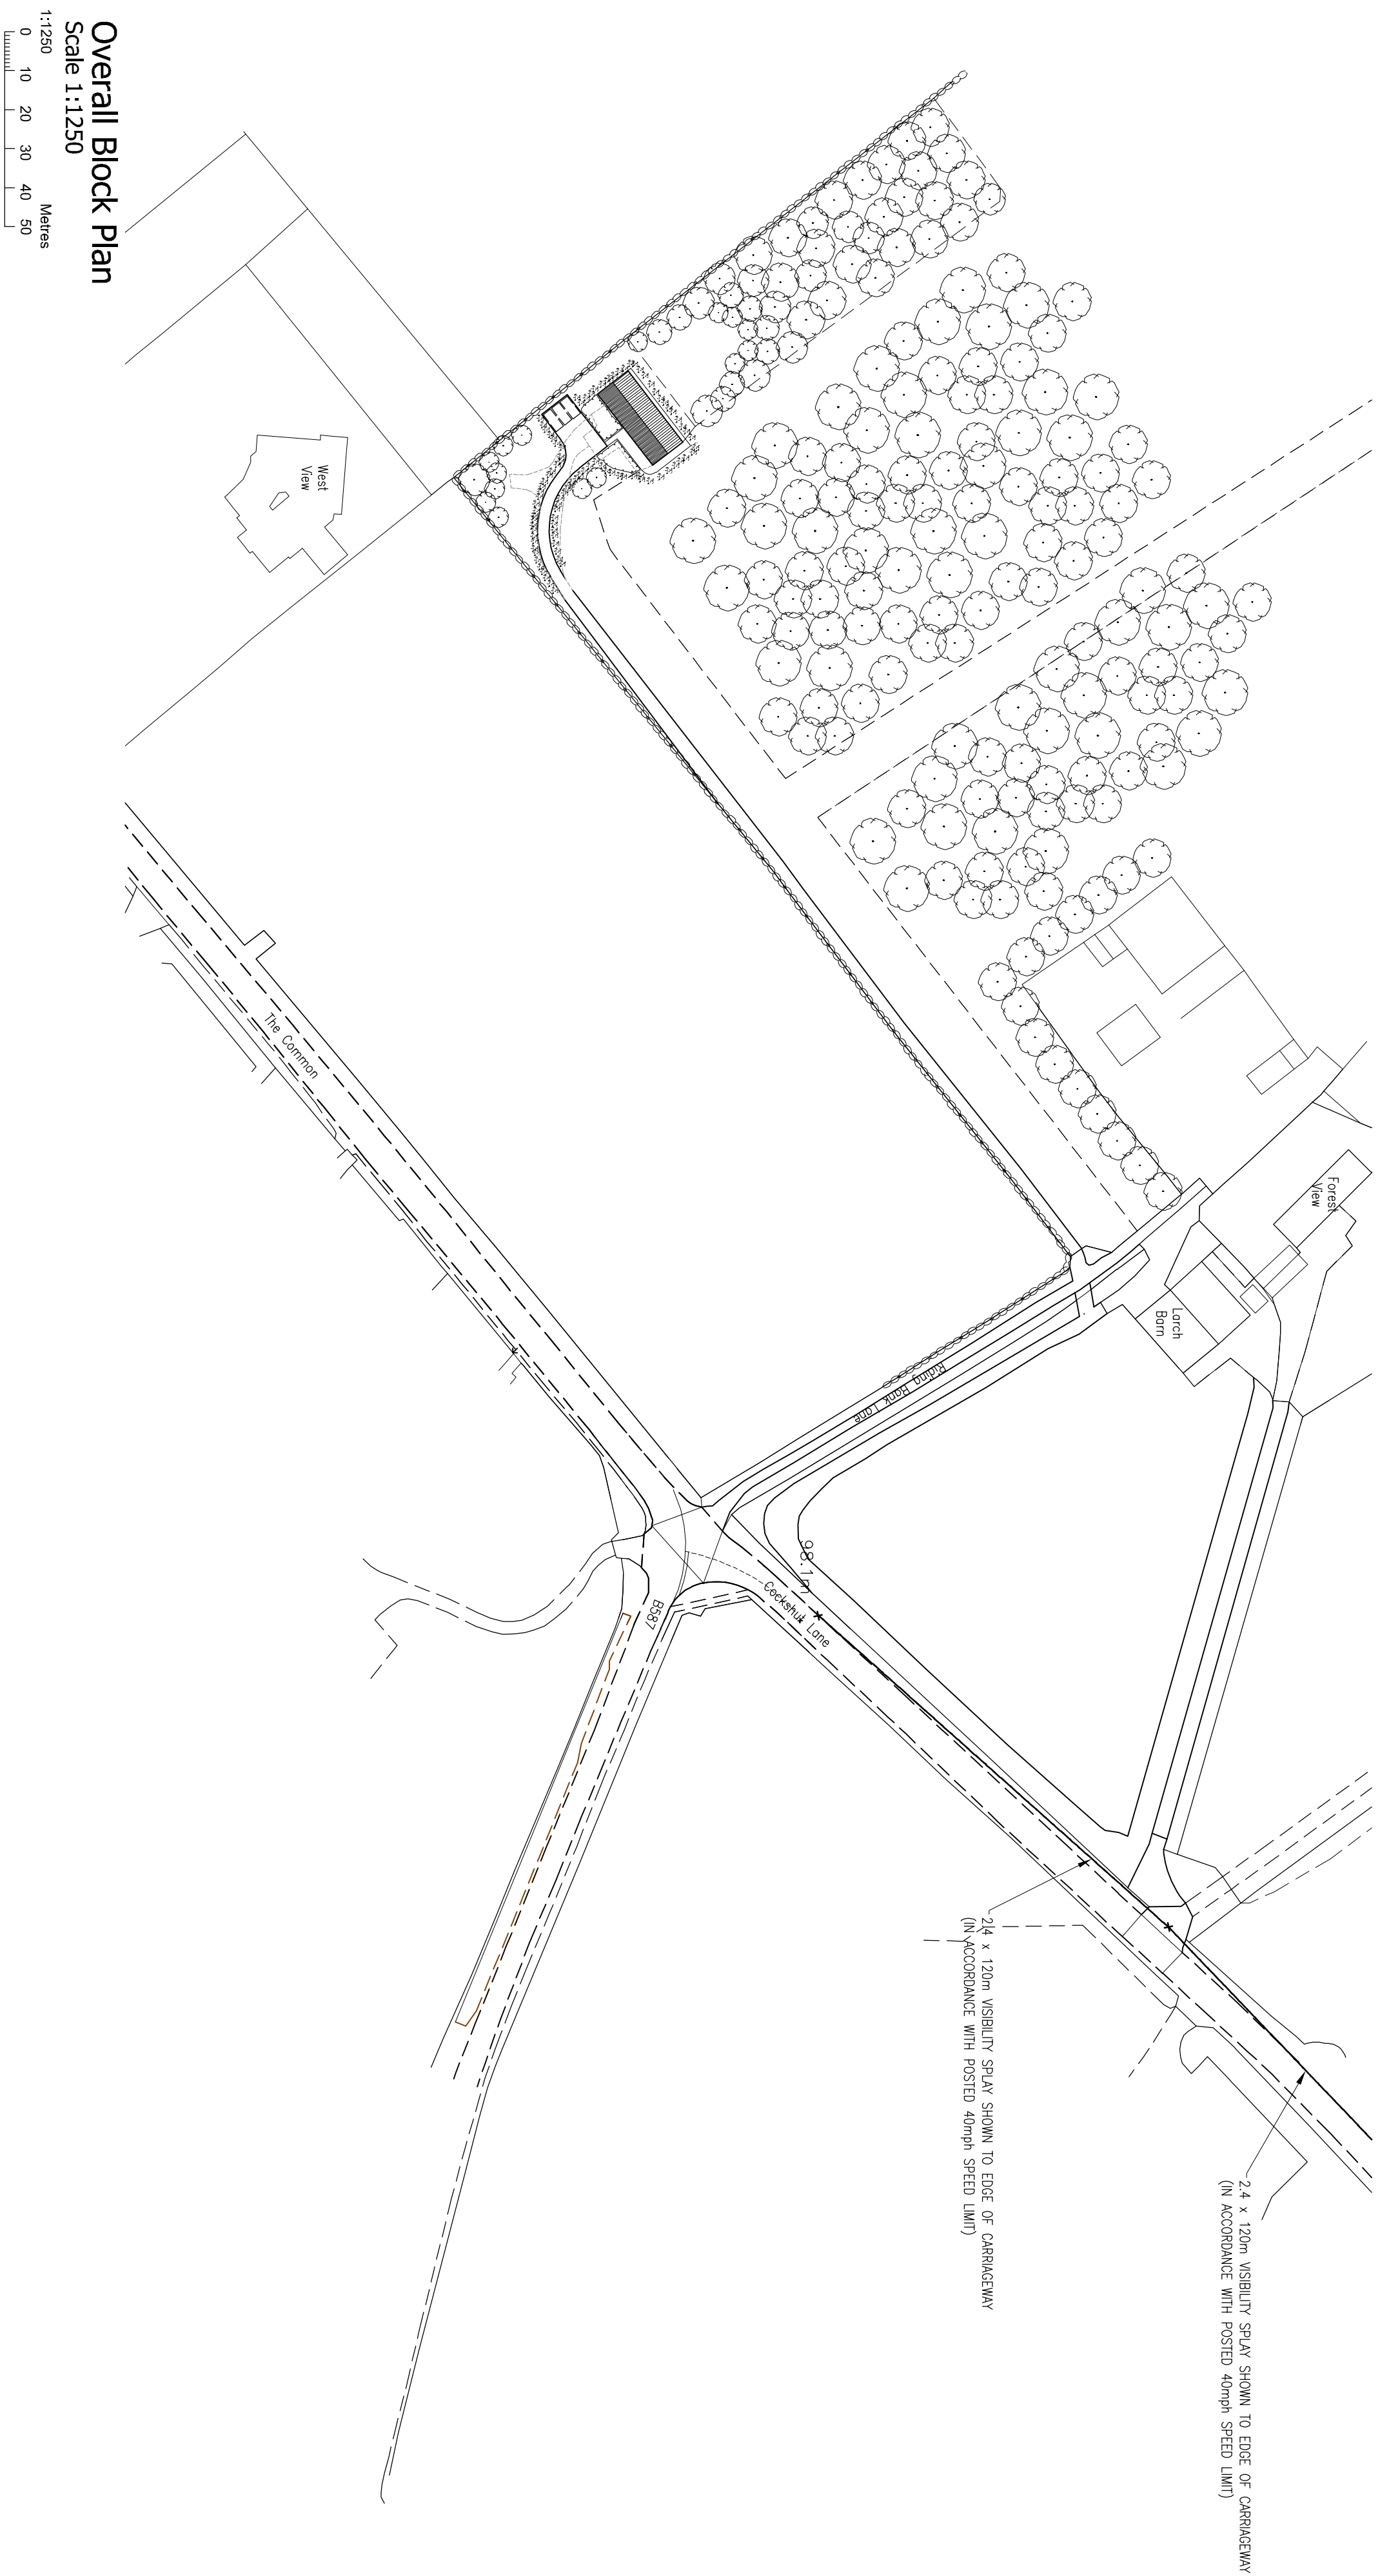
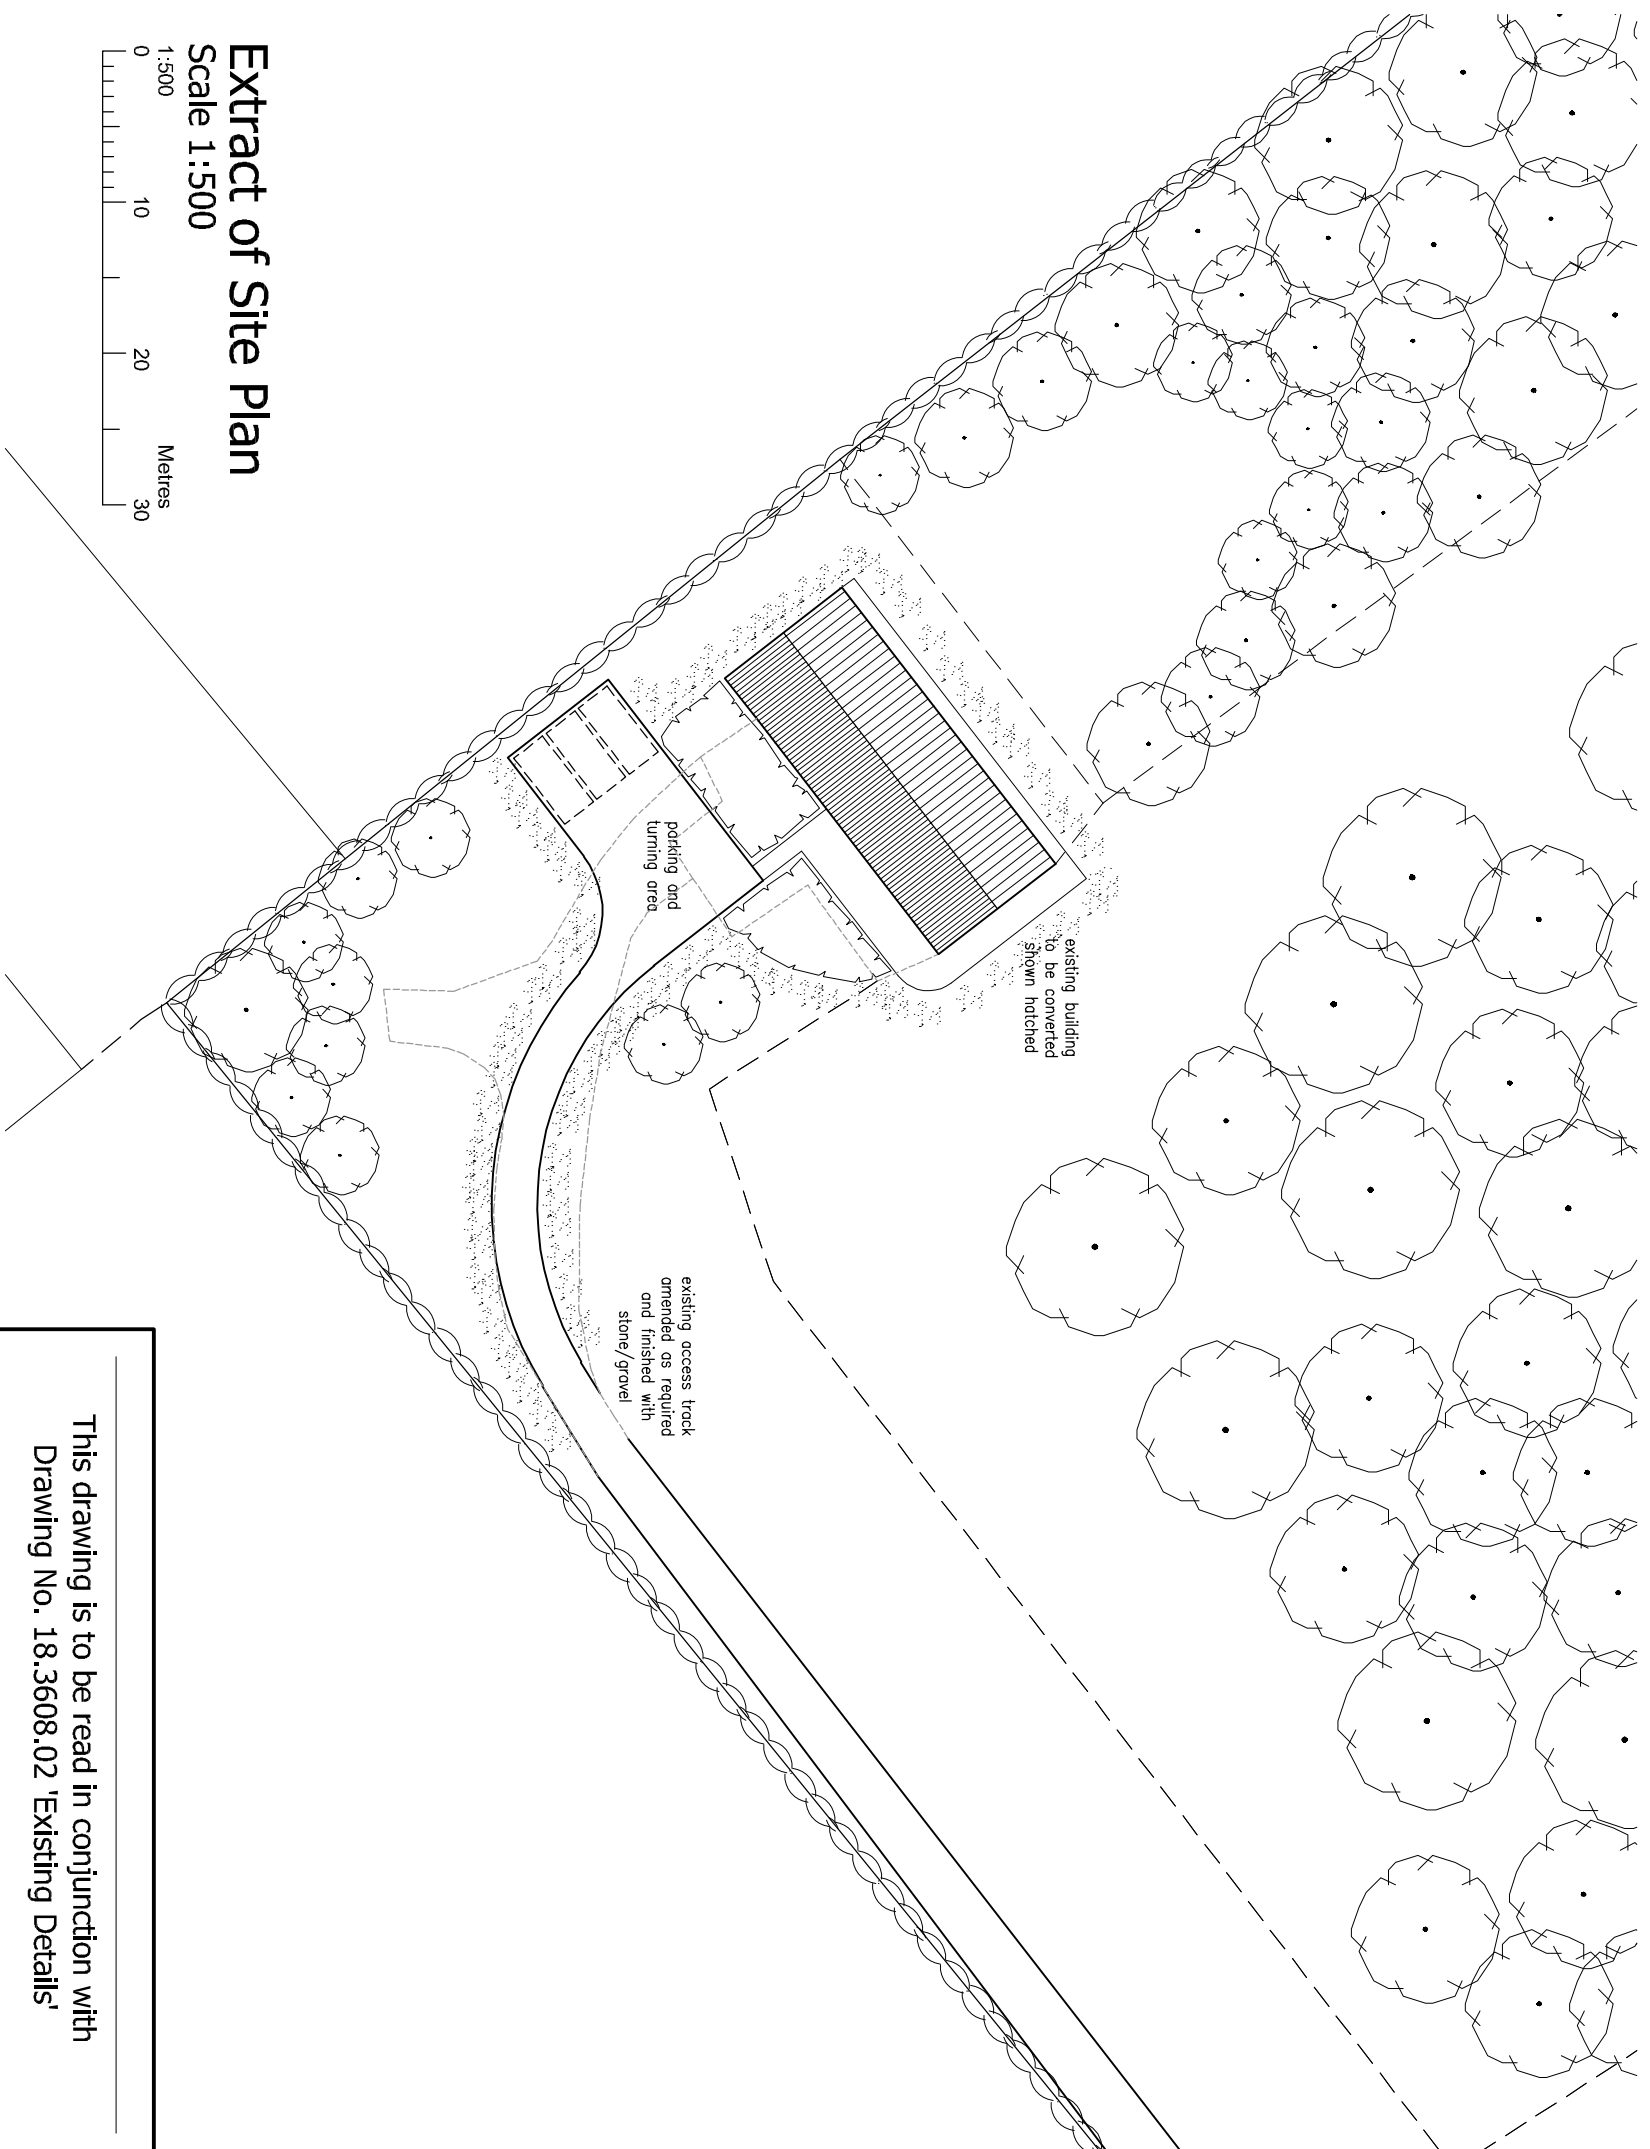
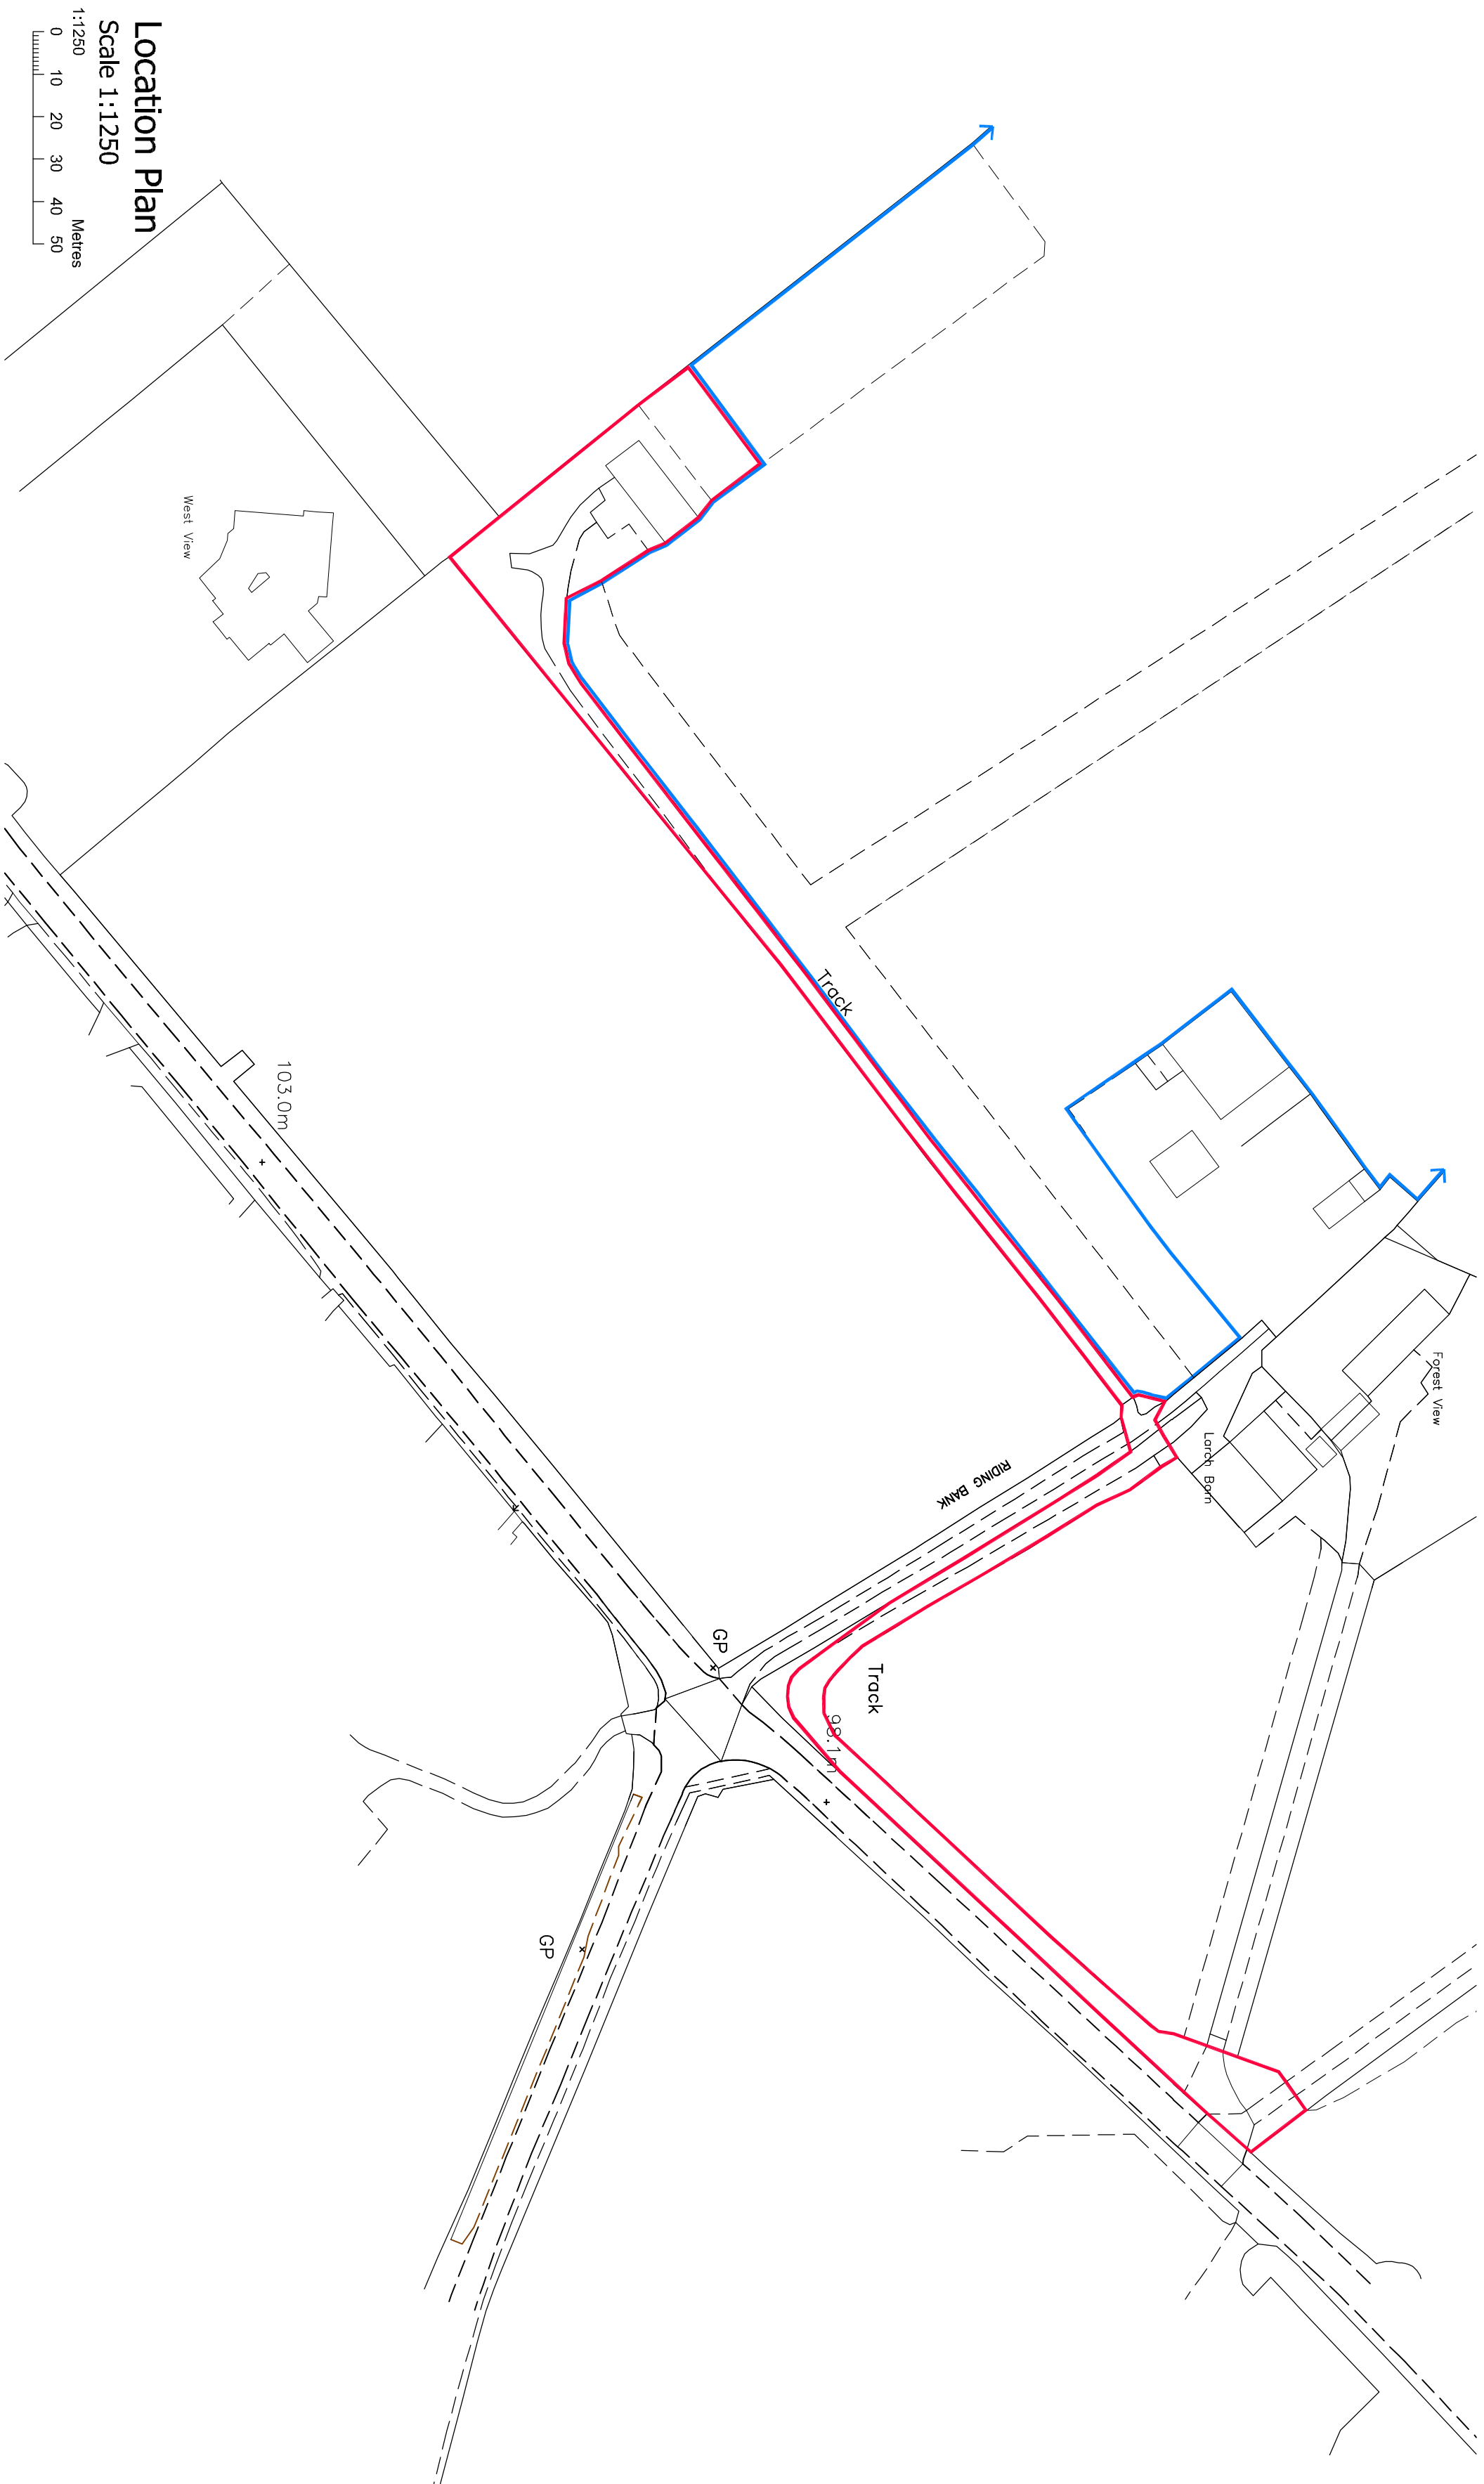


PROPOSED CONVERSION ~ BUILDING AT RIDING BANK LANE ~ MELBOURNE ~ DERBYSHIRE

4 Bedroom (single storey)

All arenas are sq. ft. approximate gross internal to nearest sq. ft. exclude garaging and are subject to detailed design

D	Drawing Updated	06.11.21
C	Location Plan Updated	06.12.19
B	Drawing Updated	26.10.19
A	Location Plan updated	21.10.19

Figured dimensions must be taken in preference to scaled dimensions and any discrepancies are to be referred to David Granger Architectural Design Limited. Contractors, subcontractors and suppliers must verify all dimensions on site before commencing any work or making any working drawings. All drawings are copyright of David Granger Architectural Design Limited. Ordnance Survey Data © Crown Copyright. All rights reserved. Licence No. AP10002647. Landmark Cell, LG108716

[illegible]

DAVID GRANGER
ARCHITECTURAL DESIGN LIMITED

Project
Proposed Conversion
Land at Riding Bank Lane
Melbourne
Derbyshire
Drawing Title
Detailed Planning Proposals
Sheet 1 of 3

Drawing No.
18.3608.05 D

Date	Scale (A1 Size)
May 2019	As Shown
Drawn by	Checked by
MS/SM	DG/MS

**The Old Dairy, Mill St., Packington,
Ashby-de-la-Zouch, Leics. LE65 1WN**

Tel: 01530 560939 Fax: 01530 560115
www.dairydesign.co.uk
Company Reg. No. 5269812

The Old Dairy, Mill St., Packington,
Ashby-de-la-Zouch, Leics. LE65 1WN