




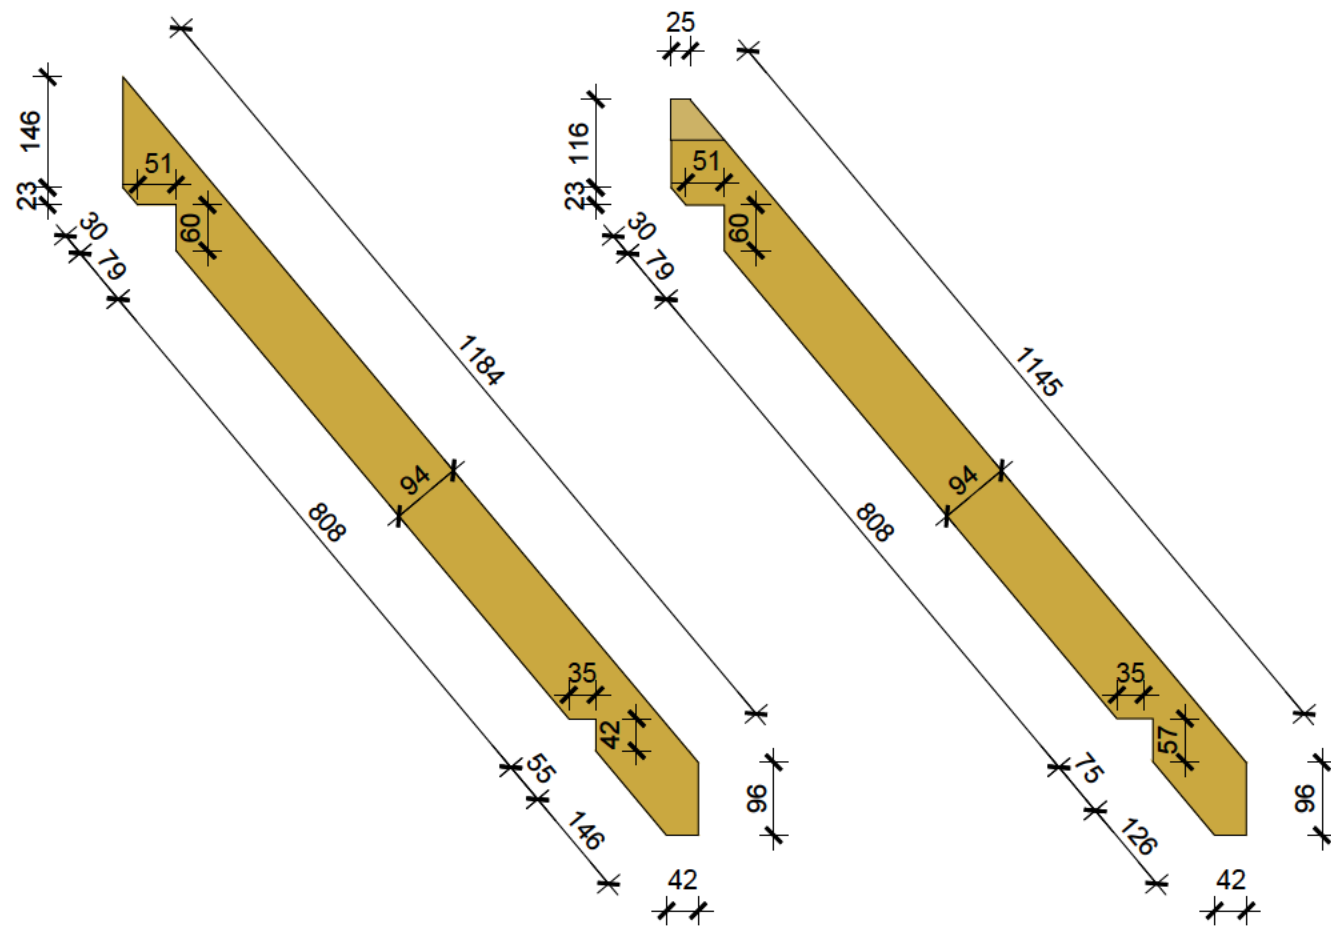


RAFTER [6] DETAIL
SIZE: 94 X 70MM

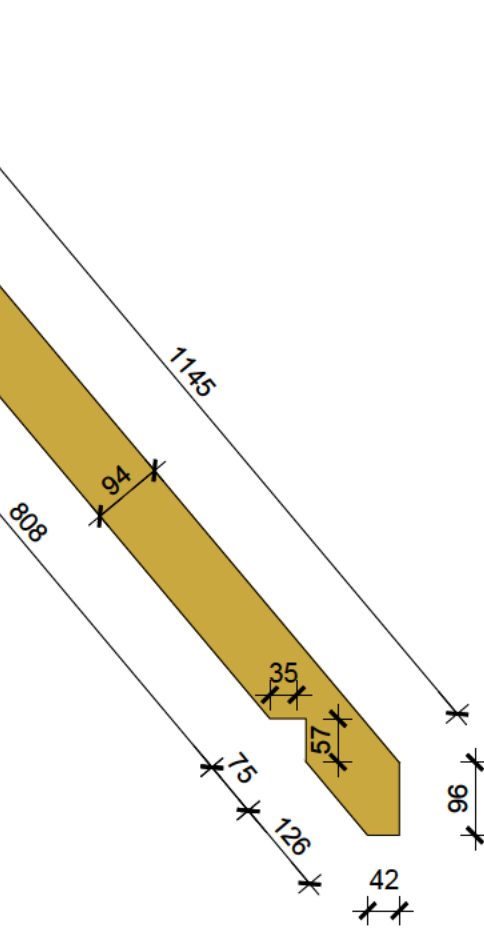


RAFTER [7] DETAIL
SIZE: 94 X 70MM

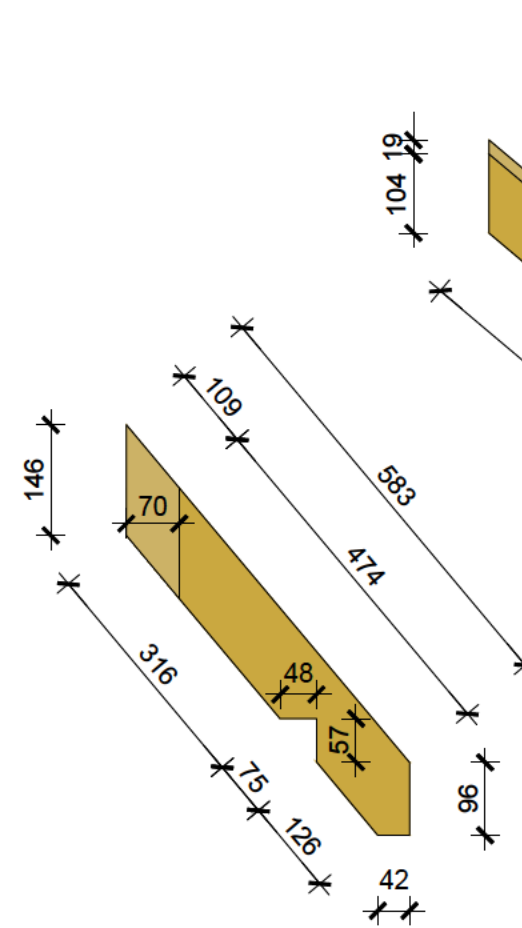


RAFTER [9] DETAIL
SIZE: 94 X 70MM

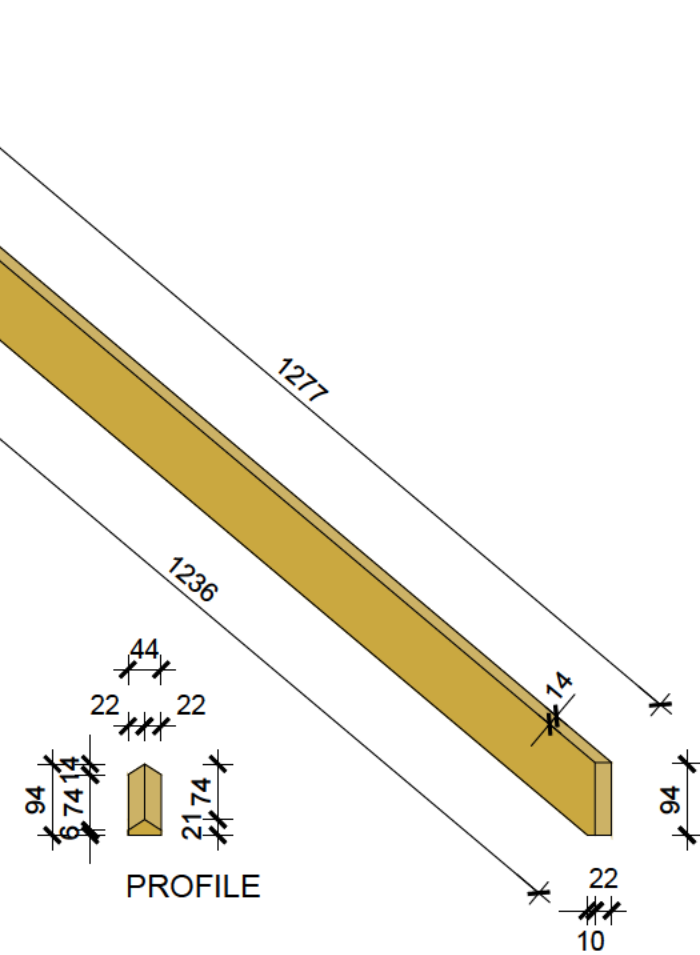


HIP RAFTER [8] DETAIL
SIZE: 94 X 44MM

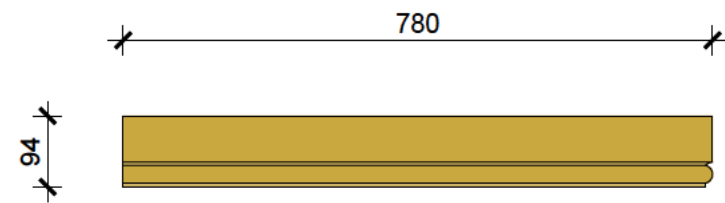


TORUS FASCIA [11] DETAIL
SIZE: 94 X 19MM

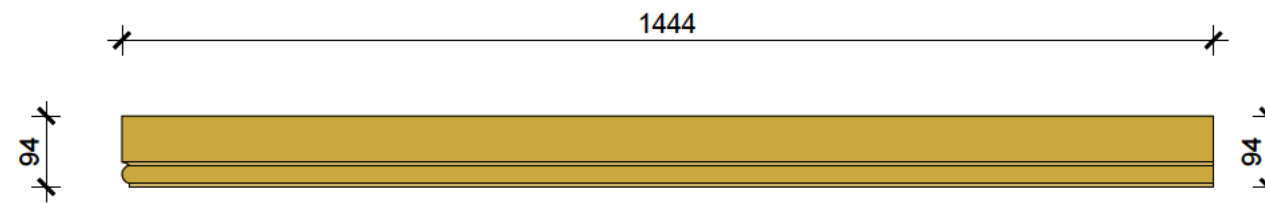


TORUS FASCIA [10] DETAIL
SIZE: 94 X 19MM

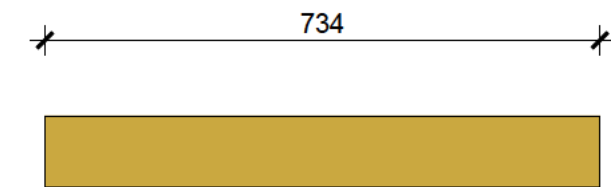


RIDGE BOARD [3] DETAIL
SIZE: 94 X 70MM

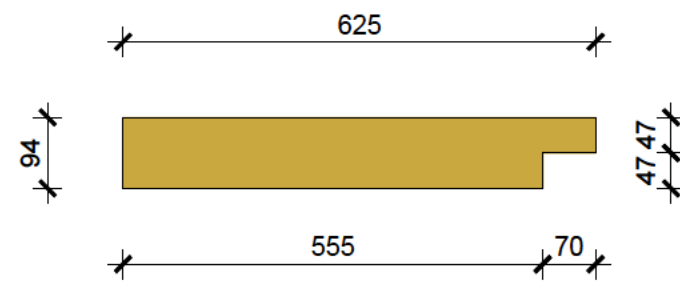

WALLPLATE [5] DETAIL
SIZE: 94 X 70MM

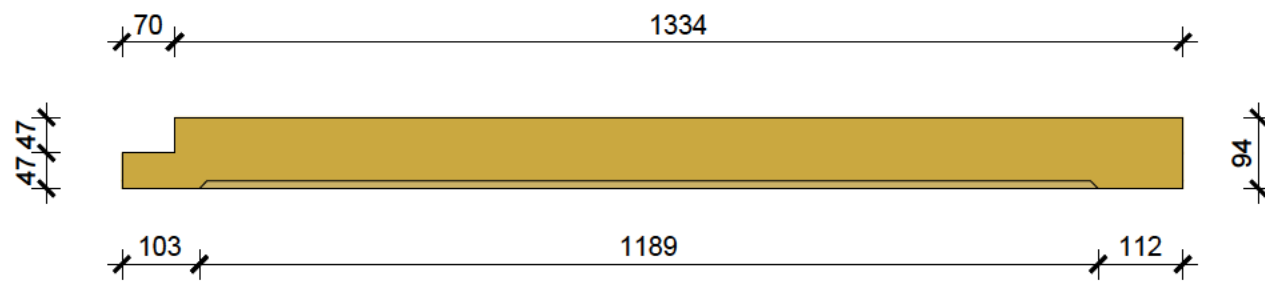

WALLPLATE [4] DETAIL
SIZE: 94 X 70MM

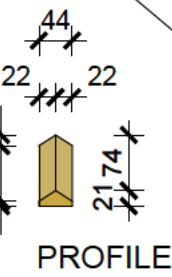

PROFILE



DAVIDSONS

Design Director Approval: Albert Henry Approval:

Title: CANOPY - TYPE [C]

DETAILS 3 OF 3

Drawing No: ET-01-06.3

Scale: 1:10 Date: June 2017 Drawn: GD Checked: GD Rev: N/