


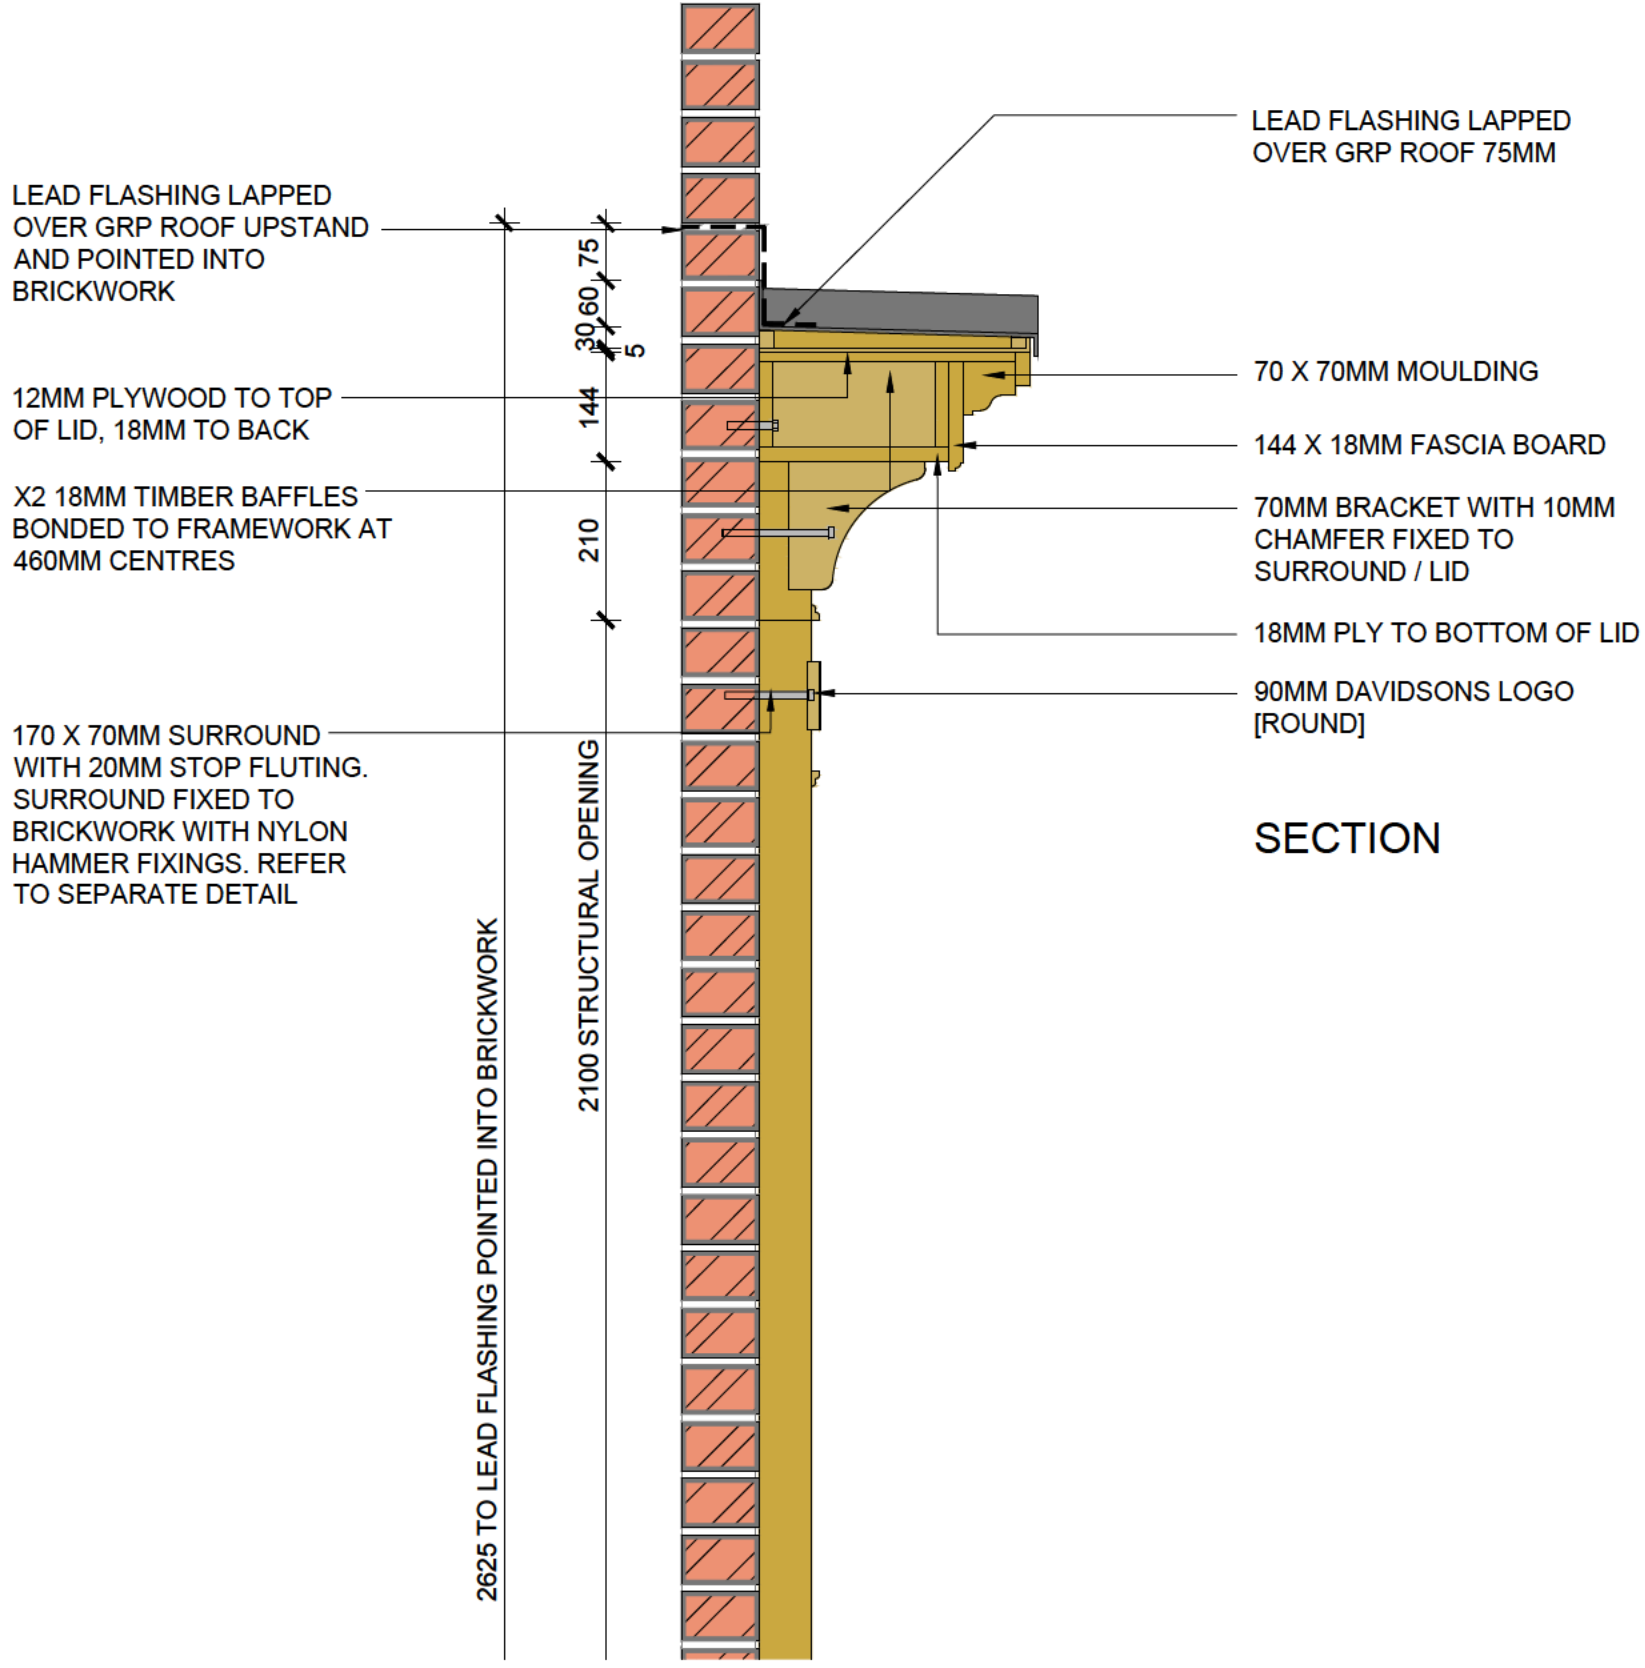

SECTION

Title: DOOR SURROUND - TYPE [B]

DETAILS 1 OF 2

Drawing No: ET-02-02.3

Scale: 1:10 Date: June 2017 Drawn: GD Checked: GD Rev:

Design Director Approval: Albert Henry Approval:



DAVIDSONS