


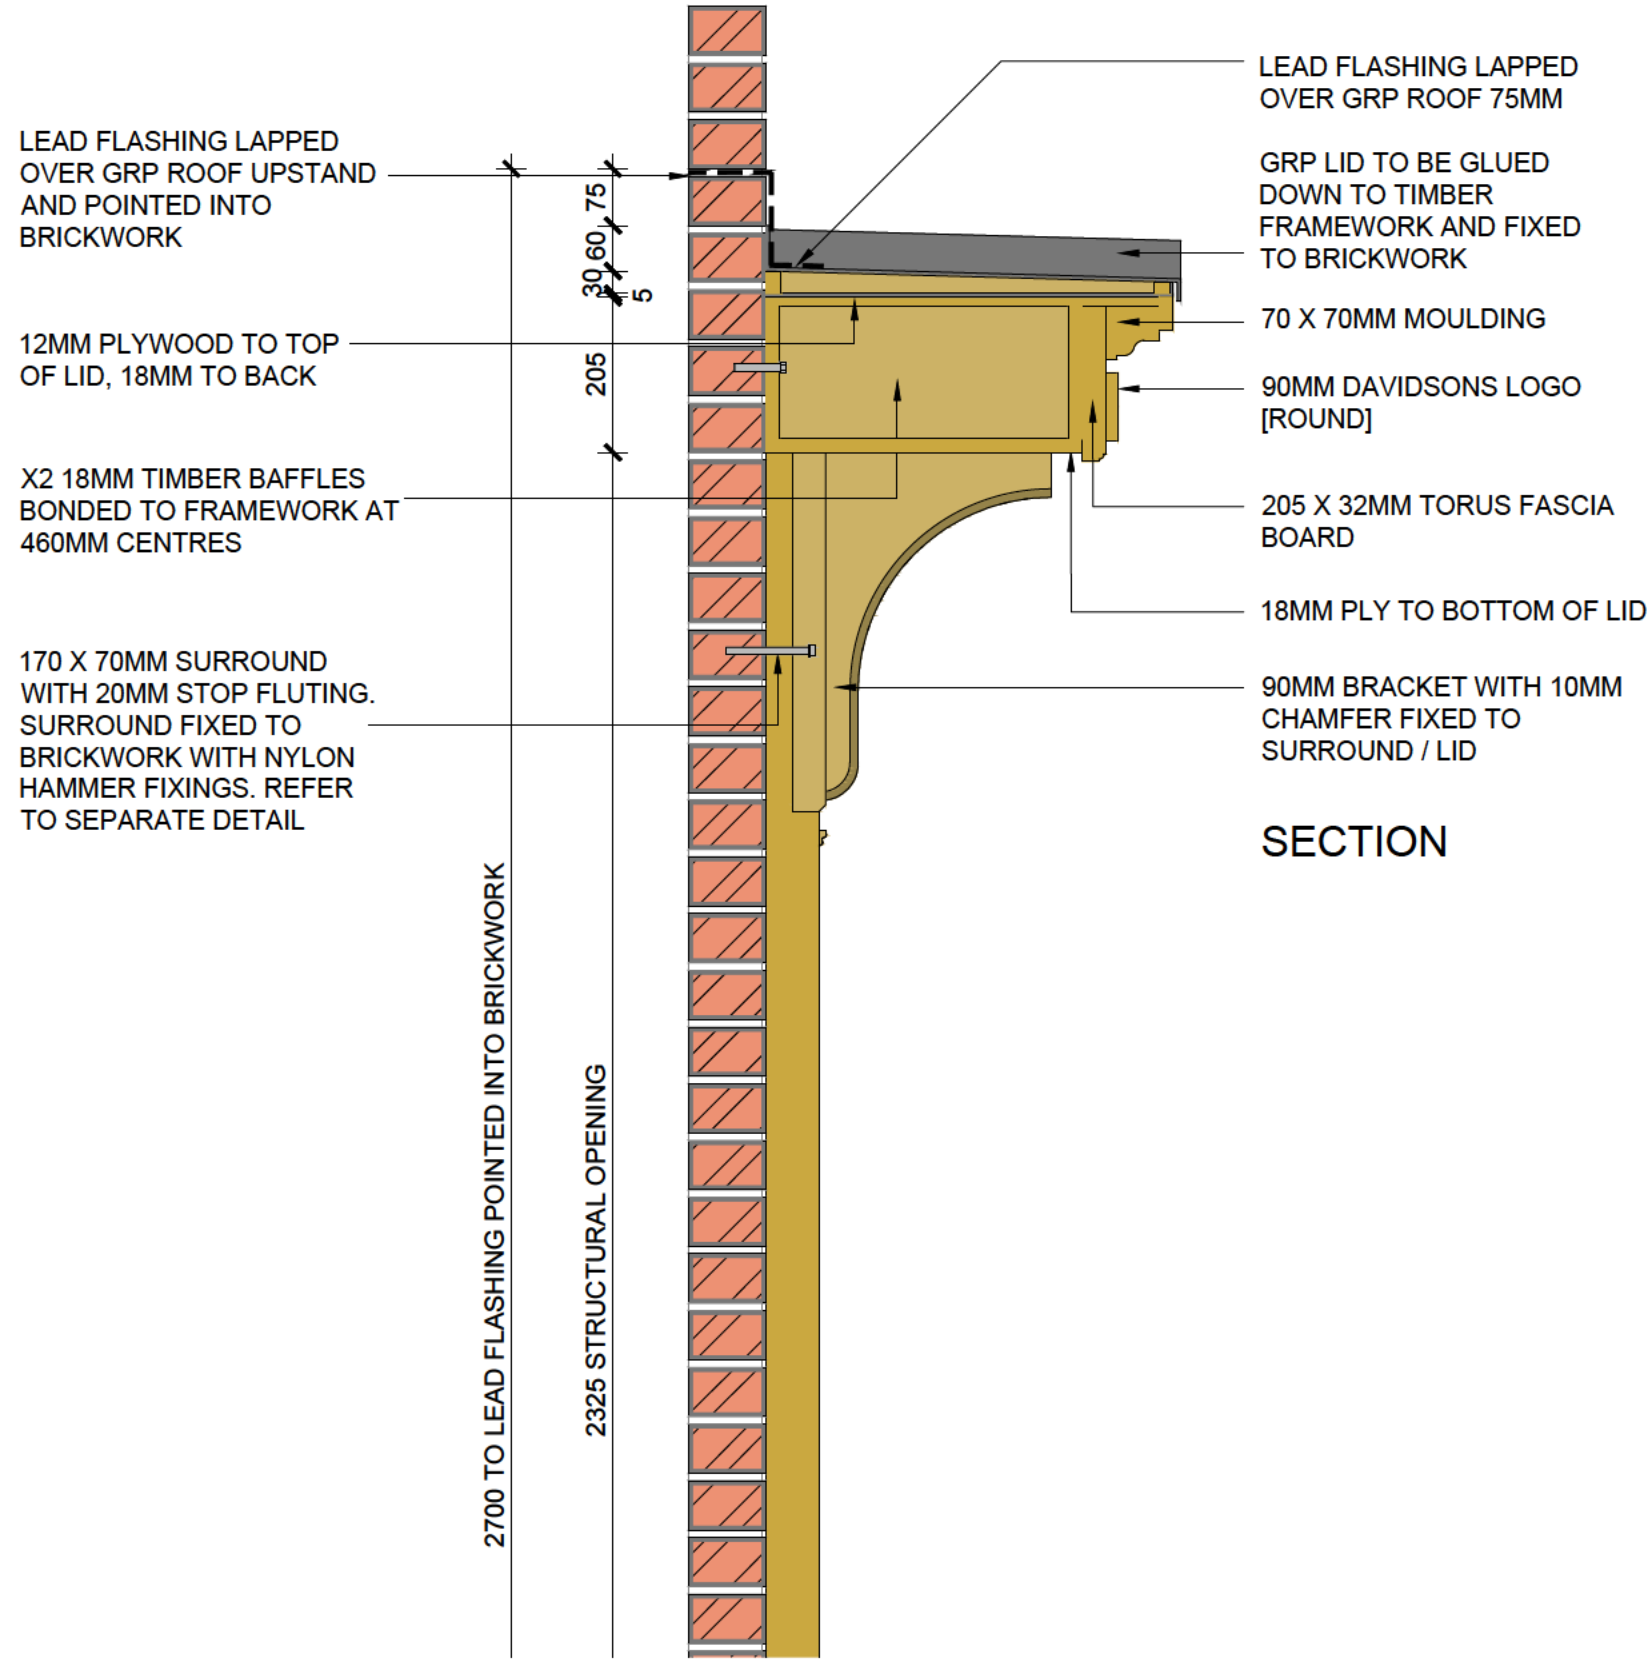

SECTION

Title: DOOR SURROUND - TYPE [A]

DETAILS 1 OF 2

Drawing No: ET-02-01.3

Scale: 1:10 Date: June 2017 Drawn: GD

Checked: GD

Rev:

Design Director Approval: Albert Henry Approval:



DAVIDSONS