




LEGEND

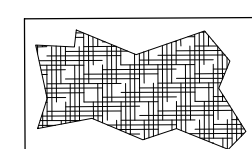


Proposed ornamental shrub planting
minimum topsoil depth 400mm after
firming (mulched)

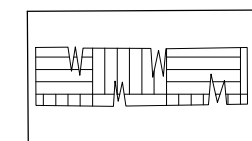


Proposed hedge planting -
beech hedge @ 3 plants/m. Minimum topsoil
depth 400mm after firming (mulched)

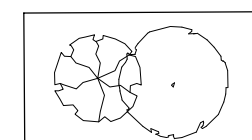


Proposed tree planting planting in pits
prepared with compost (mulched). Tree pits
1200 x 1200 x 750mm.

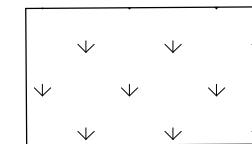


Proposed amenity grass areas for low maintenance
quick establishment. Minimum topsoil depth 150mm
after firming. Refer to Planting Plans for details.

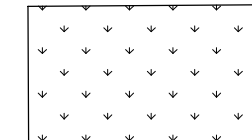


Proposed playing field grass. Minimum topsoil
depth 150mm after firming.
Refer to Planting Plans for details.

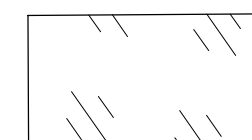


Proposed wildflower grass.
Refer to Planting Plans for details.

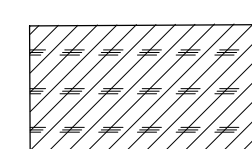


Proposed Marshalls concrete Tegula Setts (or similar
approved) - mixed sizes, 80mm thick on carriageway
and 60mm thick on footpaths. Refer to detail
SD/X/07 for footpath and SD/X/09 for carriageway on
dwg 1500306/X/107 - NBS Q24/110 and 111.

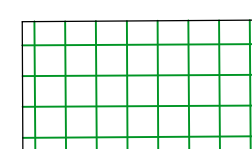


Rubber crumb surface under equipment
NBS Q26/30.
Refer to drawing 1500306/X/106 SD/X/05

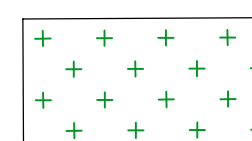


Magnesium limestone surface with
pcc edging NBS Q23/240A
Refer to drawing 1500306/X/106 detail SD/X/04

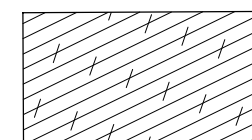


Coloured tarmac surface with concrete set edging
NBS Q22/115
Refer to drawing 1500306/X/108

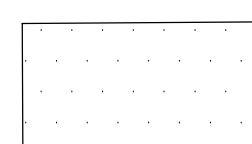


New Asphalt concrete surfacing - **Pedestrian
Use (paths and play areas) with pcc edging.**
NBS Q22/113
Refer to drawing 1500306/X/107 SD/X/01

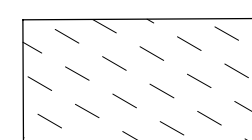


New Asphalt concrete surfacing with concrete
road kerbs - Vehicular Use - NBS Q22/110
Refer to drawing 1500306/X/107 SD/X/06

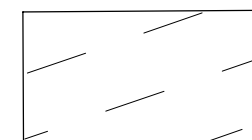


New Asphalt concrete surfacing with concrete road
kerbs - Heavy Vehicular Use - NBS Q22/111
Refer to drawing 1500306/X/106 SD/X/01

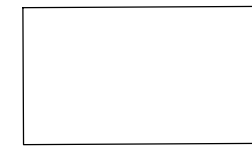


Proposed concrete base to sheds and bins.
NBS Q21/110. Refer to dwg SD/X/16

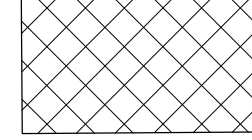

Proposed concrete base to sprinkler tank - to
engineer's detail.

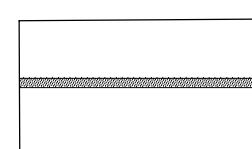


Proposed gravel margin between
building edge and planting - **NBS Q23/160**

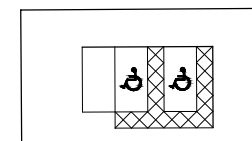


Proposed markings for parking bays to be white thermoplastic
paint 2.4 x 4.8m.
Symbols and markings for disabled parking to be in yellow
thermoplastic paint - 2.4 x 4.8m + 1.2m hatched margin.




Proposed new dropped kerb.
Refer to dwg SD/X/06.

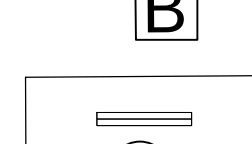


Boyco door holder RAL TBC
Refer to NBS P21/761.

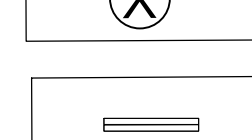


Proposed timber benches - Varia bench system, timber softwood
boards L 2200mm x w 300mm x h 300mm. Manufactured by Broxap
www.broxap.com Tel 01782 564411. Benches to be fixed in
accordance with manufacturer's instructions, complete with any
necessary concrete bases. Q50/220

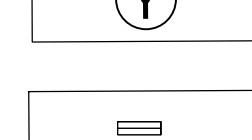


Proposed timber benches - Varia bench system, timber softwood
boards L 2200mm x w 300mm x h 480mm. Manufactured by Broxap
www.broxap.com Tel 01782 564411. Benches to be fixed in
accordance with manufacturer's instructions, complete with any
necessary concrete bases. Q50/220A

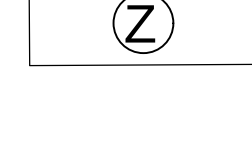


Proposed timber benches - Varia bench system, timber softwood
boards L 1000mm x w 300mm x h 300mm. Manufactured by Broxap
www.broxap.com Tel 01782 564411. Benches to be fixed in
accordance with manufacturer's instructions, complete with any
necessary concrete bases. Q50/220B

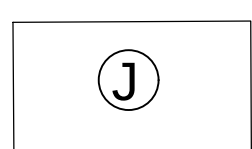


Nesting Box. Schwieger 1MR Avianex Nestbox Brown (or similar
approved).
NBS Q50/350.

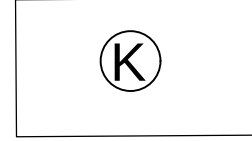


Hedgehog dome in habitat area. Schwieger Hedgehog dome (or
similar approved).
NBS Q50/355.

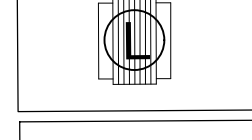


Picnic table. Broxap Land Picnic Bench or similar approved.
Refer to drawing 1500306/X/107.
NBS Q50/358.

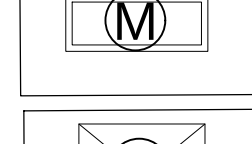


Timber Raised Planters. Contractor to fabricate as per detail SD/X/12
on drawing 1500306/X/107.
NBS Q50/358.

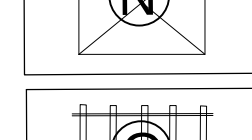


Metal storage shed in habitat area. Regent Titanium, Abco -
supplier www.watsons.co.uk (or similar approved).
NBS Q50/239A.

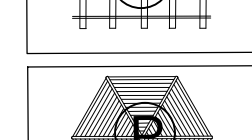


Timber pergola 2700mm x 5400mm. Jacksons Fencing,
www.jacksons-fencing.co.uk (or similar approved) product reference:
Pergola System.
NBS Q50/237.

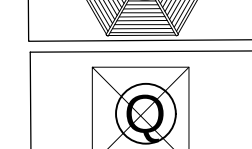


Timber outdoor classroom. Playdale Outdoor Classroom Shelter
Option 1, www.playdale.co.uk (or similar approved).
NBS Q50/238.

 


Metal storage shed in reception play area.
The Gladiator, 2260mm x 2240mm, Asgard Secure Steel Storage
www.asgardss.co.uk (or similar approved).
NBS Q50/239.

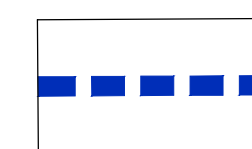


Proposed 1200mm high roll top weldmesh
fencing, colour RAL 6005 green. Betafence or similar approved.
NBS Q40/125A. 2No Single gates as shown NBS Q40/571D

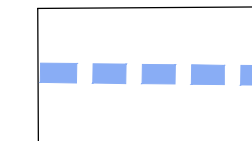


Proposed 1650mm height timber hit and miss fence with concrete posts.
NBS Q40/330A 1No Double gate as shown Q40/551.

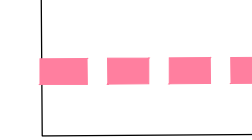


Proposed 2400mm high weldmesh boundary fencing, colour RAL
6005 green. Betafence or similar approved. NBS Q40/125B.
Robusta swing gates or similar approved, as shown.
4No single gates and 2No double gates.
NBS Q40/125D and Q40/571A and Q40/571C.

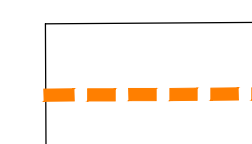


Proposed ballstop fencing to MUGA - Betafence
Bekasport Plus 3m high RAL 6005 green, or
similar approved, with 2no single gates as shown.
NBS Q40/125C and NBS Q40/571B.

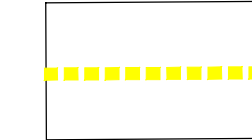

Proposed bow top fencing 1200mm high NBS Q40/340A or
similar approved, with 2no single gates as shown.
NBS Q40/561.

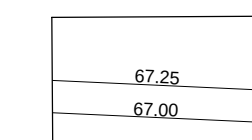


Proposed contours

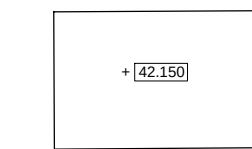

Proposed levels

- Refer to Lighting Engineer's drawing for details of lighting scheme.
- To be read in conjunction with the Planting Plan.
- MUGA & Playingfield markings:
 - MUGA markings to be in thermoplastic paint and playingfield markings to be in grass pitch line marking paint. Riggotts National Line Marking Tel: 0800 848 8414 or similar approved.
 - 1 Basketball - white paint (MUGA)
 - 1 Netball - yellow paint (MUGA)
 - 2 Football - white paint (playing field)
 - 1 Running track - white paint (playing field)
- Fencing and Gates - All gates within fencing to be compatible with the fencing system and to be made to the height of the relevant fence and infilled with panels to match.
- Single gates to provide 1.5m clear opening.
Double gates to provide clear openings as indicated on the drawing.
All gates to be key operated lockable. Refer to specification.
- Topsoil to comply with BS 3882

Classification **CONTROLLED**
HEALTH AND SAFETY INFORMATION
(Refer to Pre-Tender CDM Documentation)

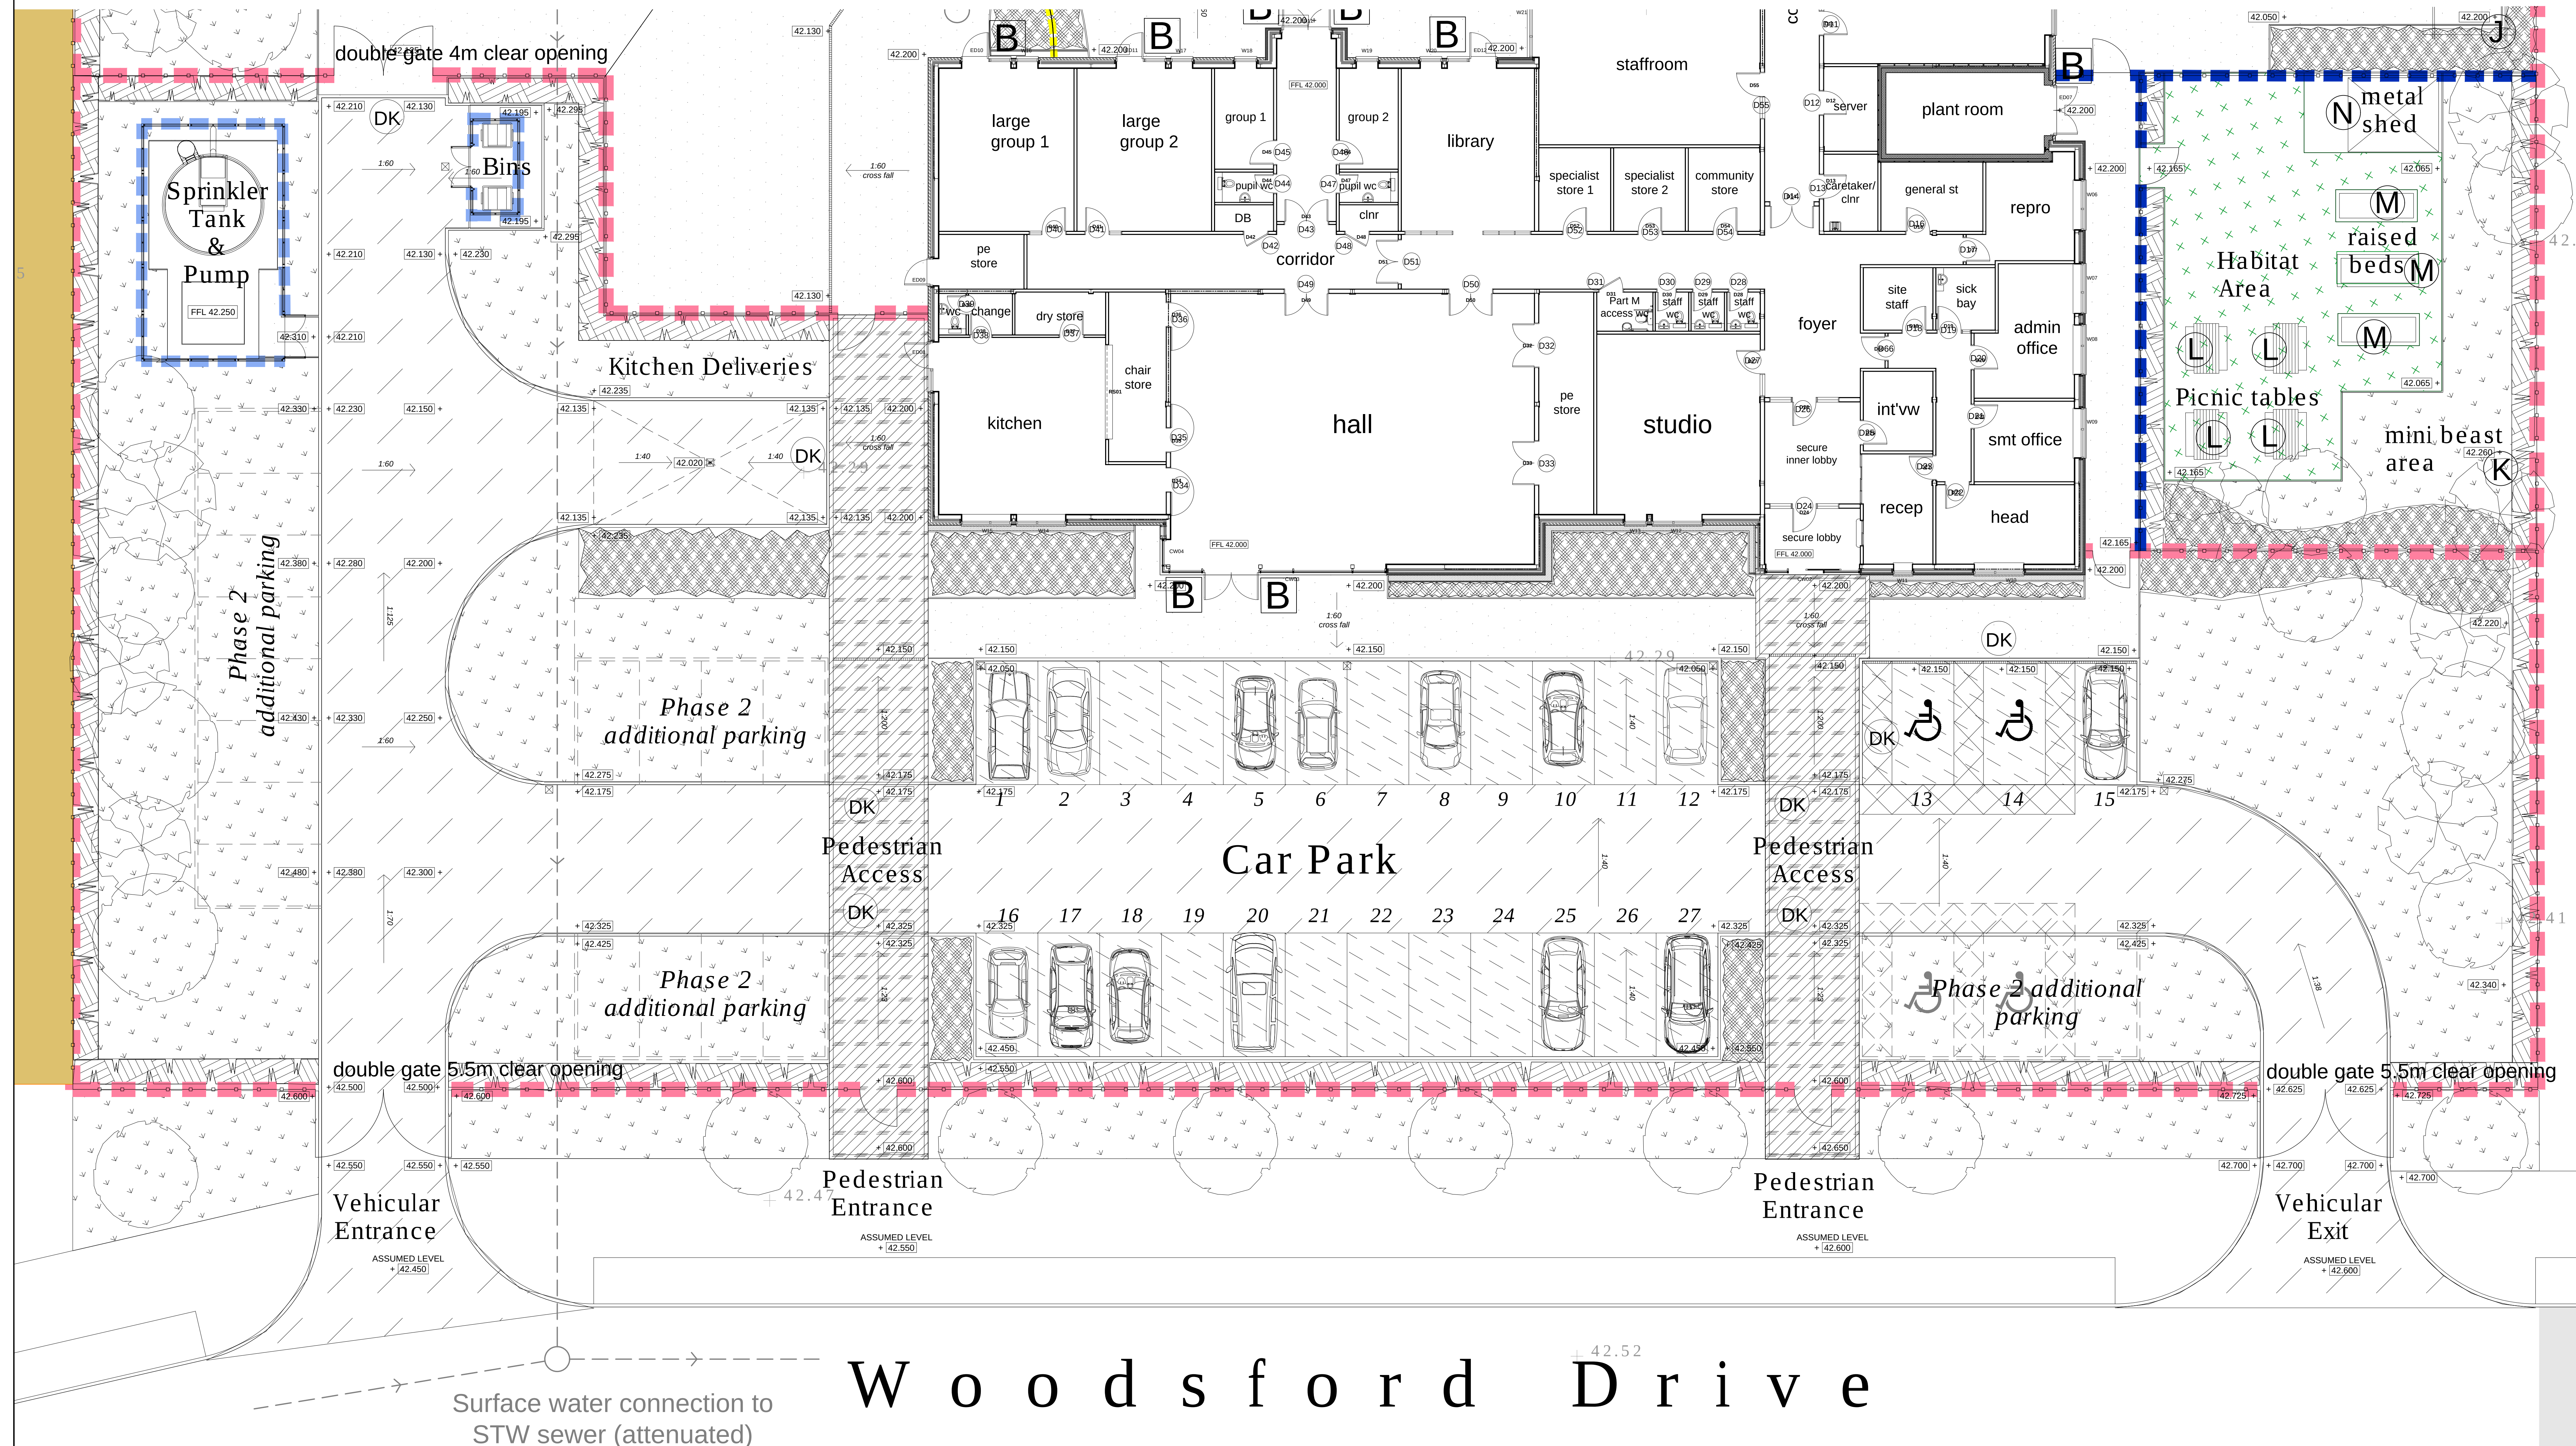

LOCATION / KEY PLAN
N.T.S.

Rev. Details of Revision Date Initial

Derbyshire County Council
Commissioning, Communities & Policy
Property
Chatsworth Hall, Chesterfield Road,
Middox, Derbyshire DE4 3PW
Tel: (01629) 580000 Fax: (01629) 536266

Project
**BOULTON MOOR
PRIMARY SCHOOL**

UPRN Number

Drawing Number
1500306/X/201 Revision

Title
**External Works
1 of 4**


Scale
1:100 Drawn CP Checked


Original Size
A0 Date FEB 2019 Date









Status
TENDER

DO NOT SCALE
Use only written dimensions. All dimensions must be verified prior to
the works being put into hand and any discrepancies reported to the
originator.

LEGEND							Classification	CONTROLLED		
								HEALTH AND SAFETY INFORMATION (Refer to Pre-Tender CDM Documentation)		
	Proposed ornamental shrub planting minimum topsoil depth 400mm after firming(mulched)		Rubber crumb surface under equipment NBS Q26/30. Refer to drawing 1500306/X/106 SD/X/05		Proposed gravel margin between building edge and planting - NBS Q23/160		Nesting Box. Schwegler 1MR Avianex Nestbox Brown (or similar approved). NBS Q50/350.		Proposed 1200mm high roll top weldmesh fencing, colour RAL 6005 green. Betafence or similar approved. NBS Q40/125A. 2No Single gates as shown NBS Q40/571D	- Refer to Lighting Engineer's drawing for details of lighting scheme. - To be read in conjunction with the Planting Plan.
	Proposed hedge planting - beech hedge @ 5plants/m. Minimum topsoil depth 400mm after firming (mulched)		Magnesium limestone surface with pcc edging NBS Q23/240A. Refer to drawing 1500306/X/106 detail SD/X/04		Proposed markings for parking bays to be white thermoplastic paint 2.4 x 4.8m. Symbols and markings for disabled parking to be in yellow thermoplastic paint - 2.4 x 4.8m + 1.2m hatched margin.		Hedgehog dome in habitat area. Schwegler Hedgehog dome (or similar approved). NBS Q50/355.		Proposed 1650mm height timber hit and miss fence with concrete posts. NBS Q40/330A 1No Double gate as shown Q40/551.	
	Proposed tree planting planting in pits prepared with compost (mulched). Tree pits 1200 x 1200 x 750mm.		Coloured tarmac surface with concrete sett edging NBS Q22/115 Refer to drawing 1500306/X/106		Proposed new dropped kerb. Refer to dwg SD/X/06.		Picnic table. Broxap Land Picnic Bench or similar approved. NBS Q50/230A.		Proposed 2400mm high weldmesh boundary fencing, colour RAL 6005 green. Betafence or similar approved. NBS Q40/125B. Robusta swing gates or similar approved, as shown. 4No single gates and 2No double gates. NBS Q40/125D and Q40/571A and Q40/571C.	
	Proposed amenity grass areas for low maintenance quick establishment. Minimum topsoil depth 150mm after firming. Refer to Planting Plans for details.		New Asphalt concrete surfacing - Pedestrian Use (paths and play areas) with pcc edging. NBS Q22/113 Refer to drawing 1500306/X/107 SD/X/01		Boyco door holder RAL TBC Refer to NBS P21/761.		Proposed timber benches - Varia bench system, timber softwood boards L 2200mm x w 300mm x h 300mm. Manufactured by Broxap www.broxap.com Tel 01782 564411. Benches to be fixed in accordance with manufacturer's instructions, complete with any necessary concrete bases. Q50/220		Proposed ballstop fencing to MUGA - Batafence Bekasport Plus 3m high RAL 6005 green, or similar approved, with 2no single gates as shown. NBS Q40/125C and NBS Q40/571B.	
	Proposed playing field grass. Minimum topsoil depth 150mm after firming. Refer to Planting Plans for details.		New Asphalt concrete surfacing with concrete road kerbs - Vehicular Use - NBS Q22/110 Refer to drawing 1500306/X/107 SD/X/06		Proposed timber benches - Varia bench system, timber softwood boards L 2200mm x w 300mm x h 480mm. Manufacture by Broxap www.broxap.com Tel 01782 564411. Benches to be fixed in accordance with manufacturer's instructions, complete with any necessary concrete bases. Q50/220A		Metal storage shed in habitat area. Regent Titanium, Abcco - supplier www.waltons.co.uk (or similar approved). NBS Q50/239A.		Proposed bow top fencing 1200mm high NBS Q40/340A or similar approved, with 2no single gates as shown. NBS Q40/561.	
	Proposed wildflower grass. Refer to Planting Plans for details.		New Asphalt concrete surfacing with concrete road kerbs - Heavy Vehicular Use - NBS Q22/111 Refer to drawing 1500306/X/106 SD/X/01		Proposed timber benches - Varia bench system, timber softwood boards L 1000mm x w 300mm x h 300mm. Manufactured by Broxap www.broxap.com Tel 01782 564411. Benches to be fixed in accordance with manufacturer's instructions, complete with any necessary concrete bases. Q50/220B		Timber pergola 2700mm x 5490mm. Jacksons Fencing, www.jacksonsfencing.co.uk (or similar approved) product reference: Pergola System. NBS Q50/237.		Proposed contours	
	Proposed Marshalls concrete Tegula Setts (or similar approved) - mixed sizes, 80mm thick on carriageway and 60mm thick on footpaths. Refer to detail SD/X/07 for footpath and SD/X/09 for carriageway on dwg 1500306/X/107 - NBS Q24/110 and 111.		Proposed concrete base to sheds and bins. NBS Q21/110. Refer to dwg SD/X/18.		Proposed outdoor classroom. Playdale Outdoor Classroom Shelter Option 1, www.playdale.co.uk (or similar approved). NBS Q50/238.		Metal storage shed in reception play area. The Gladiator, 2260mm x 2240mm, Asgard Secure Steel Storage www.asgardss.co.uk (or similar approved). NBS Q50/239.		Proposed levels	
	Proposed concrete base to sprinkler tank - to engineer's detail.									- Fencing and Gates - All gates within fencing to be compatible with the fencing system and to be made to the height of the relevant fence and infilled with panels to match. - Single gates to provide 1.5m clear opening. Double gates to provide clear openings as indicated on the drawing. All gates to be key operated lockable. Refer to specification. - Topsoil to comply with BS 3882

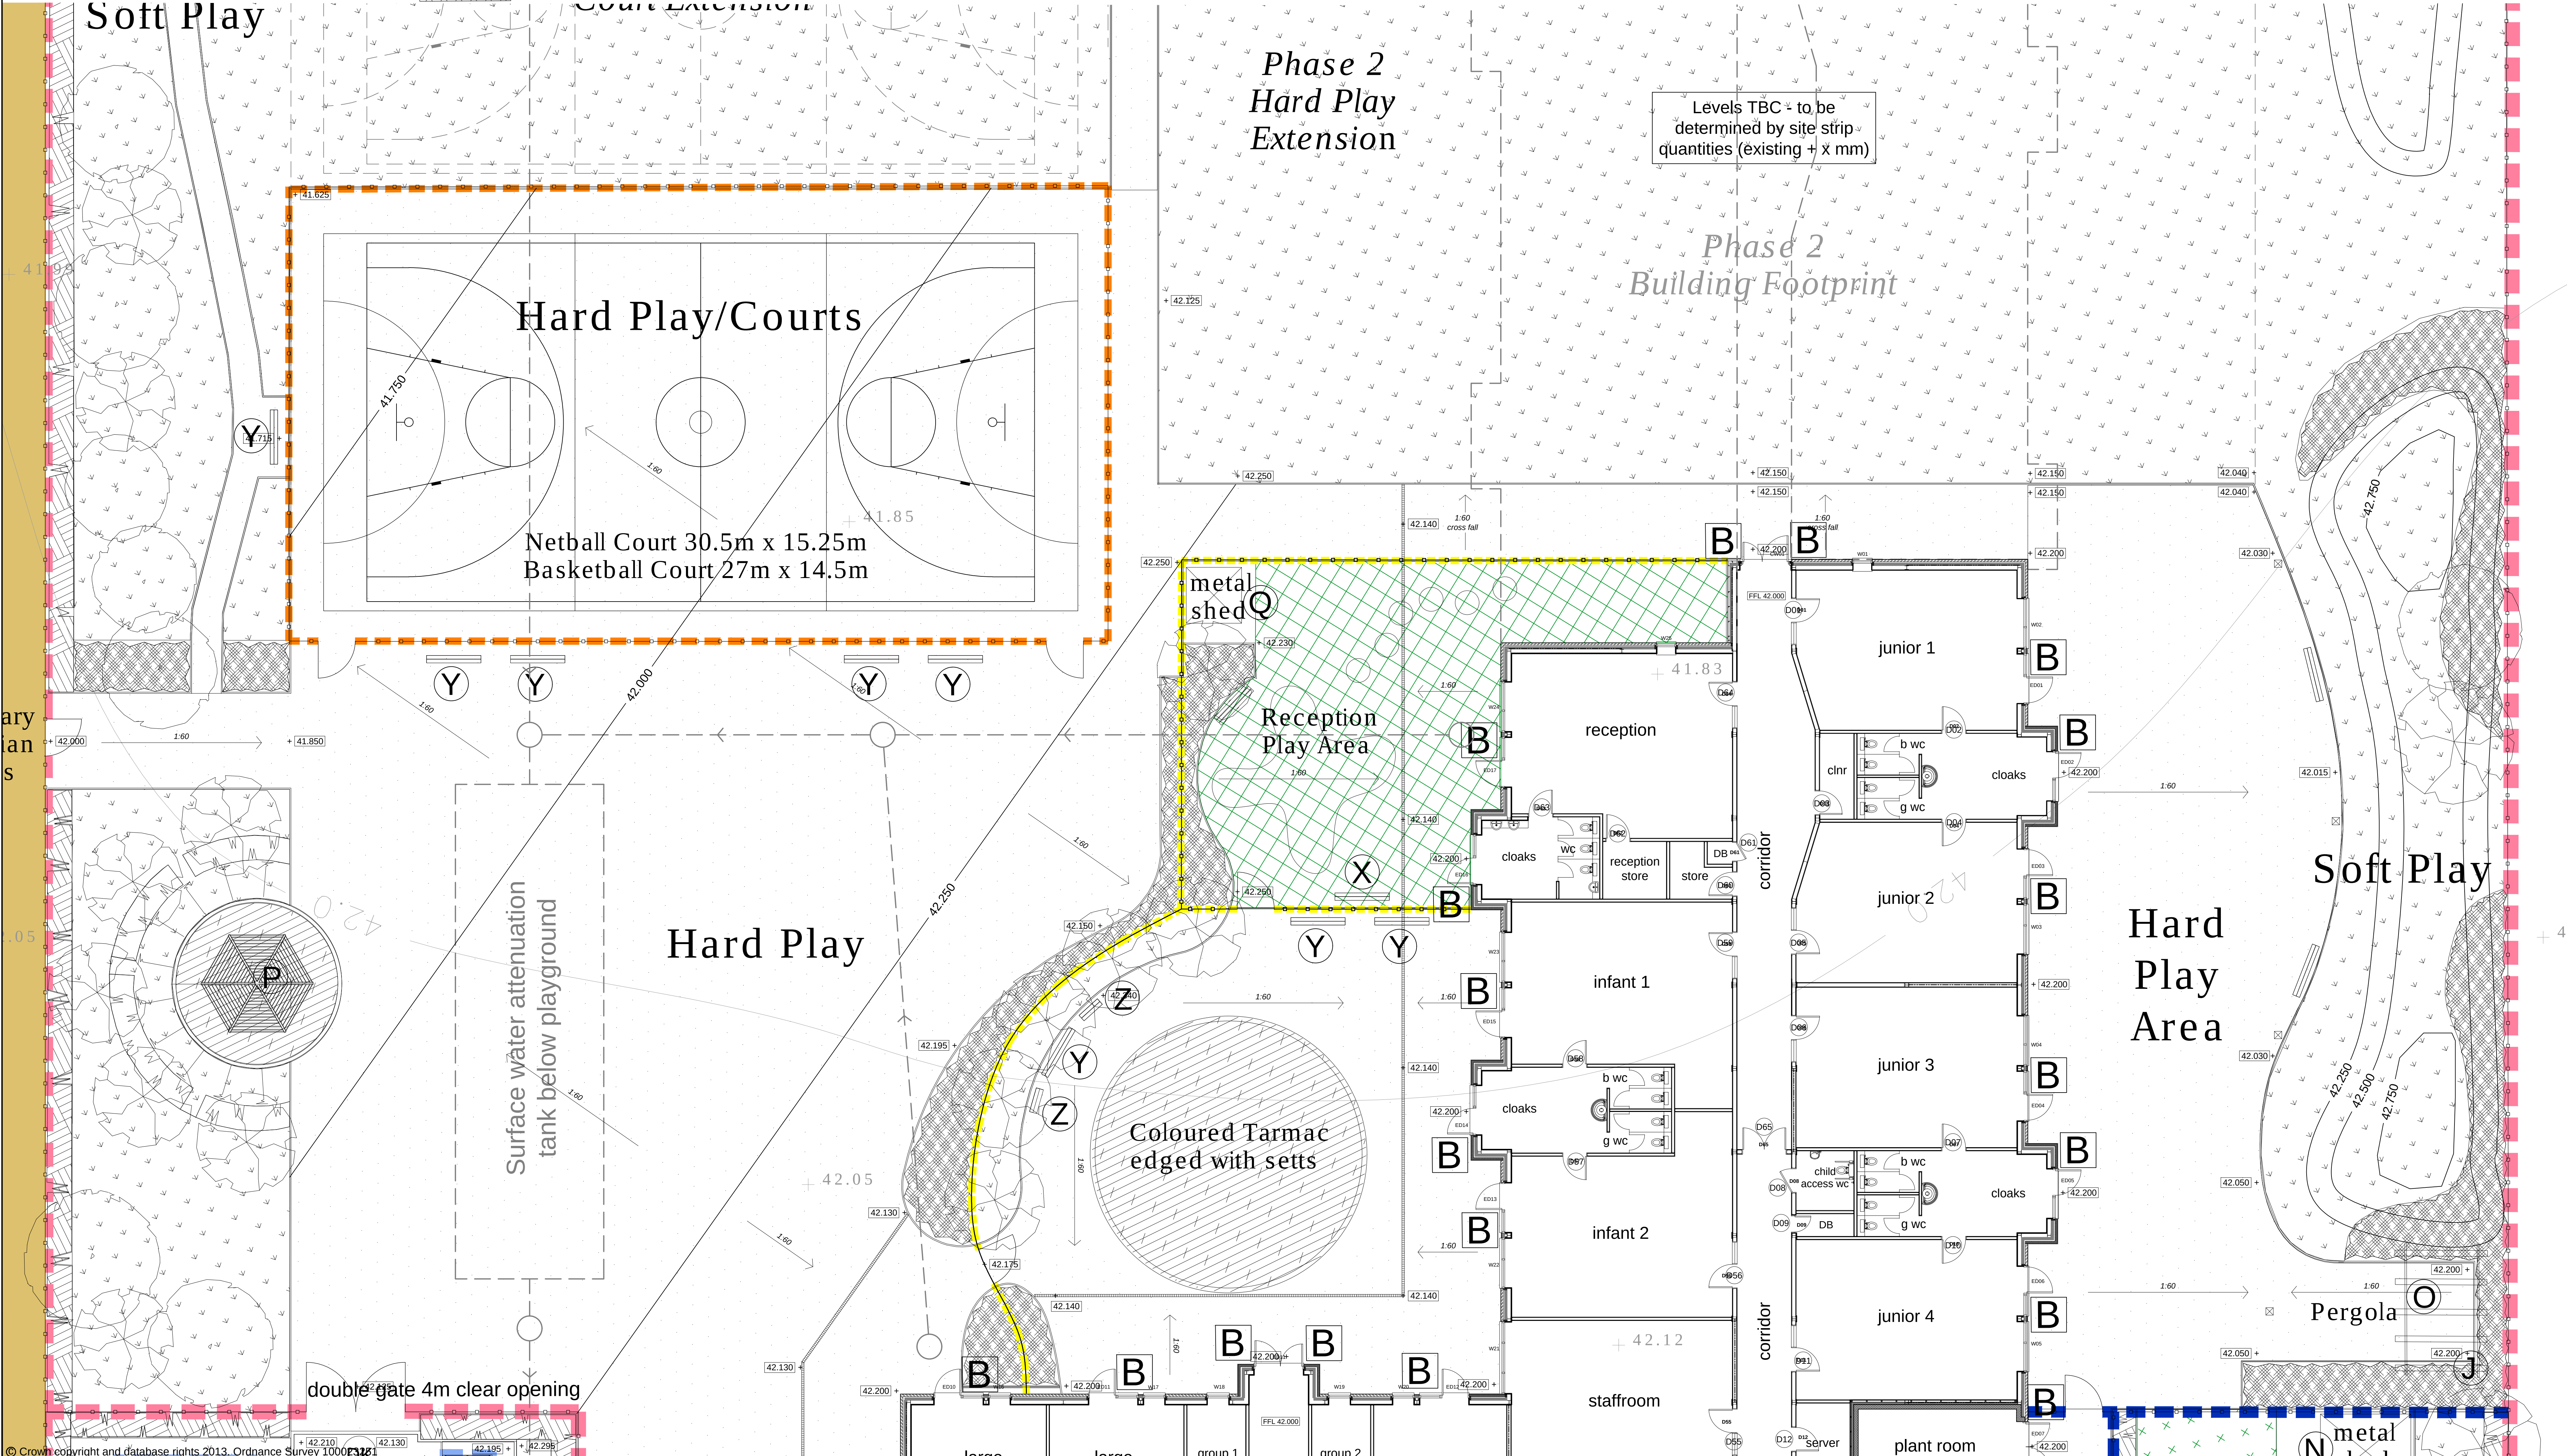

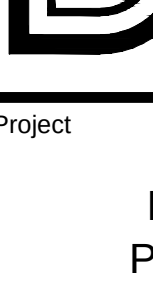
Classification		CONTROLLED	
HEALTH AND SAFETY INFORMATION (Refer to Pre-Tender CDM Documentation)			
LOCATION / KEY PLAN N.T.S.			
Rev.	Details of Revision	Date	Initial
			
Derbyshire County Council Commissioning, Communities & Policy Property Chabworth Hall, Chesterfield Road, Mantock, Derbyshire DE4 3EW Tel. (01629) 580000 Fax. (01629) 536295			
Project			
BOULTON MOOR PRIMARY SCHOOL			
UPRN Number			
Drawing Number 1500306/X/202		Revision	
Title			
External Works 2 of 4			
Scale 1:100 A0	Drawn CP	Checked	
	Date FEB 2019	Date	
Status			
TENDER			
DO NOT SCALE			
Use only written dimensions. All dimensions must be verified prior to the works being put into hand and any discrepancies reported to the originator.			

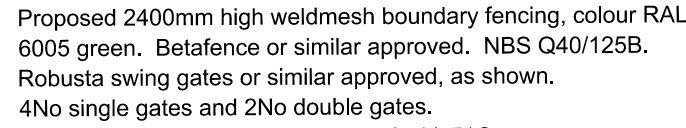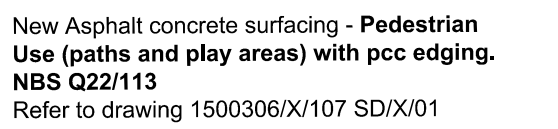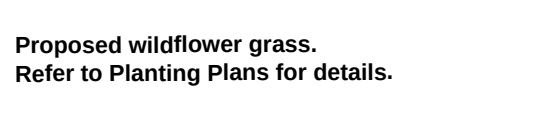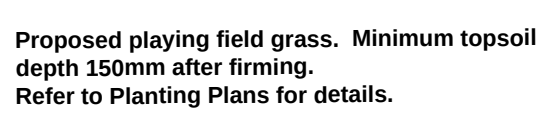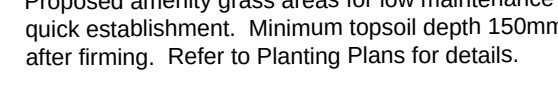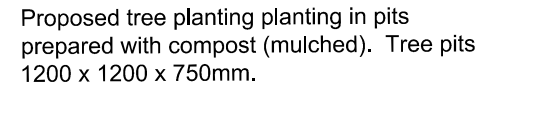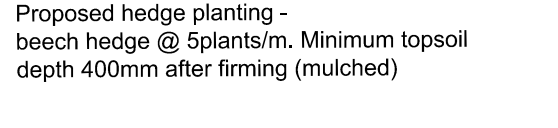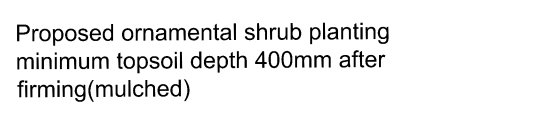

Sports Equipment


- 2No Football Goals NBS: Q50/586.
- 2No 5-a-side Football Goals NBS: Q50/583.
- 2No Netball Posts NBS: Q50/585.
- 2No Basketball Posts and pads NBS: Q50/587

- Refer to Lighting Engineer's drawing for details of lighting scheme.
- To be read in conjunction with the Planting Plan.
- **MUGA & Playfield markings:**
 - MUGA markings to be in thermoplastic paint on playground markings to be in grass pitch line marking paint. Rogge's National Line Marking Tel: 0800 848 8414 or similar approved.
 - 1 Basketball - white paint (MUGA)
 - 1 Netball - Yellow paint (MUGA)
 - 1 Football 72m x 46m - white paint for grass (playing field)
 - 1 Football 55m x 37m - white paint for grass
 - 1 Running track - white paint for grass (playground)
- **Fencing and Gates** - All gates within fencing to be compatible with the fencing system and to be made to the height of the relevant fence and infilled with panels to match.
- Single gates to provide 1.5m clear opening.
- Double gates to provide clear openings as indicated on the drawings.
- All gates to be key operated lockable. Refer to specification.
- Topsoil to comply with BS 3882

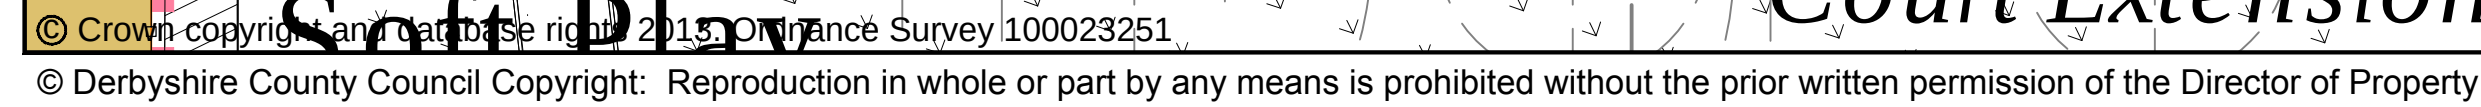


Rev.	Details of Revision	Date	Initial
		Derbyshire County Council Commissioning, Communities & Policy Property Chatsworth Hall, Chesterfield Road, Matlock, Derbyshire S64 3PW Tel. (01629) 580000 Fax. (01629) 536366	
Project			
BOULTON MOOR PRIMARY SCHOOL			
UPRN Number			
Drawing Number		Revision	
1500306/X/203			
Title			
External Works 3 of 4			
Scale	Drawn	Checked	
1:100	CP		
Original Size	Date	Date	
A0	FEB 2019		
Status			
TENDER			
DO NOT SCALE			
Use only written dimensions. All dimensions must be verified prior to the works put into hand and any discrepancies reported to the originator.			


LEGEND

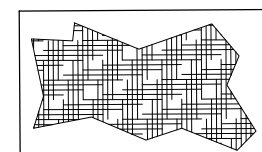


Proposed ornamental shrub planting
minimum topsoil depth 400mm after
firming (mulched)

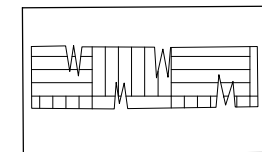


Proposed hedge planting -
beech hedge @ 5plants/m. Minimum topsoil
depth 400mm after firming (mulched)

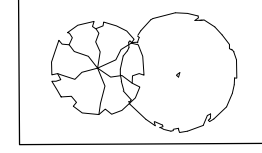


Proposed tree planting in pits
prepared with compost (mulched). Tree pits
1200 x 1200 x 750mm.

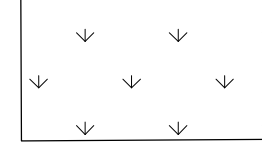


Proposed amenity grass areas for low maintenance
quick establishment. Minimum topsoil depth 150mm
after firming. Refer to Planting Plans for details.

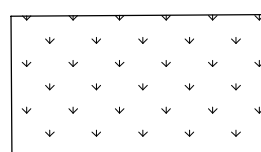


Proposed playing field grass. Minimum topsoil
depth 150mm after firming.
Refer to Planting Plans for details.

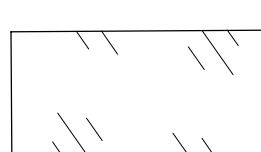

Proposed wildflower grass.
Refer to Planting Plans for details.

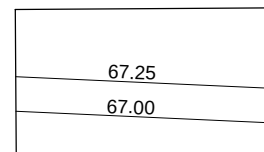

Proposed contours

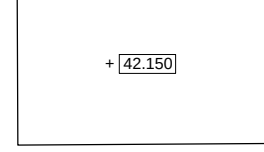

Proposed levels



Proposed 2400mm high weldmesh boundary fencing, colour RAL
6005 green. Selfence or similar approved. NBS Q40/125B.
Robusta swing gates or similar approved, as shown.
4No single gates and 2No double gates.
NBS Q40/125D and Q40/571A and Q40/571C.

- Refer to Lighting Engineer's drawing for details of lighting scheme.
- To be read in conjunction with the Planting Plan.
- MUGA & Playingfield markings:

MUGA markings to be in thermoplastic paint and playingfield markings
to be in grass pitch line marking paint. Riggotts National Line Marking
Tel: 0800 848 8414 or similar approved.

- 1 Basketball - white paint (MUGA)
- 1 Netball - Yellow paint (MUGA)
- 1 Football 73m x 46m - white paint for grass (playing field)
- 1 Football 55m x 37m - white paint for grass (playing field)
- 1 Running track - white paint for grass (playingfield)

- Fencing and Gates - All gates within fencing to be compatible with the
fencing system and to be made to the height of the relevant fence and
infilled with panels to match.

Single gates to provide 1.5m clear opening.
Double gates to provide clear openings as indicated on the drawing.
All gates to be key operated lockable. Refer to specification.

- Troxell to comply with RS 3882

Sports Equipment

- 2No Football Goals NBS: Q50/586.
- 2No 5-a-side Football Goals NBS: Q50/583.
- 2No Netball Posts NBS: Q50/585.
- 2No Basketball Posts and pads NBS: Q50/587.

Building Area

Phase 1 (1FE + 2FE Core) = 1555m²

Phase 1 + 2 (2FE School) = 2199m²

Total Site Area
2.1Ha / 5.34Acres

Habitat
280m²

Classification

CONTROLLED

HEALTH AND SAFETY INFORMATION
(Refer to Pre-Tender CDM Documentation)

LOCATION / KEY PLAN
N.T.S.

Rev. Details of Revision Date Initial



Project
BOULTON MOOR
PRIMARY SCHOOL

UPRN Number

Drawing Number
1500306/X/204

Title

External Works
4 of 4

Scale 1:100

Drawn CP

Checked

Original Size A0

Date FEB 2019

Date

Status TENDER

DO NOT SCALE
Use only written dimensions. All dimensions must be verified prior to
the works being put into hand and any discrepancies reported to the
originator.