


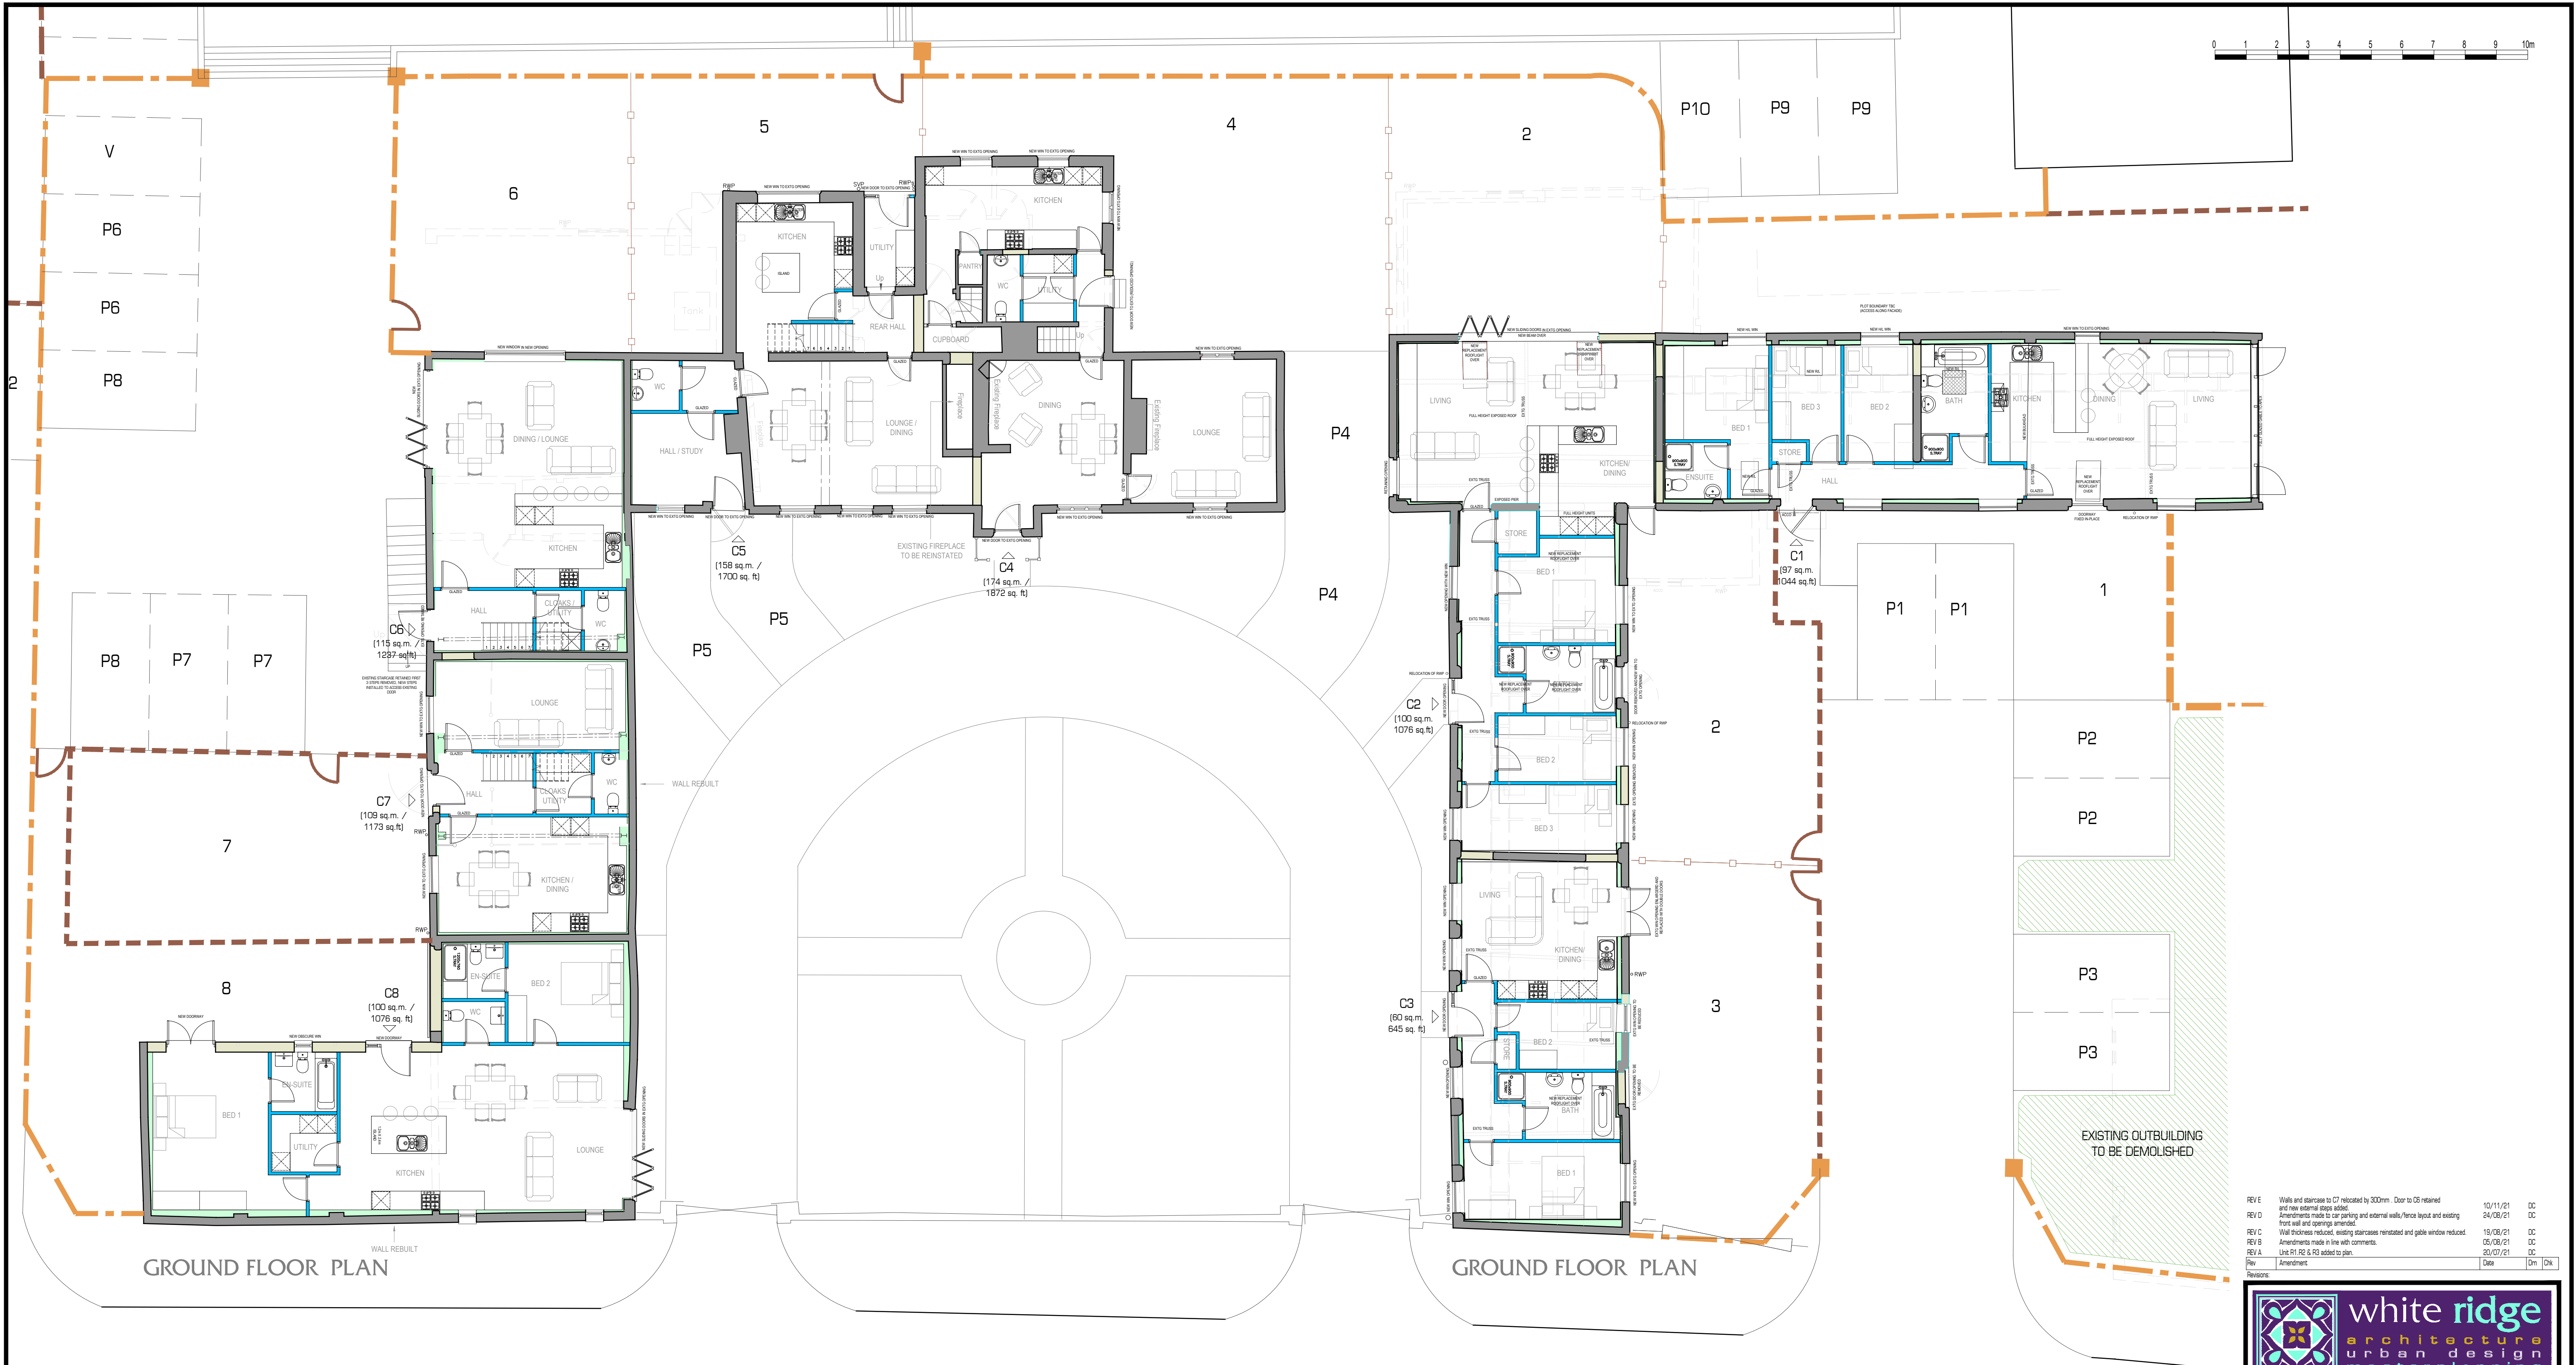

Conversion of Listed Buildings - Farmhouse and West and East Barns

REV E	Walls and staircases to C7 relocated by 300mm. Door to C8 retained and new internal steps added.	10/11/21	DC
REV D	Amendments made to car parking and external walls/fence layout and existing front wall and openings amended.	24/08/21	DC
REV C	Wall thickness reduced, existing staircases reinstated and gable window reduced.	19/08/21	DC
REV B	Amendments made in line with comments.	05/08/21	DC
REV A	Line R1 R2 & R3 added to plan.	20/07/21	DC
Rev	Amendments	Date	Drn

white ridge
architecture
urban design
masterplanning

hilton hall hilton lerne easington staffordshire wv11 8sp tel: 01802 788666
e: info@whiteridgearchitecture.com w: whiteridgearchitecture.com

CAMERON

Site:
Residential Development off Old
Etwell Road, Mickleover,
Derbyshire, DE3 0AD

Title:
Planning Drawing
Rebuild Units 1-5 & R1/R2/R3

Scale:
1:100@A1

Drawn:
2270/38

Date:
15/07/2021

Rev:
E

Drawn:
DC

Written dimensions to be taken only. DO NOT SCALE FROM DRAWING. MINOR VARIATIONS MAY OCCUR DUE TO PRINTING PROCESSES.