



Block Plan -1:500 (A1)



KEY

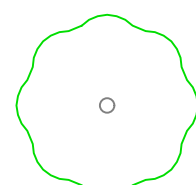

Existing Tree

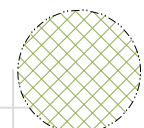

Root Protection Area

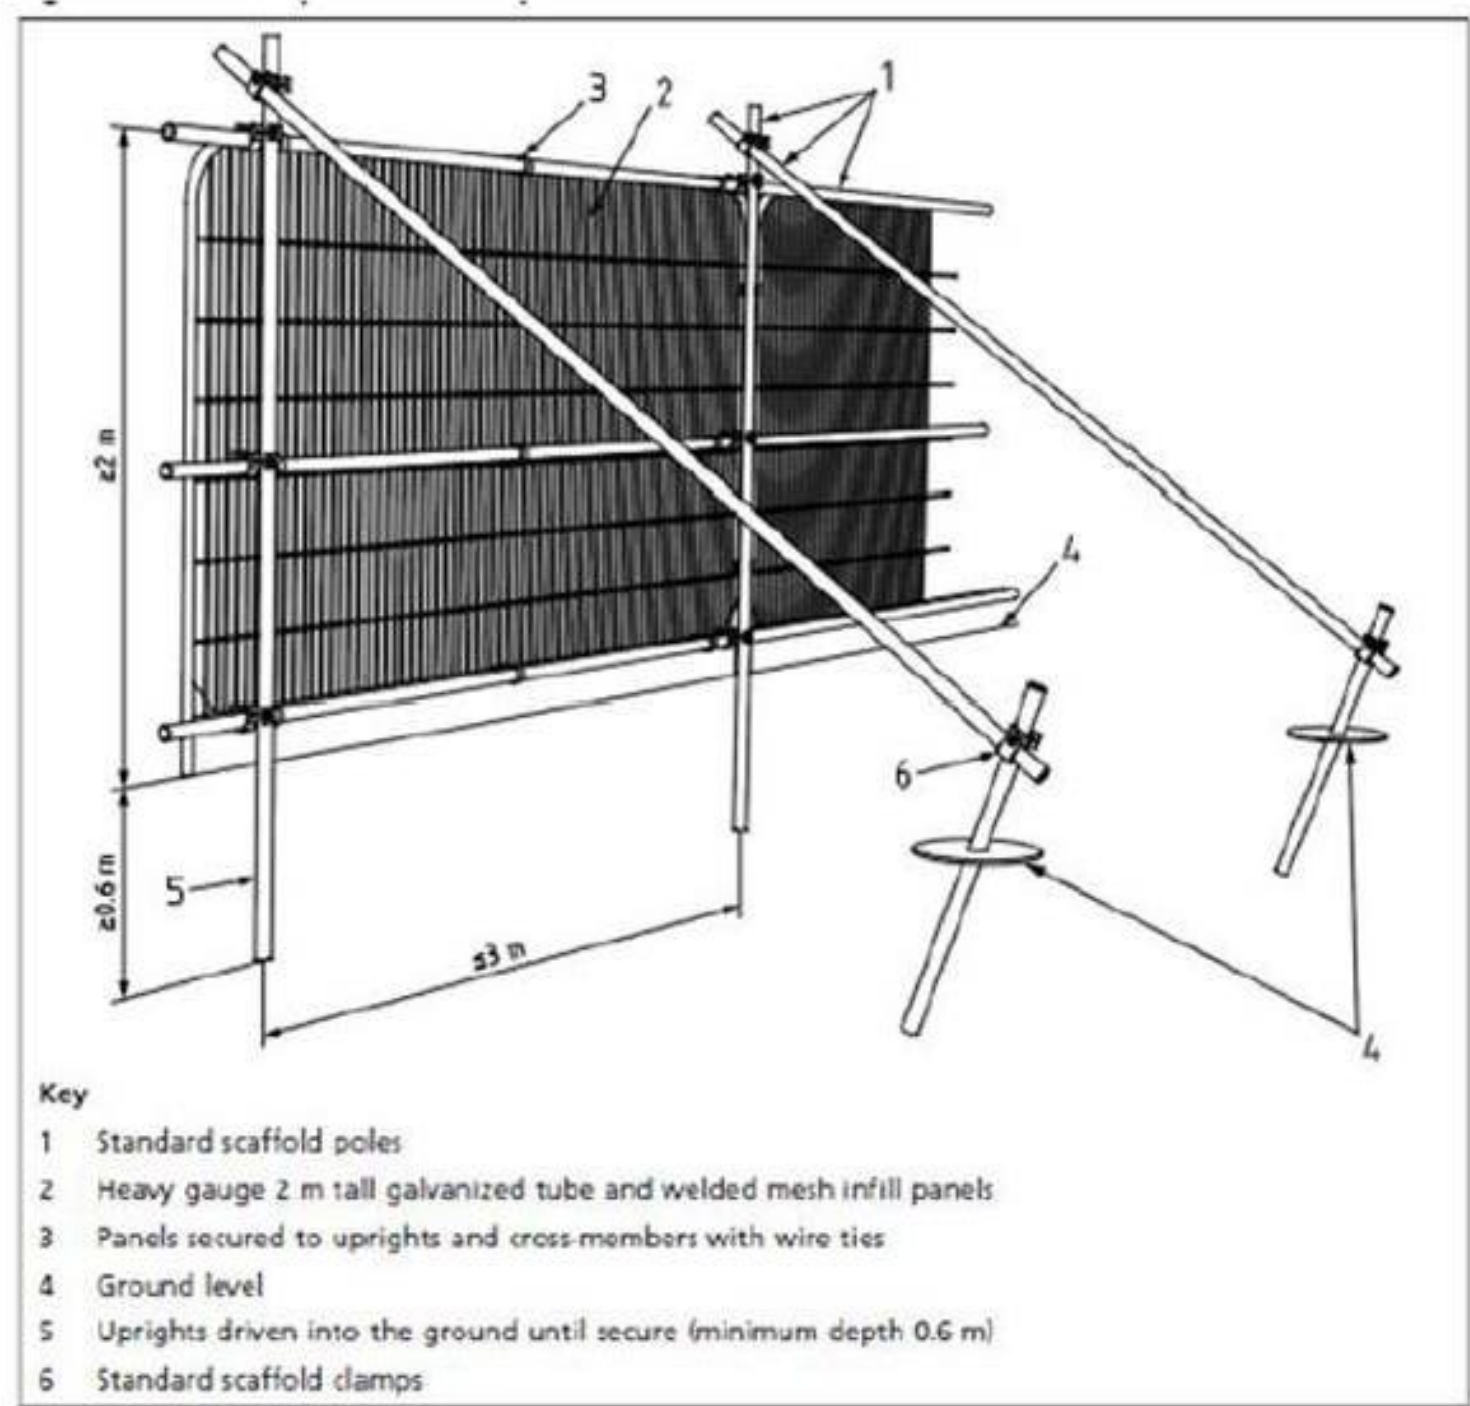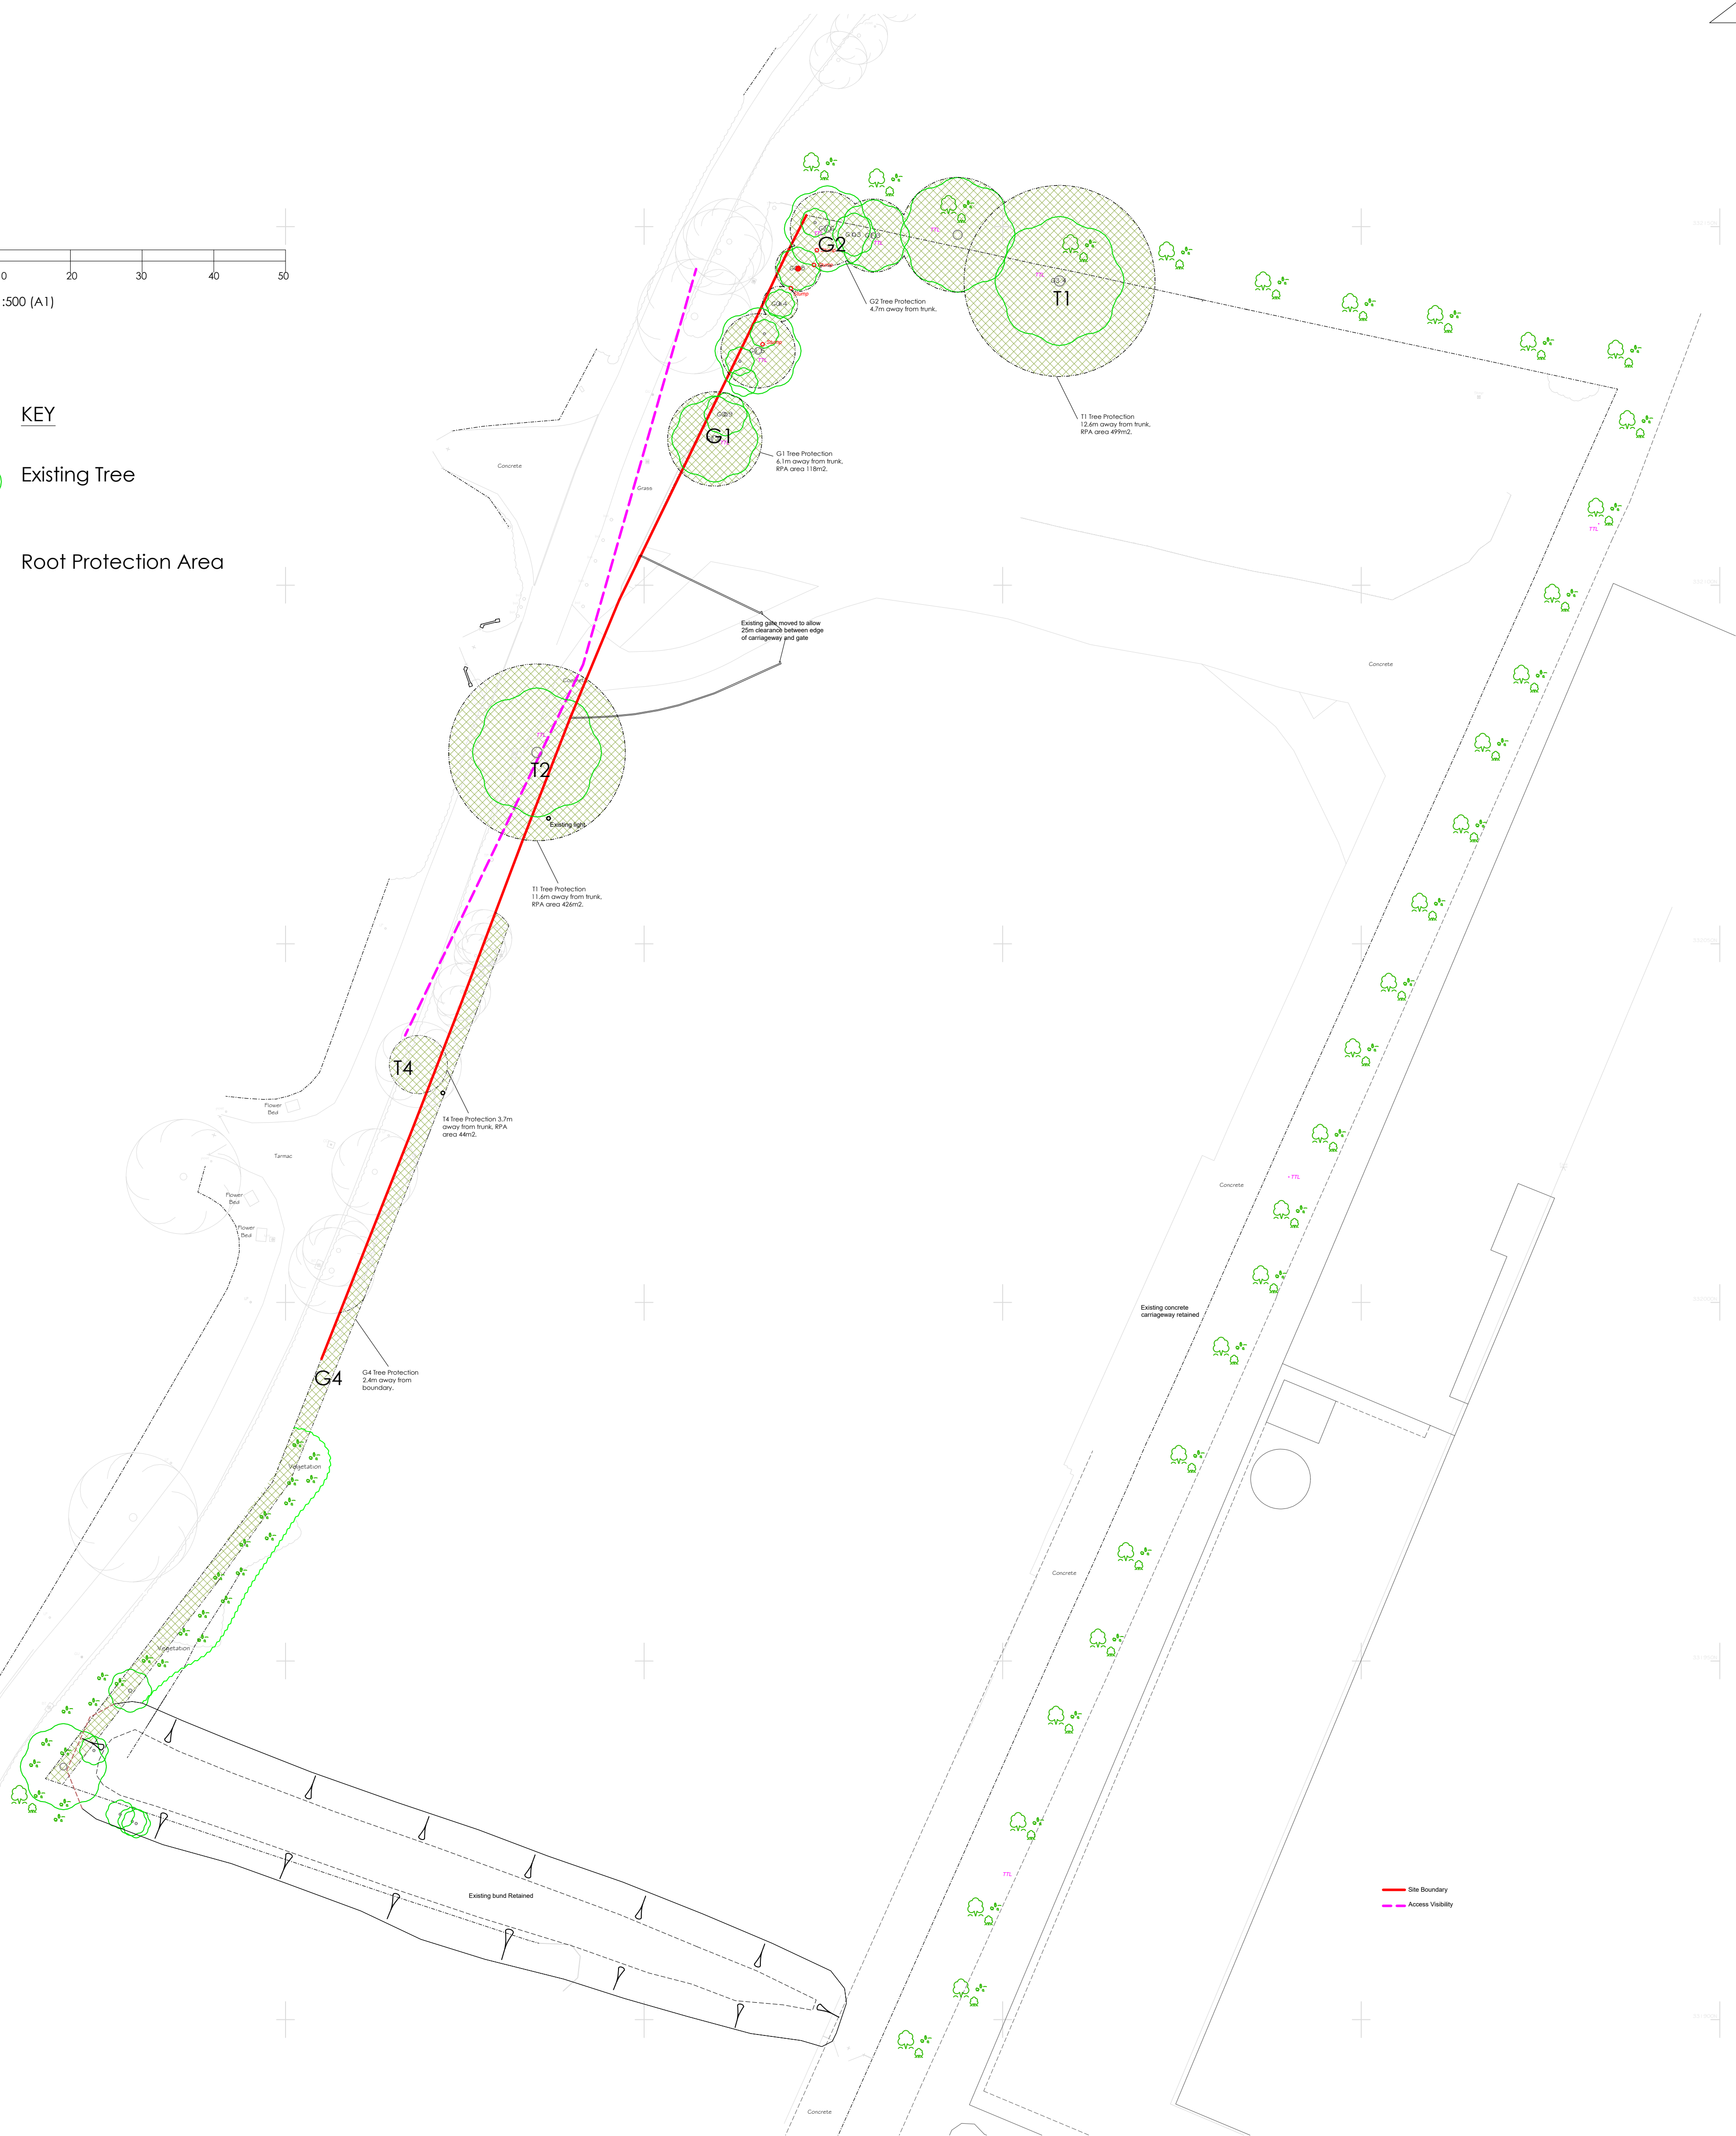

Tree Protection Barrier - British Standard 5837, (2012), 'Trees in Relation to Construction Recommendations', Page 20.

B	24.08.21	Protection details added
A	22.01.21	G4 area extended & key added.
Rev.	Date	Revision Details
Client: PORTABLE OFFICES (HIRE) LIMITED		
Project: WOODYARD LANE, FOSTON		
Title: Tree & Hedgerow Protection Plan		
 Fisher German LLP, The Estates Office Norman Court, Ashby de la Zouch Leicestershire, LE65 2UZ fax: 01530 415896 Tel: 01530 412821 e-mail: ashby@fishergerman.co.uk		
Scale: 1:500 [Printed A1]		
Date: December 2020		
Drawn: KS Checked: EW		
Drg No: 127502 - 0138		
THIS DRAWING IS PROTECTED BY COPYRIGHT. IT MAY NOT BE REPRODUCED IN ANY FORM OR BY ANY MEANS FOR ANY PURPOSE WITHOUT WRITTEN PERMISSION OF FISHER GERMAN LLP CHARTERED SURVEYORS. FISHER GERMAN LLP IS A LIMITED LIABILITY PARTNERSHIP REGISTERED IN ENGLAND AND WALES. REGISTERED NUMBER OC31954. REPRODUCED USING ORDNANCE SURVEY DATA. CROWN COPYRIGHT. ALL RIGHTS RESERVED. LICENSE NUMBER: 10000207		