
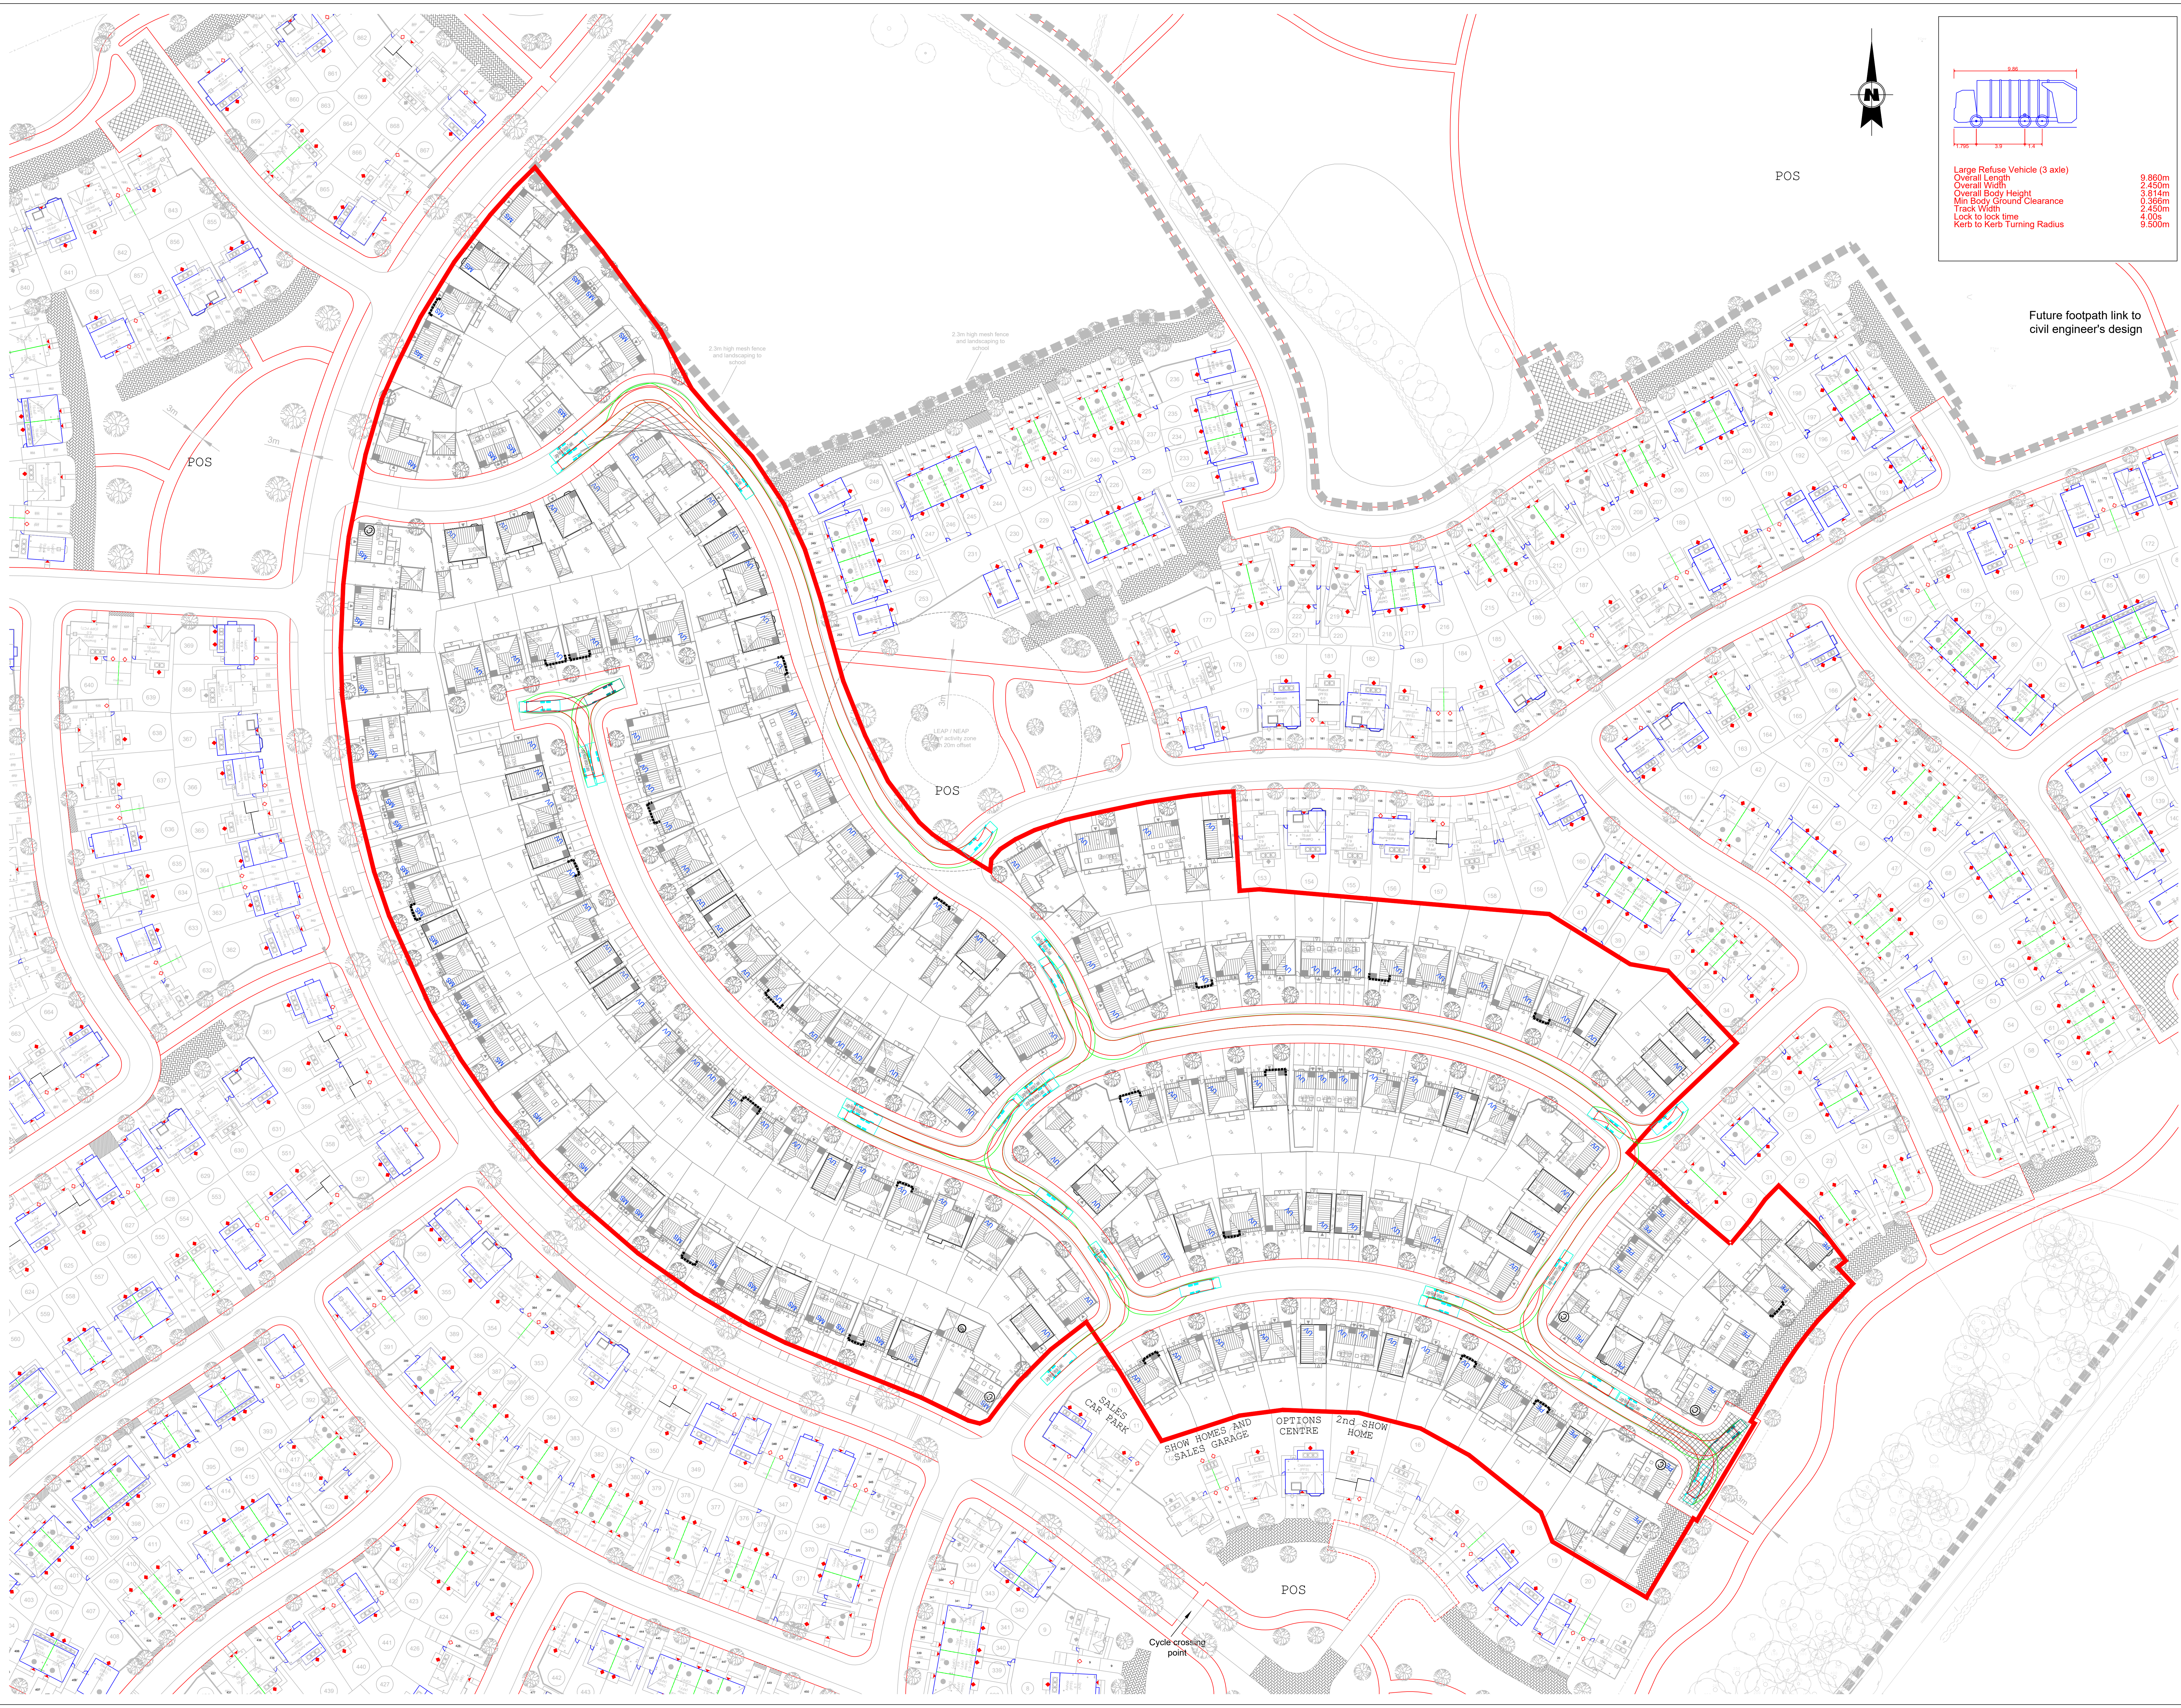


POS

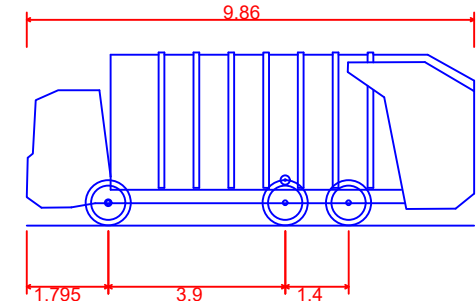

Large Refuse Vehicle (3 axle)
Overall Length 9.86m
Overall Width 2.450m
Overall Body Height 3.614m
Min Body Ground Clearance 0.366m
Track Width 2.450m
Lock to lock time 4.10m
Kerb to Kerb Turning Radius 9.500m

Future footpath link to civil engineer's design

PRELIMINARY

© 2019 RPS Group

Notes

- This drawing has been prepared in accordance with the scope of RPS's appointment with its client and is subject to the terms and conditions of that appointment. RPS accepts no liability for any use of this document other than by its client and only for the purposes for which it was prepared and provided.
- If received electronically it is the recipient's responsibility to print to correct scale. Only written dimensions should be used.
- This drawing should be read in conjunction with all other relevant drawings and specifications.

For guidance only. Do not scale off this drawing

1:500 0 20m 40m 60m 80m 100m 120m 140m 160m 180m 200m

1:50 0 2m 4m 6m 8m 10m 12m 14m 16m 18m 20m

PV1	First Issue	GB	CW	05.11.21
Rev	Description	By	Chk	Date

321 Bradford Street, Birmingham,
West Midlands B5 6ET
T: +44 121 622 9530 E: rps@rpsgroup.com

Client **David Wilson Homes
East Midlands**

Project **Drakelow Park**

Title **Vehicle Tracking**

Status	Scale @ A0	Date Created
Preliminary	1:500 A0	05.11.21
Task Team Manager	Information Manager	Task Information Manager
AG	GB	CW

Document Number **AAC5866-RPS-xx-xx-DR-C-114-01**
Project Code - Originator - Zone - Level - Type - Role - Drawing Number
RPS Project Number **AAC5866** Suitability **S04** Revision **P01**
rpsgroup.com