


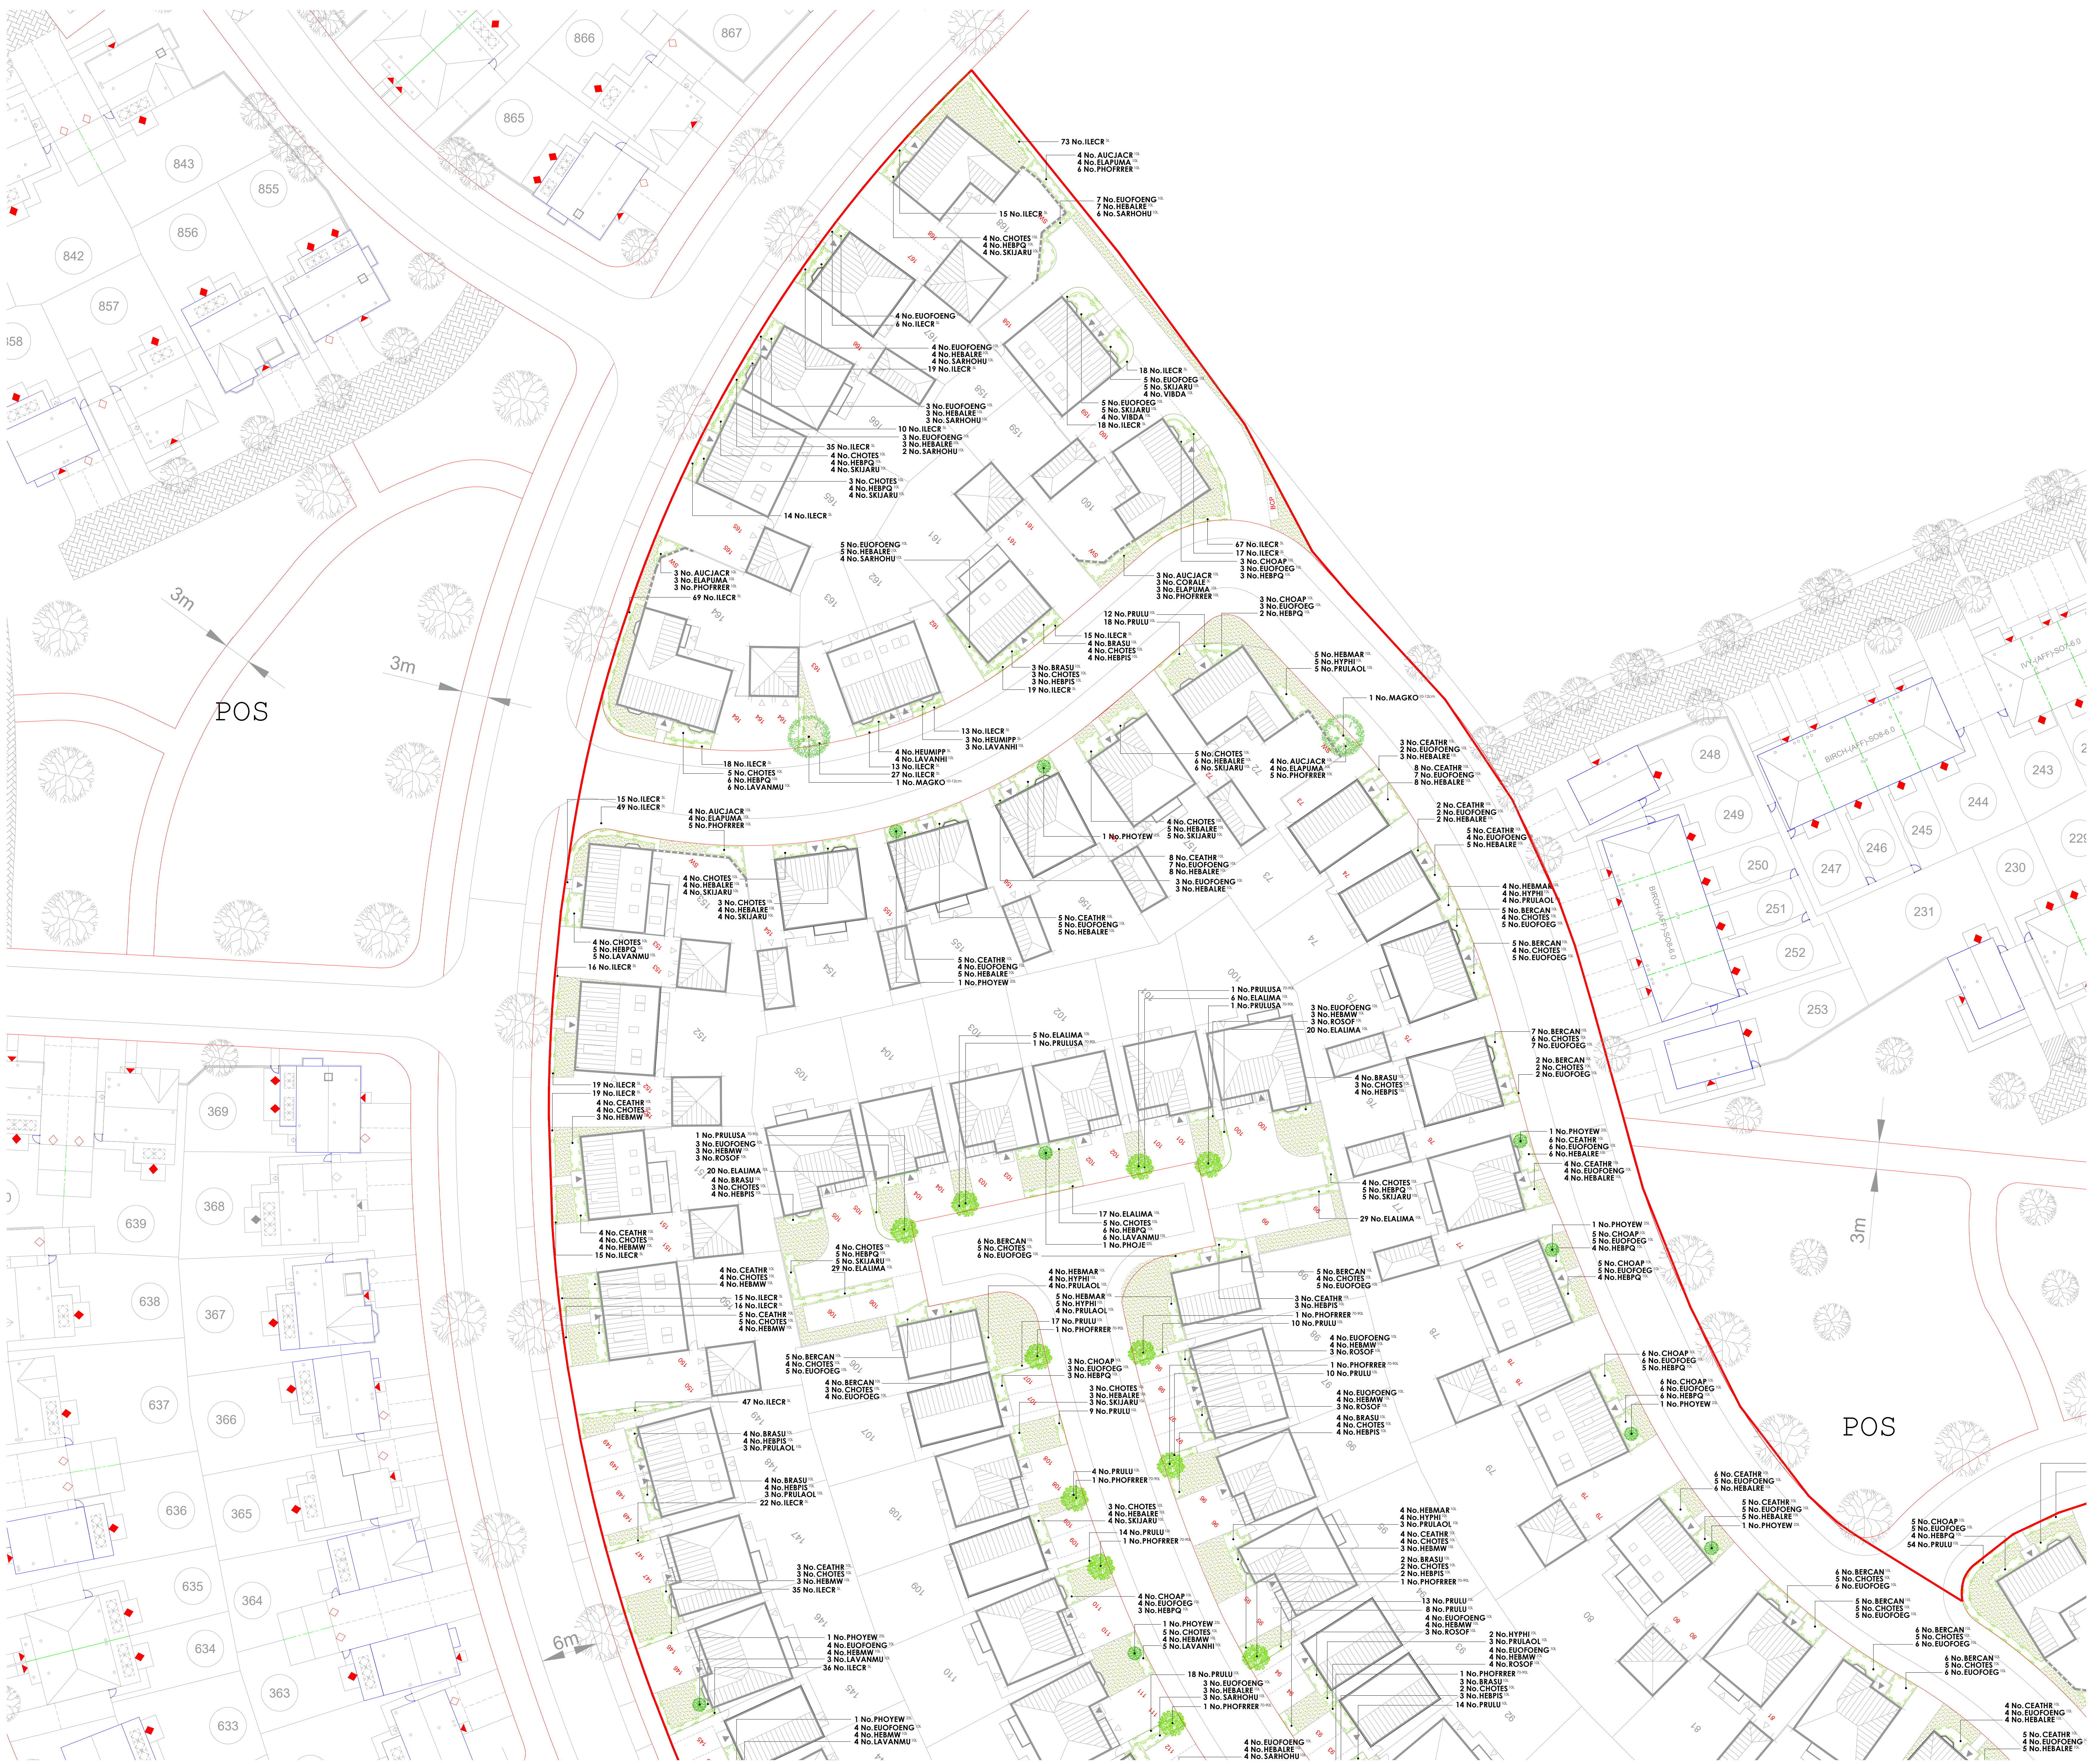

Plant Schedule



Trees						
Abbr	Species	Supply	Size	Girth	Number	
AMARH	Amelanchier arborea 'Robin Hill'	Selected Standard	Clear Stem min. 200-8R	300-350cm	10-12cm	2
BETUTJ	Betula utilis jacquemontii	Selected Standard	Clear Stem min. 200-8R	300-350cm	10-12cm	3
MAGKO	Magnolia kobus	Selected Standard	Clear Stem min. 200-8R	300-350cm	10-12cm	17
						Total :22

Specimen Shrubs

Abbr	Species	Pot Size	Height	Habit	Number
PHOD	Phytolacca 'Dazzler'	25L	100-125cm	Triple Crown	4
PHOE	Phytolacca 'Jester'	25L	100-125cm	Triple Crown	10
PHOYE	Phytolacca 'Yellow Wave'	25L	100-125cm	Triple Crown	17
PHOFRR	Photinia x fraseri 'Red Robin'	70-90L	225-250cm	Standard: 12-14cm girth	20
PRULUS	Prunus lusitanica	70-90L	225-250cm	Standard: 12-14cm girth	9
Total: 60					

Single Species Hedgerows (Main Street)

Abbr	Species	Pot Size	Height	Habit	Number
ILECR	Ilex crenata	5L	30-40cm	Bushy	1308
Total: 1308					

Single Species Hedgerows

ELAES	Elaeagnus x ebbingei	10L	80-100cm	Bushy	0.4Cfr	117
ELALIMA	Elaeagnus ebbingei 'Ulmight'	10L	80-100cm	Bushy	0.4Cfr	126
GRILI	Griselinia littoralis	10L	80-100cm	Bushy	0.4Cfr	444
PRULU	Prunus lusitanica	10L	80-100cm	Bushy	0.4Cfr	730
Total :1417						

Shrubs (General)

BERCAN	Berberis candidula	10L	30-40cm	Bushy	0.7Cfr	Yes	78
BRASU	Brachyglottis 'Sunshine'	10L	40-60cm	Bushy	0.7Cfr		106
CEATHR	Ceanothus thyrsiflorus repens	10L	40-60cm	Bushy	0.7Cfr		207
CHOP	Chiosya 'Aster Pearl'	10L	40-60cm	Bushy	0.7Cfr		92
CHOTES	Chiosya temata 'Sundance'	10L	40-60cm	Bushy	0.7Cfr		412
EUOENG	Euonymus fortunei 'Emerald 'n' Gold'	10L	30-40cm	Bushy	0.7Cfr	Yes	273
EUOEGE	Euonymus fortunei 'Emerald Gateway'	10L	30-40cm	Bushy	0.7Cfr	Yes	183
HEBMAR	Hebe 'Majestic'	10L	40-60cm	Bushy	0.7Cfr		43
HEBMW	Hebe 'Miss Windsor'	10L	40-60cm	Bushy	0.7Cfr		187
HEBPQ	Hebe 'Purple Queen'	10L	40-60cm	Bushy	0.7Cfr		151
HEBALRE	Hebe 'Alicia's Red Edge'	10L	30-40cm	Bushy	0.7Cfr		250
HEBPS	Hebe pinguifolia 'Sutherland'	10L	30-40cm	Bushy	0.7Cfr	Yes	154
HEUMPP	Heuchera micrantha 'Palace Purple'	5L		Full pot	0.7Cfr		16
HYTH	Hypericum 'Hidocle'	10L	40-60cm	Bushy	0.7Cfr		45
LAVANH	Lavandula angustifolia 'Hidocle'	10L	30-40cm	Bushy	0.7Cfr	Yes	65
LAVANMU	Lavandula angustifolia 'Munstead'	10L	30-40cm	Bushy	0.7Cfr	Yes	99
PRULAO	Prunus laurocerasus 'Otto Luyken'	10L	60-80cm	Bushy	0.7Cfr		76
ROSOF	Rosa 'Rosa officinalis'	10L	40-60cm	Bushy	0.7Cfr		61
SARHOH	Sarcococca humilis	10L	30-40cm	Bushy	0.7Cfr	Yes	60
SKJAKU	Skimmia japonica 'Rubella'	10L	40-60cm	Bushy	0.7Cfr		76
VIBDA	Viburnum davidii	10L	40-60cm	Bushy	0.7Cfr		21
Total: 2655							

Shrubs (Park Edge)

CHOSUNA	Chosya nerioides 'Sundance'	10L	40-60cm	Bushy	0.7Cfr		34
CHWDV	Chosya x dewetiana 'White Dazzler'	10L	40-60cm	Bushy	0.7Cfr		29
HEBGLO	Hebe 'Autumn Glory'	10L	40-60cm	Bushy	0.7Cfr		20
HYTHDA	Hypericum 'Hidocle'	10L	40-60cm	Bushy	0.7Cfr		24
LAVANTR	Lavandula angustifolia 'Twinkl Purple'	10L	30-40cm	Bushy	0.7Cfr	Yes	17
LONBEAC	Lonicera nitida 'Lemon Beauty'	10L	40-60cm	Bushy	0.7Cfr		17
PACTE	Pachydondra terminalis	5L	20-30cm	Bushy	0.7Cfr	Yes	12
PERABES	Perovskia Blue Spire	10L	40-60cm	Bushy	0.7Cfr		34
PTABSA	Potentilla fruticosa 'Abbotwood'	10L	40-60cm	Bushy	0.7Cfr		20
PRUZABA	Prunus laurocerasus 'Zabellina'	10L	60-80cm	Bushy	0.7Cfr		31
							Total 238

Shrubs (Screen Wall Mix)

AUCJACR	Aucuba japonica 'Crotanifolia'	10L	60-80cm	Bushy	0.8Cfr	55
CORALE	Cornus alba 'Elegantissima'	3L	60-80cm	Branched	0.8Cfr	3
ELAPUMA	Elaeagnus pungens 'Maculata'	10L	80-100cm	Bushy	0.8Cfr	55
PHOFRRR	Photinia x fraseri 'Red Robin'	10L	80-100cm	Bushy	0.8Cfr	70
Total:183						

Turf Areas

Seed Mix Name	Seed Mix Supplier
Meditation turf	Robson Ltd

Specification Notes:

All plants shall conform to BS 3934 and be in accordance with the National Plant Specification. Supplying nurseries shall be Registered under the HFA Nursery Certification Scheme. All plants shall be packed and transported in accordance with the Code of Practice for Plant Handling as produced by CPSE.

No species, variety, size or position to be amended without the Landscape Architects prior approval.

If the formation level is compacted it should be ripped through before topsoiling. Topsoil depths to be 300mm for shrub beds and 150mm for grass areas.

All landscape proposals must be referred to by the Structural Engineer during foundation design.

All planting has been indicated making every effort to avoid conflict with highway land. Prior to submission it is the clients responsibility to ensure that all landscaping is reviewed by the project manager/highway engineer to ensure there is no conflict with highway land and future adaptations.

Before trees are planted, the Landscape Contractor shall ascertain the location of drains from the site manager, and shall if necessary make minor adjustments to tree positions to ensure that they are planted at least 1.5m from drains. They should however be planted no closer to houses/garages than is shown on the drawing, and if shown located in shrub beds, the shape of the latter should be adjusted if necessary to accommodate the revised tree position.

If planting conditions are particularly poor e.g. waterlogged/frozen ground or poor soils, the Site Manager must be notified. All works will halt until conditions are considered acceptable.

All planting must be mulched to a depth of 75mm and in accordance with horticultural best practice guidelines ensuring plants are not buried.

All bare root stock shall be root dipped in an approved water-retaining polymer. If planting is required outside the October-March season, bare root trees will be replaced by a containerised equivalent to be approved by the project landscape architect.

Planting in pedestrian visibility splay: Any planting stock specified in pedestrian visibility splay and exceeding 0.6m in height it to be cut down to 0.45m in height at the time of planting. It shall be maintained at a height not exceeding 0.6m in height in perpetuity.

Trees: All tree locations and species must be taken into consideration by the project Structural Engineer to ensure that foundation design accords with the specifications set out under Chapter 4.2 of the NHBC Standards. It is the Contractors responsibility to ensure that all underground services have been located and identified in advance of tree pit excavation. No tree species/location/specification will be amended without prior approval from the project Landscape Architect and/or the Client. Root barriers are to be provided as directed by the project engineer. All trees to be supplied with 2.0m clear stem unless clearly stated otherwise.

Specimen Shrubs: All specimen shrubs to be planted in accordance with horticultural best practice guidelines. No feature shrub or climber species, size or location should be altered without prior approval from the Landscape Architect. Planting beds to be mulched with 75mm layer of bark.

Hedgerows: All ornamental hedgerow shrubs to be planted in accordance with horticultural best practice guidelines. No hedgerow shrub species, size or location should be altered without prior approval from the Landscape Architect. Planting beds to be mulched with 75mm layer of bark.

Shrubs & herbaceous (on plot): All ornamental and amenity shrubs to be planted in accordance with horticultural best practice guidelines. No shrub species, size or location should be altered without prior approval from the Landscape Architect. Individual species to be planted in groups of 3-7 within mixed species beds. Planting beds to be mulched with 75mm layer of bark.

Turf & Seeding: All turf and seeding to be completed in line with horticultural best practice. Seed to be applied at the rates (g/m²) advised by manufacturer/supplier.

