



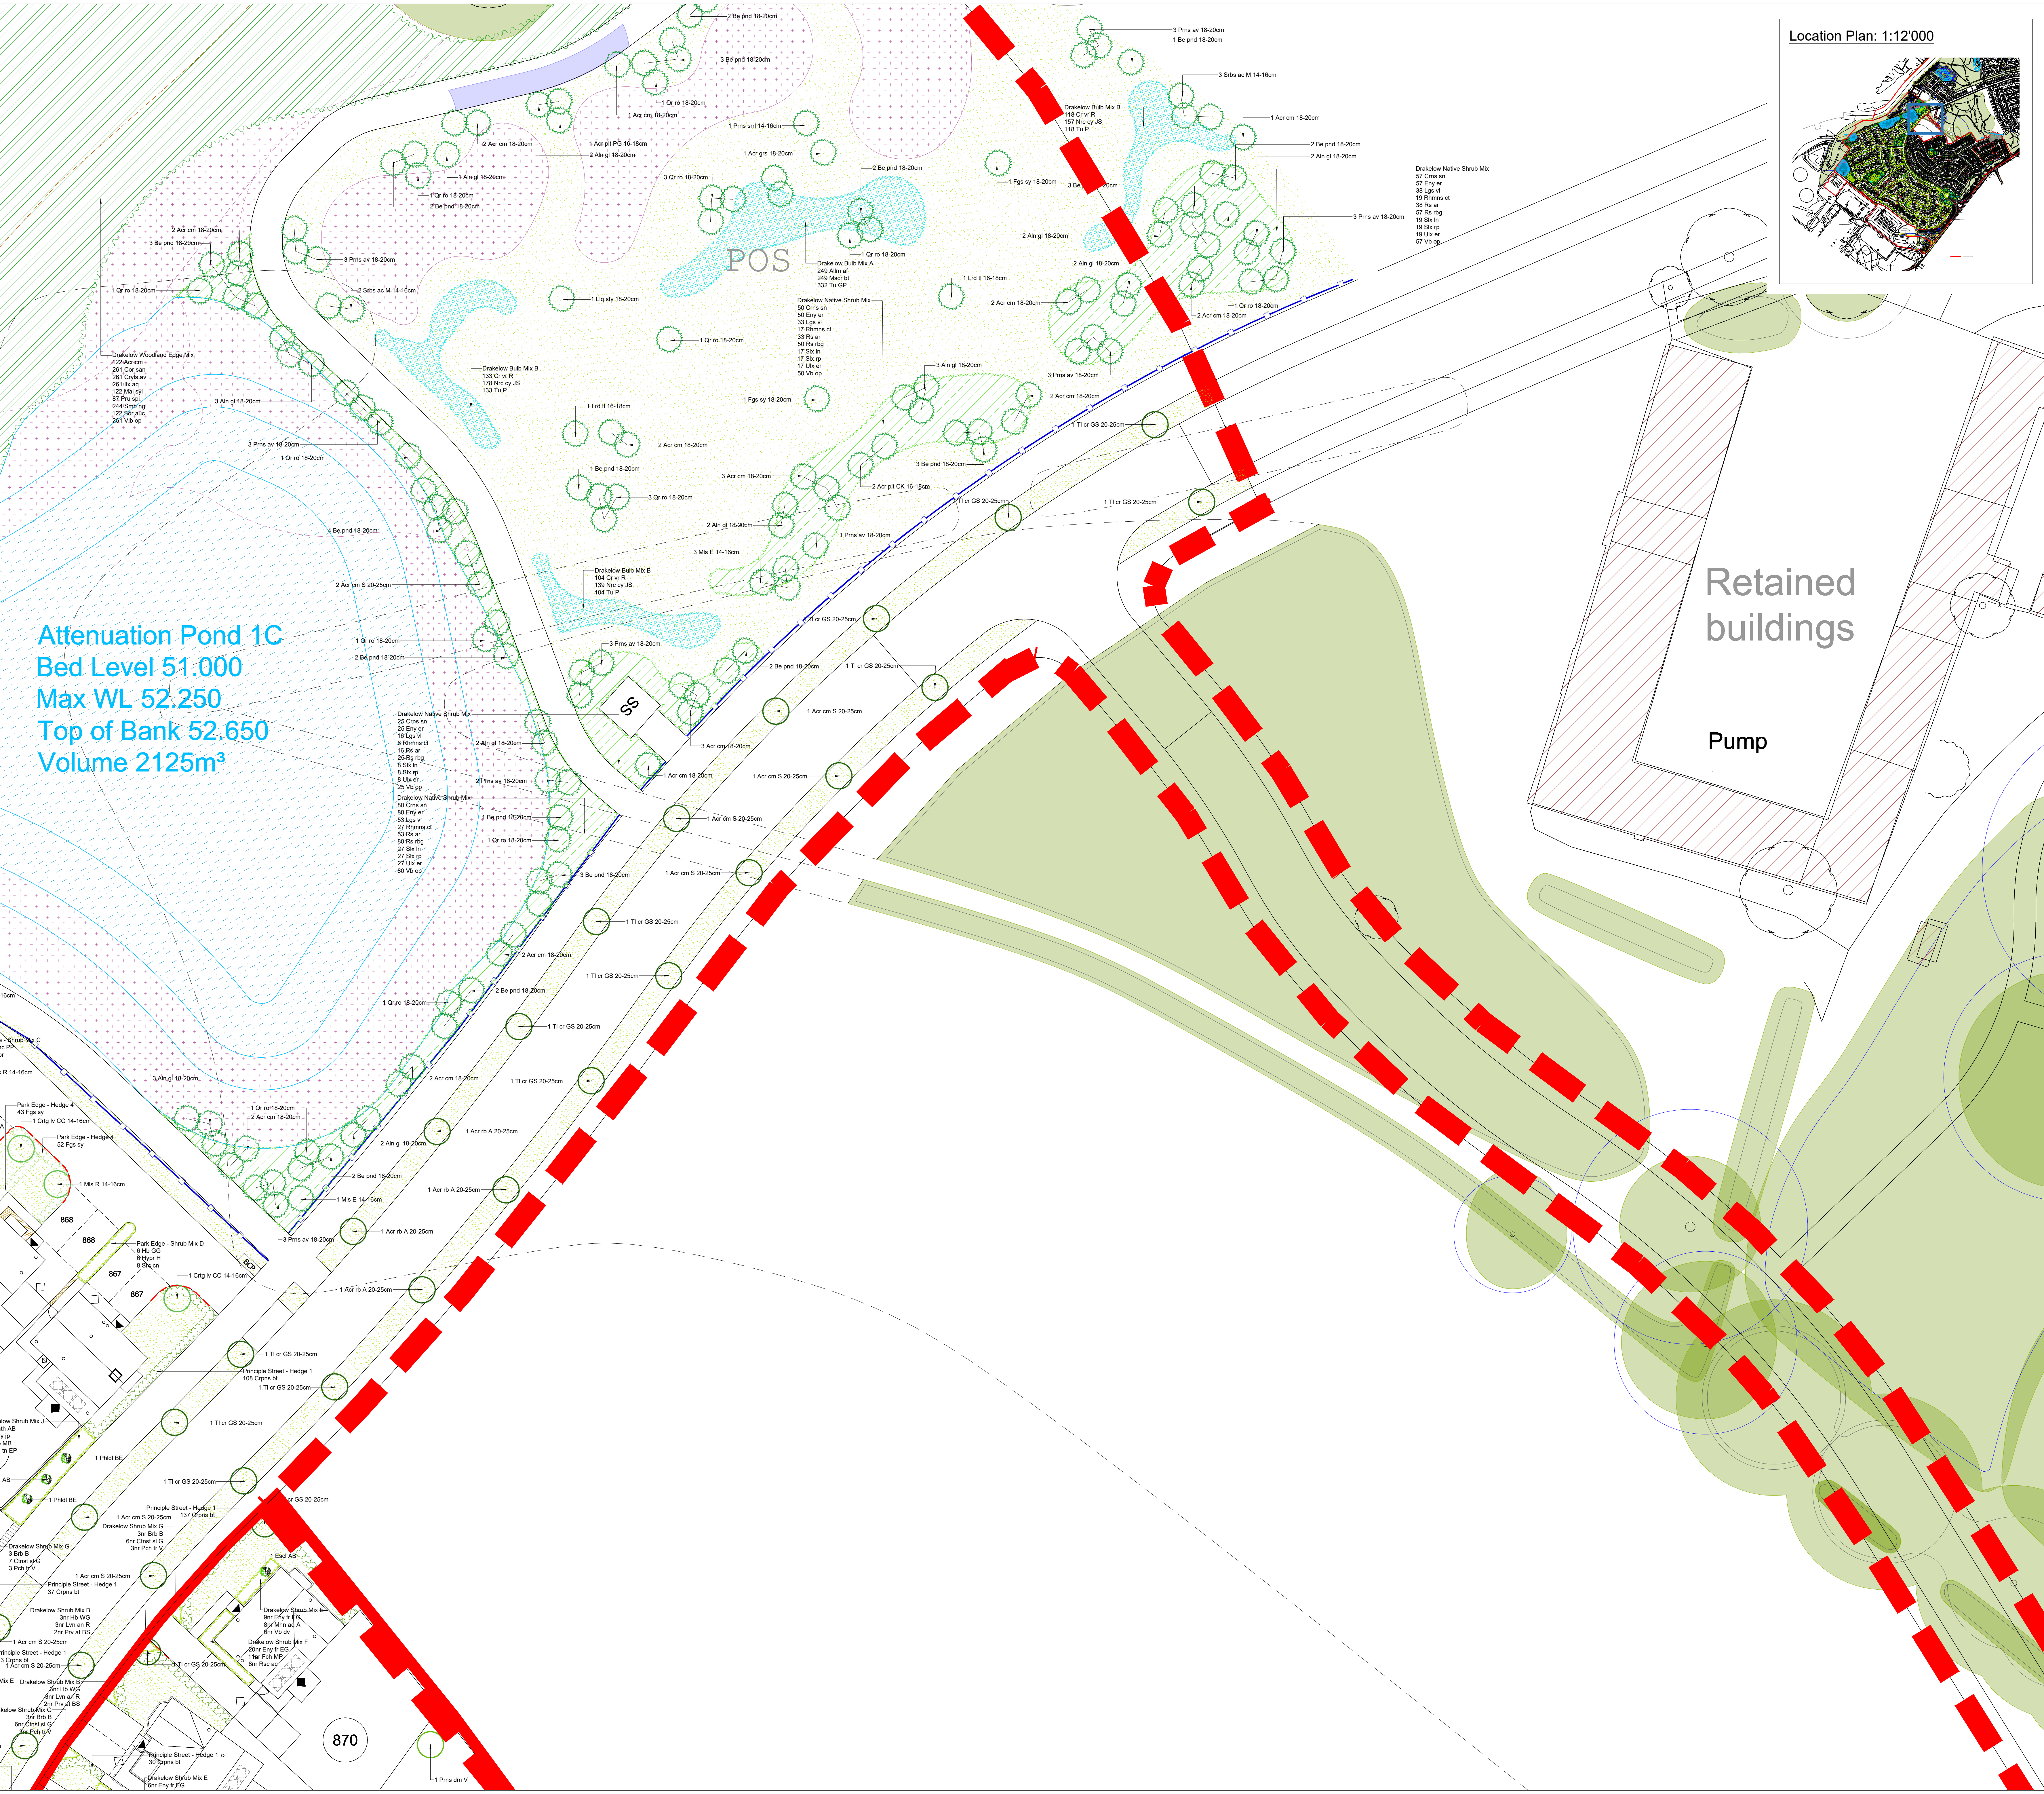

Attenuation Pond 1C
Bed Level 51.000
Max WL 52.250
Top of Bank 52.650
Volume 2125m³

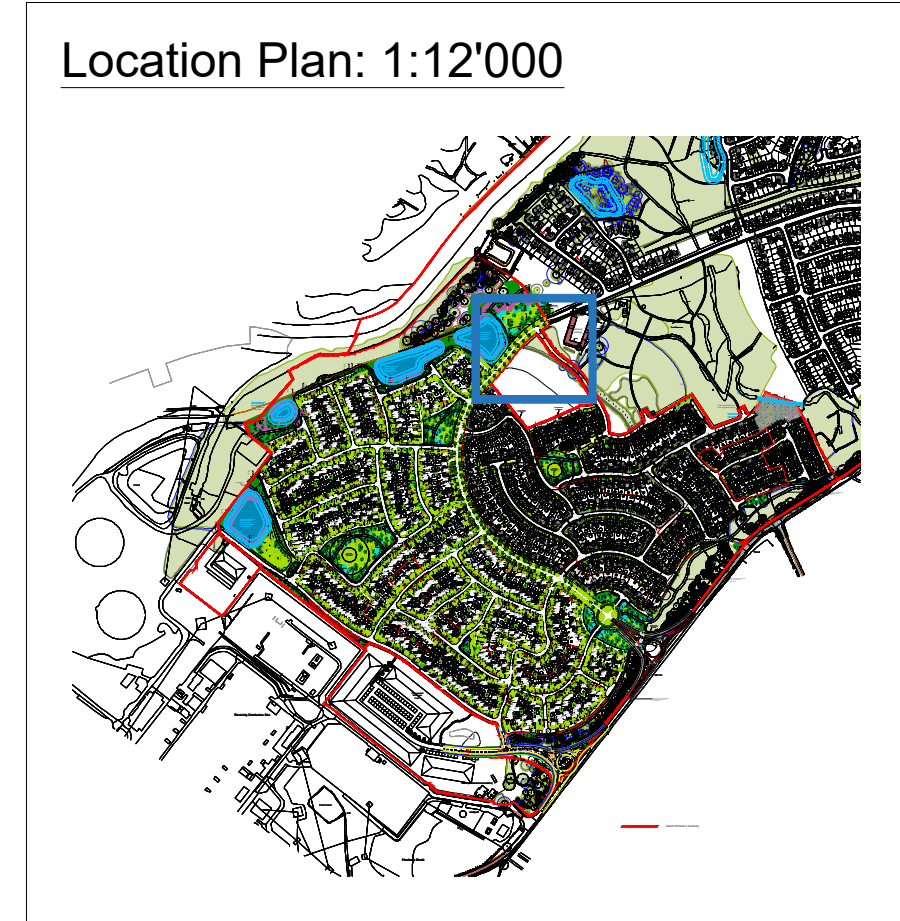

- Key**
- Existing trees to be retained and protected in accordance with BS 5837:2012
 - Existing trees / hedgerow to be removed (in accordance with RPS Tree Retention and Removal Plan)
 - Proposed Root barrier
Equivalent GreenBlue Urban Rootbar 600 or equal approved
Approximate extent shown (to structural engineer's detail and recommendations)
 - Public Open Space
 - Proposed woodland edge mix
 - Proposed native shrub mix
 - Proposed specimen tree planting - POS
 - Proposed hedge planting - POS
 - Proposed amenity grass mix (EG21)
(Supplier: Emergen seeds or equal approved)
 - Proposed bulb planting
 - Proposed general purpose meadow grass mix (EG1)
(Supplier: Emergen seeds or equal approved)
 - Proposed general purpose meadow mix (EM2)
(Supplier: Emergen seeds or equal approved)
 - Proposed meadow grass mix for wet soils (EG8)
(Supplier: Emergen seeds or equal approved)
 - Residential
 - Proposed specimen tree planting - Principal Street
(GreenBlue Urban Rootbar barriers to be installed where required)
 - Proposed specimen tree planting - Secondary Street
(GreenBlue Urban Rootbar barriers to be installed where required)
 - Proposed specimen tree planting - Park Edge
(GreenBlue Urban Rootbar barriers to be installed where required)
 - Proposed specimen tree planting - Tertiary Street / Shared Surface
(GreenBlue Urban Rootbar barriers to be installed where required)
 - Proposed hedge planting - Principal Street
 - Proposed hedge planting - Secondary Street
 - Proposed hedge planting - Park Edge
 - Proposed hedge planting - Tertiary Street / Shared Surface (Edge Lane / Residential Edge)
 - Proposed shrub/hedgerow planting
 - Proposed specimen shrub planting
 - Proposed climber planting
 - Proposed grass
 - Proposed gravel

© 2019 RPS Group

Notes

- This drawing has been prepared in accordance with the scope of RPS's appointment with its client and is subject to the terms and conditions of that appointment. RPS accepts no liability for any use of this document other than by its client and only for the purposes for which it was prepared and provided.
- If received electronically it is the recipient's responsibility to print to correct scale. Only written dimensions should be used.
- This drawing should be read in conjunction with all other relevant drawings and specifications.

To be read in conjunction with the following RPS documents:

JSL3941-RPS-XX-XX-DR-L-0001	General Arrangement Plan
JSL3941-RPS-XX-XX-DR-L-0002	Open Space Strategy Plan
JSL3941-RPS-XX-XX-DR-L-0003	Detailed Soft Landscape Proposals (01)
JSL3941-RPS-XX-XX-DR-L-0004	Detailed Soft Landscape Proposals (02)
JSL3941-RPS-XX-XX-DR-L-0005	Detailed Soft Landscape Proposals (03)
JSL3941-RPS-XX-XX-DR-L-0006	Detailed Soft Landscape Proposals (04)
JSL3941-RPS-XX-XX-DR-L-0007	Detailed Soft Landscape Proposals (05)
JSL3941-RPS-XX-XX-DR-L-0008	Detailed Soft Landscape Proposals (06)
JSL3941-RPS-XX-XX-DR-L-0009	Detailed Soft Landscape Proposals (07)
JSL3941-RPS-XX-XX-DR-L-0010	Detailed Soft Landscape Proposals (08)
JSL3941-RPS-XX-XX-DR-L-0011	Detailed Soft Landscape Proposals (09)
JSL3941-RPS-XX-XX-DR-L-0012	Detailed Soft Landscape Proposals (10)
JSL3941-RPS-XX-XX-DR-L-0013	Detailed Soft Landscape Proposals (11)
JSL3941-RPS-XX-XX-DR-L-0014	Detailed Soft Landscape Proposals (12)
JSL3941-RPS-XX-XX-DR-L-0015	Detailed Soft Landscape Proposals (13)
JSL3941-RPS-XX-XX-DR-L-0016	Detailed Soft Landscape Proposals (14)
JSL3941-RPS-XX-XX-DR-L-0017	Detailed Soft Landscape Proposals (15)
JSL3941-RPS-XX-XX-DR-L-0018	Detailed Soft Landscape Proposals (16)
JSL3941-RPS-XX-XX-DR-L-0019	Detailed Soft Landscape Proposals (17)
JSL3941-RPS-XX-XX-DR-L-0020	Detailed Soft Landscape Proposals (18)
JSL3941-RPS-XX-XX-DR-L-0021	Detailed Soft Landscape Proposals (19)
JSL3941-RPS-XX-XX-DR-L-0022	Detailed Soft Landscape Proposals (20)
JSL3941-RPS-XX-XX-DR-L-0023	Detailed Soft Landscape Proposals (21)
JSL3941-RPS-XX-XX-DR-L-0024	Detailed Soft Landscape Proposals (22)
JSL3941-RPS-XX-XX-DR-L-0025	Detailed Soft Landscape Proposals (23)
JSL3941-RPS-XX-XX-DR-L-0026	Detailed Soft Landscape Proposals (24)
JSL3941-RPS-XX-XX-DR-L-0027	Detailed Soft Landscape Proposals (25)
JSL3941-RPS-XX-XX-DR-L-0028	Detailed Soft Landscape Proposals (26)
JSL3941-RPS-XX-XX-DR-L-0029	Detailed Soft Landscape Proposals (27)
JSL3941-RPS-XX-XX-DR-L-0030	Detailed Soft Landscape Proposals (28)
JSL3941-RPS-XX-XX-DR-L-0031	Detailed Soft Landscape Proposals (29)
JSL3941-RPS-XX-XX-DR-L-0032	Detailed Soft Landscape Proposals (30)
JSL3941-RPS-XX-XX-DR-L-0033	Planting Schedule
JSL3941-RPS-XX-XX-DR-L-0034	Specifications and Planting Schedule

Client: Countryside Properties

Project: Walton Road, Drakelow

Title: Detailed Soft Landscape Proposals
Sheet 2 of 32

Status: Comment
Scale: 1:200 @A0
Date Created: May 2021

Task Team Manager: DMB
Task Information Manager: DMB

Document Number: JSL3941-RPS-XX-XX-DR-L-9004

Project Code - Original - Zone - Level - Type - Role - Drawing Number: JSL3941

RPS Project Number: JSL3941

Suitability: S3

Revision: P03

rpsgroup.com