


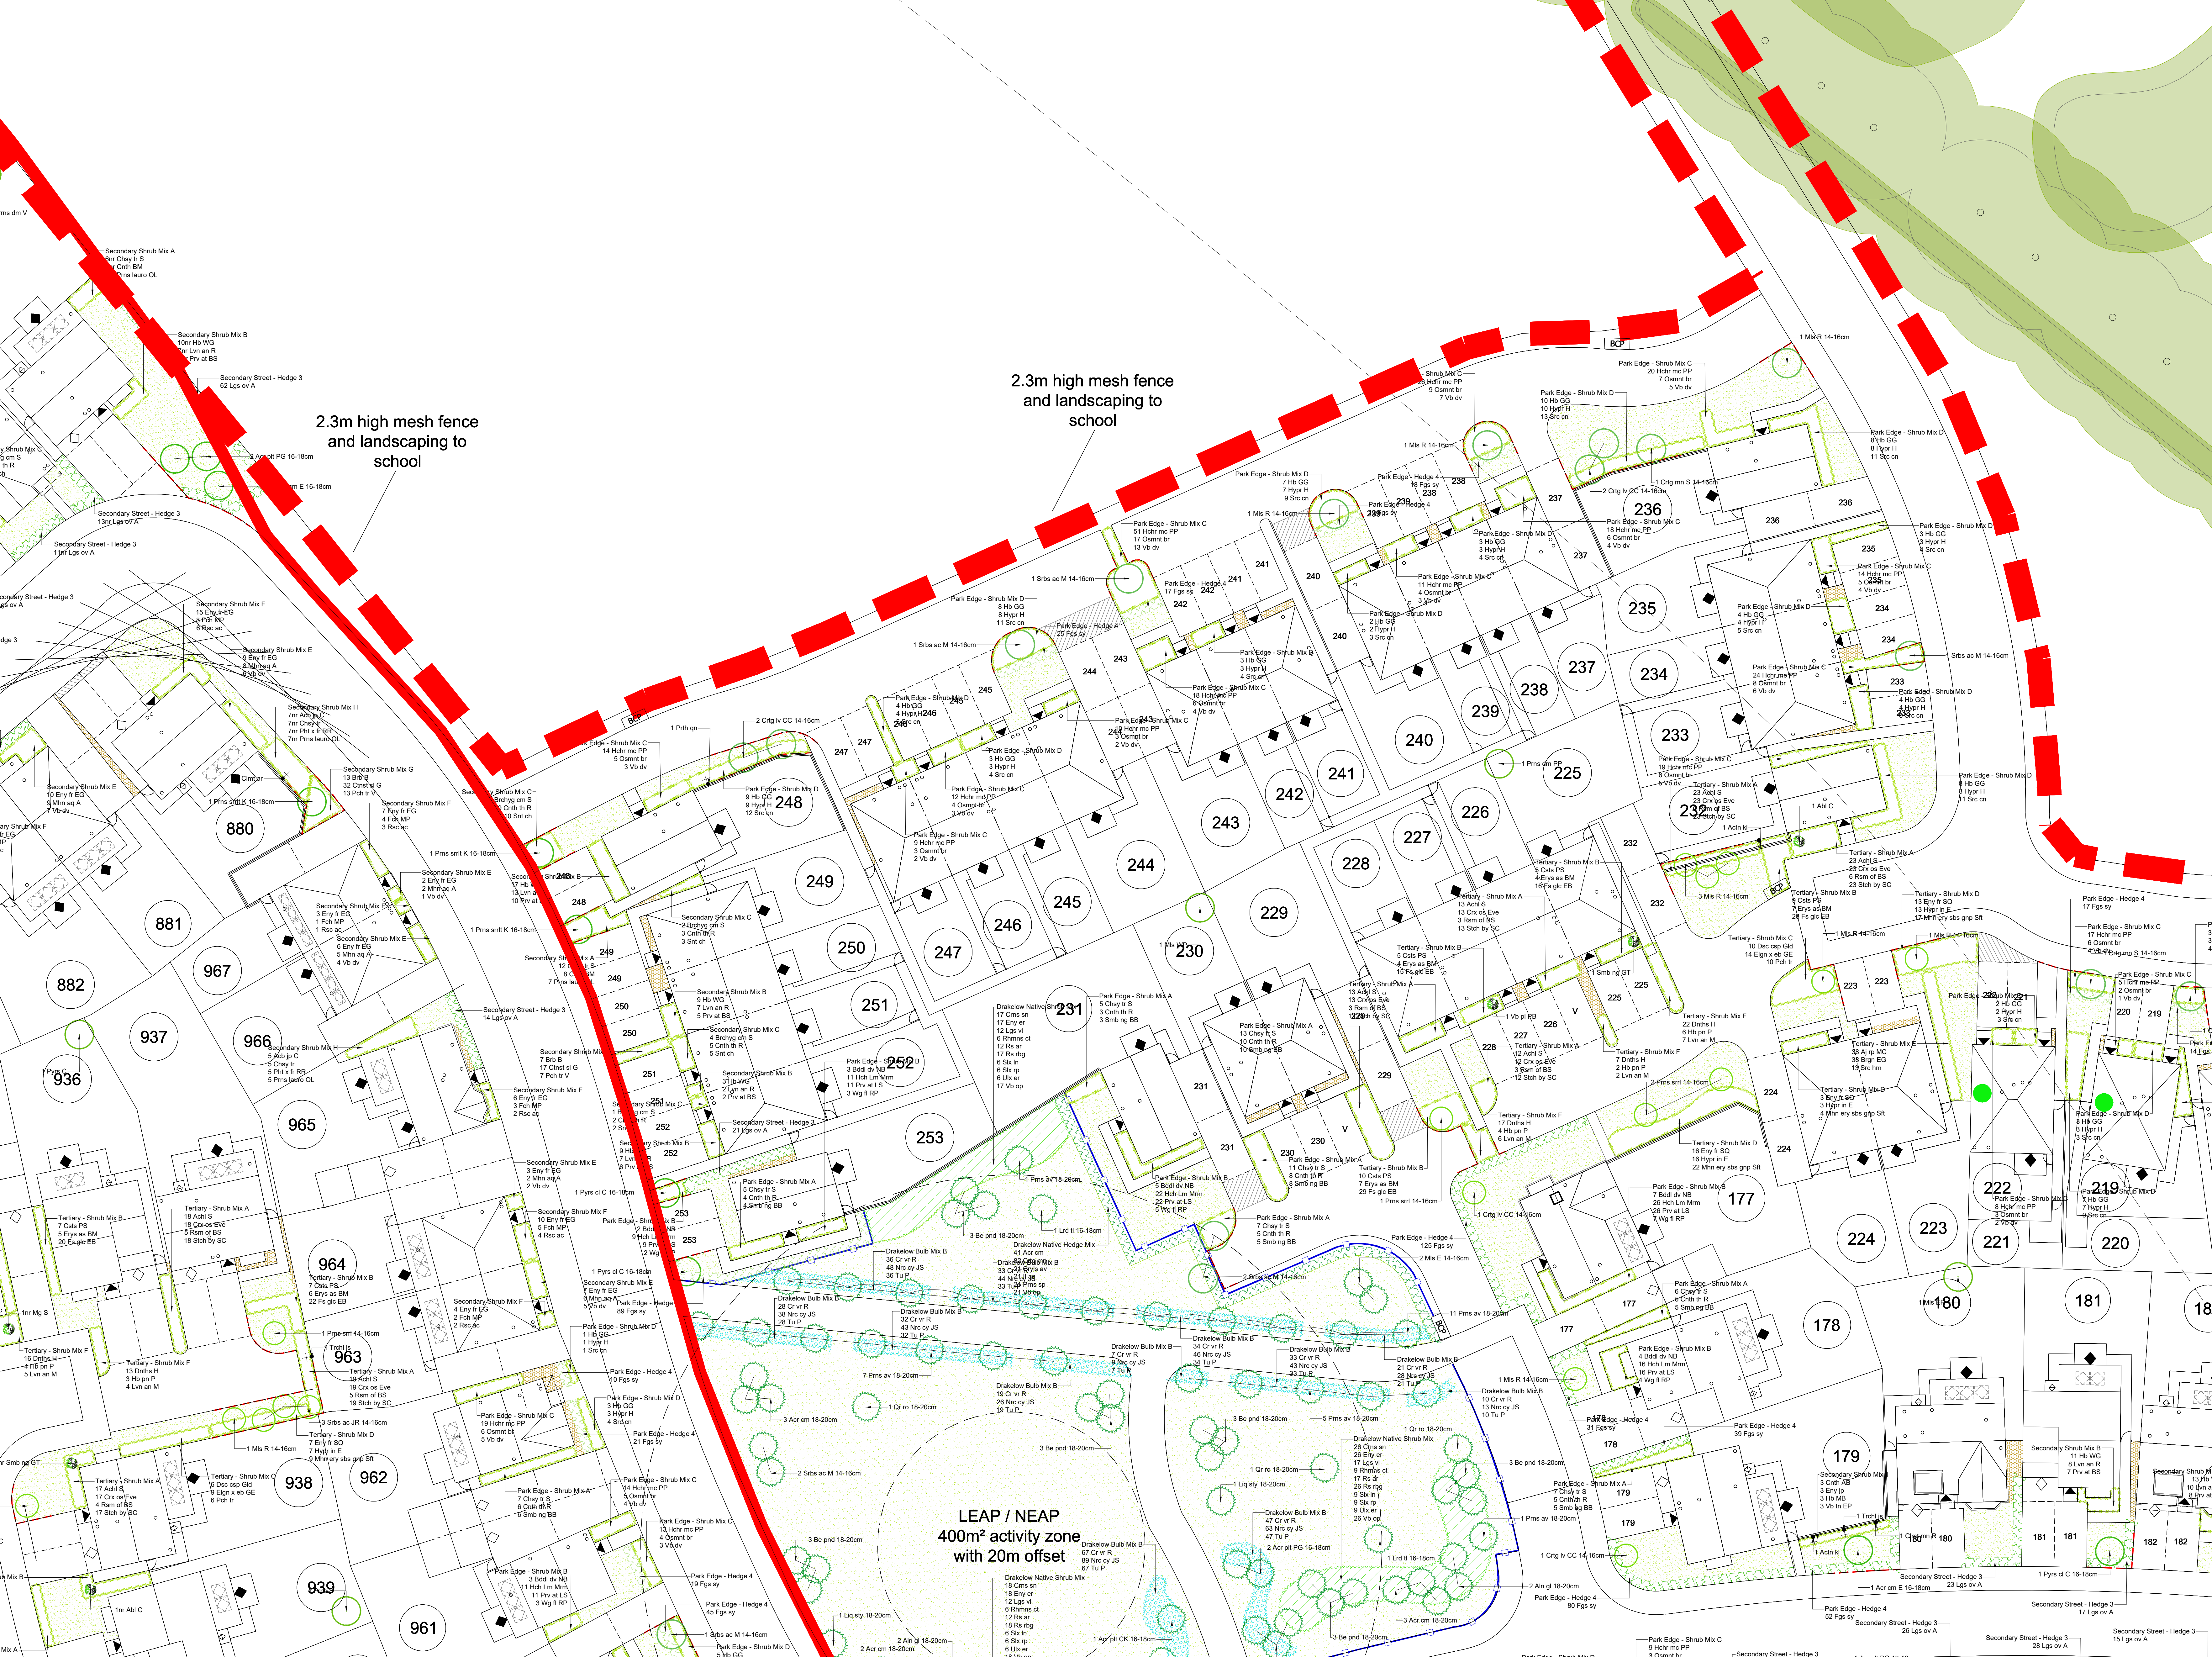

Key	
	Existing trees to be retained and protected in accordance with BS 5837:2012
	Existing trees / hedgerow to be removed (in accordance with RPS Tree Retention and Removal Plan)
	Proposed Root barrier Supplier: Greenline Urban Refurb 600 or equal approved Approximate extent shown (in structural engineer's detail and recommendation)
Public Open Space	
	Proposed woodland edge mix
	Proposed native shrub mix
	Proposed specimen tree planting - POS
	Proposed hedge planting - POS
	Proposed amenity grass mix (EG21) Supplier: Emerald seeds or equal approved
	Proposed bulb planting
	Proposed general purpose meadow grass mix (EG1) Supplier: Emerald seeds or equal approved
	Proposed general purpose meadow mix (EM2) Supplier: Emerald seeds or equal approved
	Proposed meadow grass mix for wet soils (EG8) Supplier: Emerald seeds or equal approved
Residential	
	Proposed specimen tree planting - Principal Street (Greenline Urban Refurb barriers to be installed where required)
	Proposed specimen tree planting - Secondary Street (Greenline Urban Refurb barriers to be installed where required)
	Proposed specimen tree planting - Park Edge (Greenline Urban Refurb barriers to be installed where required)
	Proposed specimen tree planting - Tertiary Street / Shared Surface (Greenline Urban Refurb barriers to be installed where required)
	Proposed hedge planting - Principal Street
	Proposed hedge planting - Secondary Street
	Proposed hedge planting - Park Edge
	Proposed hedge planting - Tertiary Street / Shared Surface (Edge Lane / Residential Edge)
	Proposed shrub/hedgerow planting
	Proposed specimen shrub planting
	Proposed climber planting
	Proposed grass
	Proposed gravel

Notes:

- This drawing has been prepared in accordance with the scope of RPS's appointment with its client and is subject to the terms and conditions of that appointment. RPS accepts no liability for any use of this document other than by its client and only for the purposes for which it was prepared and provided.
- If required electronically it is the responsibility of the printer to print to correct scale. Only written dimensions should be used.
- This drawing should be read in conjunction with all other relevant drawings and specifications.

To be read in conjunction with the following RPS documents:	
JSL3941-RPS-XX-XX-DR-L-9001 - General Arrangement Plan	JSL3941-RPS-XX-XX-DR-L-9002 - Open Space Strategy Plan
JSL3941-RPS-XX-XX-DR-L-9003 - Detailed Soft Landscape Proposals (01)	JSL3941-RPS-XX-XX-DR-L-9004 - Detailed Soft Landscape Proposals (02)
JSL3941-RPS-XX-XX-DR-L-9005 - Detailed Soft Landscape Proposals (03)	JSL3941-RPS-XX-XX-DR-L-9006 - Detailed Soft Landscape Proposals (04)
JSL3941-RPS-XX-XX-DR-L-9007 - Detailed Soft Landscape Proposals (05)	JSL3941-RPS-XX-XX-DR-L-9008 - Detailed Soft Landscape Proposals (06)
JSL3941-RPS-XX-XX-DR-L-9009 - Detailed Soft Landscape Proposals (07)	JSL3941-RPS-XX-XX-DR-L-9010 - Detailed Soft Landscape Proposals (08)
JSL3941-RPS-XX-XX-DR-L-9011 - Detailed Soft Landscape Proposals (09)	JSL3941-RPS-XX-XX-DR-L-9012 - Detailed Soft Landscape Proposals (10)
JSL3941-RPS-XX-XX-DR-L-9013 - Detailed Soft Landscape Proposals (11)	JSL3941-RPS-XX-XX-DR-L-9014 - Detailed Soft Landscape Proposals (12)
JSL3941-RPS-XX-XX-DR-L-9015 - Detailed Soft Landscape Proposals (13)	JSL3941-RPS-XX-XX-DR-L-9016 - Detailed Soft Landscape Proposals (14)
JSL3941-RPS-XX-XX-DR-L-9017 - Detailed Soft Landscape Proposals (15)	JSL3941-RPS-XX-XX-DR-L-9018 - Detailed Soft Landscape Proposals (16)
JSL3941-RPS-XX-XX-DR-L-9019 - Detailed Soft Landscape Proposals (17)	JSL3941-RPS-XX-XX-DR-L-9020 - Detailed Soft Landscape Proposals (18)
JSL3941-RPS-XX-XX-DR-L-9021 - Detailed Soft Landscape Proposals (19)	JSL3941-RPS-XX-XX-DR-L-9022 - Detailed Soft Landscape Proposals (20)
JSL3941-RPS-XX-XX-DR-L-9023 - Detailed Soft Landscape Proposals (21)	JSL3941-RPS-XX-XX-DR-L-9024 - Detailed Soft Landscape Proposals (22)
JSL3941-RPS-XX-XX-DR-L-9025 - Detailed Soft Landscape Proposals (23)	JSL3941-RPS-XX-XX-DR-L-9026 - Detailed Soft Landscape Proposals (24)
JSL3941-RPS-XX-XX-DR-L-9027 - Detailed Soft Landscape Proposals (25)	JSL3941-RPS-XX-XX-DR-L-9028 - Detailed Soft Landscape Proposals (26)
JSL3941-RPS-XX-XX-DR-L-9029 - Detailed Soft Landscape Proposals (27)	JSL3941-RPS-XX-XX-DR-L-9030 - Detailed Soft Landscape Proposals (28)
JSL3941-RPS-XX-XX-DR-L-9031 - Detailed Soft Landscape Proposals (29)	JSL3941-RPS-XX-XX-DR-L-9032 - Detailed Soft Landscape Proposals (30)
JSL3941-RPS-XX-XX-DR-L-9033 - Detailed Soft Landscape Proposals (31)	JSL3941-RPS-XX-XX-DR-L-9034 - Detailed Soft Landscape Proposals (32)



MAKING
COMPLEX
EASY

Selsbury House, 2A Tottenhall Road,
Wolverhampton, West Midlands, WV1 4SA
T: 01902 825500 E: rps@rpsgroup.com

Client: **Countryside Properties**

Project: **Walton Road, Drakelow**

Title: **Detailed Soft Landscape
Proposals
Sheet 8 of 32**

Status:	Scale:	Date Created:
Comment:	1:200 @A0	May 2021
Task Manager:	Author:	Task Information Manager:
DMB	AHNG	DMB
Document Number:		
JSL3941-RPS-XX-XX-DR-L-9010		
RPS Project Number:	Suitability:	Revision:
JSL3941	S3	P03
rpsgroup.com		