

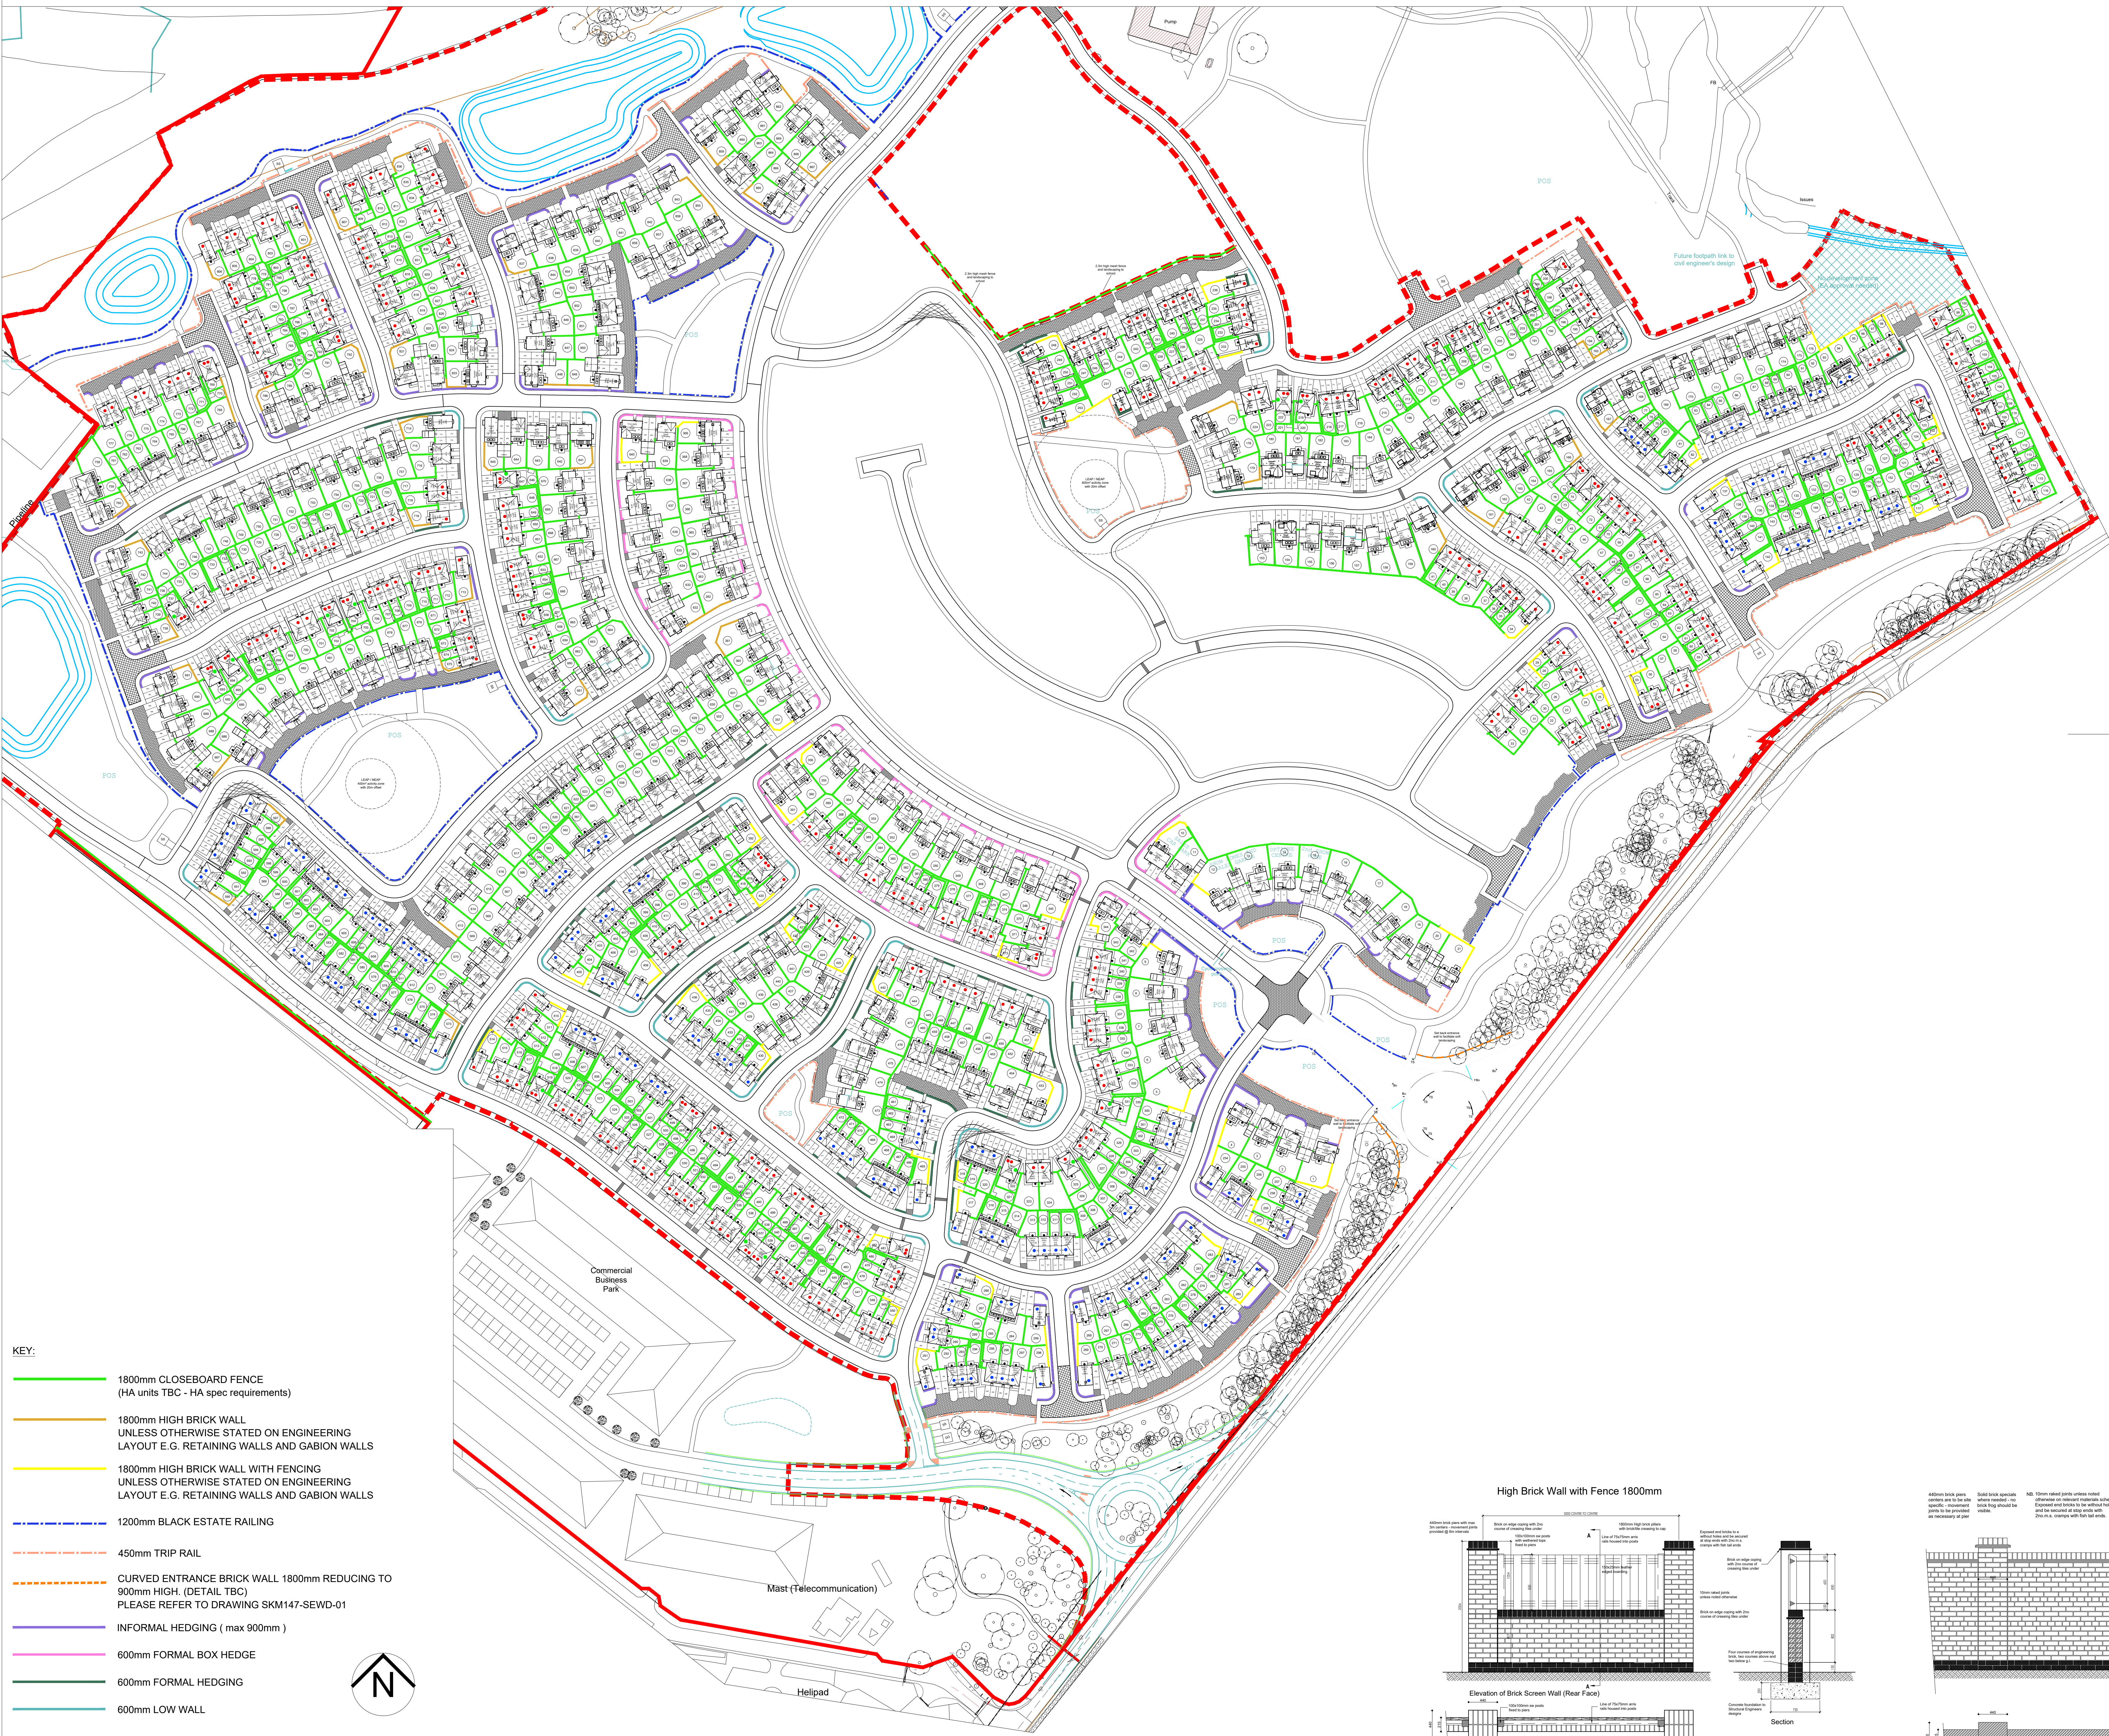
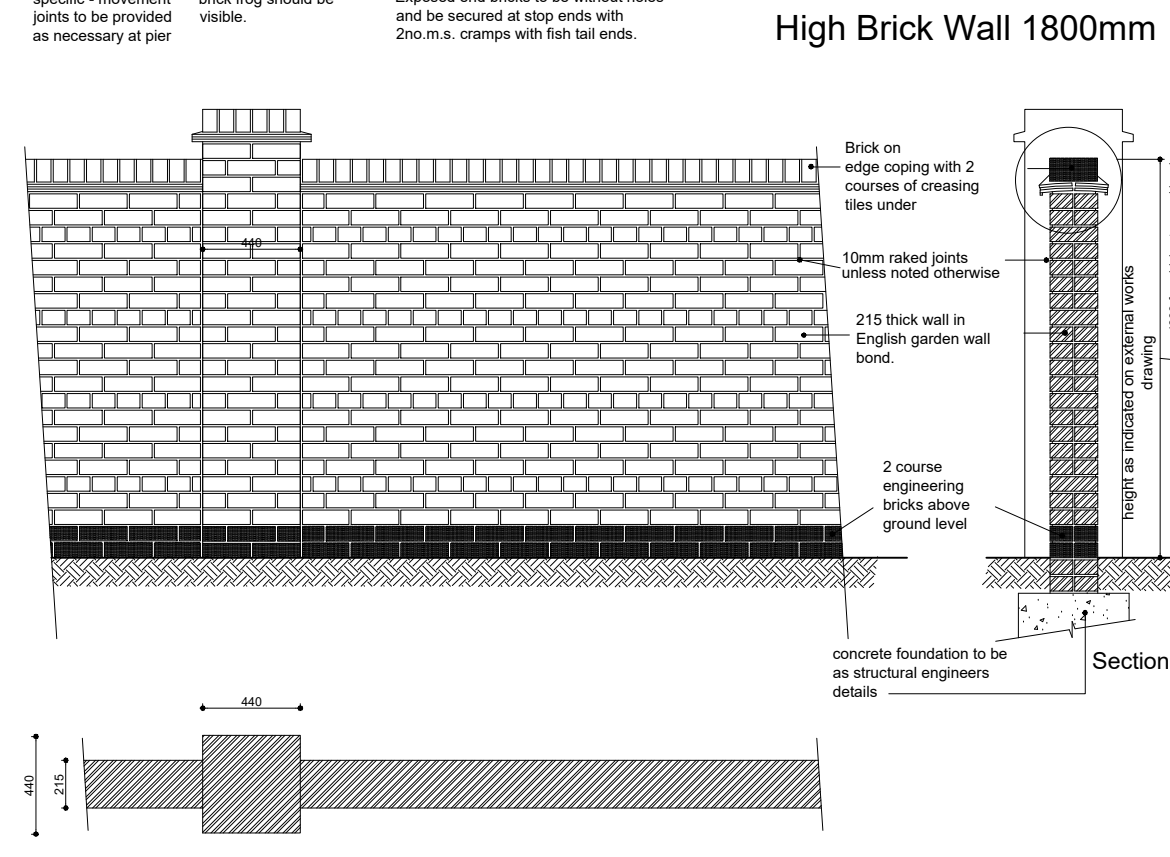
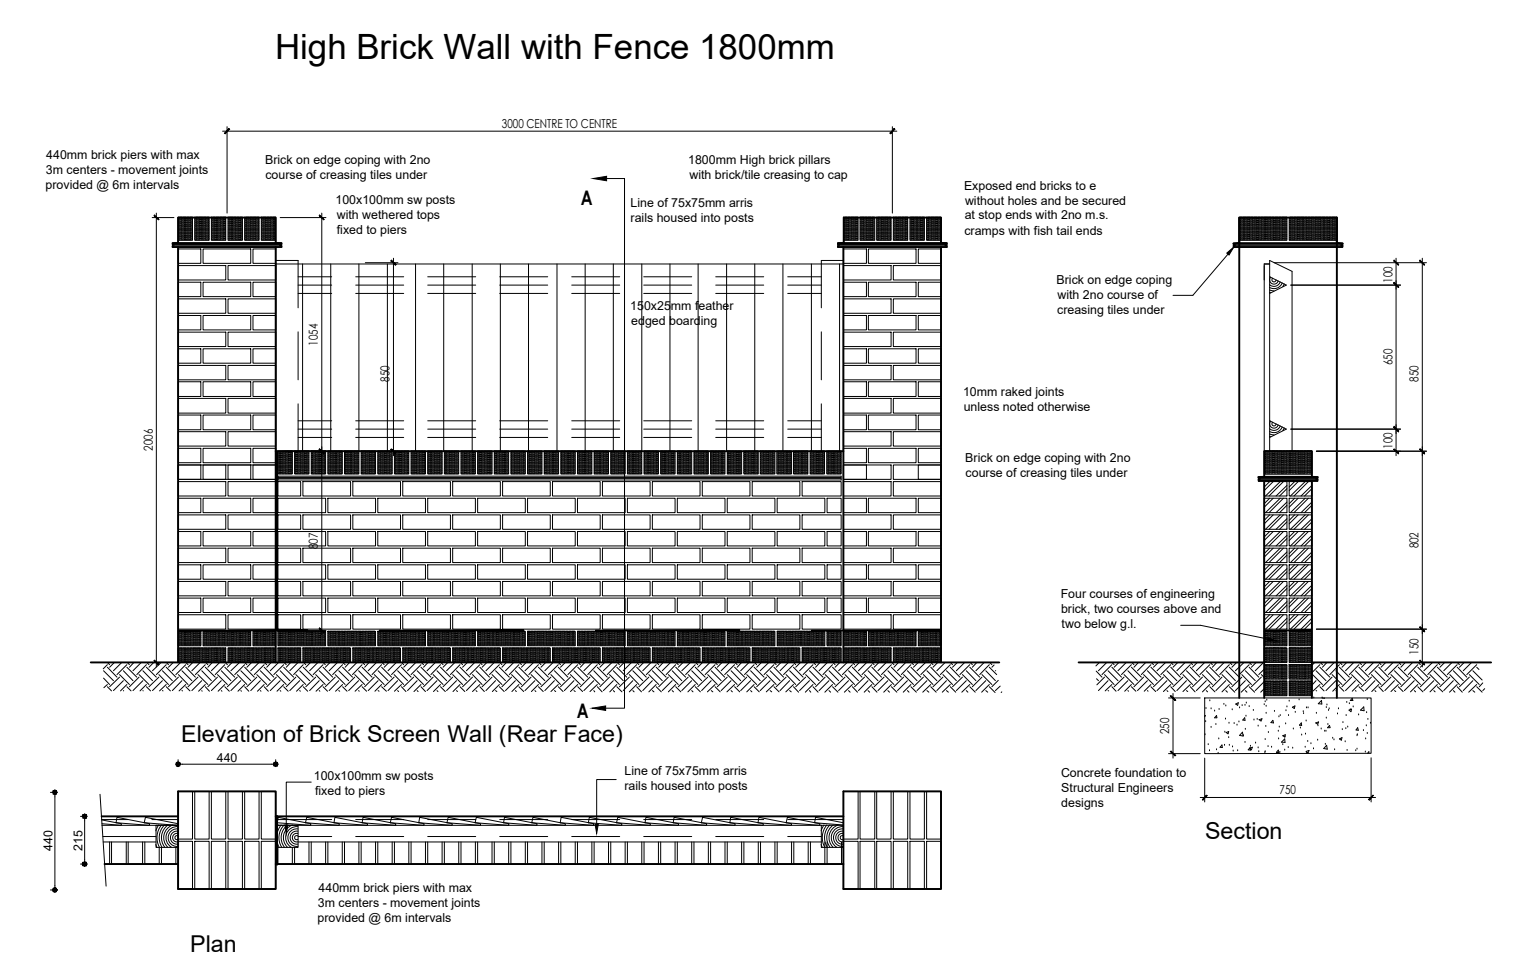
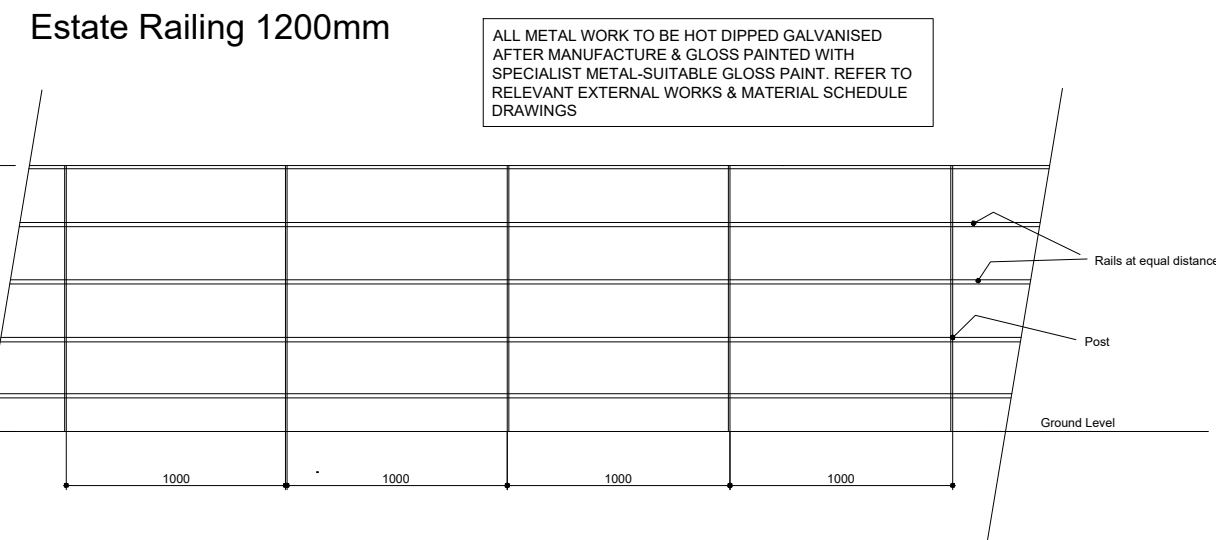


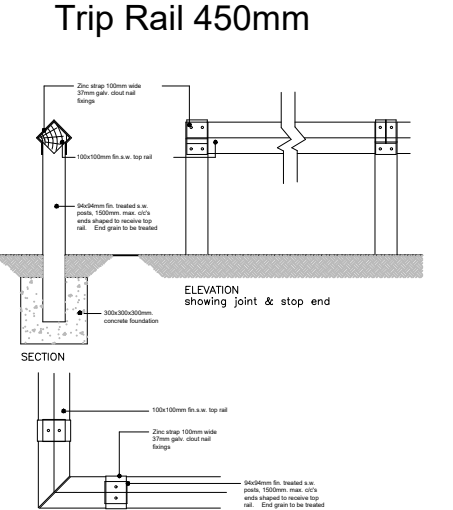

- KEY:**
- 1800mm CLOSEBOARD FENCE
(HA units TBC - HA spec requirements)
 - 1800mm HIGH BRICK WALL
UNLESS OTHERWISE STATED ON ENGINEERING
LAYOUT E.G. RETAINING WALLS AND GABION WALLS
 - 1800mm HIGH BRICK WALL WITH FENCING
UNLESS OTHERWISE STATED ON ENGINEERING
LAYOUT E.G. RETAINING WALLS AND GABION WALLS
 - 1200mm BLACK ESTATE RAILING
 - 450mm TRIP RAIL
 - CURVED ENTRANCE BRICK WALL 1800mm REDUCING TO
900mm HIGH. (DETAIL TBC)
PLEASE REFER TO DRAWING SKM147-SEWD-01
 - INFORMAL HEDGING (max 900mm)
 - 600mm FORMAL BOX HEDGE
 - 600mm FORMAL HEDGING
 - 600mm LOW WALL
 - Extent of Phase 2 boundary

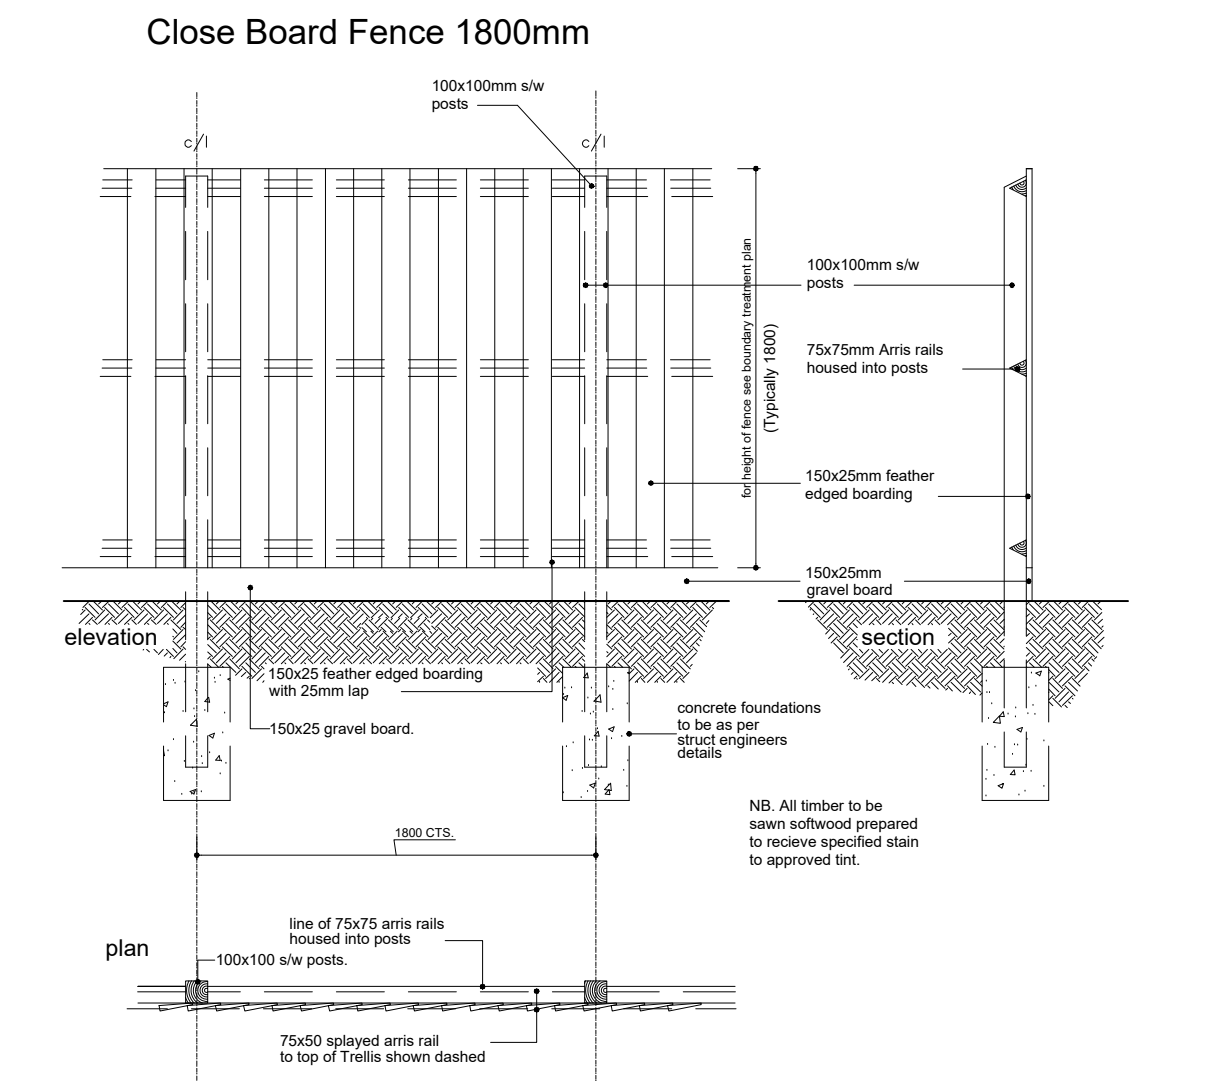

Rev F	15.11.21	AK	Boundary options updated
Rev E	15.10.21	AK	Layout increased drive with updated planning layout
Rev D	15.10.21	AK	Layout updated inline with planning layout Rev E
Rev C	15.09.21	AK	Fences adjusted following updates to turning heads
Rev B	27.09.21	AK	North end of the development plan, amended following CA comments
Rev A	27.09.21	AK	Layout updated following changes to cycle ways to perimeter of site

COUNTRYSIDE
Places People Love

Countryside Properties (UK) Limited
Registration North
391 Bridgegate Place, Birchwood Park, Birchwood
Warrington, WA3 5SQ
Tel: 01925 249991 Fax: 01925 249991
www.countryside-properties.com

site: **DRAKELOW
BURTON-ON-TRENT**

title: **PHASE 1
BOUNDARY TREATMENT PLAN**

scale: **1:1000 @ A0** drawn by: **JR**
date: **MAY 2021** checked: **KJP**

drawing no: **SKM147-BTP-01**
sheet no: **1** revision: **F**