
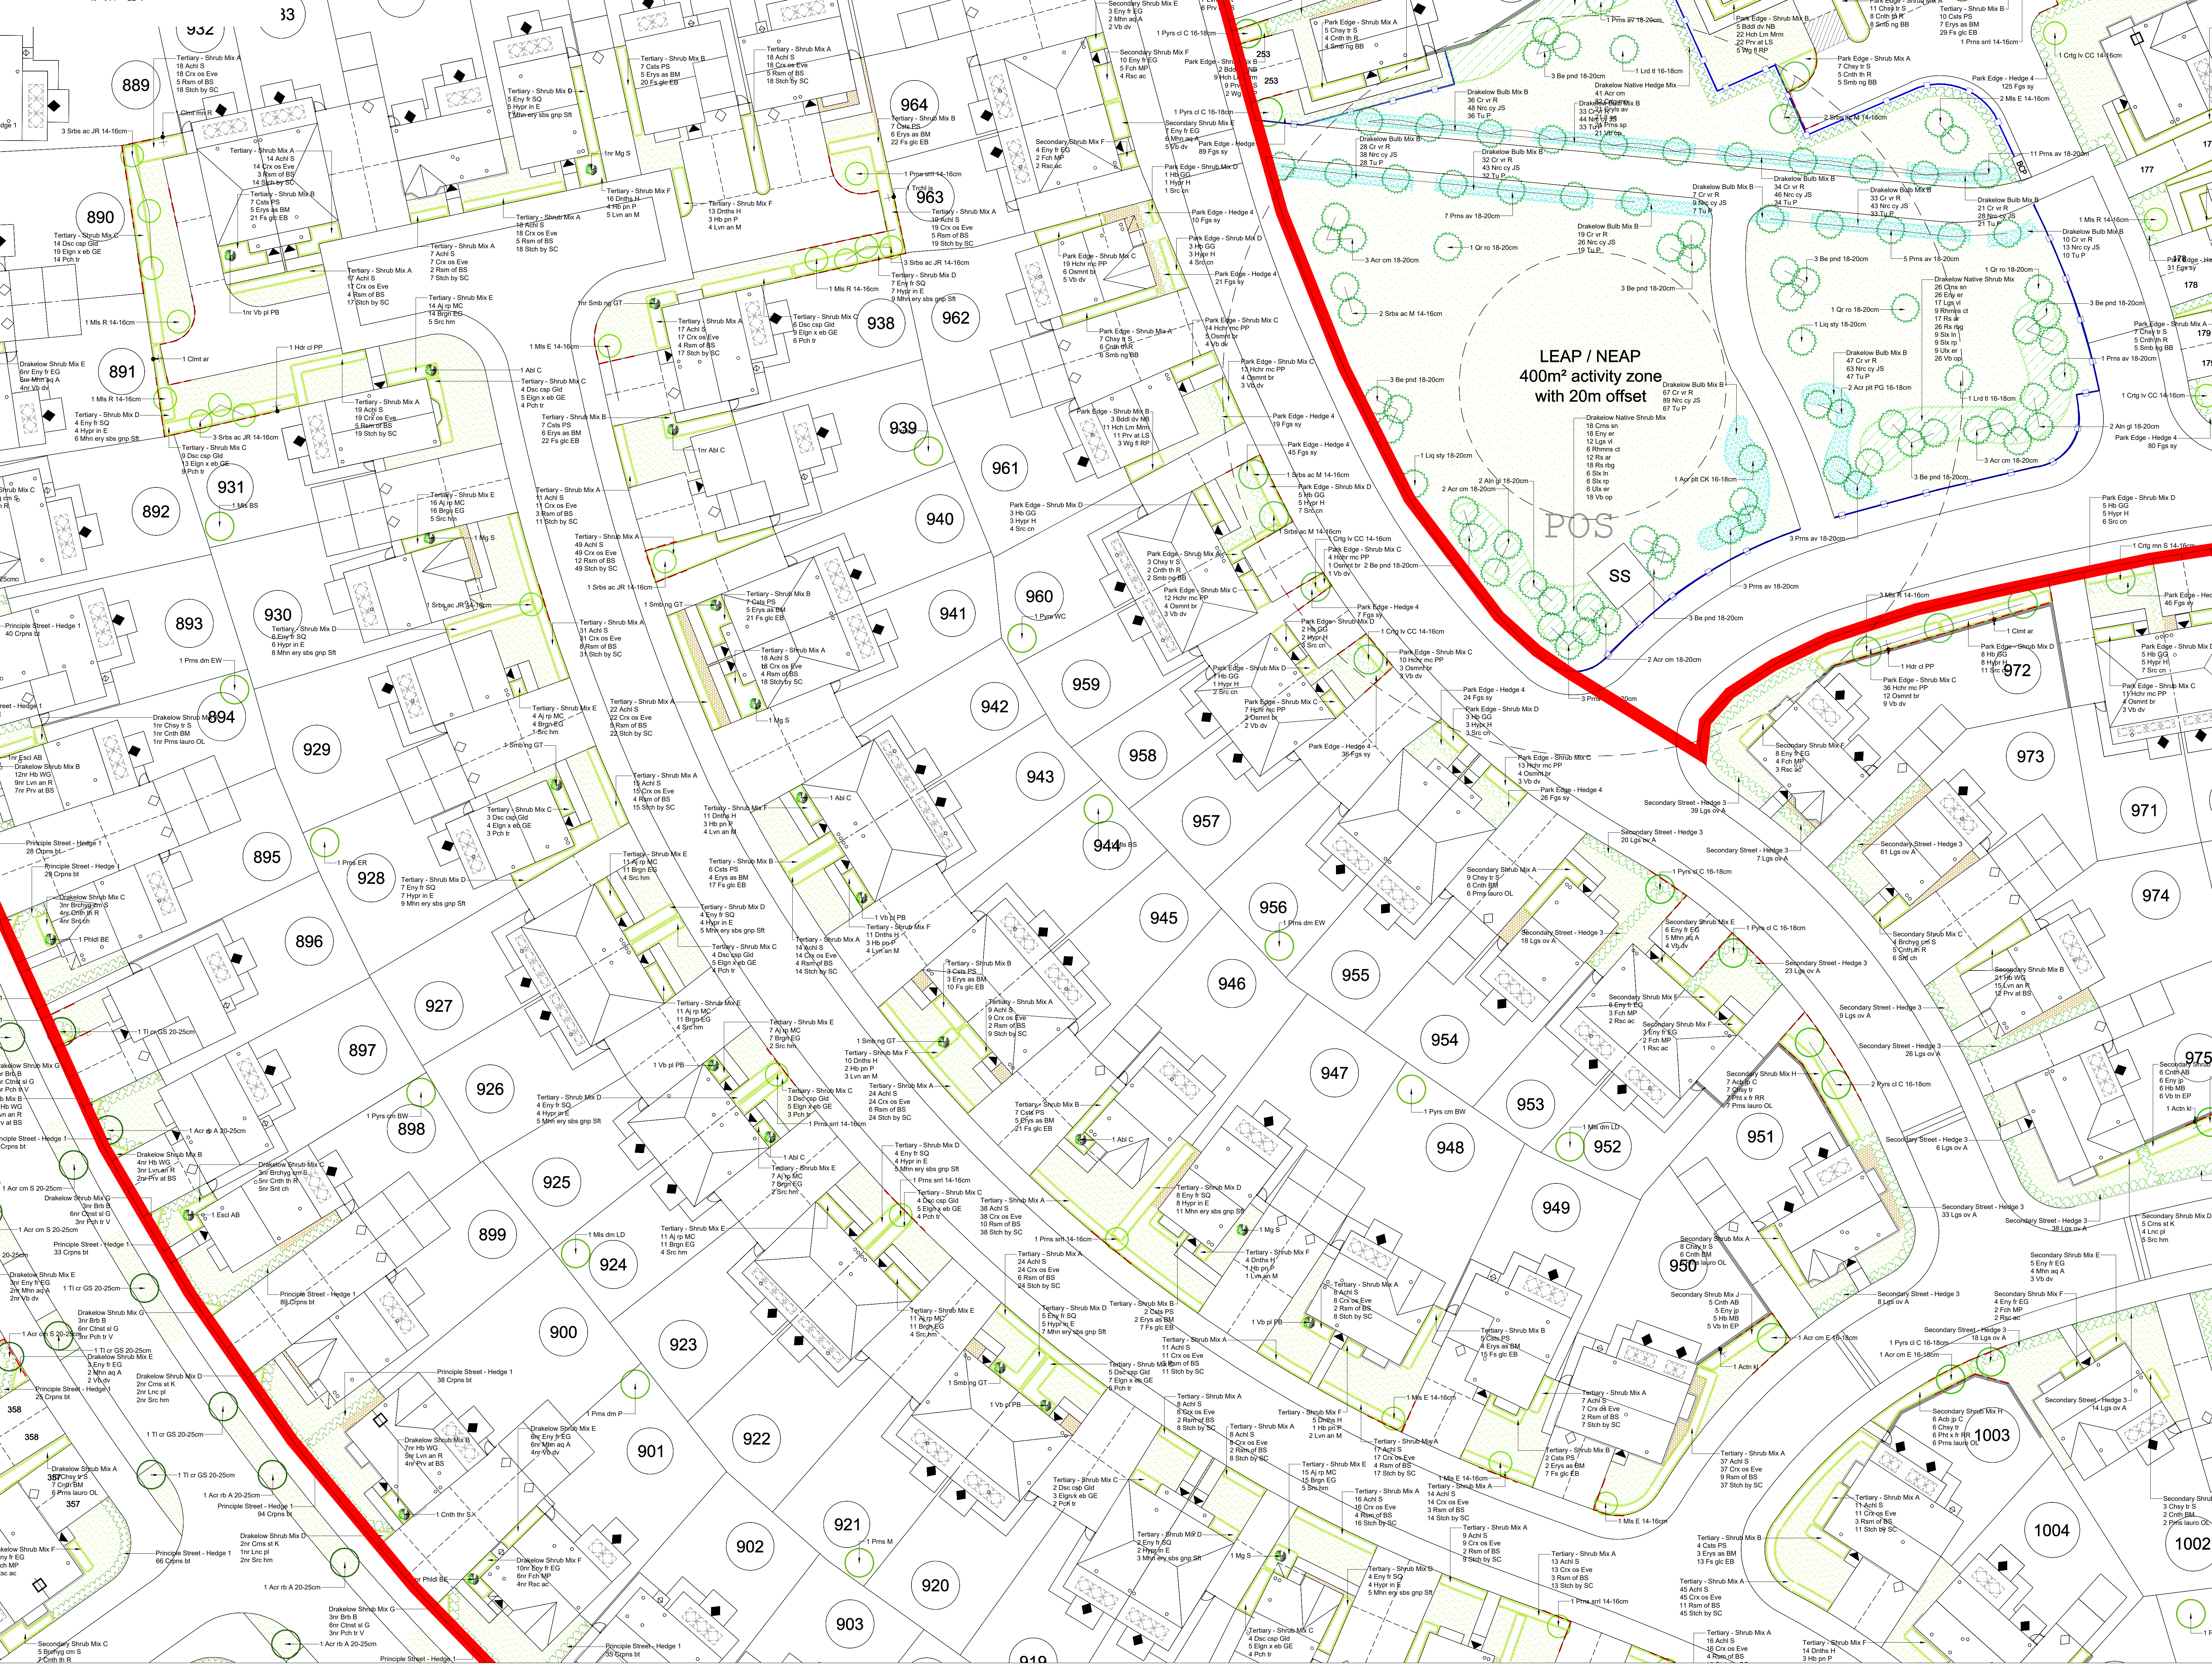
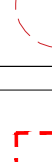
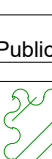
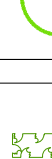


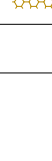

Key	
	Existing trees to be retained and protected in accordance with BS 5837:2012
	Existing trees / hedges to be removed (in accordance with RPS Tree Retention and Removal Plan)
	Proposed Root barrier Supplier: Greenleaf Urban Refurb 600 or equal approved Approximate extent shown (by structural engineers' detail and recommendations)
Public Open Space	
	Proposed woodland edge mix
	Proposed native shrub mix
	Proposed specimen tree planting - POS
	Proposed hedge planting - POS
	Proposed amenity grass mix (EG21) (Supplier: Greenleaf amenity or equal approved)
	Proposed bulb planting
	Proposed general purpose meadow grass mix (EG1) (Supplier: Greenleaf amenity or equal approved)
	Proposed general purpose meadow mix (EM2) (Supplier: Greenleaf amenity or equal approved)
	Proposed meadow grass mix for wet soils (EG8) (Supplier: Greenleaf amenity or equal approved)
Residential	
	Proposed specimen tree planting - Principal Street (Greenleaf Urban Refurb barriers to be installed where required)
	Proposed specimen tree planting - Secondary Street (Greenleaf Urban Refurb barriers to be installed where required)
	Proposed specimen tree planting - Park Edge (Greenleaf Urban Refurb barriers to be installed where required)
	Proposed specimen tree planting - Tertiary Street / Shared Surface (Greenleaf Urban Refurb barriers to be installed where required)
	Proposed hedge planting - Principal Street
	Proposed hedge planting - Secondary Street
	Proposed hedge planting - Park Edge
	Proposed hedge planting - Tertiary Street / Shared Surface (Edge Lane / Residential Edge)
	Proposed shrub/herbaceous planting
	Proposed specimen shrub planting
	Proposed climber planting
	Proposed grass
	Proposed gravel

© 2019 RPS Group

Notes:

- This drawing has been prepared in accordance with the scope of RPS's appointment with its client and is subject to the terms and conditions of that appointment. RPS accepts no liability for any use of this document other than by its client and only for the purposes for which it was prepared and provided.
- If required, responsibility for the design and construction of any works shown on this drawing shall remain with the client. RPS is not responsible for the design and construction of any works shown on this drawing.
- This drawing should be read in conjunction with all other relevant drawings and specifications.

To be read in conjunction with the following RPS documents:

JSL3941-RPS-XX-XX-DR-L-0001 - General Arrangement Plan	JSL3941-RPS-XX-XX-DR-L-0002 - Open Space Strategy Plan
JSL3941-RPS-XX-XX-DR-L-0003 - Detailed Soft Landscaping Proposals (01)	JSL3941-RPS-XX-XX-DR-L-0004 - Detailed Soft Landscaping Proposals (02)
JSL3941-RPS-XX-XX-DR-L-0005 - Detailed Soft Landscaping Proposals (03)	JSL3941-RPS-XX-XX-DR-L-0006 - Detailed Soft Landscaping Proposals (04)
JSL3941-RPS-XX-XX-DR-L-0007 - Detailed Soft Landscaping Proposals (05)	JSL3941-RPS-XX-XX-DR-L-0008 - Detailed Soft Landscaping Proposals (06)
JSL3941-RPS-XX-XX-DR-L-0009 - Detailed Soft Landscaping Proposals (07)	JSL3941-RPS-XX-XX-DR-L-0010 - Detailed Soft Landscaping Proposals (08)
JSL3941-RPS-XX-XX-DR-L-0011 - Detailed Soft Landscaping Proposals (09)	JSL3941-RPS-XX-XX-DR-L-0012 - Detailed Soft Landscaping Proposals (10)
JSL3941-RPS-XX-XX-DR-L-0013 - Detailed Soft Landscaping Proposals (11)	JSL3941-RPS-XX-XX-DR-L-0014 - Detailed Soft Landscaping Proposals (12)
JSL3941-RPS-XX-XX-DR-L-0015 - Detailed Soft Landscaping Proposals (13)	JSL3941-RPS-XX-XX-DR-L-0016 - Detailed Soft Landscaping Proposals (14)
JSL3941-RPS-XX-XX-DR-L-0017 - Detailed Soft Landscaping Proposals (15)	JSL3941-RPS-XX-XX-DR-L-0018 - Detailed Soft Landscaping Proposals (16)
JSL3941-RPS-XX-XX-DR-L-0019 - Detailed Soft Landscaping Proposals (17)	JSL3941-RPS-XX-XX-DR-L-0020 - Detailed Soft Landscaping Proposals (18)
JSL3941-RPS-XX-XX-DR-L-0021 - Detailed Soft Landscaping Proposals (19)	JSL3941-RPS-XX-XX-DR-L-0022 - Detailed Soft Landscaping Proposals (20)
JSL3941-RPS-XX-XX-DR-L-0023 - Detailed Soft Landscaping Proposals (21)	JSL3941-RPS-XX-XX-DR-L-0024 - Detailed Soft Landscaping Proposals (22)
JSL3941-RPS-XX-XX-DR-L-0025 - Detailed Soft Landscaping Proposals (23)	JSL3941-RPS-XX-XX-DR-L-0026 - Detailed Soft Landscaping Proposals (24)
JSL3941-RPS-XX-XX-DR-L-0027 - Detailed Soft Landscaping Proposals (25)	JSL3941-RPS-XX-XX-DR-L-0028 - Detailed Soft Landscaping Proposals (26)
JSL3941-RPS-XX-XX-DR-L-0029 - Detailed Soft Landscaping Proposals (27)	JSL3941-RPS-XX-XX-DR-L-0030 - Detailed Soft Landscaping Proposals (28)
JSL3941-RPS-XX-XX-DR-L-0031 - Detailed Soft Landscaping Proposals (29)	JSL3941-RPS-XX-XX-DR-L-0032 - Detailed Soft Landscaping Proposals (30)
JSL3941-RPS-XX-XX-DR-L-0033 - Detailed Soft Landscaping Proposals (31)	JSL3941-RPS-XX-XX-DR-L-0034 - Detailed Soft Landscaping Proposals (32)

Client: Countryside Properties

Project: Walton Road, Drakelow

Title: Detailed Soft Landscaping Proposals Sheet 14 of 32

Status: Scale: Date Created: 1:200 @A0 May 2021

Comment: Task Team Manager: DMB AHING DMB

Document Number: JSL3941-RPS-XX-XX-DR-L-0016

RPS Project Number: JSL3941

RPS Project Name: Walton Road, Drakelow

Subsidiary: RPS

Revision: 003

rpsgroup.com