


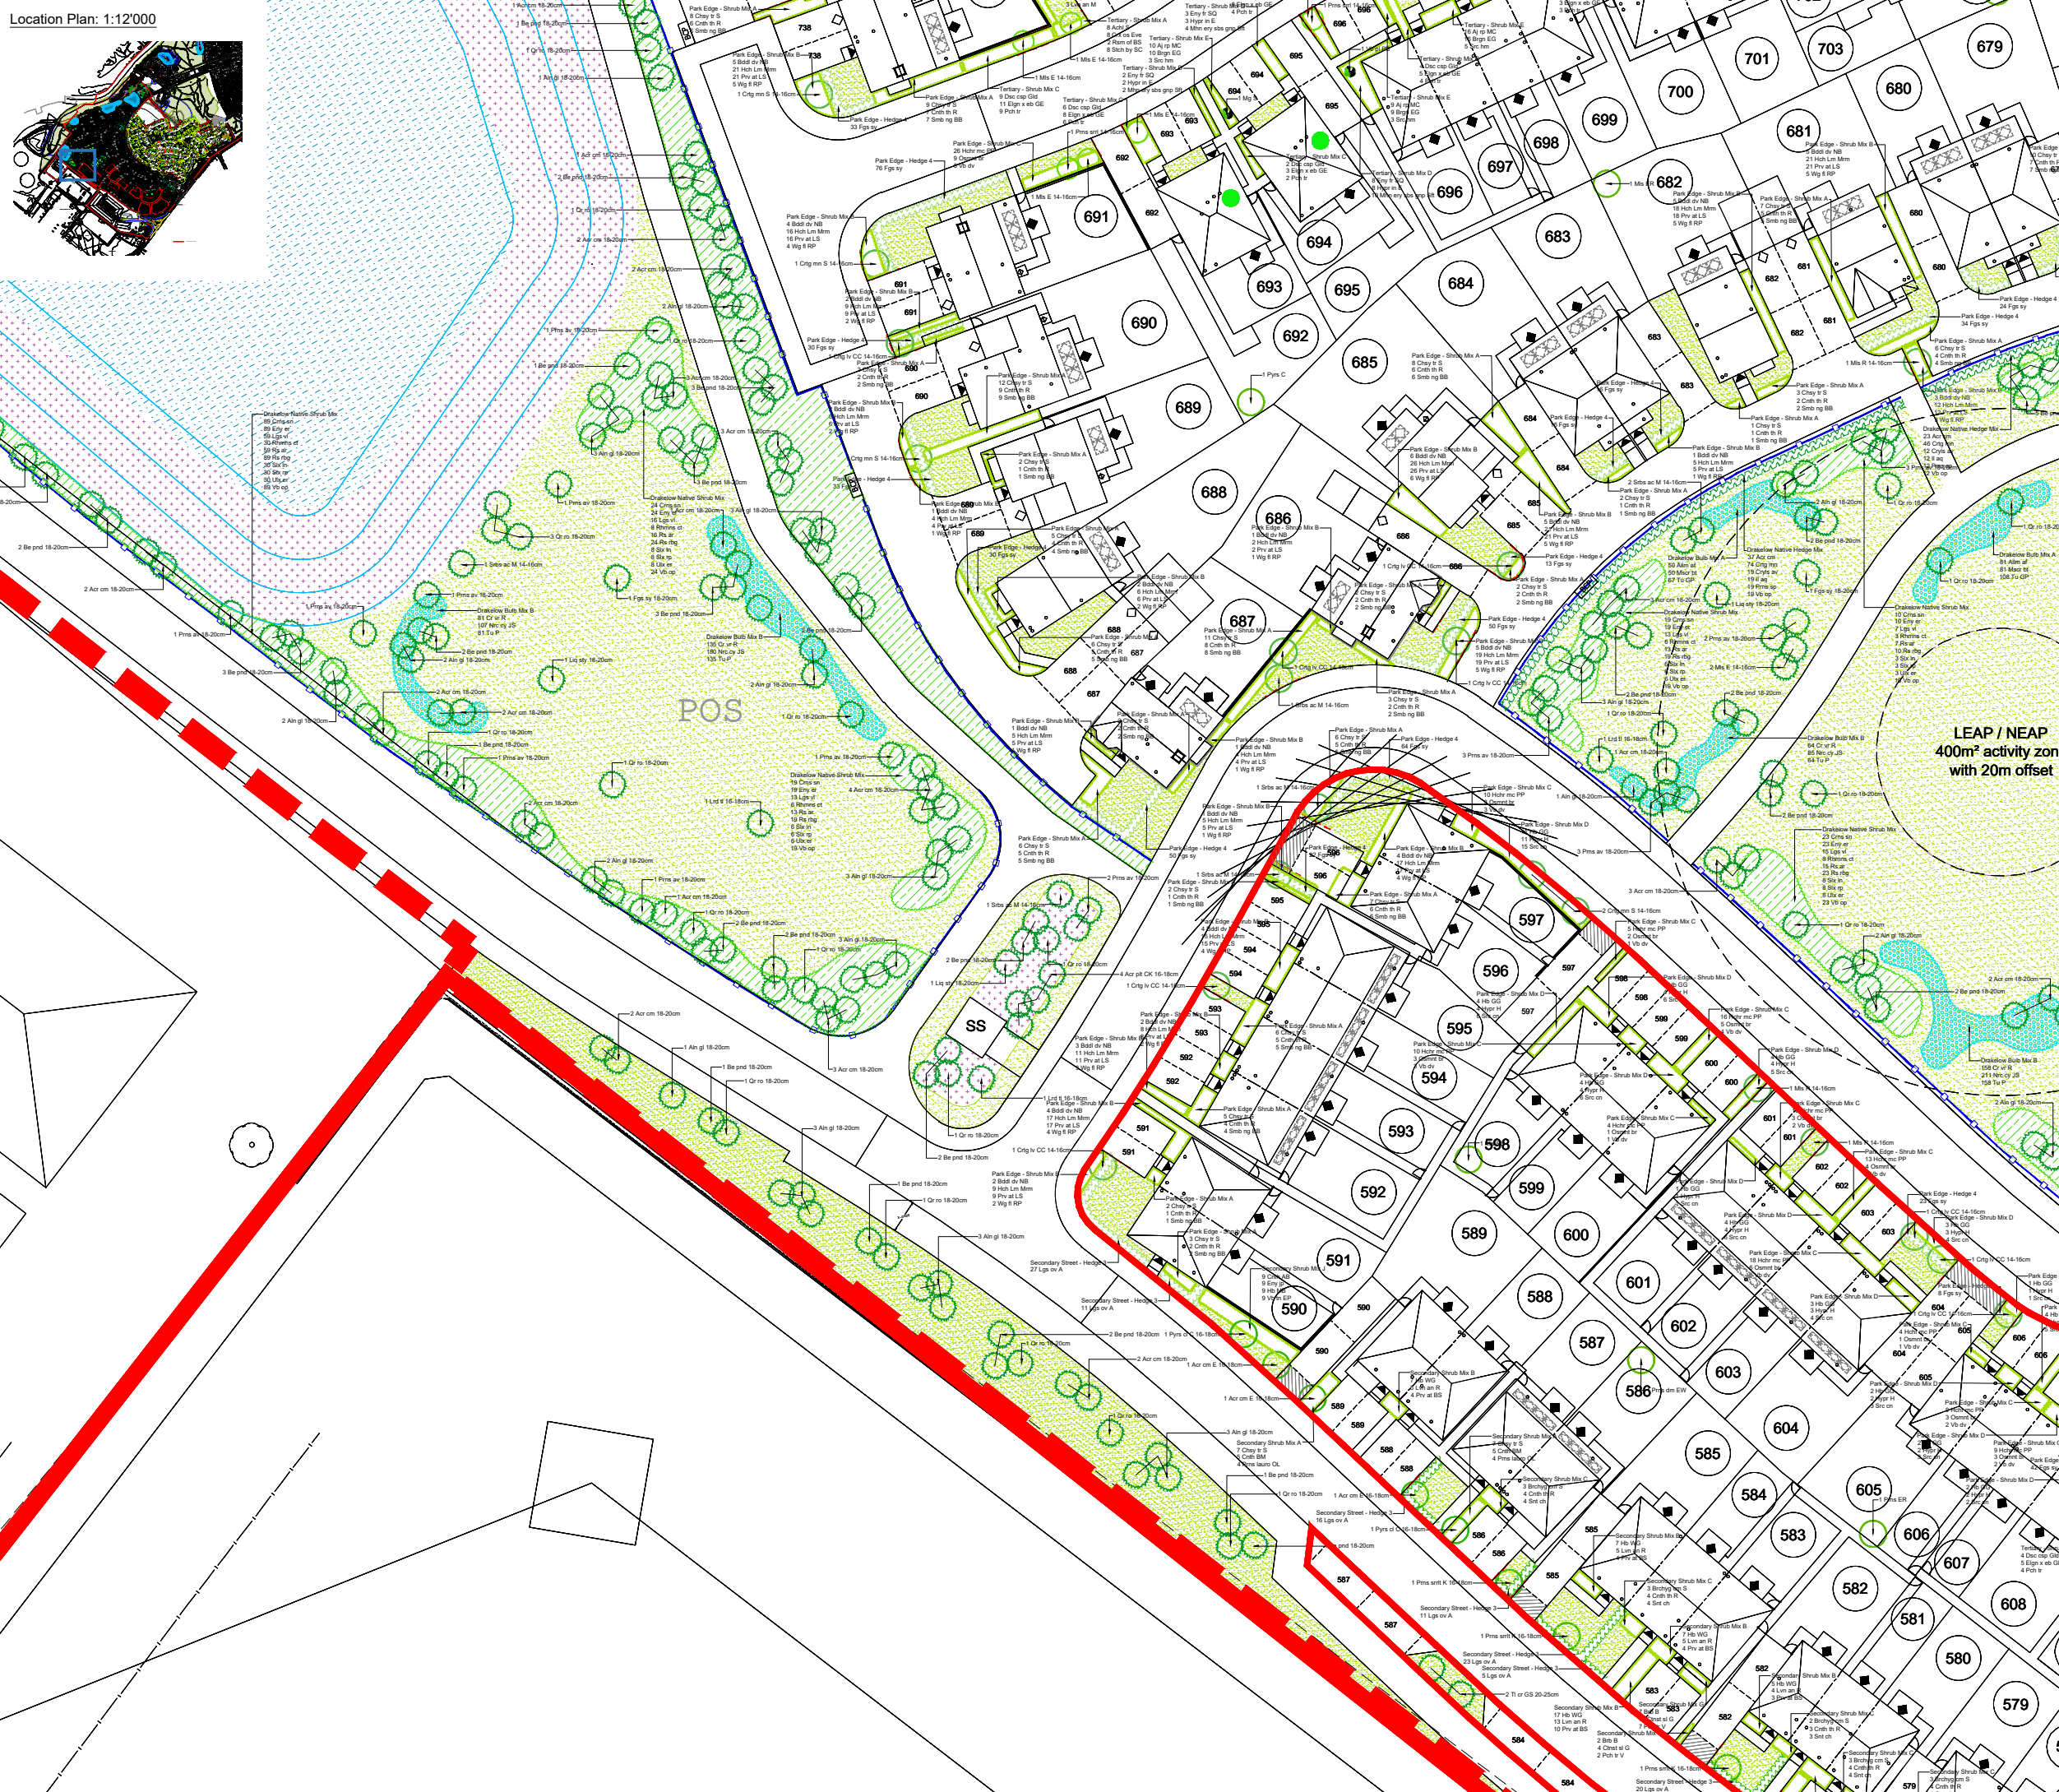

Key	
	Existing trees to be retained and protected in accordance with BS 5837:2012
	Existing trees / hedgerow to be removed (in accordance with RPS: Trees (Retention and Removal Plan))
	Proposed Root barrier Agree: Greenline 3 (see Redline 00) or visual approval Approximate asset shown (as structural alignment (total and recommended))
Public Open Space	
	Proposed woodland edge mix
	Proposed native shrub mix
	Proposed specimen tree planting - POS
	Proposed hedge planting - POS
	Proposed amenity grass mix (EG21) (Disperser: Emergent seeds or visual approval)
	Proposed bulb planting
	Proposed general purpose meadow grass mix (EG1) (Disperser: Emergent seeds or visual approval)
	Proposed general purpose meadow mix (EM2) (Disperser: Emergent seeds or visual approval)
	Proposed meadow grass mix for wet soils (EG8) (Disperser: Emergent seeds or visual approval)
Residential	
	Proposed specimen tree planting - Principal Street (Greenline 3 (see Redline 00) to be installed where required)
	Proposed specimen tree planting - Secondary Street (Greenline 3 (see Redline 00) to be installed where required)
	Proposed specimen tree planting - Park Edge (Greenline 3 (see Redline 00) to be installed where required)
	Proposed specimen tree planting - Tertiary Street / Shared Surface (Greenline 3 (see Redline 00) to be installed where required)
	Proposed hedge planting - Principal Street
	Proposed hedge planting - Secondary Street
	Proposed hedge planting - Park Edge
	Proposed hedge planting - Tertiary Street / Shared Surface (Edge Lane / Residential Edge)
	Proposed shrub/herbaceous planting
	Proposed specimen shrub planting
	Proposed climber planting
	Proposed grass
	Proposed gravel

© 2019 RPS Group

Notes

1. This drawing has been prepared in accordance with the scope of RPS's appointment with its client and is subject to the terms and conditions of that appointment. RPS accepts no liability for any use of this document other than by its client and only for the purposes for which it was prepared and provided.
2. If received electronically it is the recipients responsibility to print to correct scale. Only written dimensions should be used.
3. This drawing should be read in conjunction with all other relevant drawings and specifications.



To be used in conjunction with the following IPFS documents:	
JSLSM41-IPFS-XCCM-XCCM-0001	Generalising IPFS Documents
JSLSM41-IPFS-XCCM-XCCM-0002	Open Space Strategy Plan
JSLSM41-IPFS-XCCM-XCCM-0003	Open Space Strategy Plan
JSLSM41-IPFS-XCCM-XCCM-0004	Landscapes Proposals (P1)
JSLSM41-IPFS-XCCM-XCCM-0005	Landscapes Proposals (P2)
JSLSM41-IPFS-XCCM-XCCM-0006	Landscapes Proposals (P3)
JSLSM41-IPFS-XCCM-XCCM-0007	Landscapes Proposals (P4)
JSLSM41-IPFS-XCCM-XCCM-0008	Landscapes Proposals (P5)
JSLSM41-IPFS-XCCM-XCCM-0009	Landscapes Proposals (P6)
JSLSM41-IPFS-XCCM-XCCM-0010	Landscapes Proposals (P7)
JSLSM41-IPFS-XCCM-XCCM-0011	Landscapes Proposals (P8)
JSLSM41-IPFS-XCCM-XCCM-0012	Landscapes Proposals (P9)
JSLSM41-IPFS-XCCM-XCCM-0013	Landscapes Proposals (P10)
JSLSM41-IPFS-XCCM-XCCM-0014	Landscapes Proposals (P11)
JSLSM41-IPFS-XCCM-XCCM-0015	Landscapes Proposals (P12)
JSLSM41-IPFS-XCCM-XCCM-0016	Landscapes Proposals (P13)
JSLSM41-IPFS-XCCM-XCCM-0017	Landscapes Proposals (P14)
JSLSM41-IPFS-XCCM-XCCM-0018	Landscapes Proposals (P15)
JSLSM41-IPFS-XCCM-XCCM-0019	Landscapes Proposals (P16)
JSLSM41-IPFS-XCCM-XCCM-0020	Landscapes Proposals (P17)
JSLSM41-IPFS-XCCM-XCCM-0021	Landscapes Proposals (P18)
JSLSM41-IPFS-XCCM-XCCM-0022	Landscapes Proposals (P19)
JSLSM41-IPFS-XCCM-XCCM-0023	Landscapes Proposals (P20)
JSLSM41-IPFS-XCCM-XCCM-0024	Landscapes Proposals (P21)
JSLSM41-IPFS-XCCM-XCCM-0025	Landscapes Proposals (P22)
JSLSM41-IPFS-XCCM-XCCM-0026	Landscapes Proposals (P23)
JSLSM41-IPFS-XCCM-XCCM-0027	Landscapes Proposals (P24)
JSLSM41-IPFS-XCCM-XCCM-0028	Landscapes Proposals (P25)
JSLSM41-IPFS-XCCM-XCCM-0029	Landscapes Proposals (P26)
JSLSM41-IPFS-XCCM-XCCM-0030	Landscapes Proposals (P27)
JSLSM41-IPFS-XCCM-XCCM-0031	Landscapes Proposals (P28)
JSLSM41-IPFS-XCCM-XCCM-0032	Landscapes Proposals (P29)
JSLSM41-IPFS-XCCM-XCCM-0033	Planning Schedule
JSLSM41-IPFS-XCCM-XCCM-0034	Appendices and Parting Schedules