
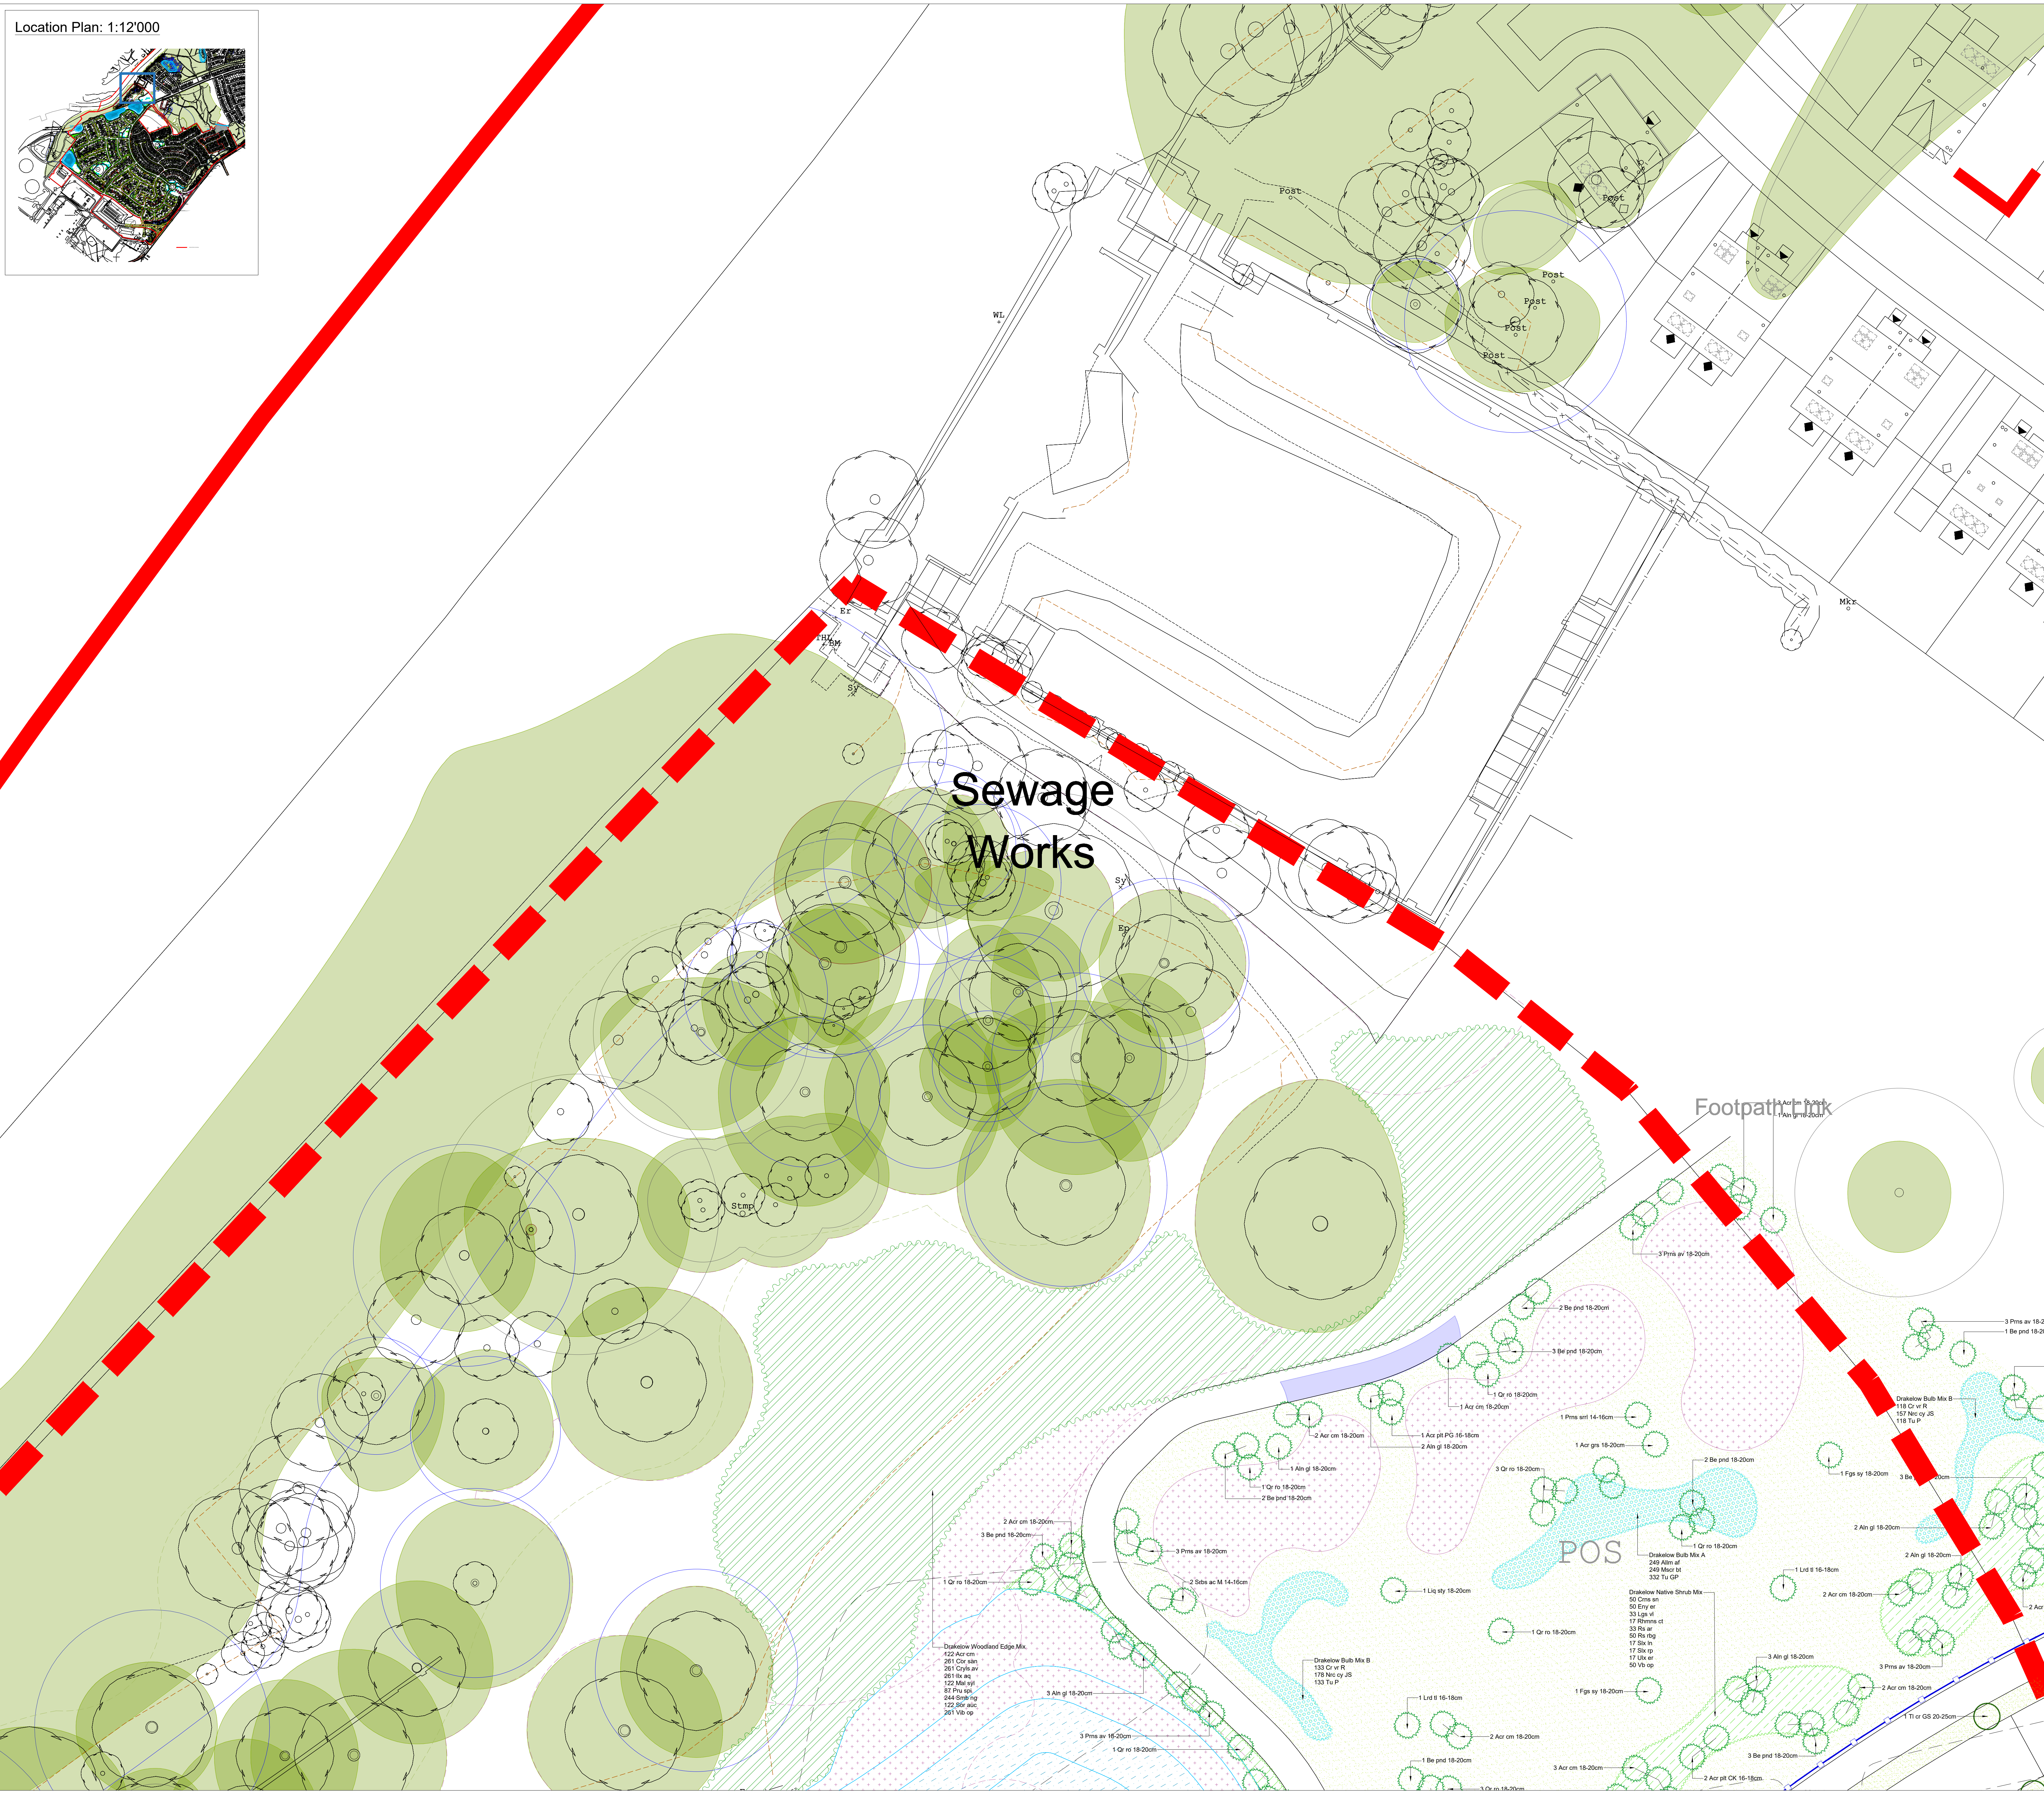


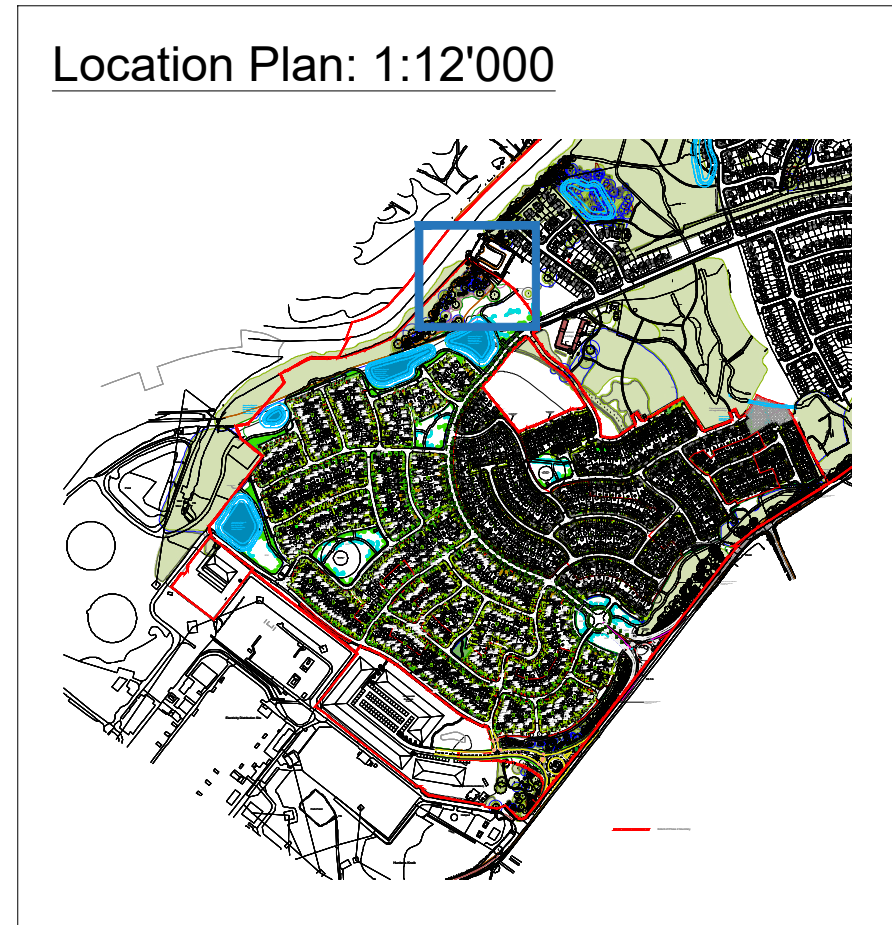

Key

- Existing trees to be retained and protected in accordance with BS 5837:2012
- Existing trees / hedgerow to be removed (in accordance with RPS Tree Retention and Removal Plan)
- Proposed Root barrier (Supplier: GreenBlue Urban Refurb 600 or equal approved. Approximate extent shown (to structural engineer's detail and recommendations))
- Public Open Space**
 - Proposed woodland edge mix
 - Proposed native shrub mix
 - Proposed specimen tree planting - POS
 - Proposed hedge planting - POS
 - Proposed amenity grass mix (EG21) (Supplier: Ennanga seeds or equal approved)
 - Proposed bulb planting
 - Proposed general purpose meadow grass mix (EG1) (Supplier: Ennanga seeds or equal approved)
 - Proposed general purpose meadow mix (EM2) (Supplier: Ennanga seeds or equal approved)
 - Proposed meadow grass mix for wet soils (EG8) (Supplier: Ennanga seeds or equal approved)
- Residential**
 - Proposed specimen tree planting - Principal Street (GreenBlue Urban Refurb barriers to be installed where required)
 - Proposed specimen tree planting - Secondary Street (GreenBlue Urban Refurb barriers to be installed where required)
 - Proposed specimen tree planting - Park Edge (GreenBlue Urban Refurb barriers to be installed where required)
 - Proposed specimen tree planting - Tertiary Street / Shared Surface (Edge Lane / Residential Edge) (GreenBlue Urban Refurb barriers to be installed where required)
 - Proposed hedge planting - Principal Street
 - Proposed hedge planting - Secondary Street
 - Proposed hedge planting - Park Edge
 - Proposed hedge planting - Tertiary Street / Shared Surface (Edge Lane / Residential Edge)
 - Proposed shrub/herbaceous planting
 - Proposed specimen shrub planting
 - Proposed climber planting
 - Proposed grass
 - Proposed gravel

© 2019 RPS Group

Notes

- This drawing has been prepared in accordance with the scope of RPS's appointment with its client and is subject to the terms and conditions of that appointment. RPS accepts no liability for any use of this document other than by its client and only for the purposes for which it was prepared and provided.
- If received electronically it is the recipient's responsibility to print to correct scale. Only written dimensions should be used.
- This drawing should be read in conjunction with all other relevant drawings and specifications.

To be read in conjunction with the following RPS documents:

JSL3941-RPS-XX-XX-DRL-0001 - General Arrangement Plan	JSL3941-RPS-XX-XX-DRL-0002 - Open Space Strategy Plan
JSL3941-RPS-XX-XX-DRL-0003 - Detailed Soft Landscape Proposals (01)	JSL3941-RPS-XX-XX-DRL-0004 - Detailed Soft Landscape Proposals (02)
JSL3941-RPS-XX-XX-DRL-0005 - Detailed Soft Landscape Proposals (03)	JSL3941-RPS-XX-XX-DRL-0006 - Detailed Soft Landscape Proposals (04)
JSL3941-RPS-XX-XX-DRL-0007 - Detailed Soft Landscape Proposals (05)	JSL3941-RPS-XX-XX-DRL-0008 - Detailed Soft Landscape Proposals (06)
JSL3941-RPS-XX-XX-DRL-0009 - Detailed Soft Landscape Proposals (07)	JSL3941-RPS-XX-XX-DRL-0010 - Detailed Soft Landscape Proposals (08)
JSL3941-RPS-XX-XX-DRL-0011 - Detailed Soft Landscape Proposals (09)	JSL3941-RPS-XX-XX-DRL-0012 - Detailed Soft Landscape Proposals (10)
JSL3941-RPS-XX-XX-DRL-0013 - Detailed Soft Landscape Proposals (11)	JSL3941-RPS-XX-XX-DRL-0014 - Detailed Soft Landscape Proposals (12)
JSL3941-RPS-XX-XX-DRL-0015 - Detailed Soft Landscape Proposals (13)	JSL3941-RPS-XX-XX-DRL-0016 - Detailed Soft Landscape Proposals (14)
JSL3941-RPS-XX-XX-DRL-0017 - Detailed Soft Landscape Proposals (15)	JSL3941-RPS-XX-XX-DRL-0018 - Detailed Soft Landscape Proposals (16)
JSL3941-RPS-XX-XX-DRL-0019 - Detailed Soft Landscape Proposals (17)	JSL3941-RPS-XX-XX-DRL-0020 - Detailed Soft Landscape Proposals (18)
JSL3941-RPS-XX-XX-DRL-0021 - Detailed Soft Landscape Proposals (19)	JSL3941-RPS-XX-XX-DRL-0022 - Detailed Soft Landscape Proposals (20)
JSL3941-RPS-XX-XX-DRL-0023 - Detailed Soft Landscape Proposals (21)	JSL3941-RPS-XX-XX-DRL-0024 - Detailed Soft Landscape Proposals (22)
JSL3941-RPS-XX-XX-DRL-0025 - Detailed Soft Landscape Proposals (23)	JSL3941-RPS-XX-XX-DRL-0026 - Detailed Soft Landscape Proposals (24)
JSL3941-RPS-XX-XX-DRL-0027 - Detailed Soft Landscape Proposals (25)	JSL3941-RPS-XX-XX-DRL-0028 - Detailed Soft Landscape Proposals (26)
JSL3941-RPS-XX-XX-DRL-0029 - Detailed Soft Landscape Proposals (27)	JSL3941-RPS-XX-XX-DRL-0030 - Detailed Soft Landscape Proposals (28)
JSL3941-RPS-XX-XX-DRL-0031 - Detailed Soft Landscape Proposals (29)	JSL3941-RPS-XX-XX-DRL-0032 - Detailed Soft Landscape Proposals (30)
JSL3941-RPS-XX-XX-DRL-0033 - Planting Schedule	JSL3941-RPS-XX-XX-DRL-0034 - Specifications and Planting Schedule

rps MAKING COMPLEX EASY

Salisbury House, 2A Tetterhall Road, Wolverhampton, West Midlands, WV1 4SA
T: 01902 925500 | E: cpw@rpsgroup.com

Client: **Countryside Properties**

Project: **Walton Road, Drakelow**

Title: **Detailed Soft Landscape Proposals Sheet 1 of 32**

Status	Scale	Date Created
Comment	1:200 @A0	May 2021
Task Team Manager	Information Manager	Task Information Manager
DMB	AHNG	DMB

Document Number: **JSL3941-RPS-XX-XX-DRL-0003**

Project Code - Original - Zone - Level - Type - Role - Drawing Number

RPS Project Number: **JSL3941**

Subsidiary: **S3** Revision: **P03**

rpsgroup.com