



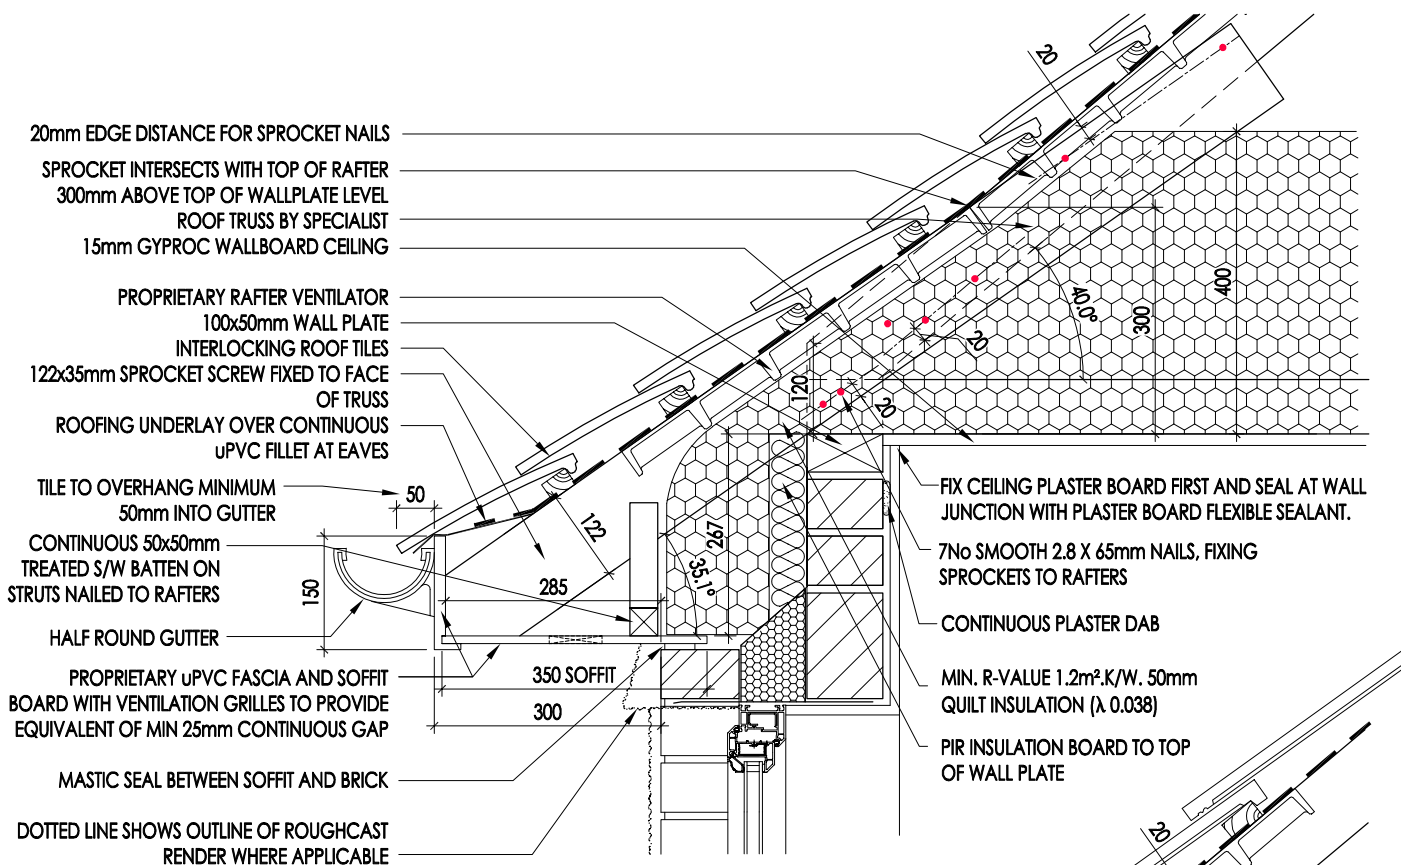

40°/35.1° SPROCKET EAVES DETAIL (DUO-PLAIN TYPE TILE)

NOTE: AN EQUALLY APPROVED
PRODUCT IS TO BE USED, IF THE
NOTED PRODUCT IS CHANGED

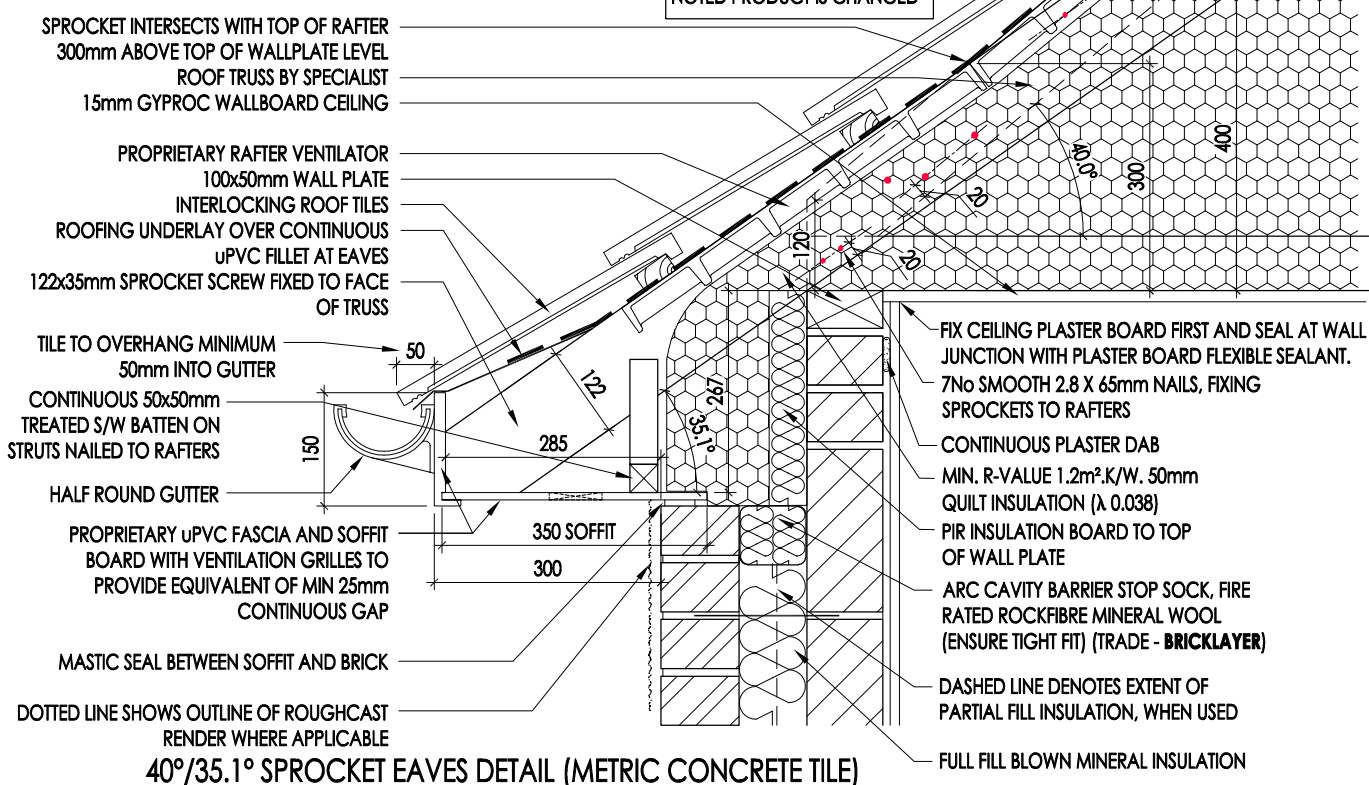

40°/35.1° SPROCKET EAVES DETAIL (METRIC CONCRETE TILE)

B 07.09.21 PIR insulation to top of wall plate added.

A 13.08.19 Nail location & edge distance added to hip joint (sprocket fixing). Rigid insulation above cavity stop removed, cavity wall shown to bottom detail. Full fill blown insulation shown.

REVISION | DATE | DESCRIPTION

IF YOU REQUIRE COPIES OF PREVIOUS REVISIONS OF THIS DETAIL, PLEASE CONTACT YOUR TECHNICAL DEPARTMENT



Title 40°/35.1° SPROCKET EAVES DETAILS (STANDARD)

ADN - RSD - Scale at A4 1:10 Revision B Reference F-SD0565

Notes F SERIES

Published 04.03.2016