


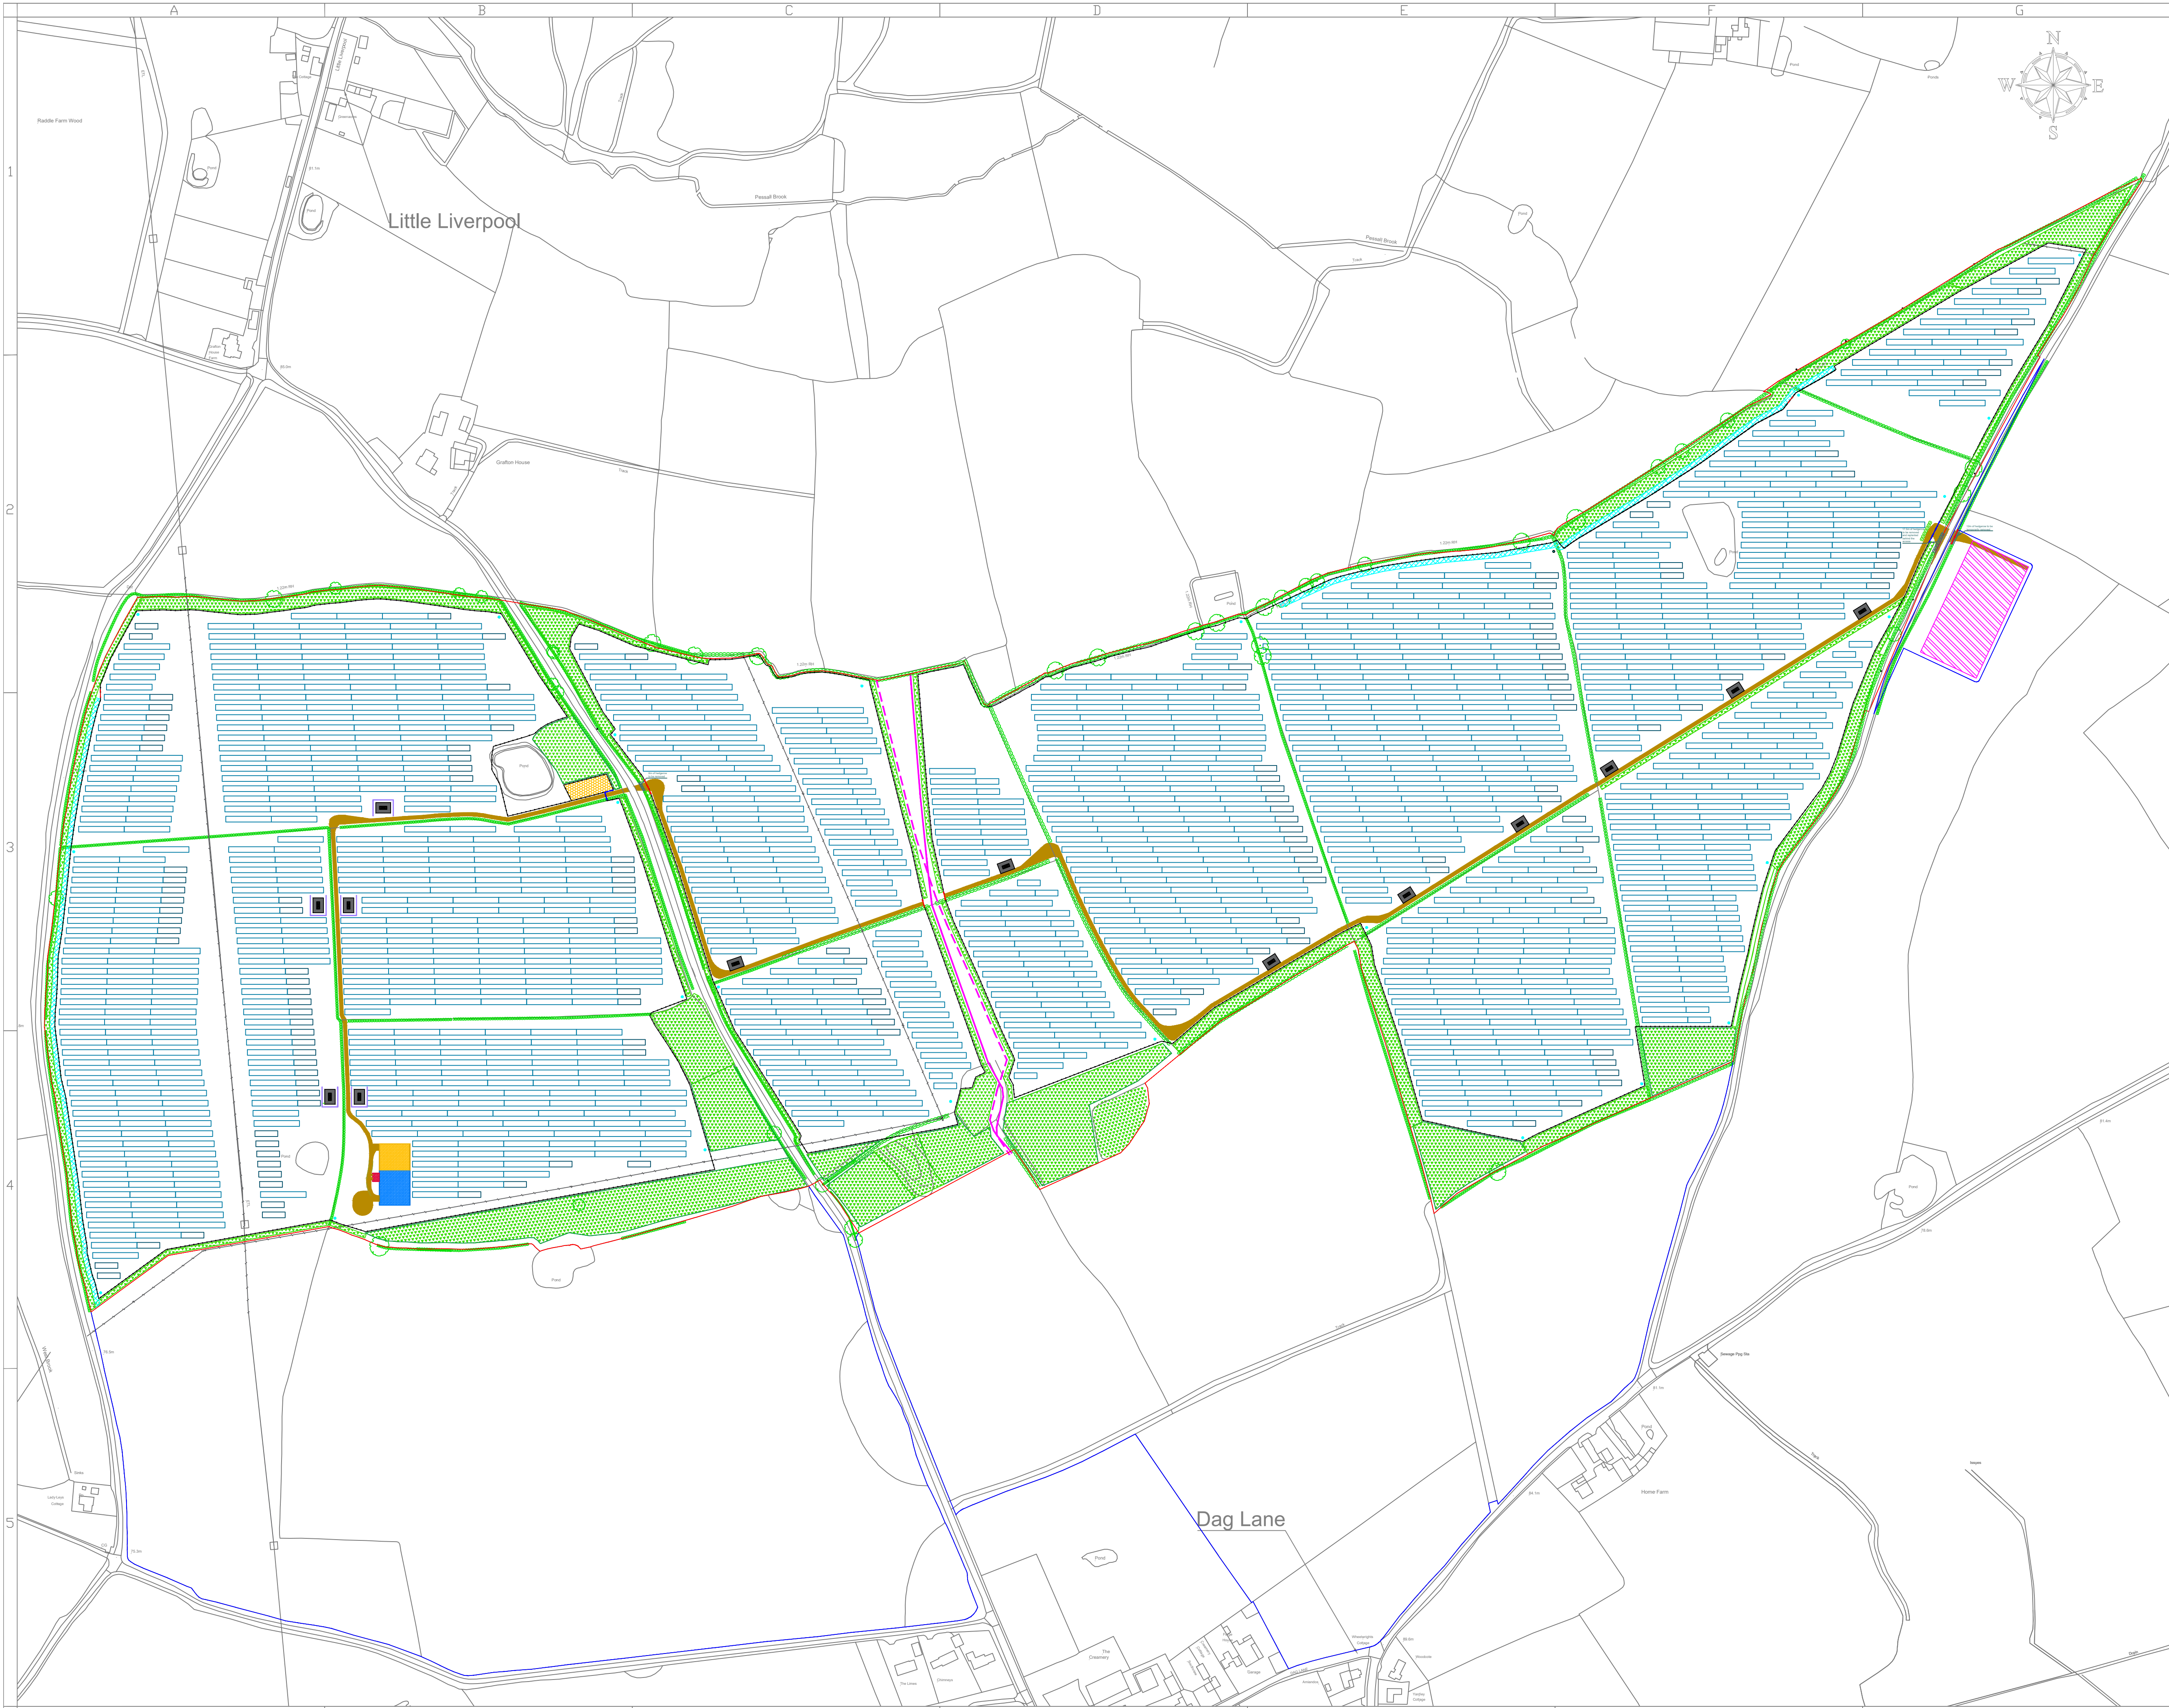

Project:	Lullington PV Solar Farm		
Project Location:	Coton-in-the-Elms, Swadlincote Derbyshire, DE12 8EW, United Kingdom		
Document Title:	Site Layout		
Drawing No. & Date:	v.2 06/12/2021		
Scale:	1:2500		
Sheet Format:	A1 "594 x 841"		
Company:	Island Green Power UK Limited		
Company Address:	Unit 20.2, Coda Studios 189 Munster Road, London SW6 6AW		
Descriptive Legend			
		Application boundary	
		Other Land in control of the Applicant	
		Deer stock fence	
		Solar panels	
		Substation - Customer compound	
		Substation - DNO compound	
		Substation - Control Room	
		Conversion unit	
		Acoustic fence	
		Access track	
		Existing Access	
		New Access	
		Existing and proposed Hedgerow	
		Existing Hedgerow to be removed	
		Existing and proposed Woodland blocks	
		Tree	
		Walked footpath	
		Registered footpath	
		Construction Compound	
		Bee area	
		Swale	
		CCTV pole	
		Overhead line	