
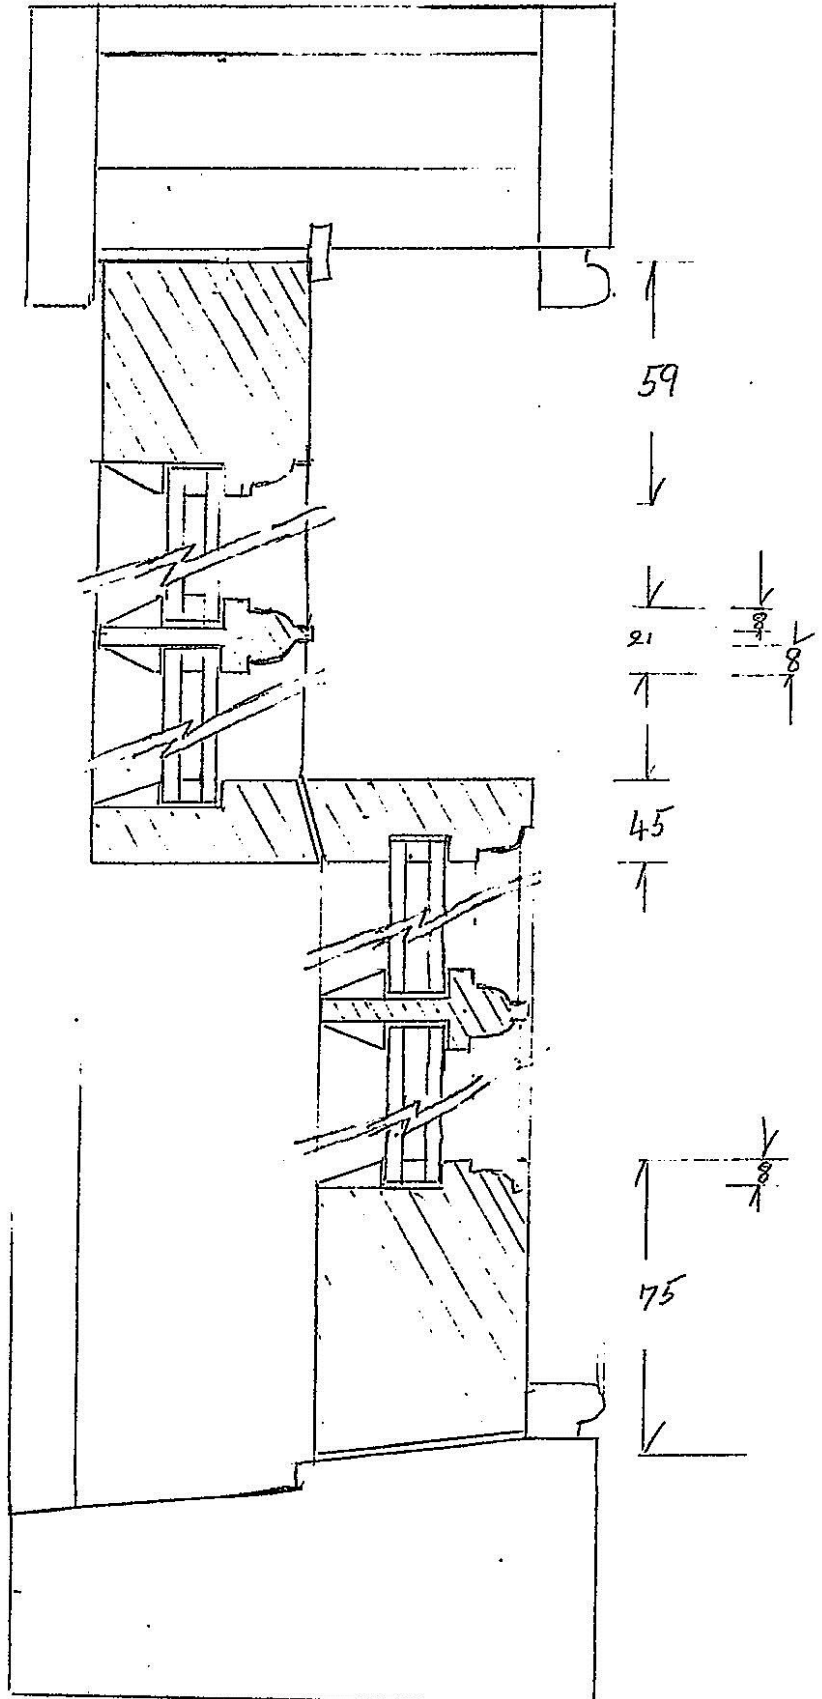
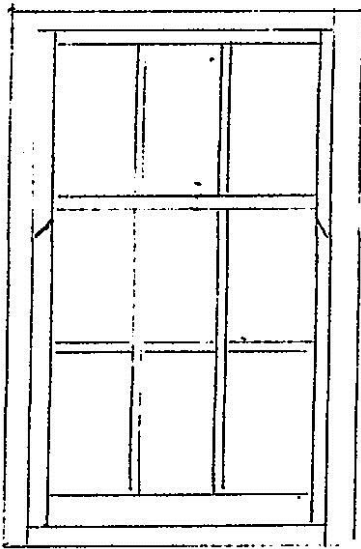


RE Lowes House
Swarkstone Derby

MUMFORD RESTORATIONS
Mr M & Mrs K Mumford
23 Station Road
Melbourne
Derby DE73 8EA
01332 862954
07968 188410

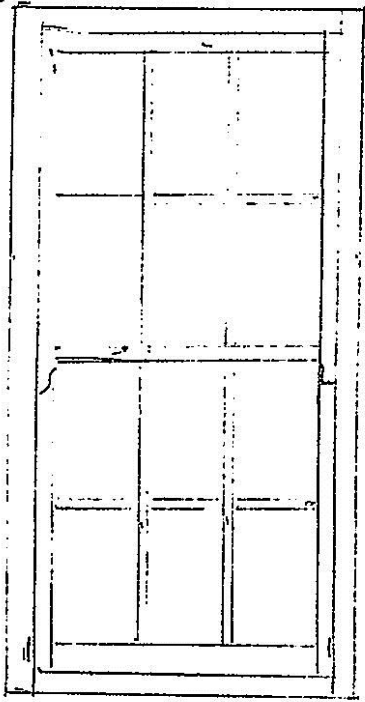

Scale 1-20/1-10