


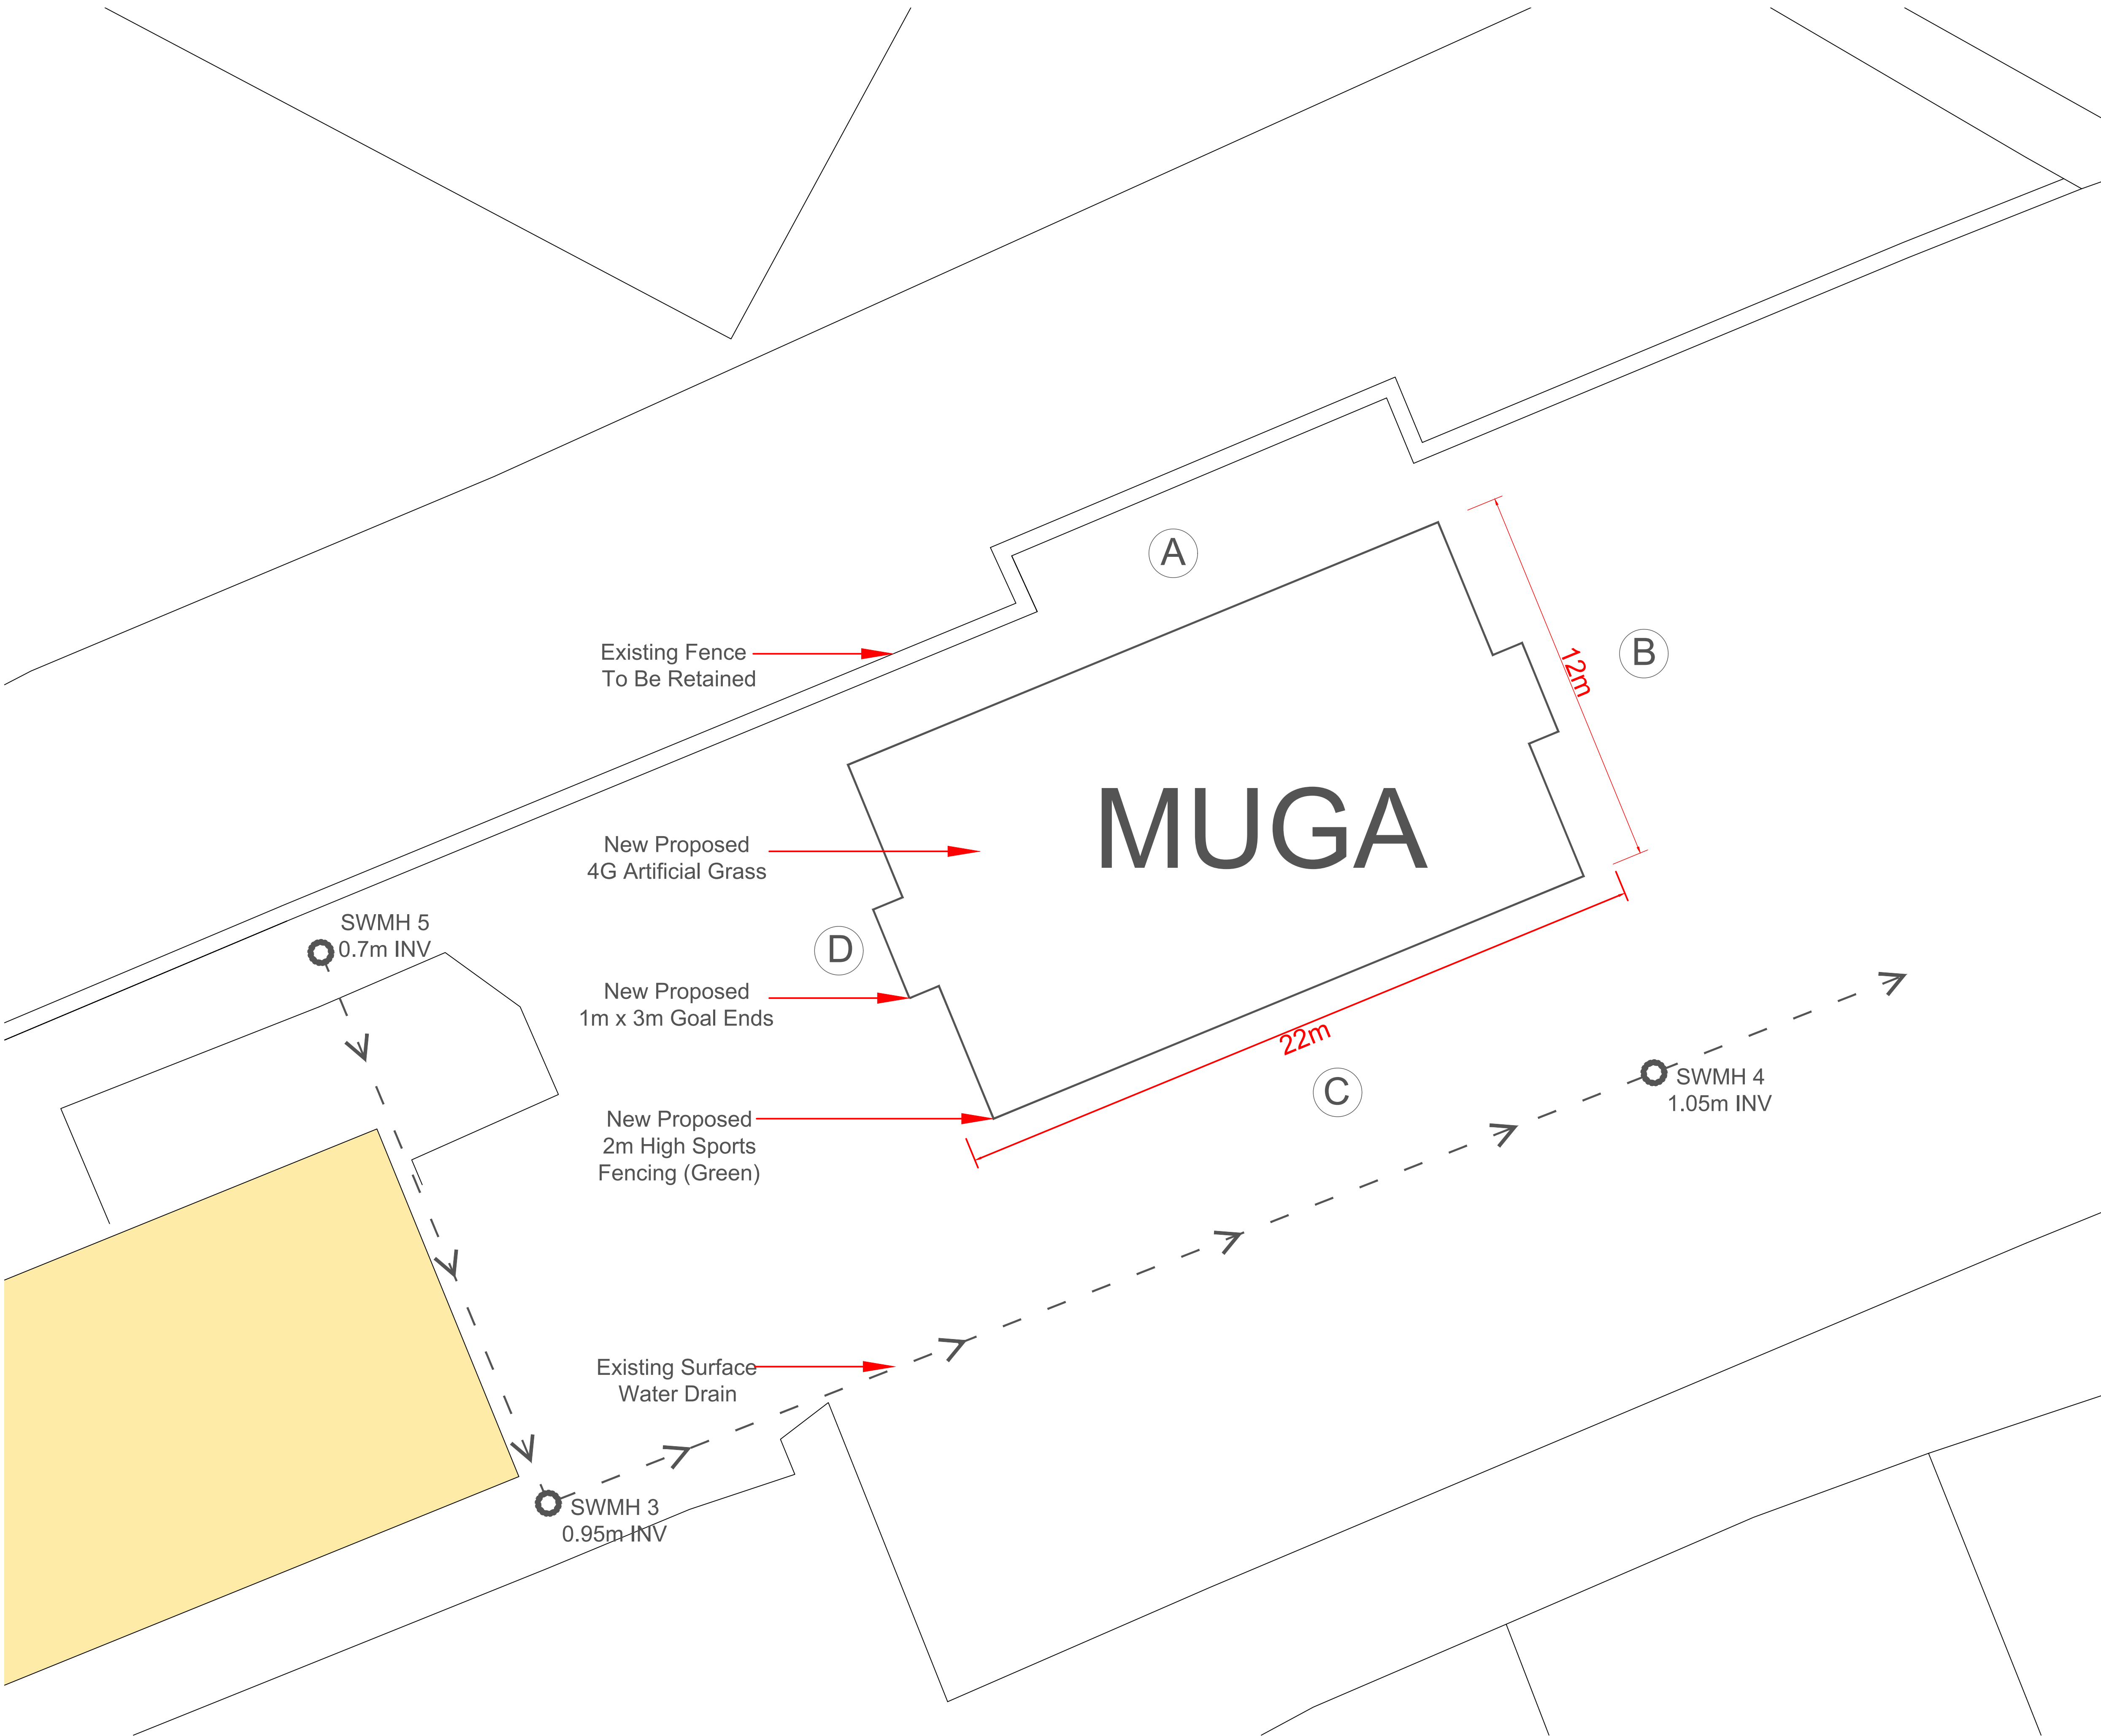

Key

Proposed MUGA Area

Existing Surface Water Drain

Inspection Chamber SWMH

Disclaimer.  
This drawing is to be read in conjunction with all related drawings. Do not scale from this drawing. All dimensions must be checked and verified on site before commencing any work or producing shop drawings.  
This drawing is copyright and remains the property of Concertus Design and Property Consultants. When reproducing this drawing for any purpose, please ensure that Concertus is attributed clearly by either using the company logo, or as follows 'Image produced by Concertus Design & Property Consultants Limited'.

| REV | DATE | BY | DESCRIPTION | CHKD |
|-----|------|----|-------------|------|
|     |      |    |             |      |
|     |      |    |             |      |
2 Friars Bridge Road - Ipswich - Suffolk - IP1 1RR

Project

Park Infants & Nursery School  
Shirebrook  
NG20 8JX

Project Number

CDL0252

Scales

1:100  
At A1 Size

Drawing Title

The -Window & Door Framing  
Proposed  
Elevation View

Drawn

MRT

Chkd

Lead Designer

Martin Tingay

Date

15/11/2021

email: martin.tingay@concertus.co.uk

Tel: 07999 043898