


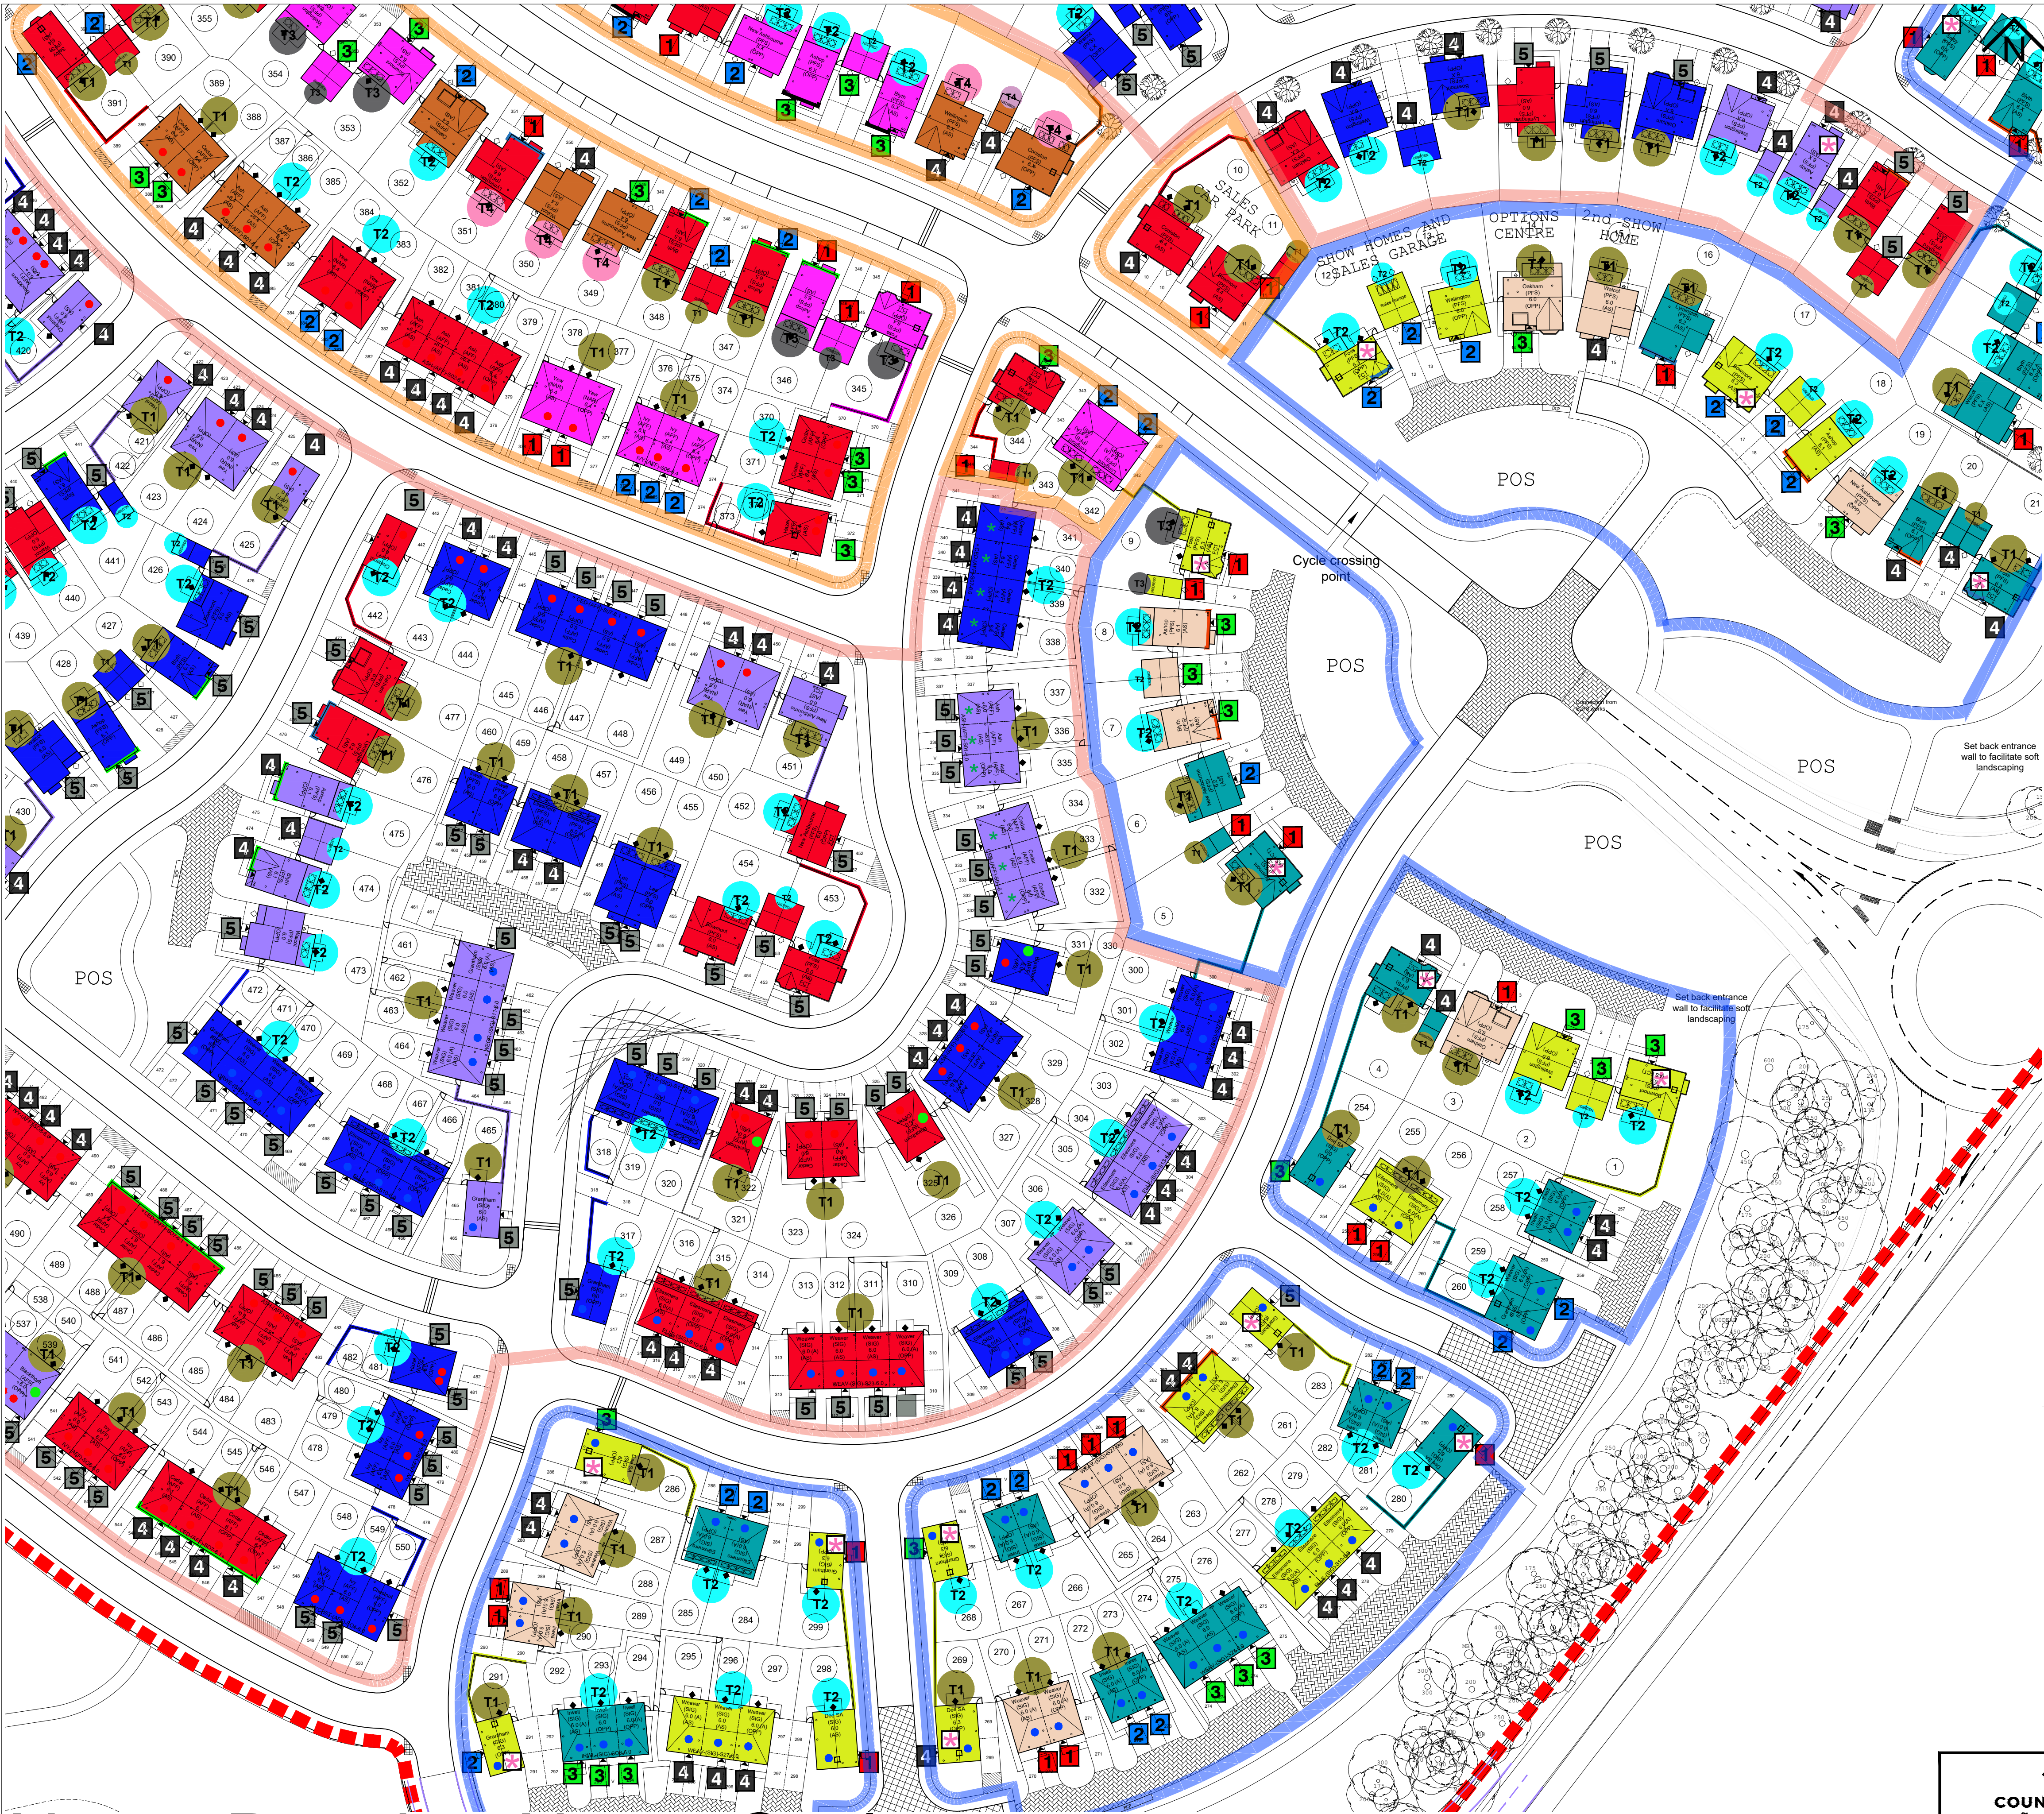

Material Specification

A. Forterra - Clumber Red

B. Forterra - Clumber Red Mixture

C. Forterra - Rufford Red Multi

D. Weinerberger - Ashington Red Multi

E. Weinerberger - Lynemouth Multi

F. Forterra - Worcestershire Red Multi

G. Forterra - Lindum Cottage Red Multi

H. Weinerberger - Windmill Orange Multi

T1. Sandtoft Dual Calderdale Dark Grey

T2. Sandtoft Dual Calderdale Rustic

T3. TLE Calderdale Grey

T4. TLE Rustic Red

H. Render - Parex Monobloc system (with reinforced mesh at stress points)

H.1 White render

H.2 Cream render

J. Tile Hanging

K. Timber effect cladding (James Hardie - Anthracite Grey)

UPVC

Eaves Type - Boxed (White UPVC).

Rainwater Goods - Black UPVC.

Main Street - White windows (and stone cills)


Urban Village - Grey windows

Park Edge - White windows


That shown or other similar brick as agreed in writing by the LPA.

Door Colours

- 1 Countryside Red (Crown).
- 2 Countryside Blue (Crown).
- 3 Countryside Green (Crown).
- 4 Countryside Black (Crown).
- 5 Countryside Dark Grey (Crown).

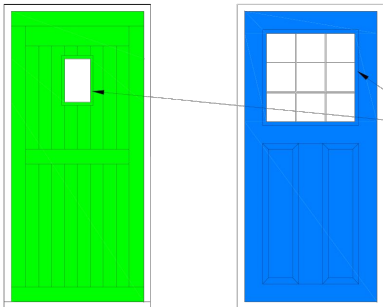

PARKING BAYS / DRIVEWAYS IN TRAFFICABLE BLACK BITUMEN MACADAM WEARING SURFACE TO LOCAL AUTHORITY STANDARDS. REFER TO CIVIL ENGINEERS DRAWINGS.

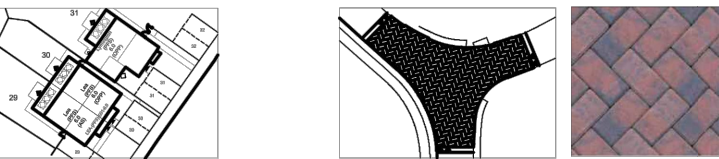

Character Areas

- Park Edge
- Main Street
- Urban Village

IMPORTANT NOTES

Rear & side elevations to receive 215mm brick soldier head & cill details noted otherwise on house type DCO pack or the site specific block setting out.

PFS UNITS ONLY

All brickwork strings and feature brickwork to front and FCT elevations to be in Smooth Red brick and to be in accordance with the following standard details:

- 2 Course String (NSDTF 4604)
- 3 Course String (NSDTF 4603)
- Plinth Details (NSDTF 4601)

SIGMA & HA UNITS

Feature 2 course string and brick head details to be in Facing Brick and in accordance with standard details

- 2 Course String (NSDTF 4602)

G	09.12.21	Brick types updated for all areas, character area lines updated in some areas.	KP
F	25.10.21	Elevation treatment codes added to house type calls.	DW
E	27.09.21	Layout updated in line with Planning Layout Rev N, a number of amendments made to ensure character areas are showing correct materials.	DW
D	23.09.21	Layout updated in line with Planning Layout Rev M.	PT
C	16.09.21	Layout updated in line with Planning Layout Rev K.	SL
B	25.06.21	Surface materials note added to material key.	JR
A	19.05.21	Materials updated following comments.	SL

Note : Drawing Not to Scale.

© This drawing is copyright of Countryside Properties (UK) Limited and must not be copied or reproduced in whole or in part, nor used in conjunction with any project without Countryside's written consent.

Countryside Properties (UK) Limited
Riverside Mill Lane
110 Westborough, Wetherby
Leeds, West Yorkshire LS23 7BQ
Tel: 01937 546200
www.countryside-properties.com

Drakelow,
Burton-On-Trent

Materials layout

drawn by: SL

checked: NTS

scale: @A1

date: MAY2021

drawing no: SKM147-MP-01

sheet no: 1 of 6

revision: G

DRAWING LOCATION