


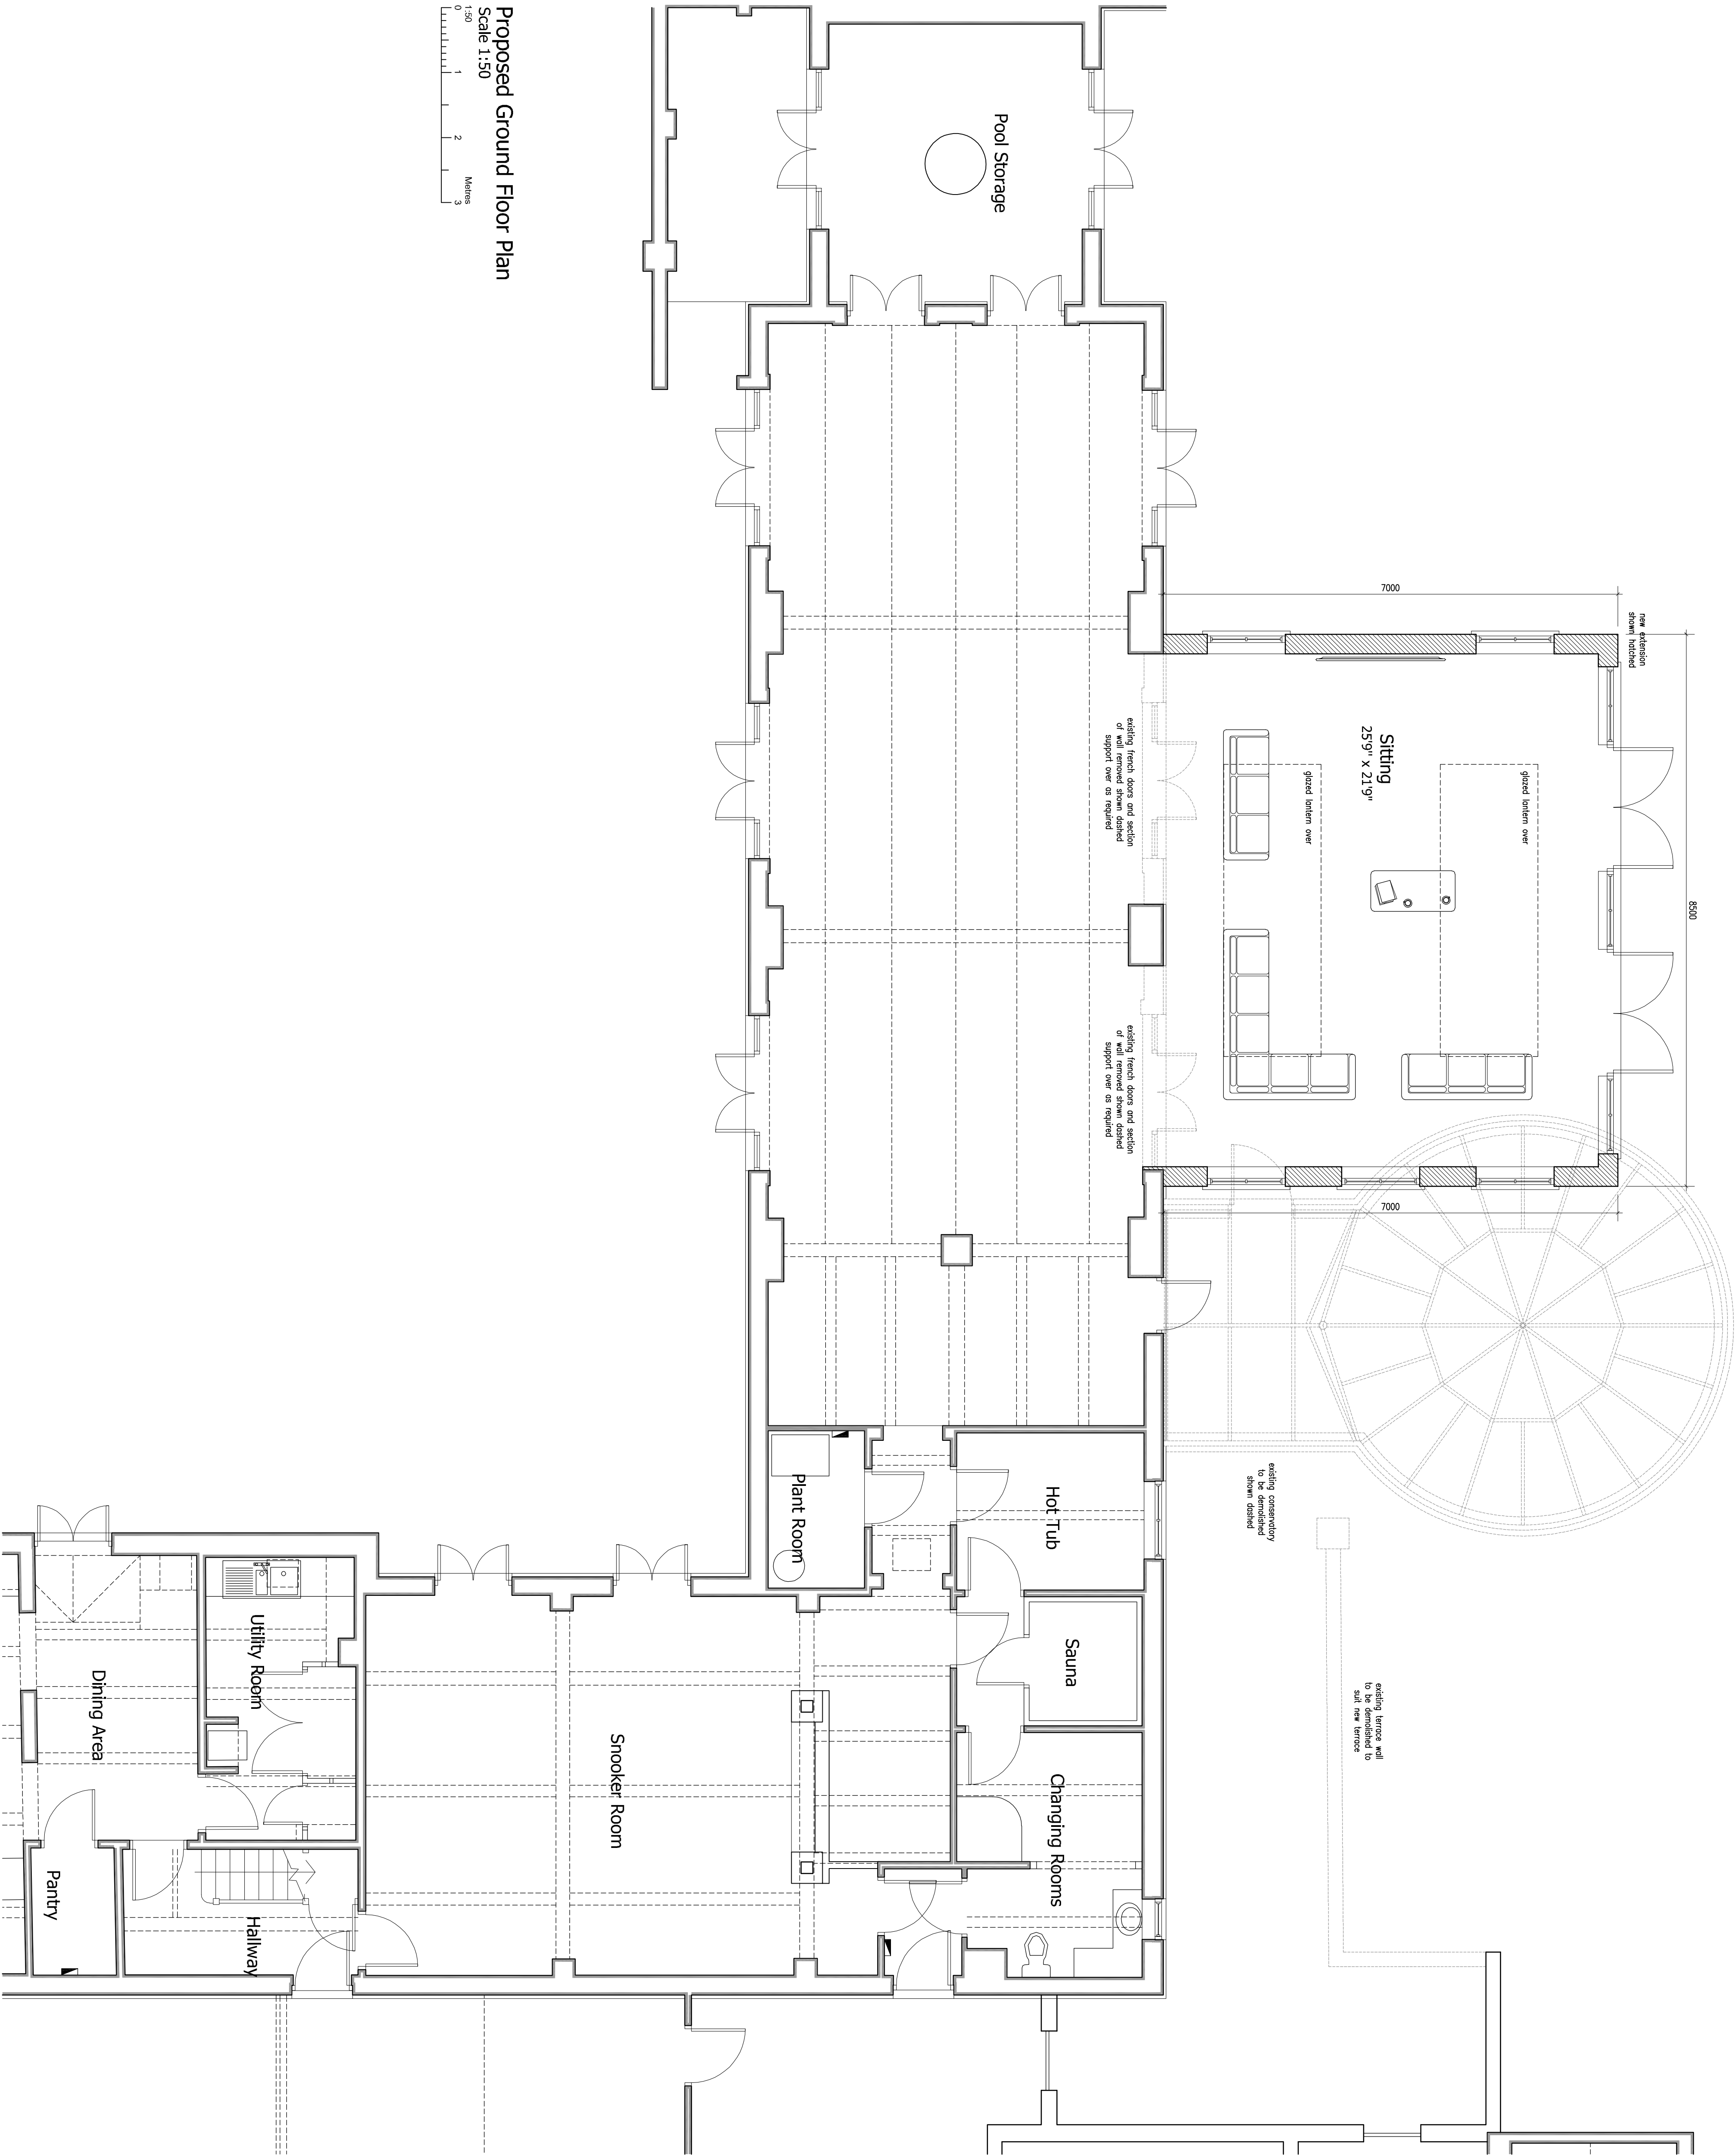

Revisions :

Figured dimensions must be taken in preference to scaled dimensions and any discrepancies are to be referred to David Granger Architectural Design Limited. Clients, sub-contractors and suppliers must verify all dimensions and details on site and confirm in writing. All drawings are copyright of David Granger Architectural Design Limited. Drawings Survey Data. © Crown Copyright. All rights reserved. Licence No. ARI10020447. Landmark Ref: 10056 6

DAVID GRANGER
ARCHITECTURAL DESIGN LIMITED

Project
Proposed Extensions & Alterations
Birchington House, Clifton Road
Netherseal
Derbyshire
Drawing Title
Detailed Planning Proposals
Sheet 2 of 2
Client
Mrs C. Bridgen
Drawing No.
20.3856.26
Date
June 2021
Drawn by
MP
Scale (A1 Size)
As Shown
Checked by
MP