


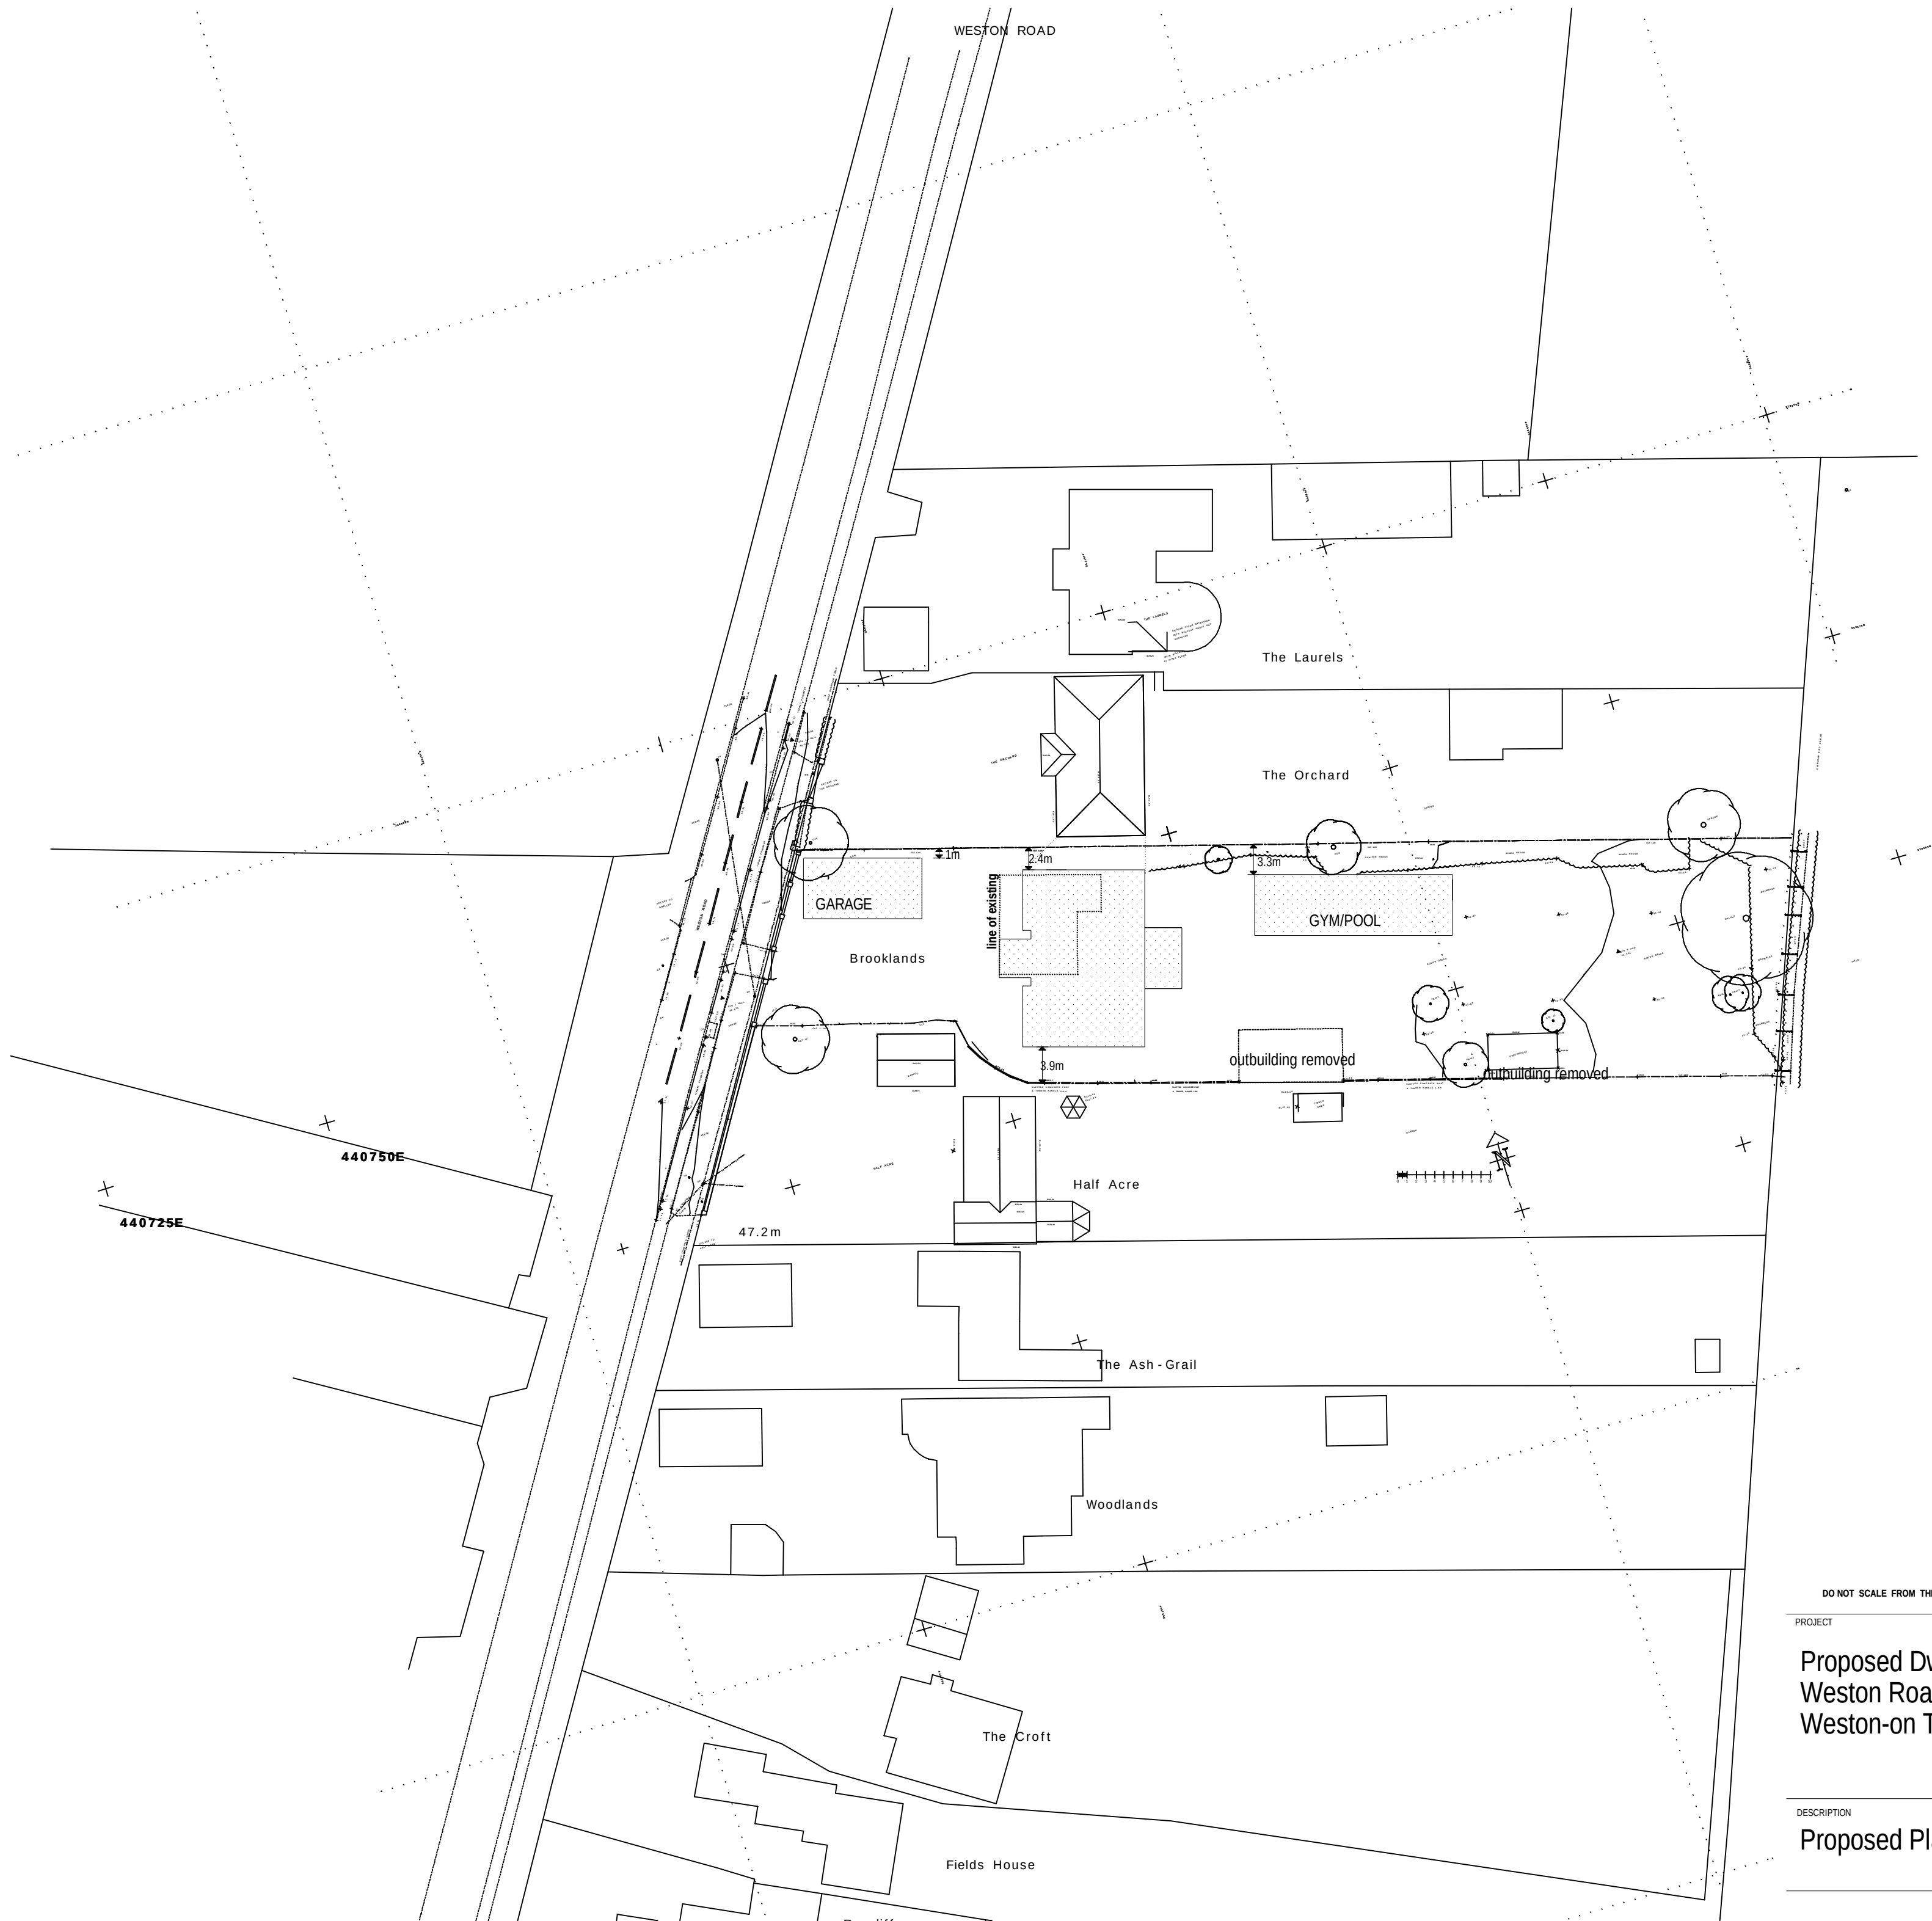

BLOCK PLAN 1/500

DO NOT SCALE FROM THIS DRAWING		ALL DIMENSIONS AND LEVELS TO BE CHECKED ON SITE		THIS DRAWING © ALAN MCGOWAN ARCHITECTS	
PROJECT		STATUS		DATE	
Proposed Dwelling Weston Road Weston-on Trent		PLANNING APPLICATION		nov21	
		SCALE		1-500 @ A2	
		PROJECT NUMBER		DE722BH2-amc-03-xx-dr-A-	
DESCRIPTION		REVISION No		DRAWING NUMBER	
		0029		0029	
		Alan McGowan Architects Ltd		RIBA	
		Chartered Architects		info@alanmcgowan.co.uk	
		BRIDGE HOUSE LONG EATON NOTTINGHAM NG10 1NL		TEL: 0115 8758021	