


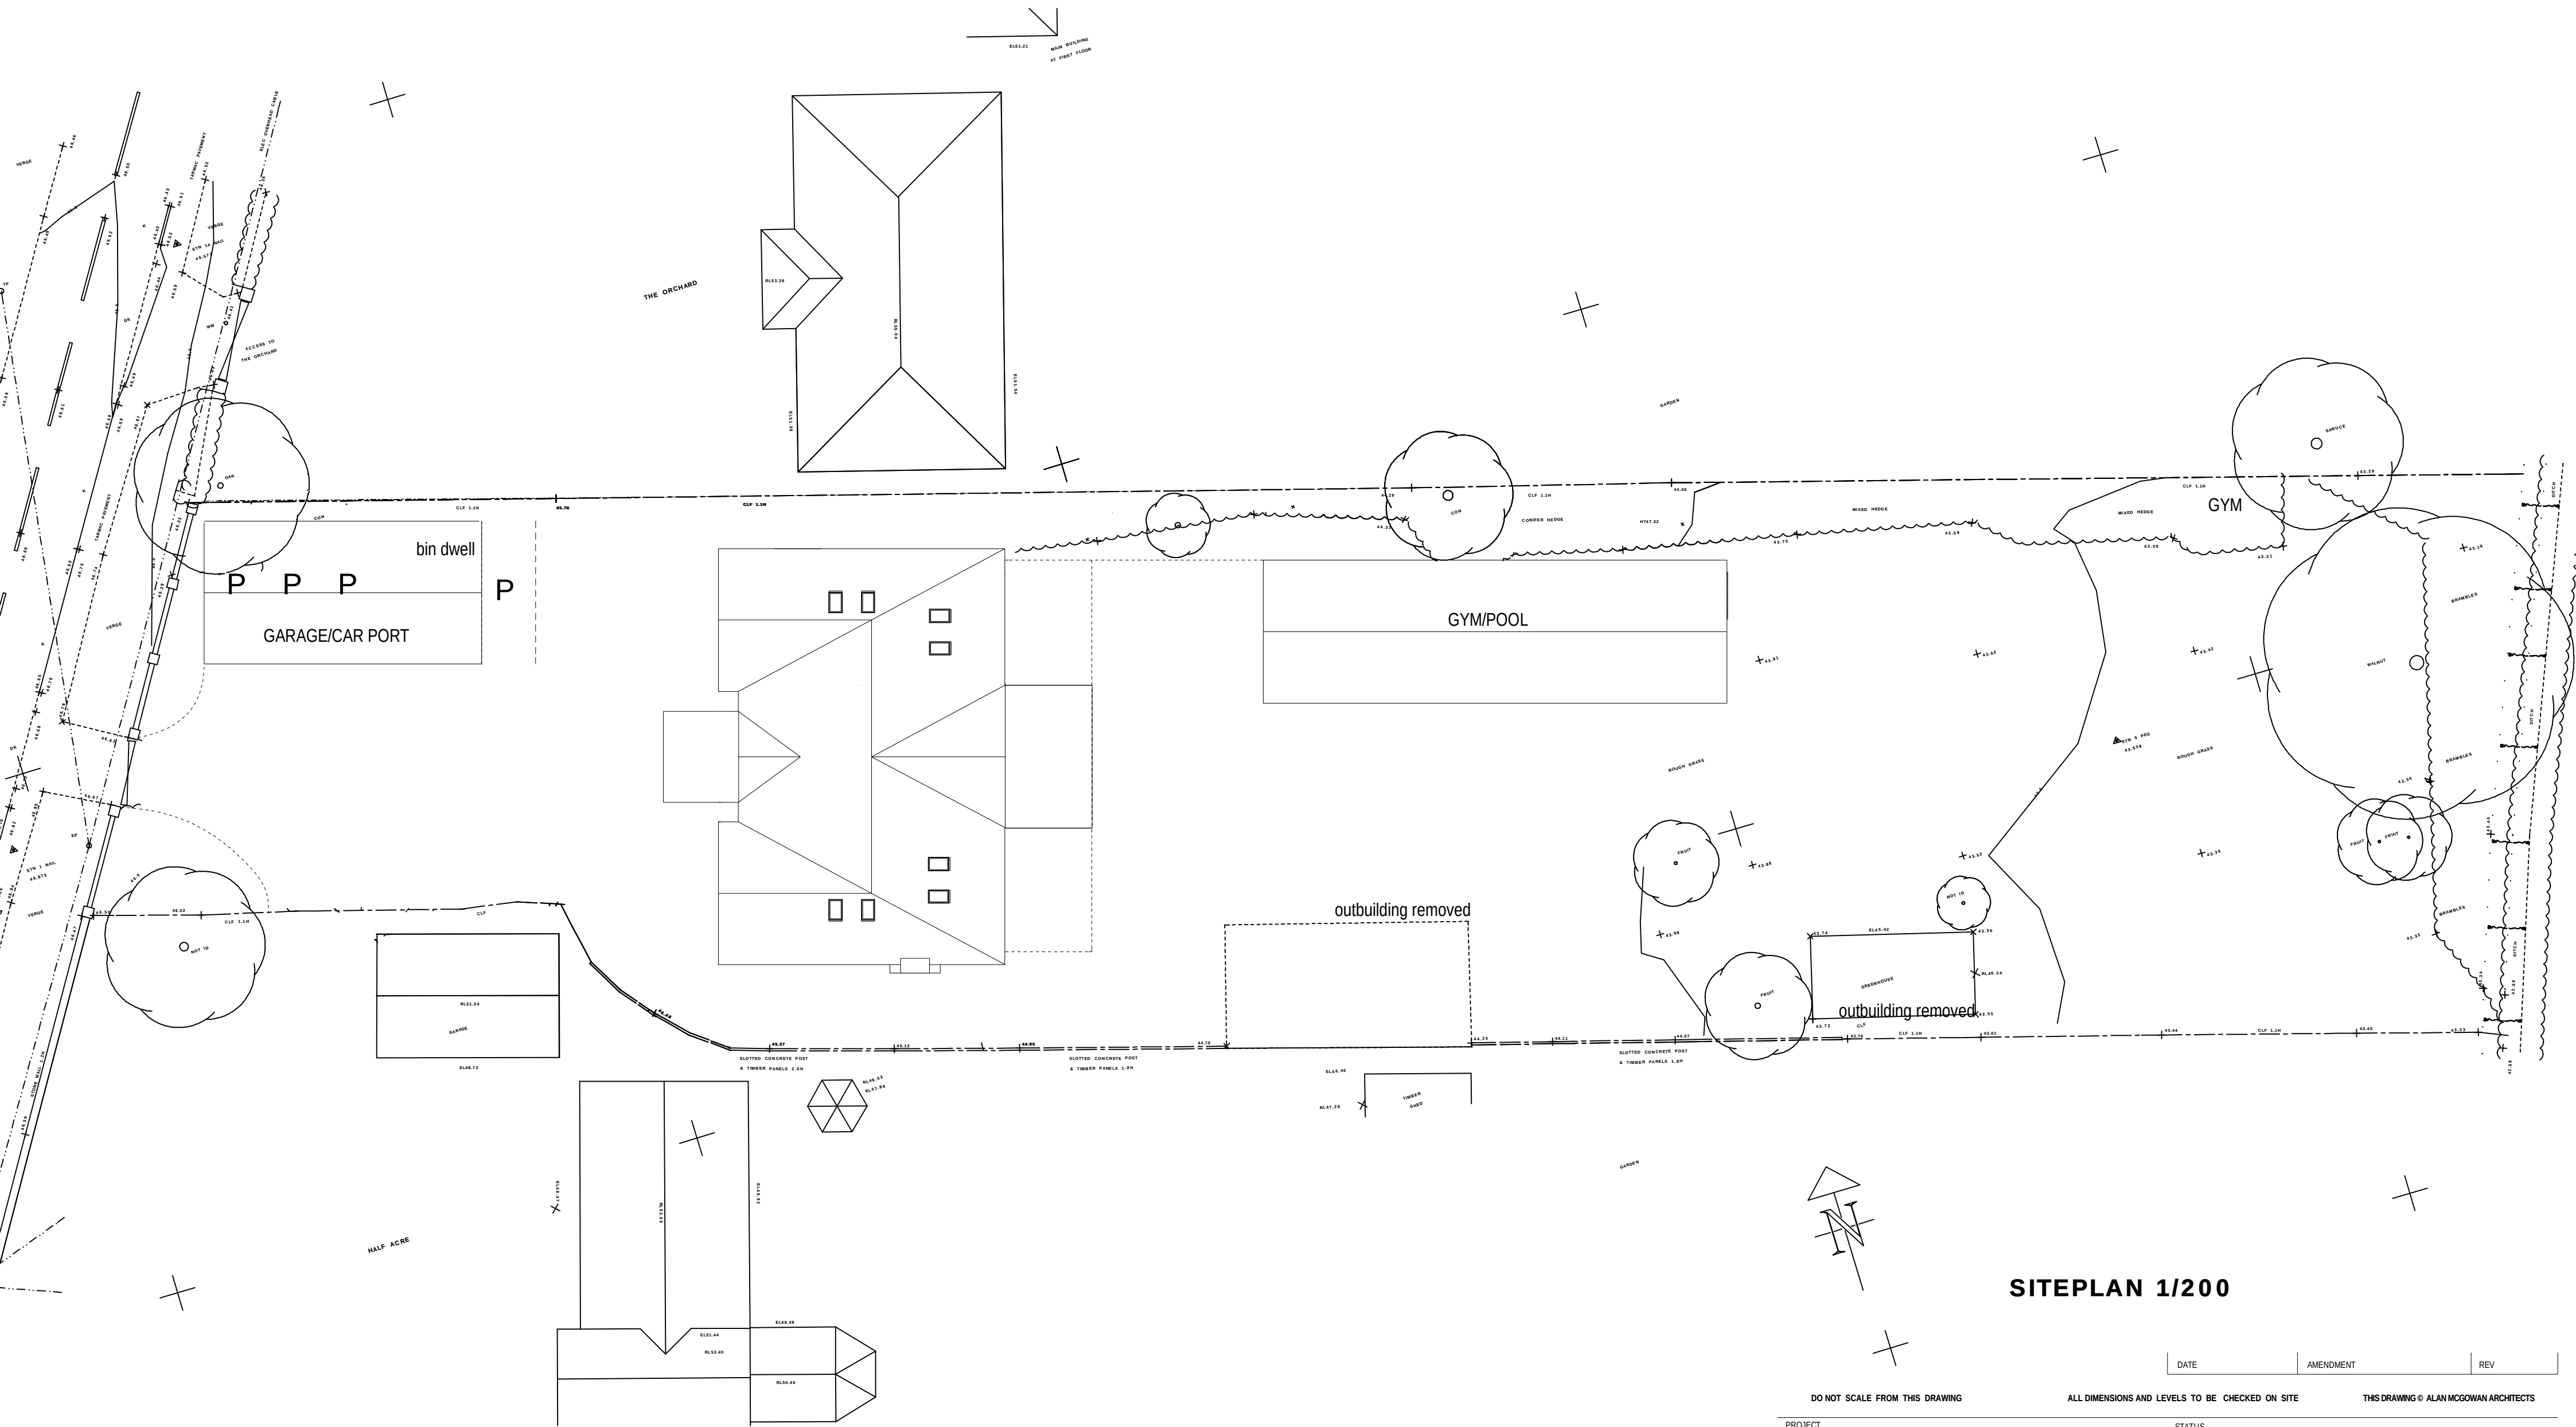

SITEPLAN 1/200

DO NOT SCALE FROM THIS DRAWING

ALL DIMENSIONS AND LEVELS TO BE CHECKED ON SITE

THIS DRAWING © ALAN MCGOWAN ARCHITECTS

PROJECT

Proposed Dwelling
Weston Road
Weston-on Trent

STATUS

PLANNING APPLICATION

SCALE

1-200 @ A2

DATE

nov21

PROJECT NUMBER

REVISION No

DRAWING NUMBER

DE722BH2-amc-03-xx-dr-A-

0028

DESCRIPTION

Proposed Plans

Alan McGowan Architects Ltd

Chartered Architects RIBA

BRIDGE HOUSE LONG EATON NOTTINGHAM NG10 1NL TEL:0115 8758021 info@alanmcgowan.co.uk