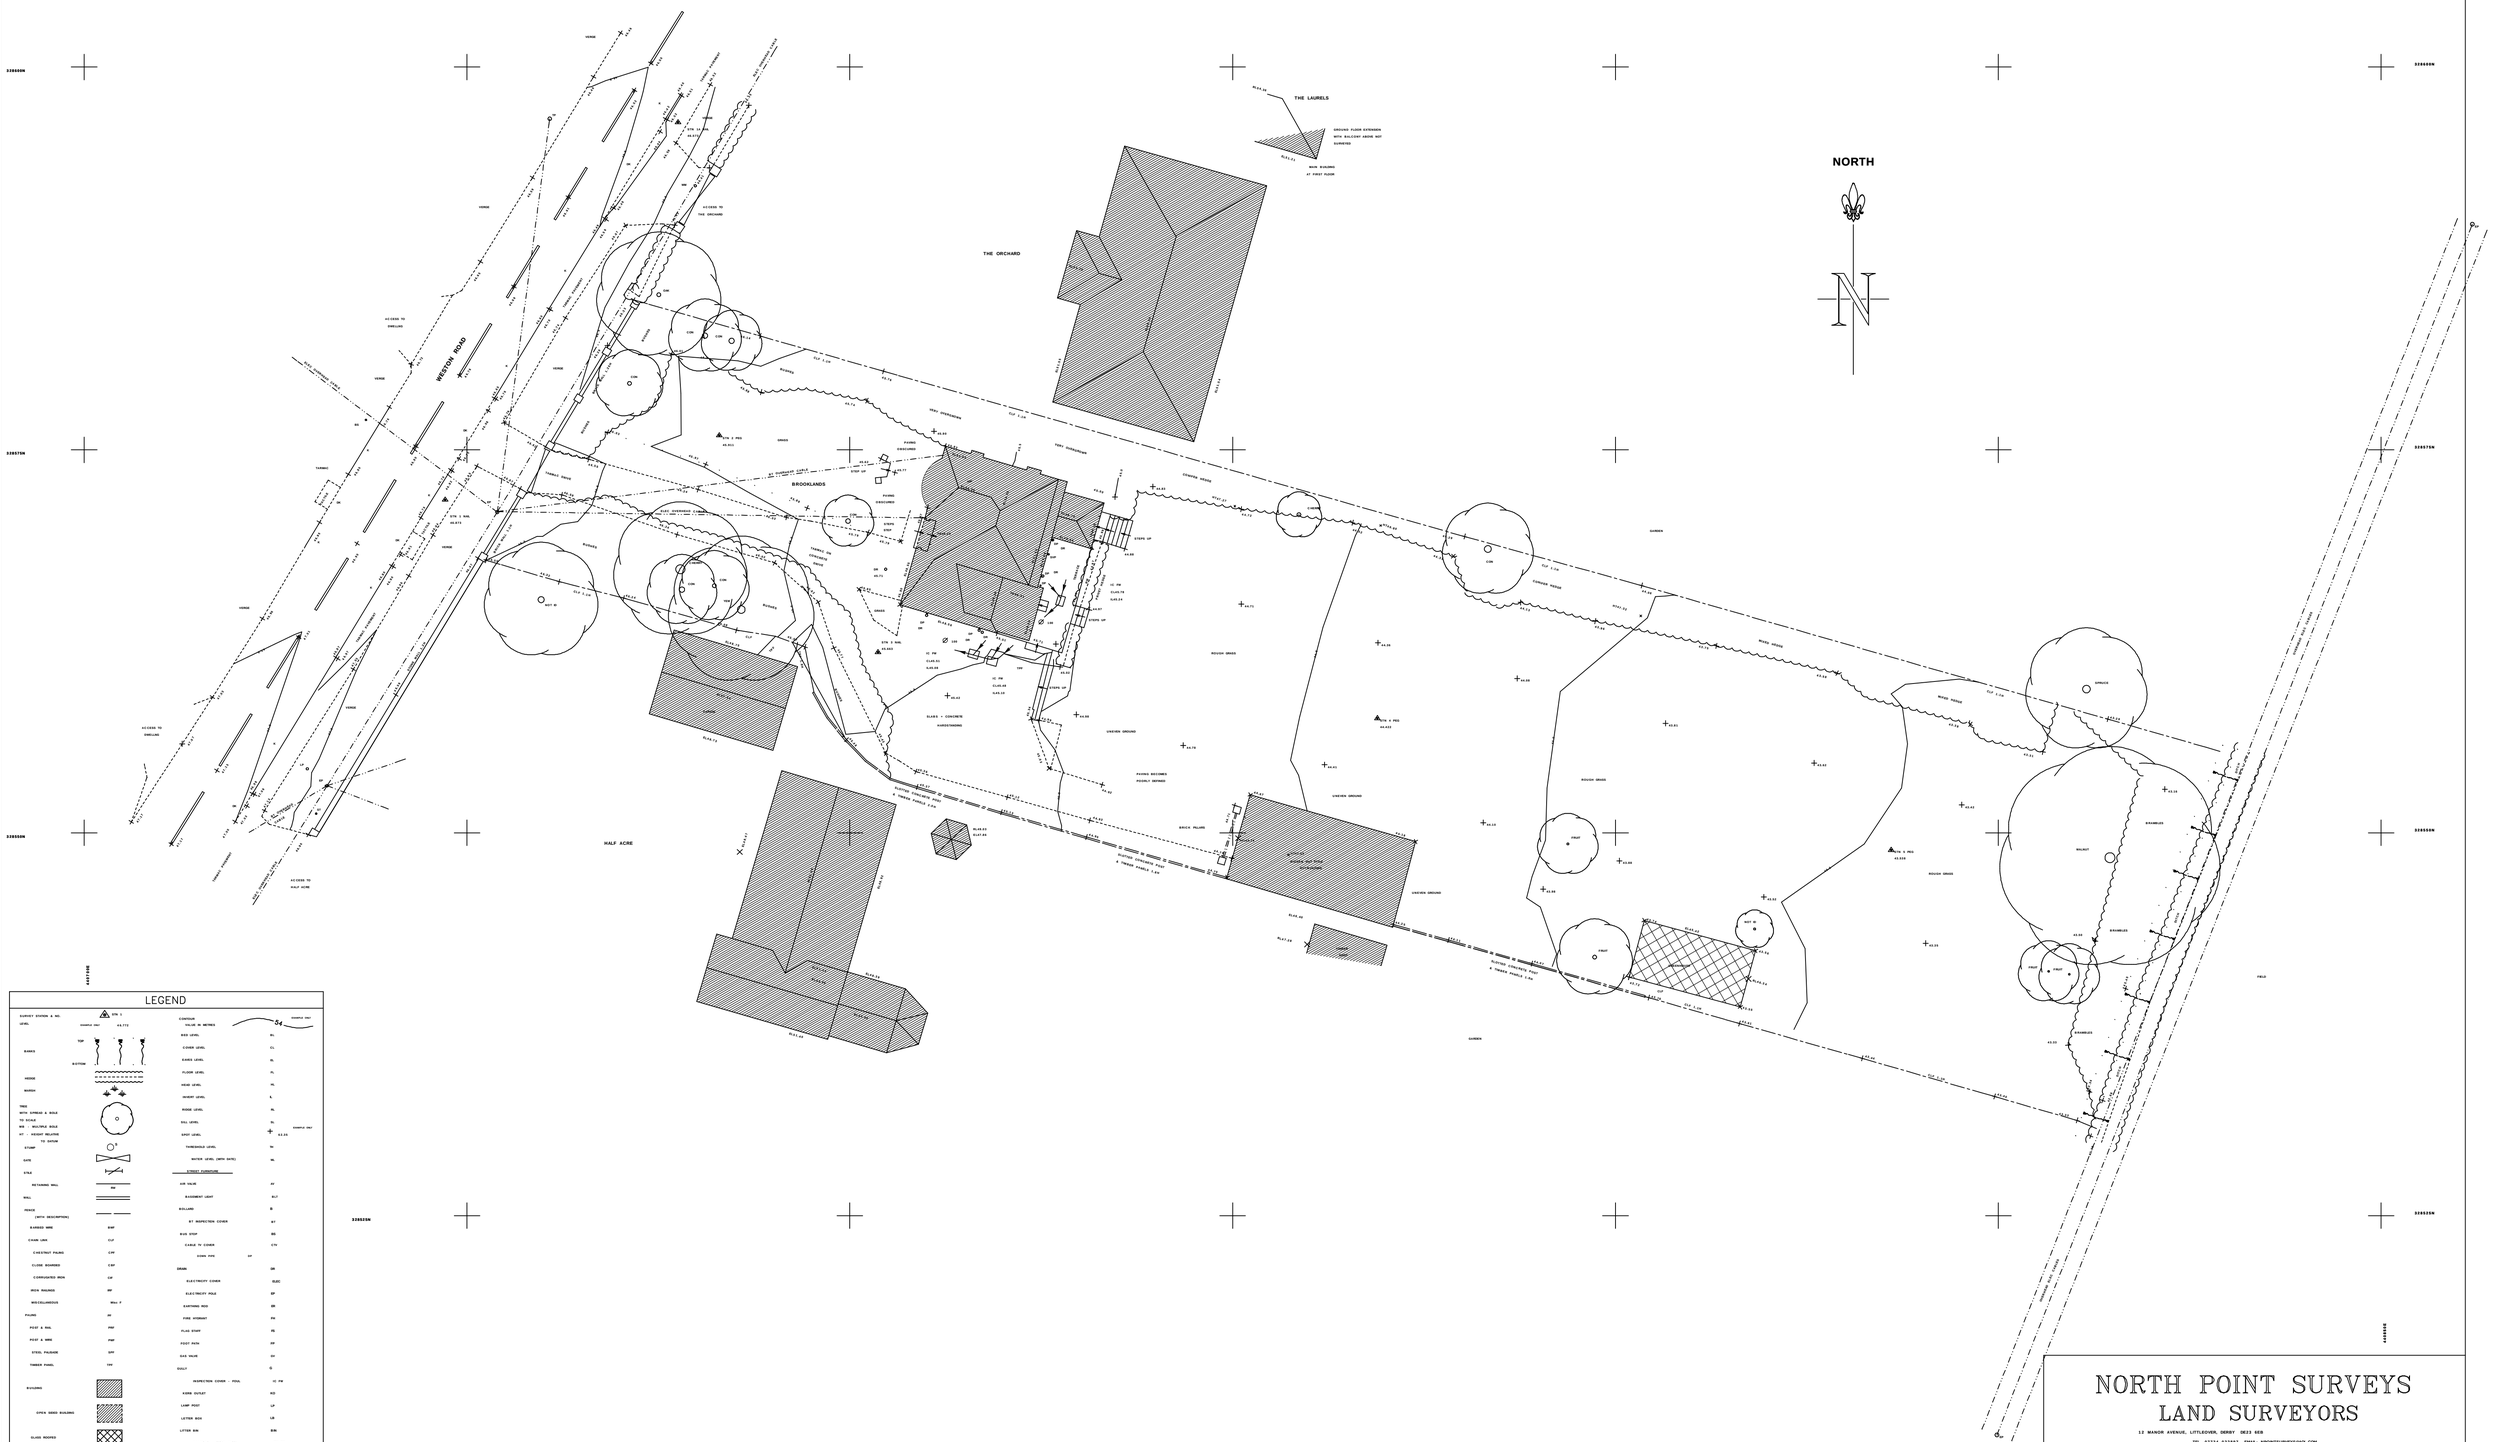

LEGEND

SURVEY STATION & NO.
LEVEL — example only: 43.772

BANKS — TOP / BOTTOM
HEDGE
MARSH
TREE — WITH SPREAD & SIZE TO SCALE; MB – MULTIPLE BOLE; HT – HEIGHT RELATIVE TO DATUM
STUMP
GATE
STILE
RETAINING WALL — RW
WALL
FENCE — (WITH DESCRIPTION)
BARBED WIRE — BWF
CHAIN LINK — CLF
CHESTNUT PALING — CPF
CLOSE BOARDED — CBF
CORRUGATED IRON — CIF
IRON RAILING — IRF
MISCELLANEOUS — Misc F
PALING — PF
POST & RAIL — PRF
POST & WIRE — PWF
STEEL PALISADE — SPF
TIMBER PANEL — TPF
BUILDING
OPEN SIDED BUILDING
GLASS ROOFED
ARCHWAY
FOUNDATIONS — FDN
AREA OF UNEVEN GROUND — TOP / BOTTOM
CLIFF — TOP / BOTTOM
KERB
DROP KERB
EDGE OF METALLING
OVERHEAD LINES — (WITH DESCRIPTION)
EDGE OF VEGETATION

CONTOUR — VALUE IN METRES — example only: 54
BASE LEVEL — BL
COVER LEVEL — CL
EAVES LEVEL — EL
FLOOR LEVEL — FL
HEAD LEVEL — HL
INVERT LEVEL — IL
RIDGE LEVEL — RL
SILL LEVEL — SL
SPOT LEVEL — example only: 43.21
THRESHOLD LEVEL — TH
WATER LEVEL (WITH DATE) — WL

STREET FURNITURE
AIR VALVE — AV
BASEMENT LIGHT — BLT
BOLLARD — B
BT INSPECTION COVER — BT
BUS STOP — BS
CABLE TV COVER — CTV
DOWN PIPE — DP
DRAIN — DR
ELECTRICITY COVER — ELEC
ELECTRICITY POLE — EP
EARTHING ROD — ER
FIRE HYDRANT — FH
FLAG STAFF — FS
FOOT PATH — FP
GAS VALVE — GV
GULLY — G
INSPECTION COVER – FOUL — IC FW
KERB OUTLET — KO
LAMP POST — LP
LETTER BOX — LB
LITTER BIN — LTR
MANHOLE – STORM WATER — MH SW
NAME PLATE — NP
POST — P
ROAD SIGN — RS
RODDING EYE — RE
SERVICE MARKER POST — MKR
SLUICE VALVE — SV
STOP TAP — ST
TELEGRAPH POLE — TP
TELEPHONE CALL BOX — TCB
TRAFFIC LIGHT — TL
UNABLE TO LIFT — UTL
VENT PIPE — VP
WATER OUTLET — WO
WATER METER — WM

LEVELS SHOWN ALONG KERBS & WALLS ARE SHOWN ON THE SIDE OF THE FEATURE TO WHICH THEY RELATE. — example only: 43.23

ROAD MARKINGS ARE INDICATIVE ONLY AND ARE NOT INTENDED AS SCALEABLE FEATURES.

NOTE: VISIBLE FEATURES IN THE VICINITY OF THE BOUNDARIES, AS SHOWN MAY NOT REPRESENT THE EXTENT OF LEGALLY CONVEYED DIMENSIONS.

ON THIS SURVEY.

0 5 10 15 20 25

METRES

SCALE 1/200

NORTH POINT SURVEYS
LAND SURVEYORS

12 MANOR AVENUE, LITTLEOVER, DERBY DE23 6ER
TEL. 07734 332937 EMAIL. NPOINTSURVEYS@AOL.COM
WWW.NORTHPOINTSURVEYS.CO.UK

TITLE

Brooklands, Weston Road, Weston on Trent

Topographical Survey

CLIENT

Stile Cottage Builders c/o Alan McGowan Architects Ltd

NOTES

Plan Datum: Ordnance Survey National Grid*

Height Datum: Ordnance Survey Datum*

*OSTN15 using Trimble VRS (GNSS)

Contour Interval 0.5m

SCALE	DATE	DRAWING NO.	REV.	DRAWN
A1 @ 1/200	July 2020	J1503.DWG	ORIG	CDR