
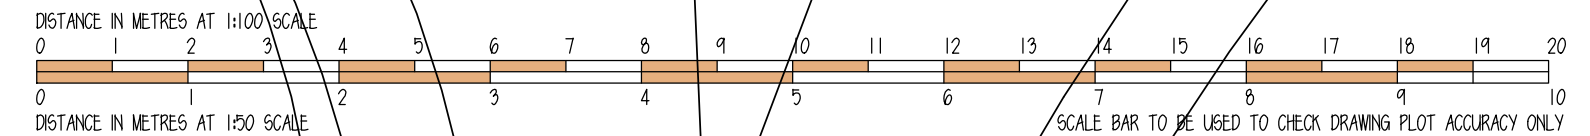
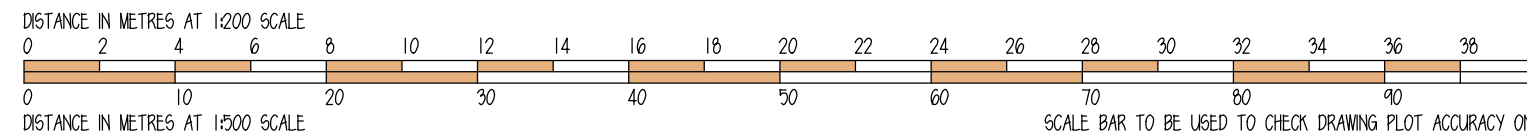
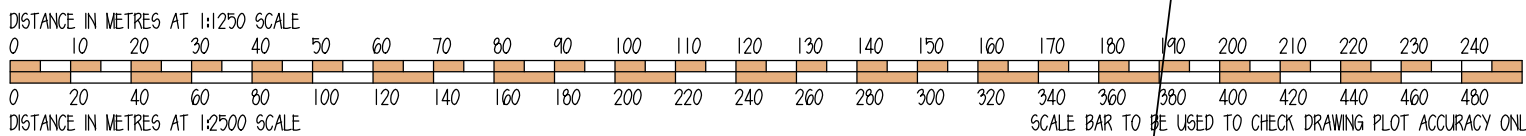
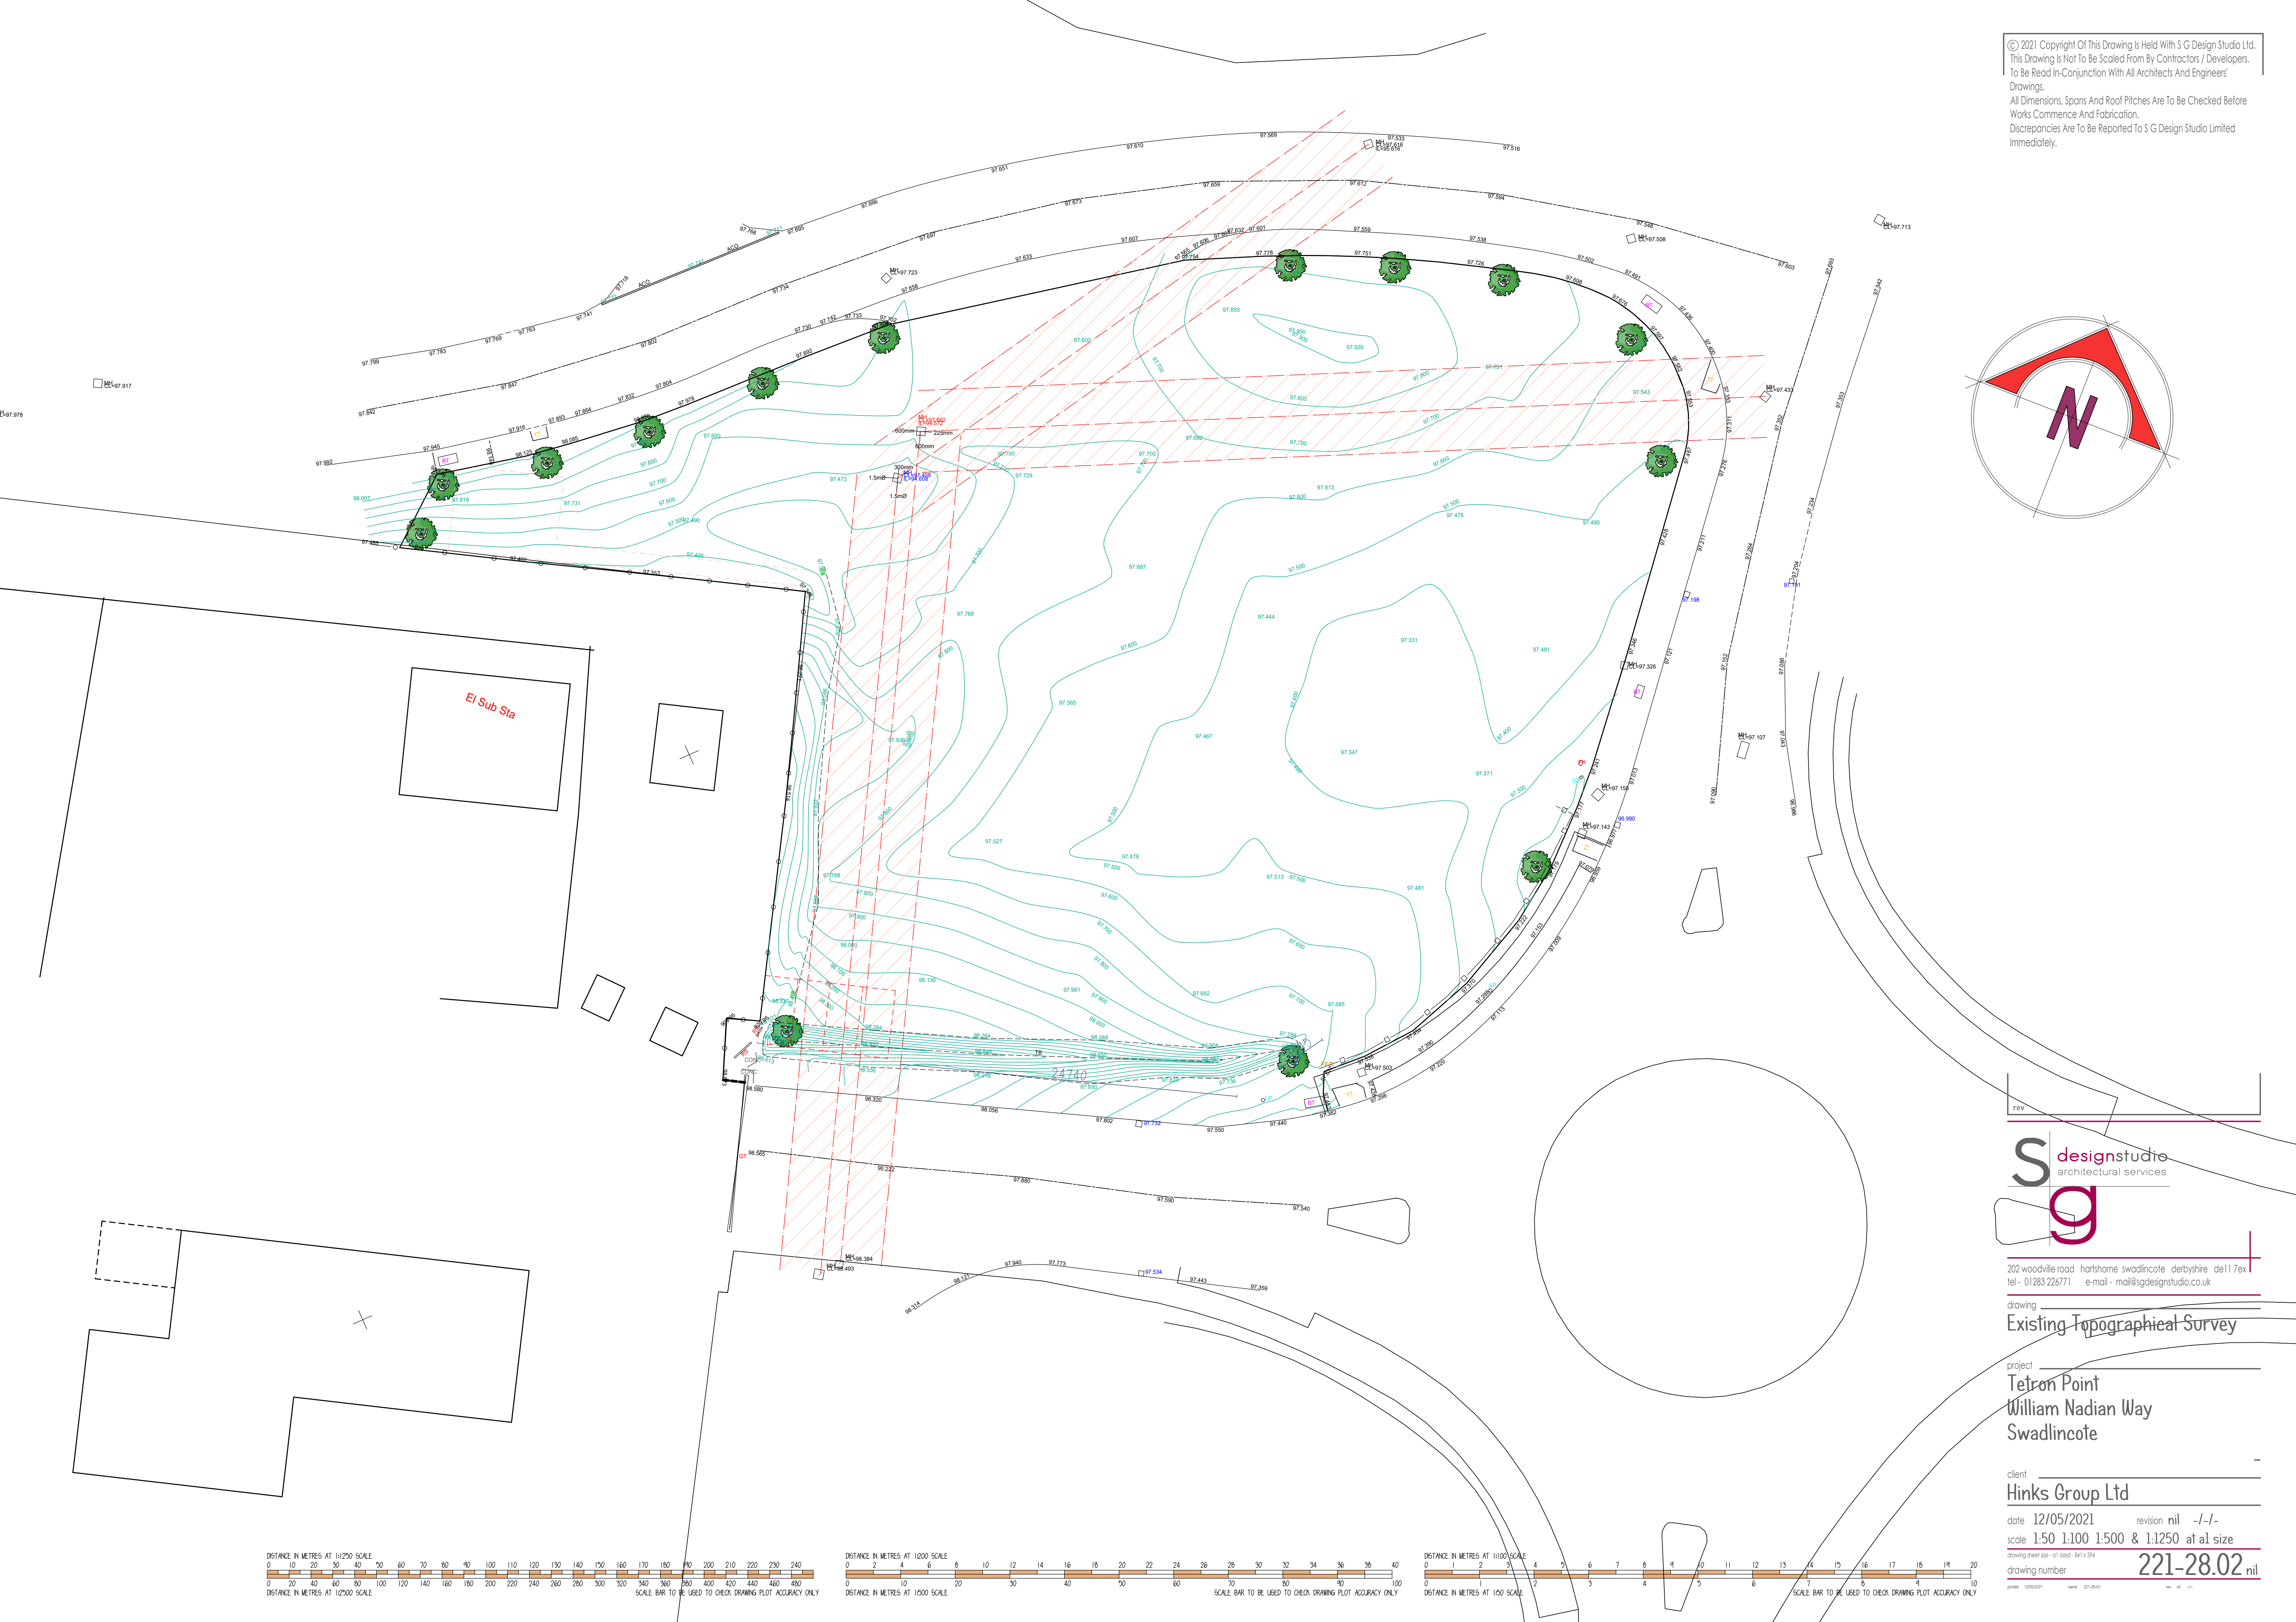


© 2021. Copyright Of This Drawing Is Held With S G Design Studio Ltd.
This Drawing Is Not To Be Scaled From By Contractors / Developers.
To Be Read In-Conjunction With All Architects And Engineers' Drawings.
All Dimensions, Spans And Roof Pitches Are To Be Checked Before Works Commence And Fabrication.
Discrepancies Are To Be Reported To S G Design Studio Limited Immediately.

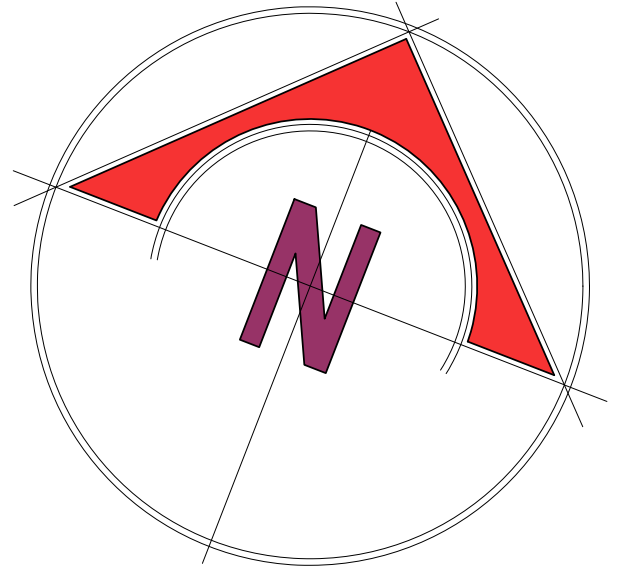

202 woodville road hartshorne swadlincote derbyshire de11 7ex
tel - 01283 226771 e-mail - mail@sgdesignstudio.co.uk

drawing
Existing Topographical Survey

project
Tetron Point
William Nadian Way
Swadlincote

client
Hinks Group Ltd

date 12/05/2021 revision nil -/-/
scale 1:50 1:100 1:500 & 1:1250 at a1 size

drawing number
221-28.02 nil

printed 12/05/2021 name 221-28-01 rev 00 00