


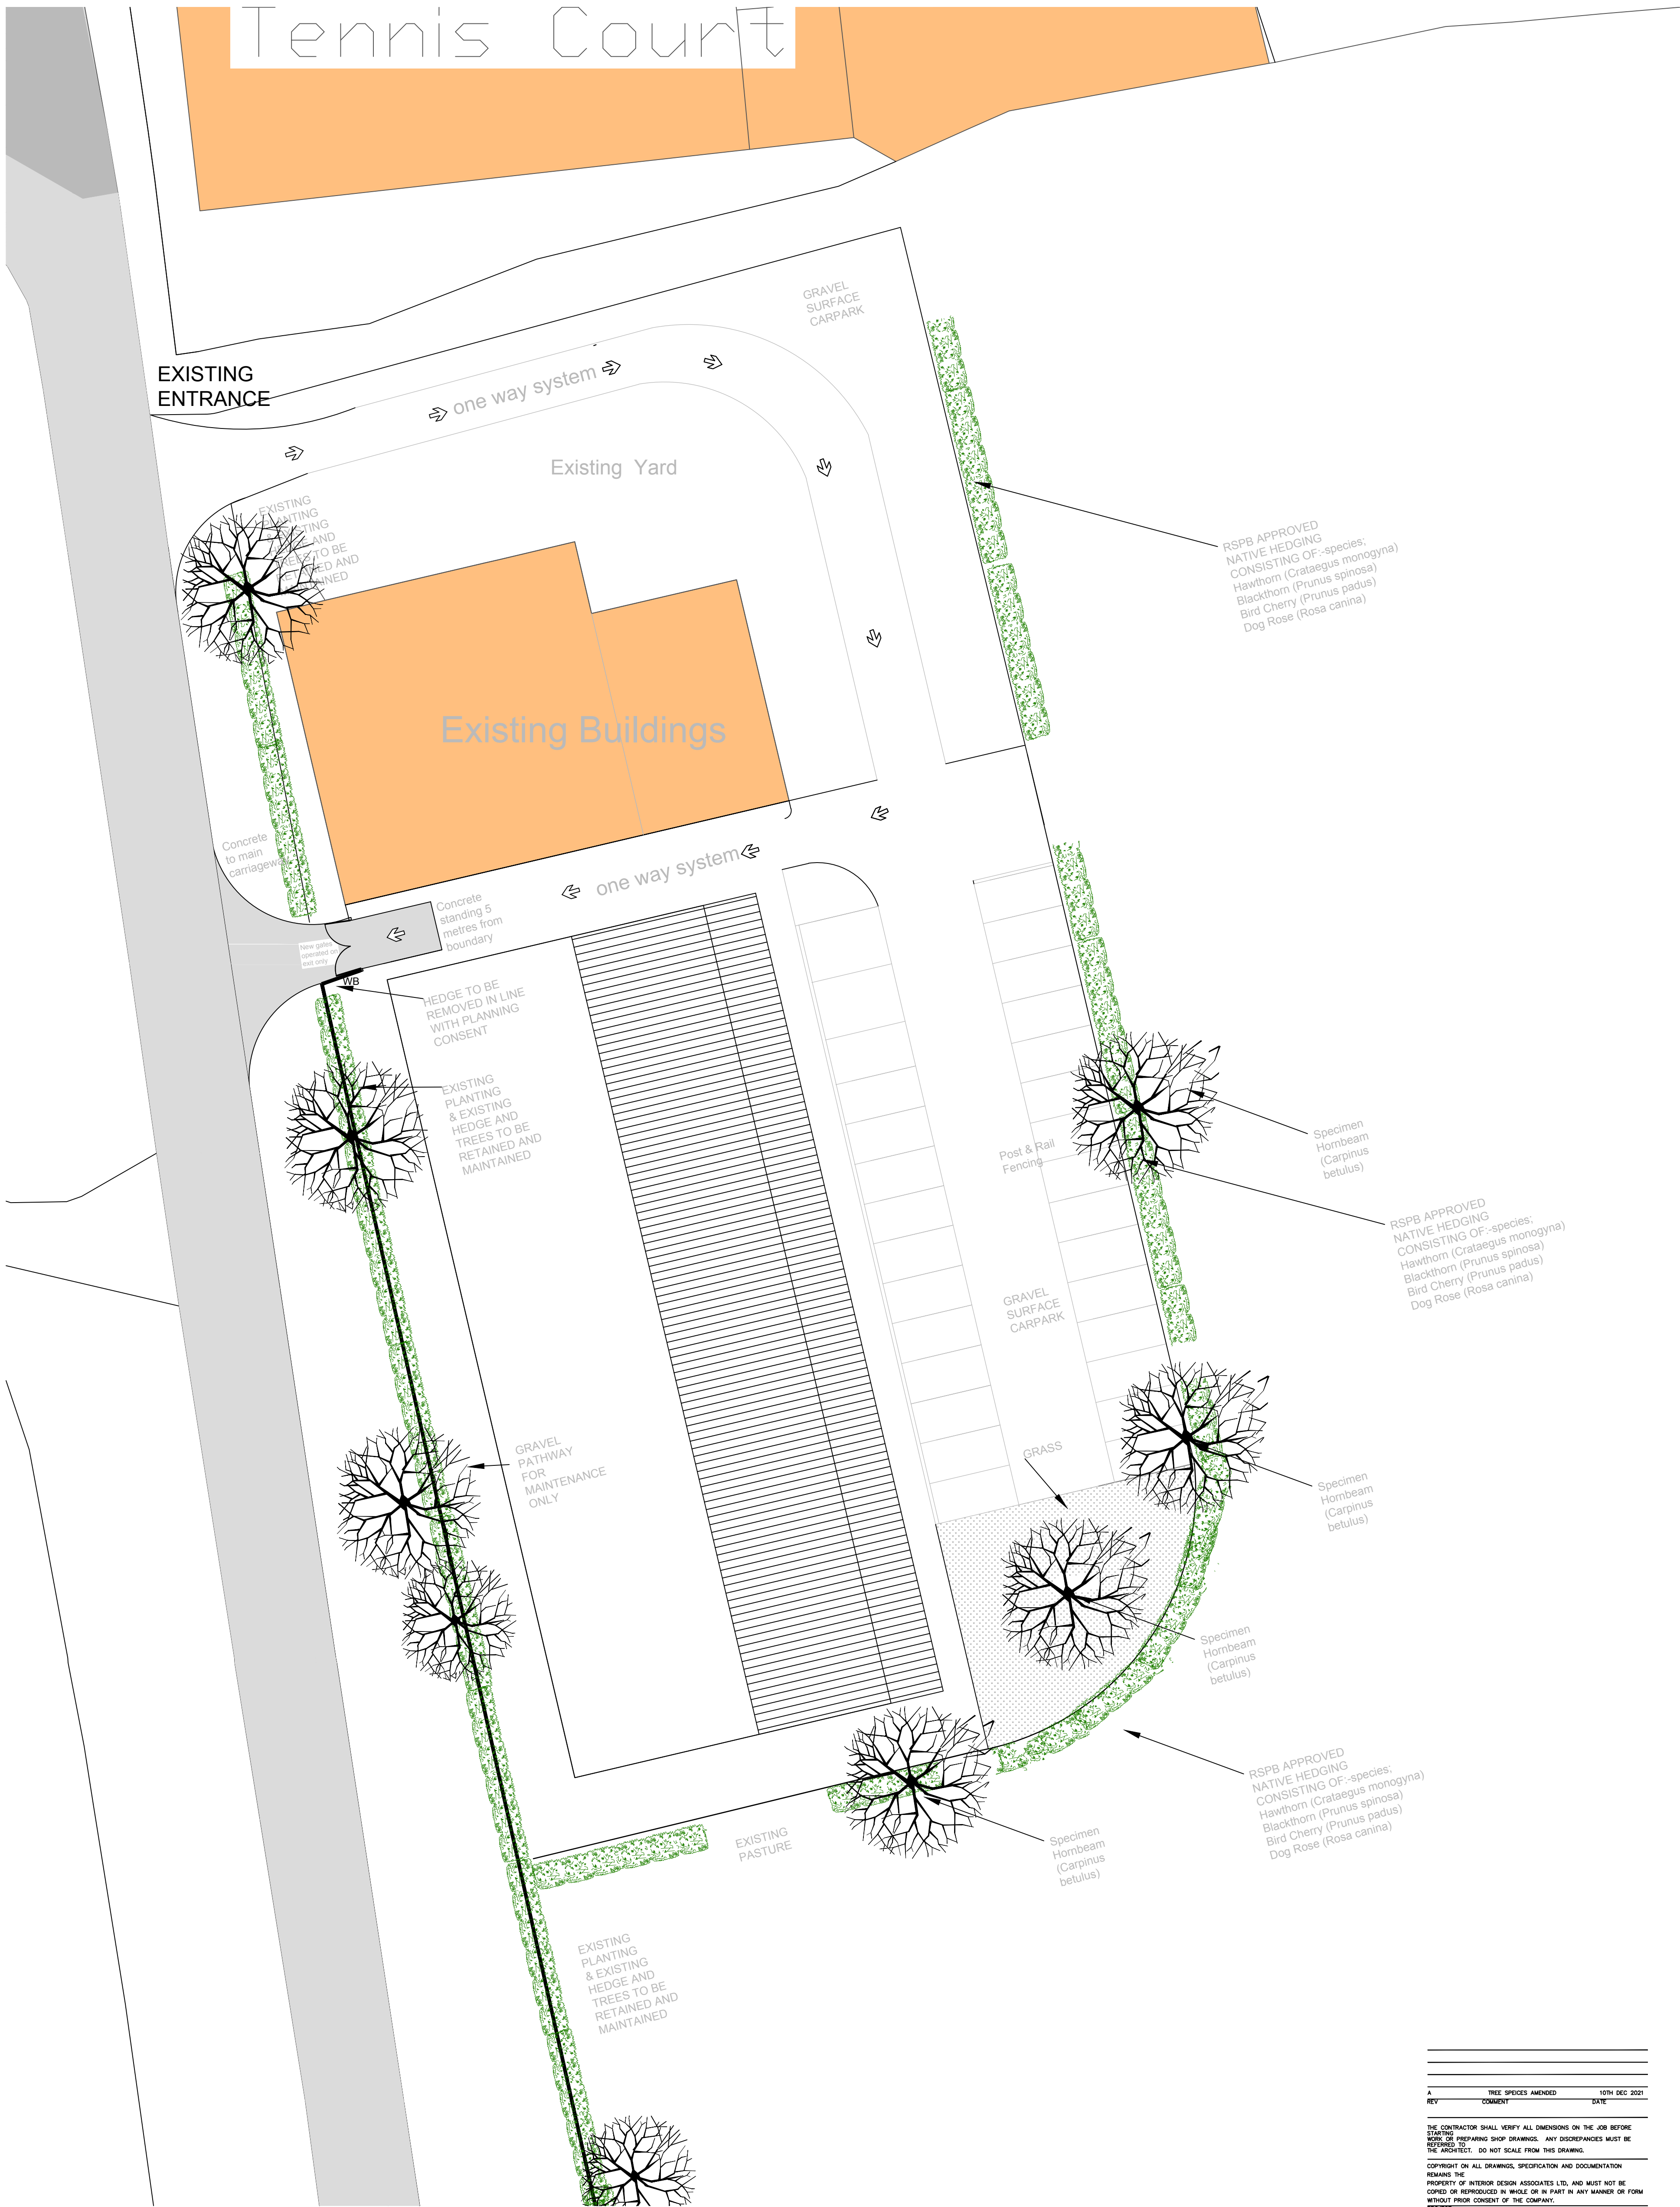

REV	DATE	REVISION
A	10TH DEC 2021	TREE SPECIES AMENDED

THE CONTRACTOR SHALL VERIFY ALL DIMENSIONS ON THE JOB BEFORE STARTING WORK. ANY DISCREPANCIES MUST BE REPORTED TO THE ARCHITECT. DO NOT SCALE FROM THIS DRAWING.

COPYRIGHT ON ALL DRAWINGS, SPECIFICATION AND DOCUMENTATION REMAINS THE PROPERTY OF INTERIOR DESIGN ASSOCIATES LTD, AND MUST NOT BE COPIED OR REPRODUCED IN WHOLE OR IN PART IN ANY MANNER OR FORM WITHOUT PRIOR CONSENT OF THE COMPANY.

Church Broughton Road
CHURCH BROUGHTON

CLIENT
Ms L Chudleigh

TITLE
LANDSCAPE PLAN

SCALE	DRAWN	CHECKED	DATE
1:200	SH		SEPTEMBER 2021
JOB NO	DRAWING NO	REVISION	
21/165	04	A	