


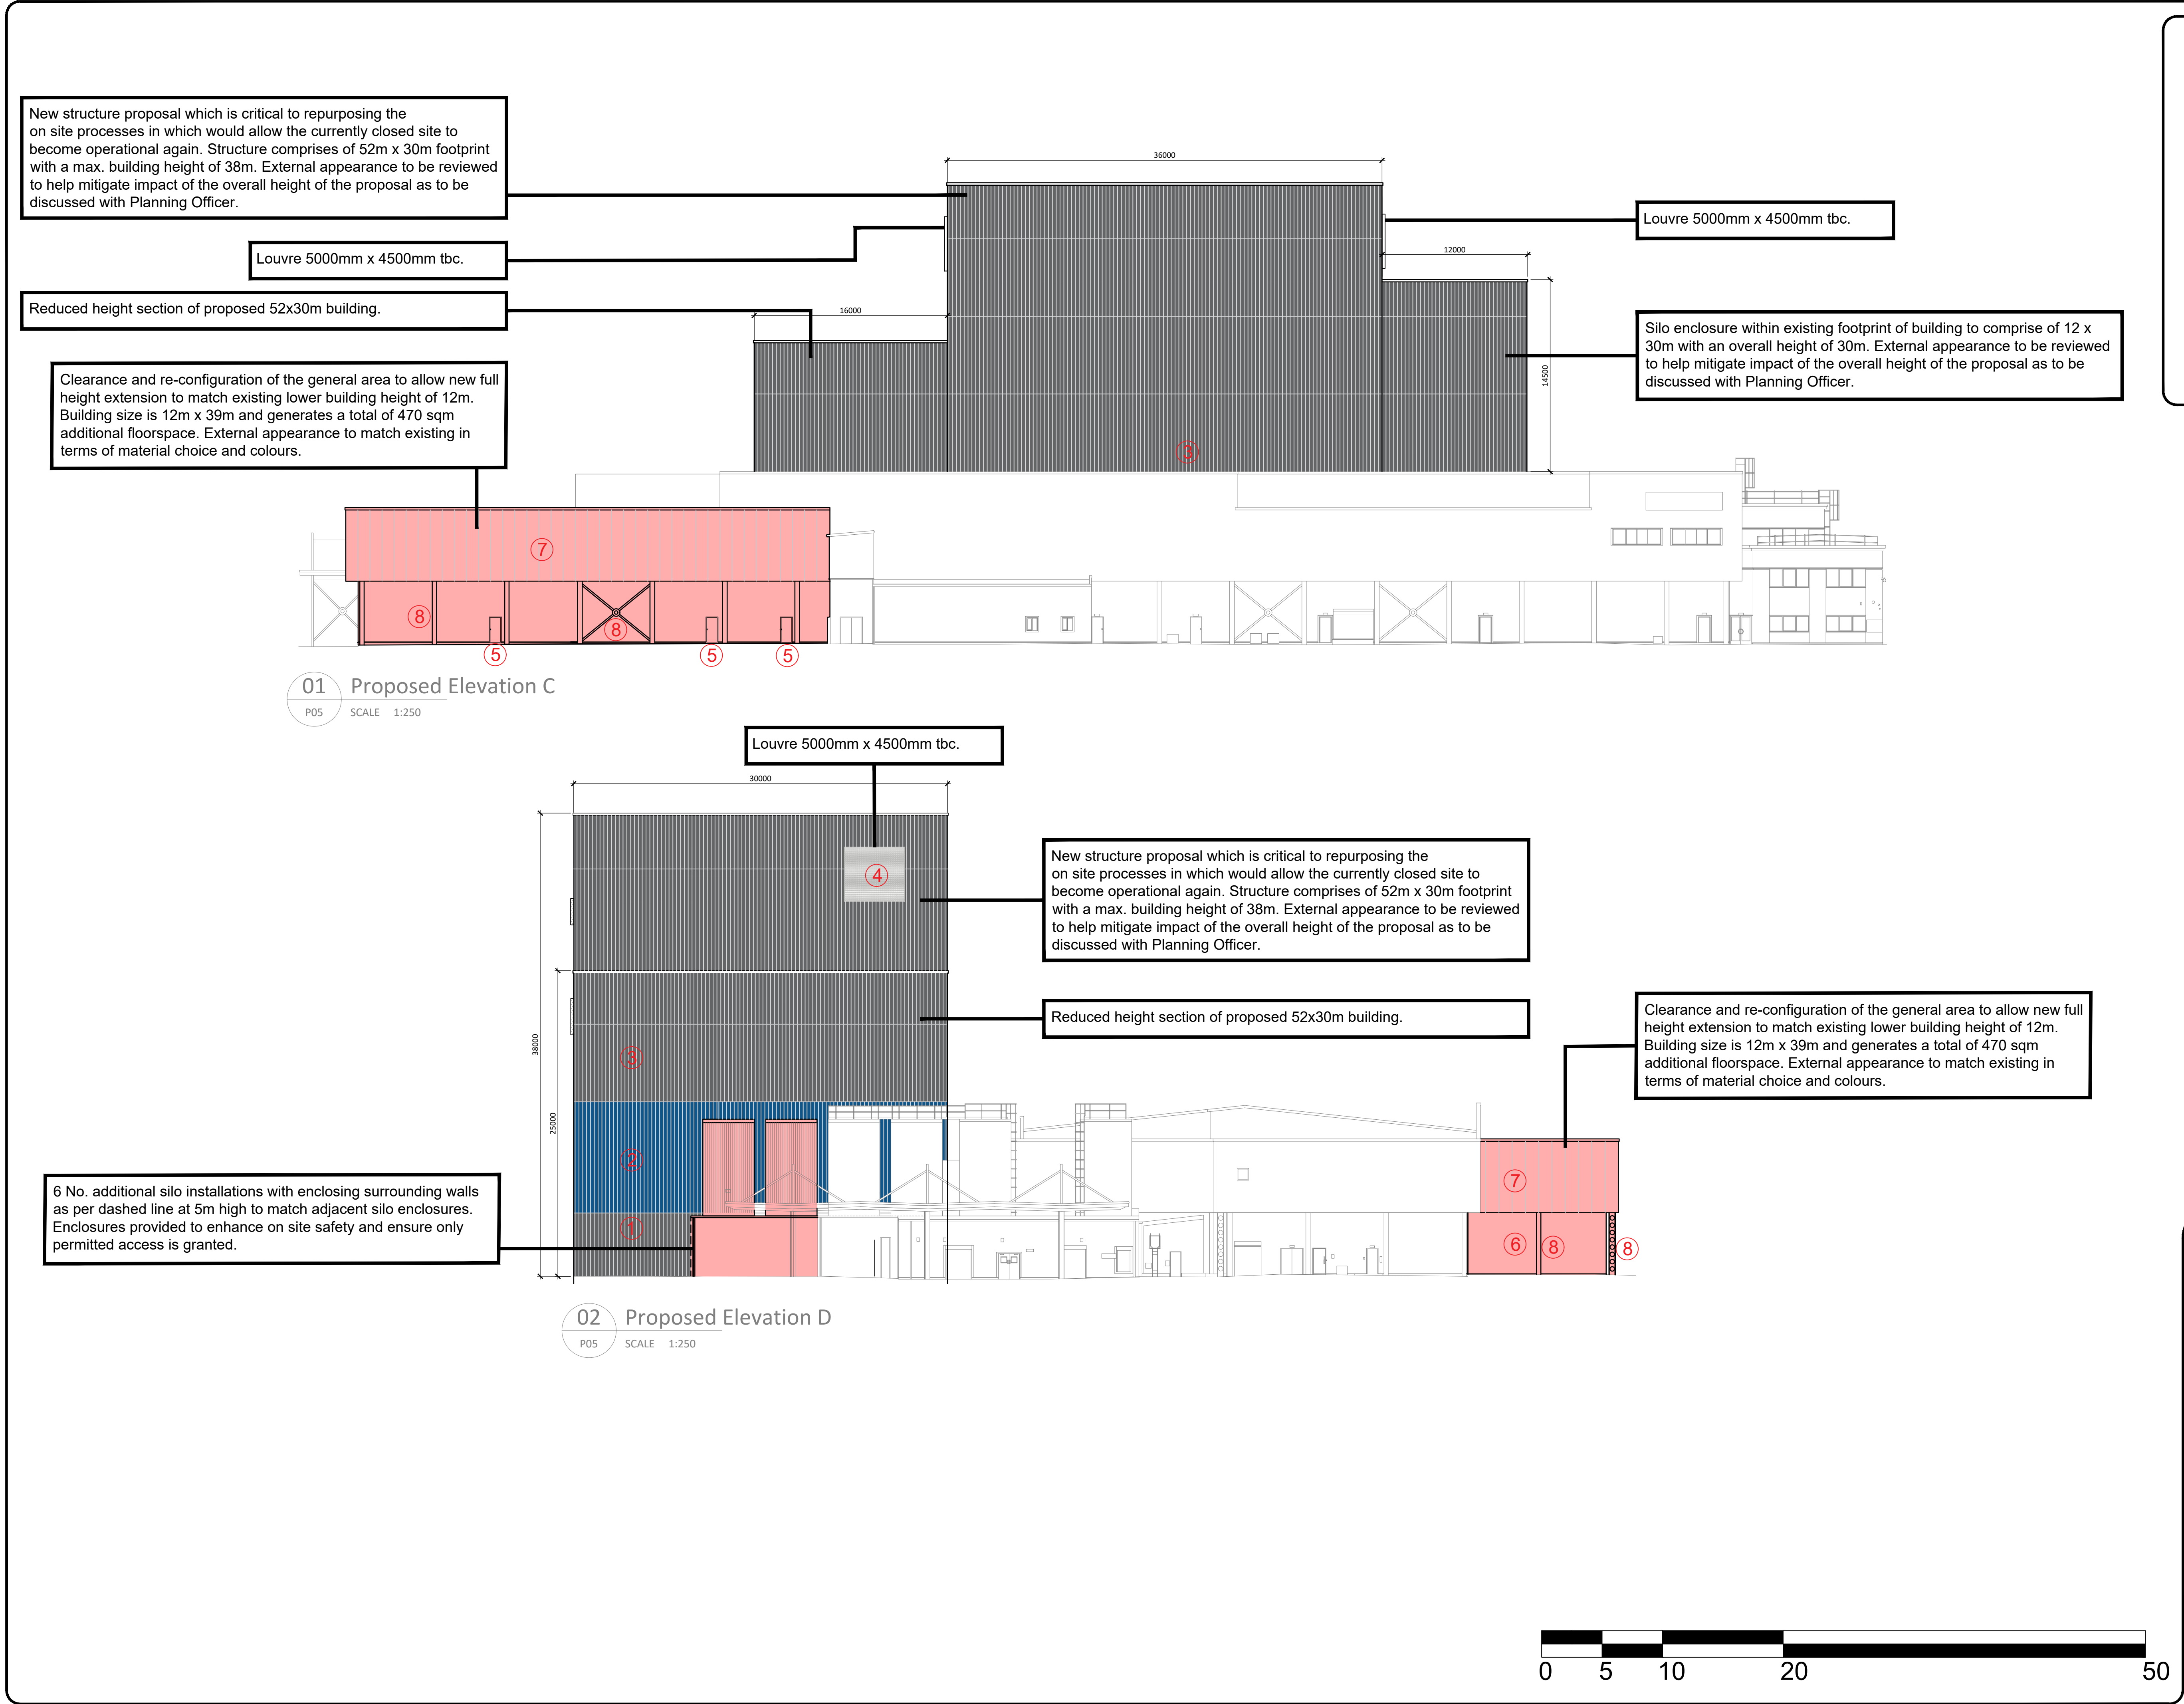

- KEY**
1. Low level vertically spanning trapezoidal Composite profile cladding in White to match existing low level wall colours.
 2. Mid level vertically spanning trapezoidal Composite profile cladding in Blue to match existing high level cladding wall colour.
 3. High level vertically spanning trapezoidal Composite profile cladding in White/Grey above existing building height level.
 4. Louvres / Flashings / trims to match cladding colour to blend in building.
 5. Doors to be finished in White RAL 9010 to match existing.
 6. Low level white smooth faced panel to match existing.
 7. High level cladding smooth faced colour blue to match existing.
 8. New steelwork colour blue to match existing.

1.2	Issued for Planning	17.12.21
1.1	Issued to Client for review prior to formal submission.	13.12.21
1.0	First Issue. Building footprint revised to 50x30m from the original 30x30m submitted at Pre-App stage. (Not Yet formally submitted for planning).	17/11/21
rev	notes	date

meller

Muller,
The Lace Mill,
44 Derby Road,
Draycott, Derby,
DE72 3NJ
Tel: 01509 670036
Website: www.mellertd.co.uk

Apple Fork and Spoon Wheat

This drawing and its contents, on paper and as the originating data file, remain the copyright of Muller Ltd © meller 2018
Do not scale from this drawing - use stated levels and dimensions only. If in doubt contact meller ltd.

client	Muller	created	Sep 21
project	Project Opera	Drawn by	MRC
title	Proposed Elevations Sheet 2 of 2	Checked by	MRC
		scale	A1 @ 1:250

job N°	drawing N°	rev	status
210503	P -11	1.2	Planning