




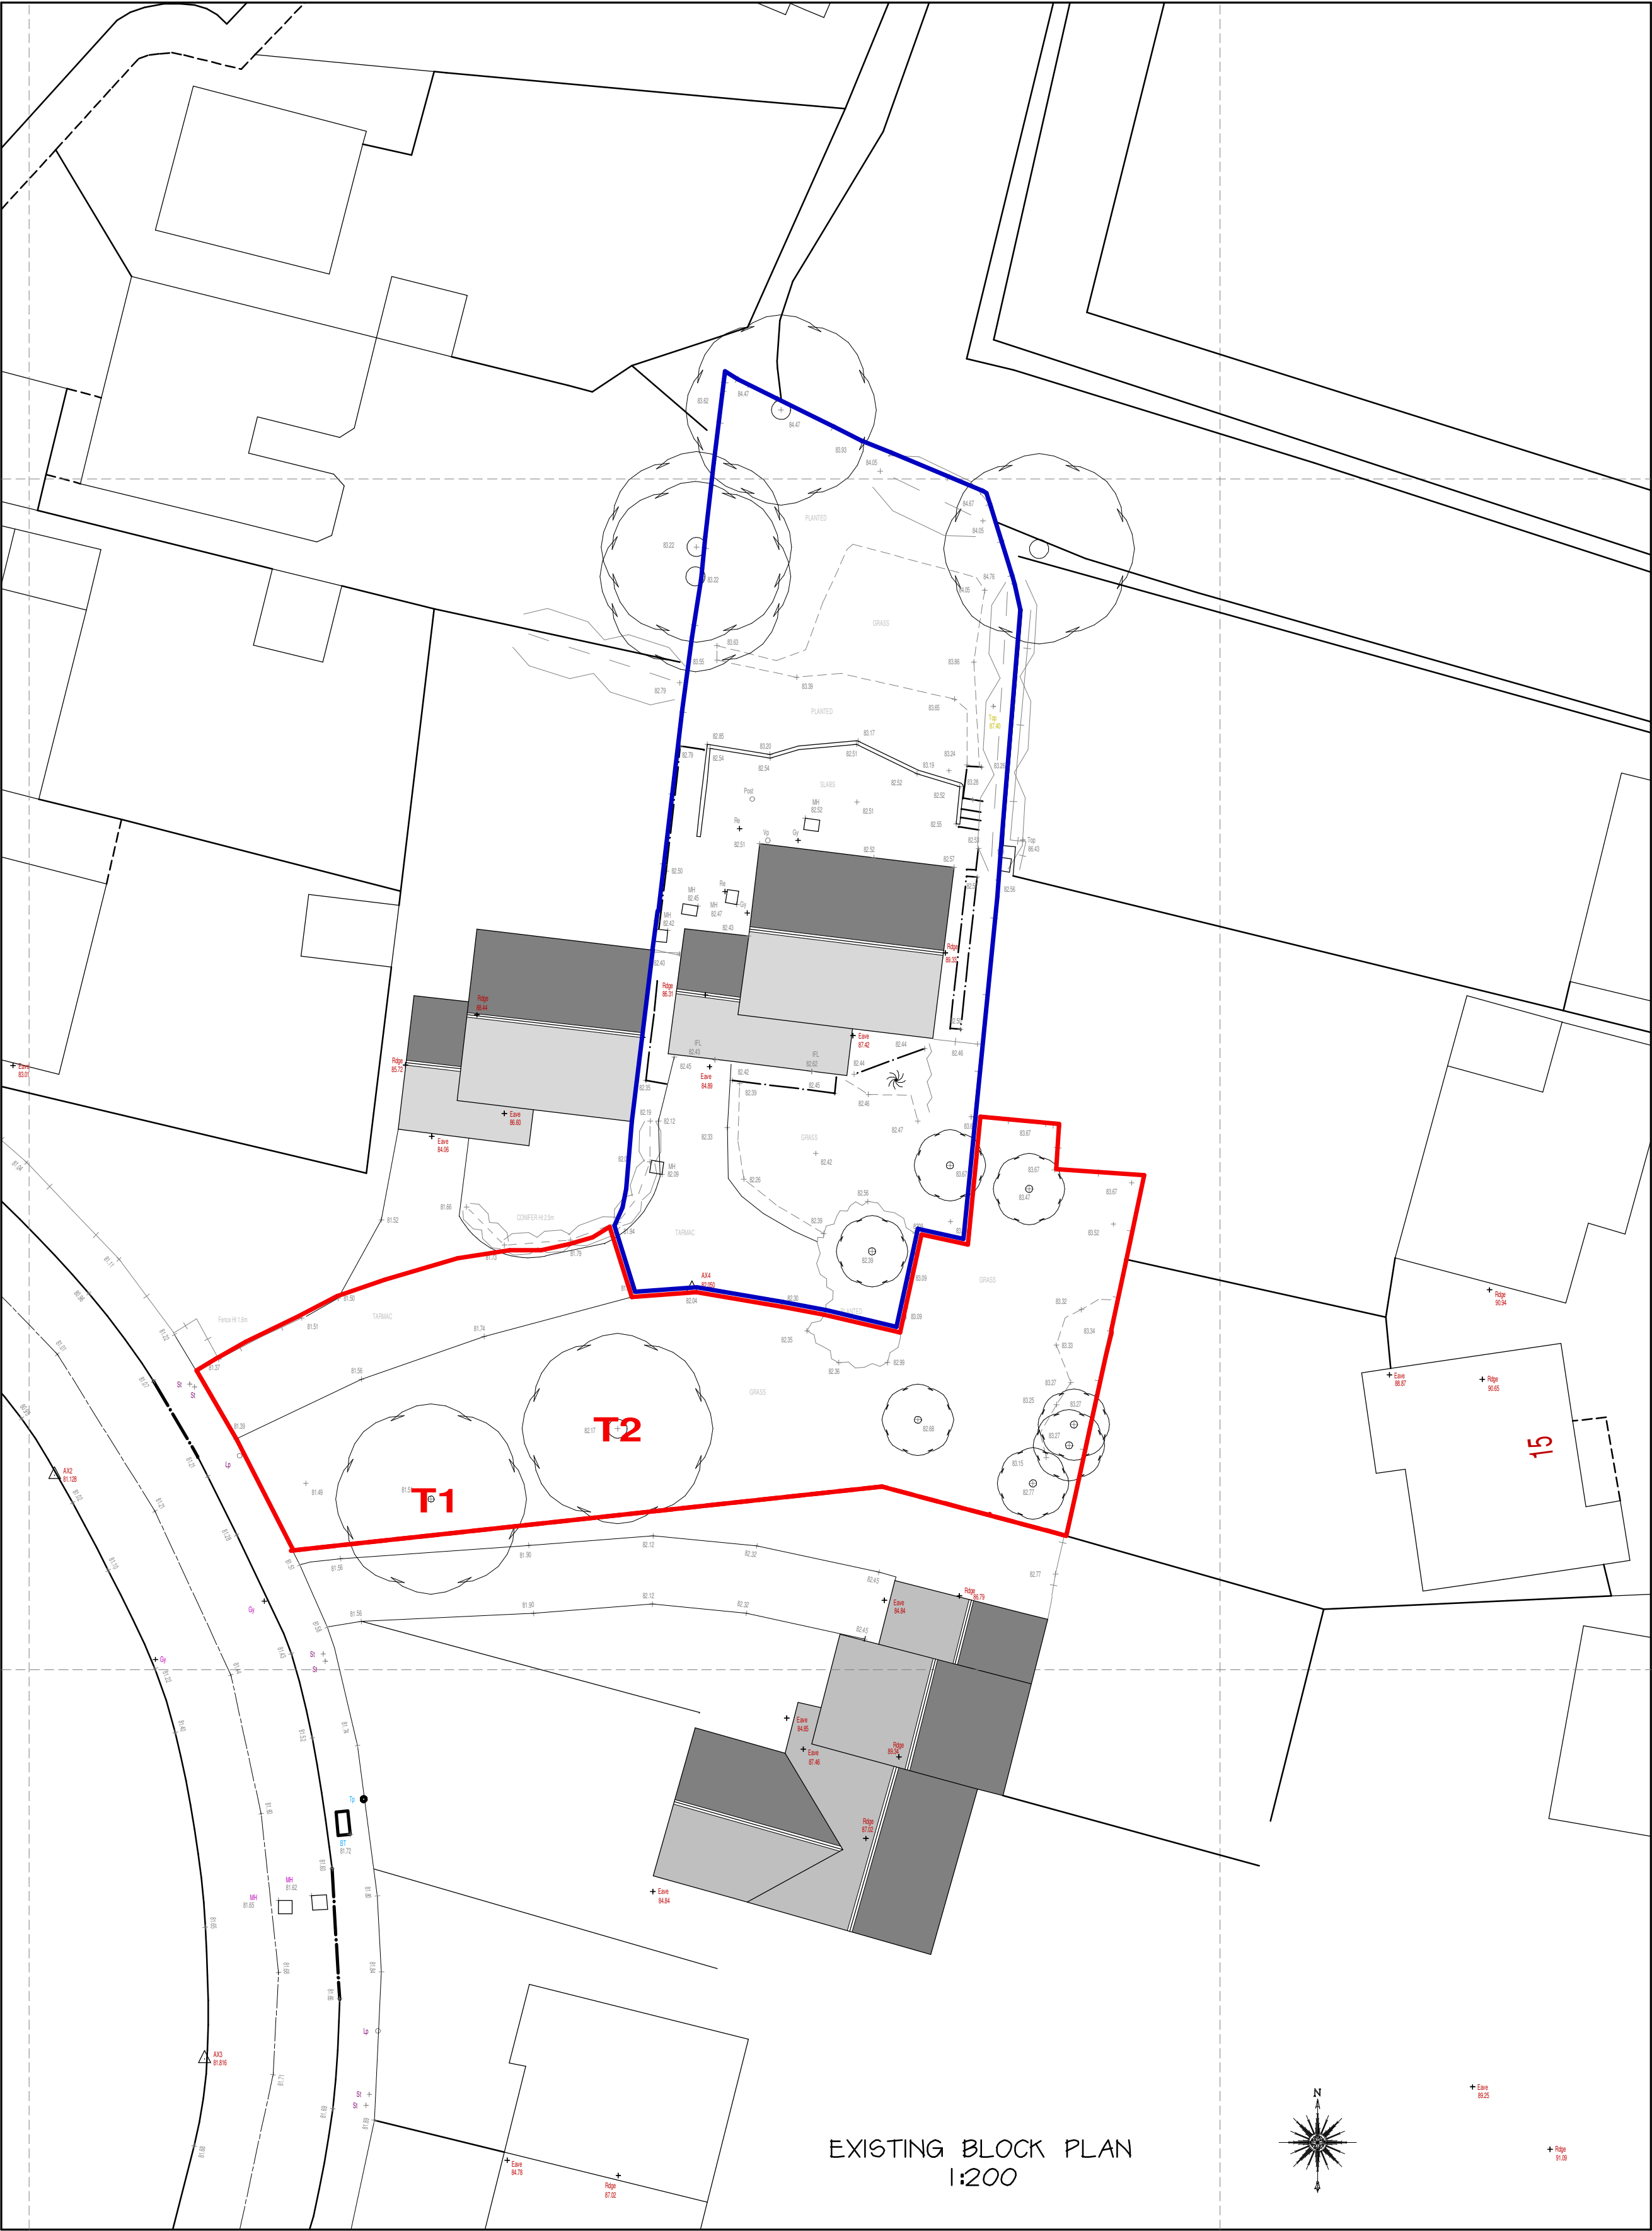

EXISTING BLOCK PLAN
1:200

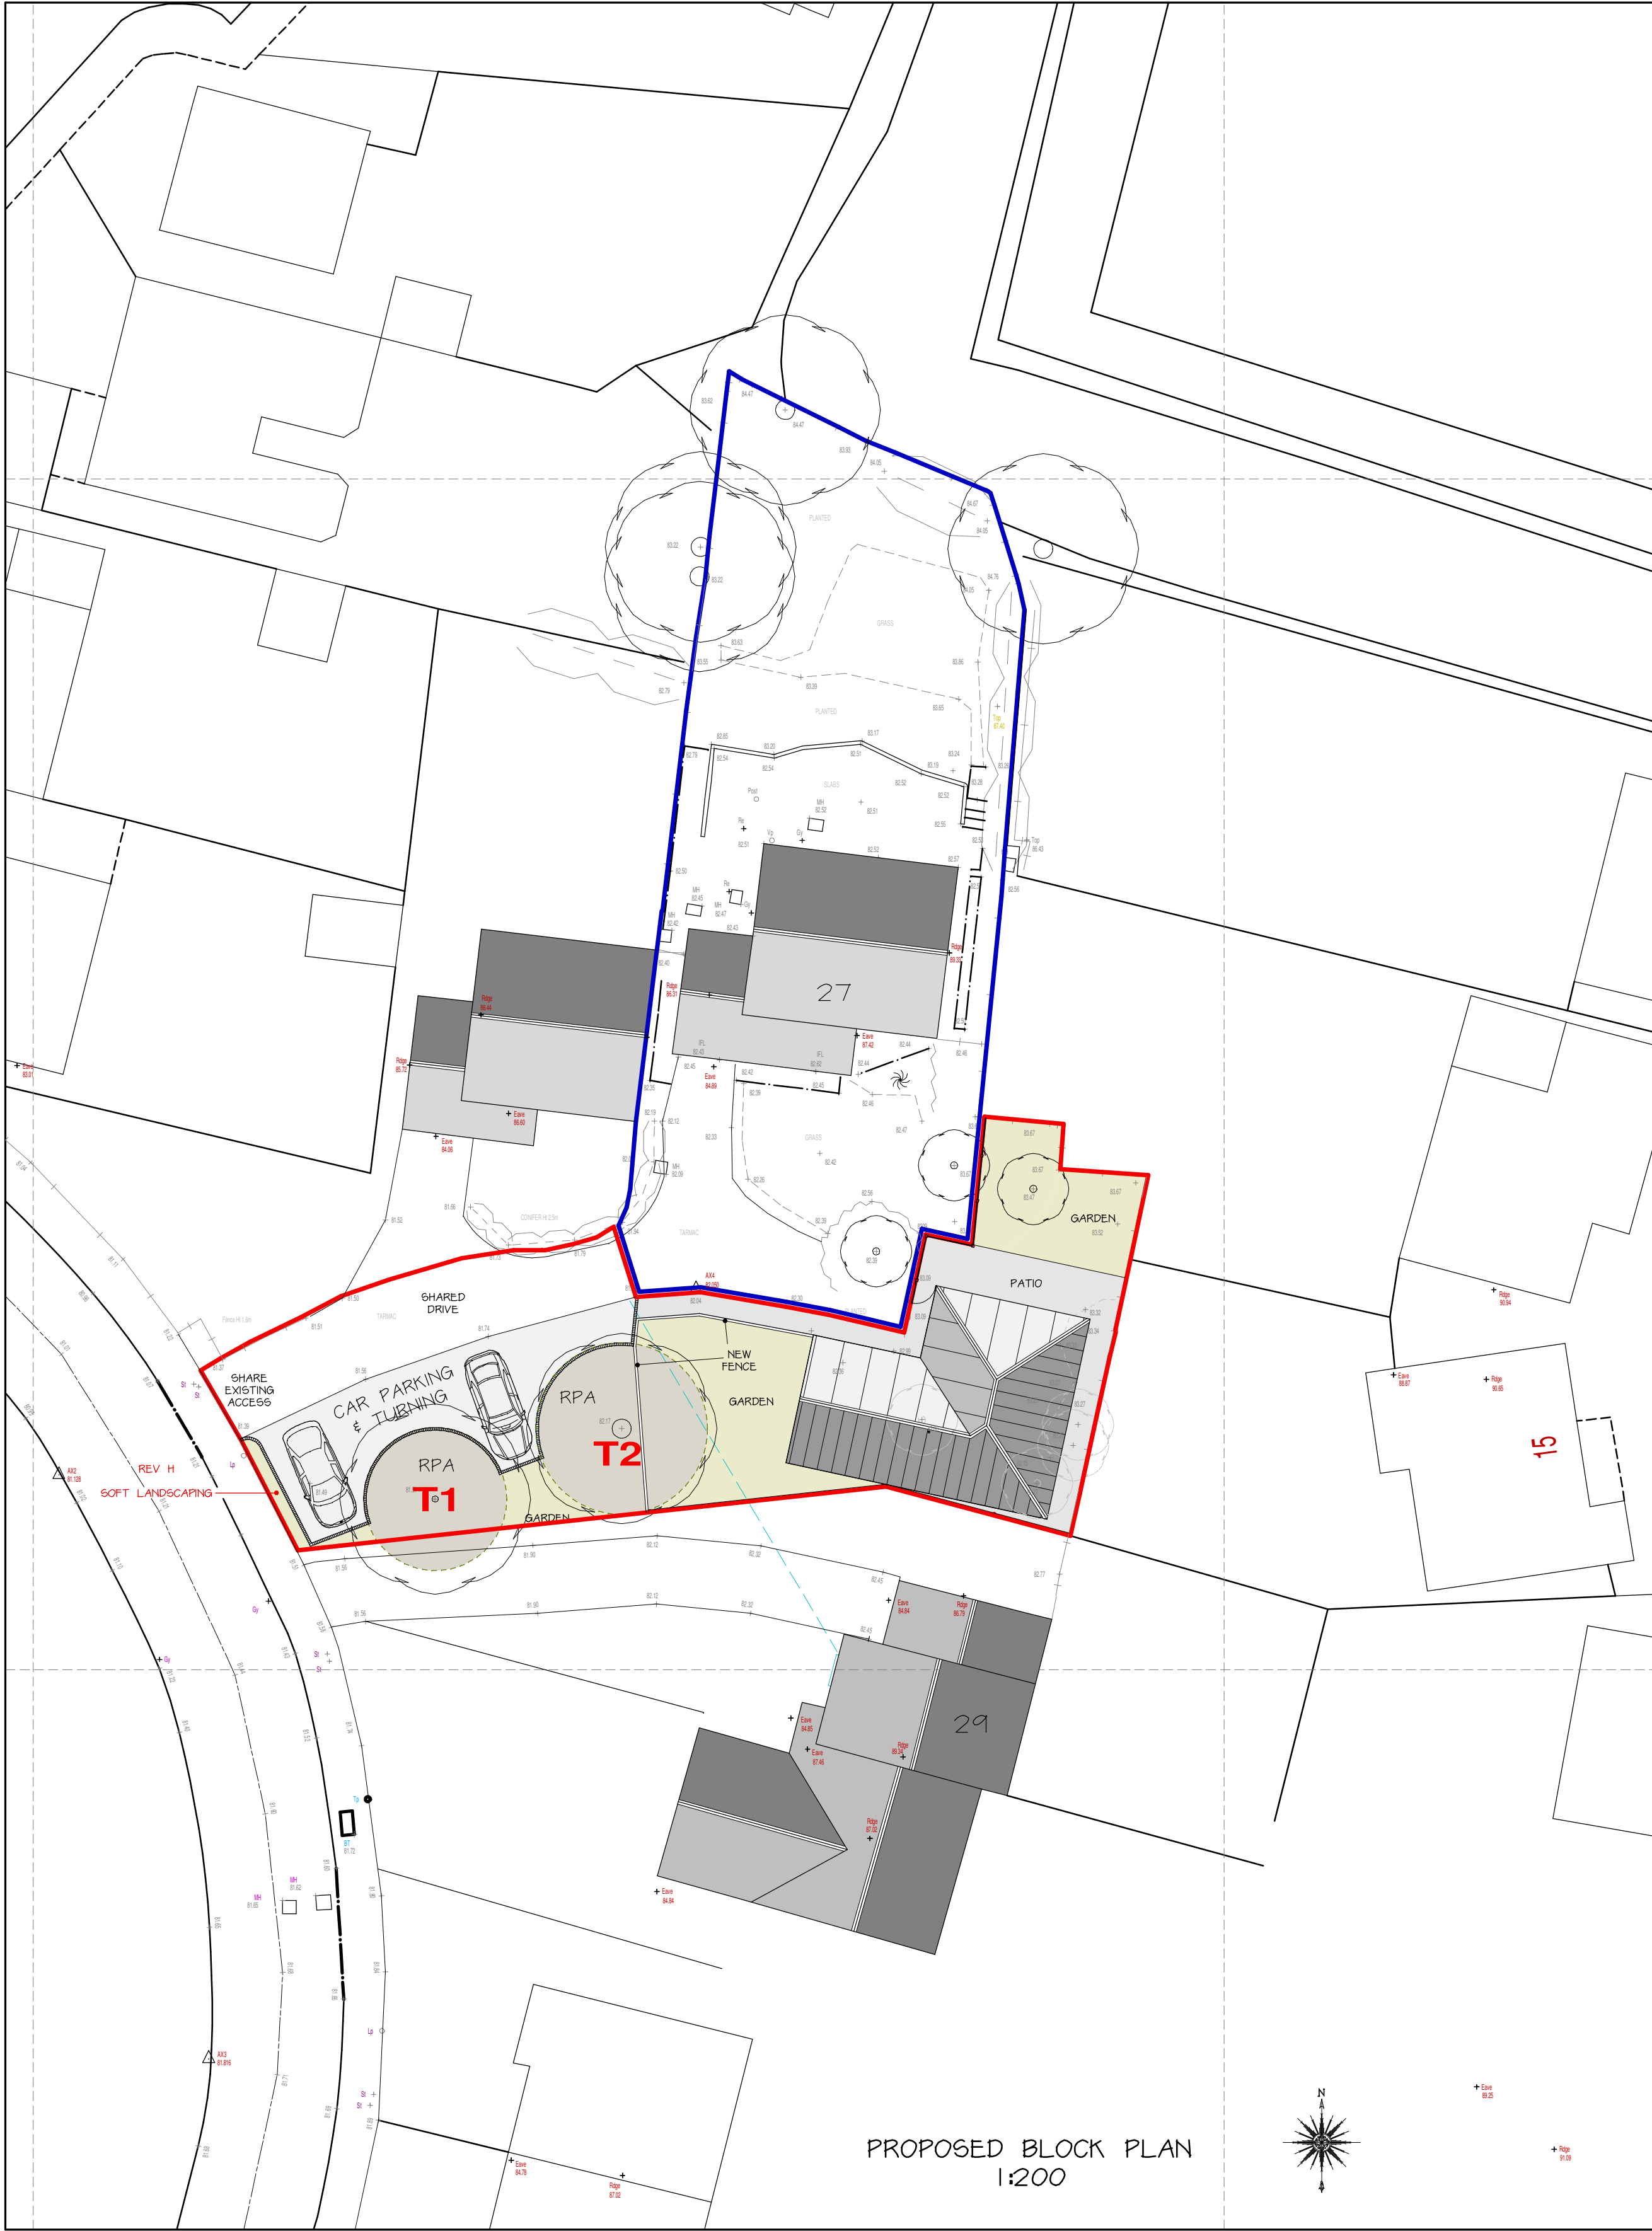

PROPOSED BLOCK PLAN
1:200

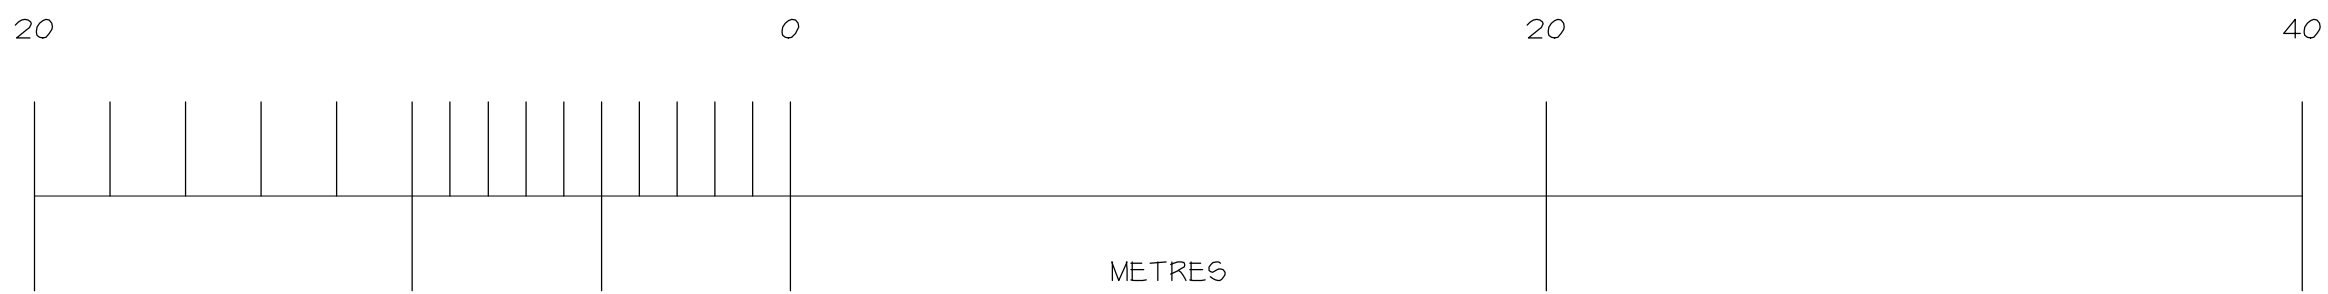

REPRODUCTION FROM THE ORDNANCE SURVEY NATIONAL GEOGRAPHIC DATABASE
BY PERMISSION OF ORDNANCE SURVEY ON BEHALF OF CONTROLLER OF HER MAJESTY'S
STATIONERY OFFICE © CROWN COPYRIGHT 2010. ALL RIGHT RESERVED-100047474.

PAPER SIZE: A1

NOTES

All dimensions must be checked on site and only scaled from this drawing for planning purposes only

Date	Revisions
H	DEC 2021
G	OCT 2021
F	SEP 2021
E	JUL 2021
D	SEP 2020
C	AUG 2020
B	MAY 2020
A	MAY 2020

© copyright

Client
MRS BODDICE

Location
27 ASHOVER ROAD
NEWHALL
SWADLINCOTE
DERBYSHIRE

Proposal
PROPOSED OUTLINE
OF SEPARATE DWELLING

Drawing Title
EXISTING & PROPOSED
BLOCK PLAN

Scale
1:200

Date
OCT 2019

Drawn by
KJL

Drg No.
J2870-02

Revision
H



MAKING PLANS
architecture

Ivy Lodge, Twyford Road, Willington, Derby, DE65 6DE
T/F 01283 703160 E info@makingplans-architecture.co.uk
W www.makingplans-architecture.co.uk