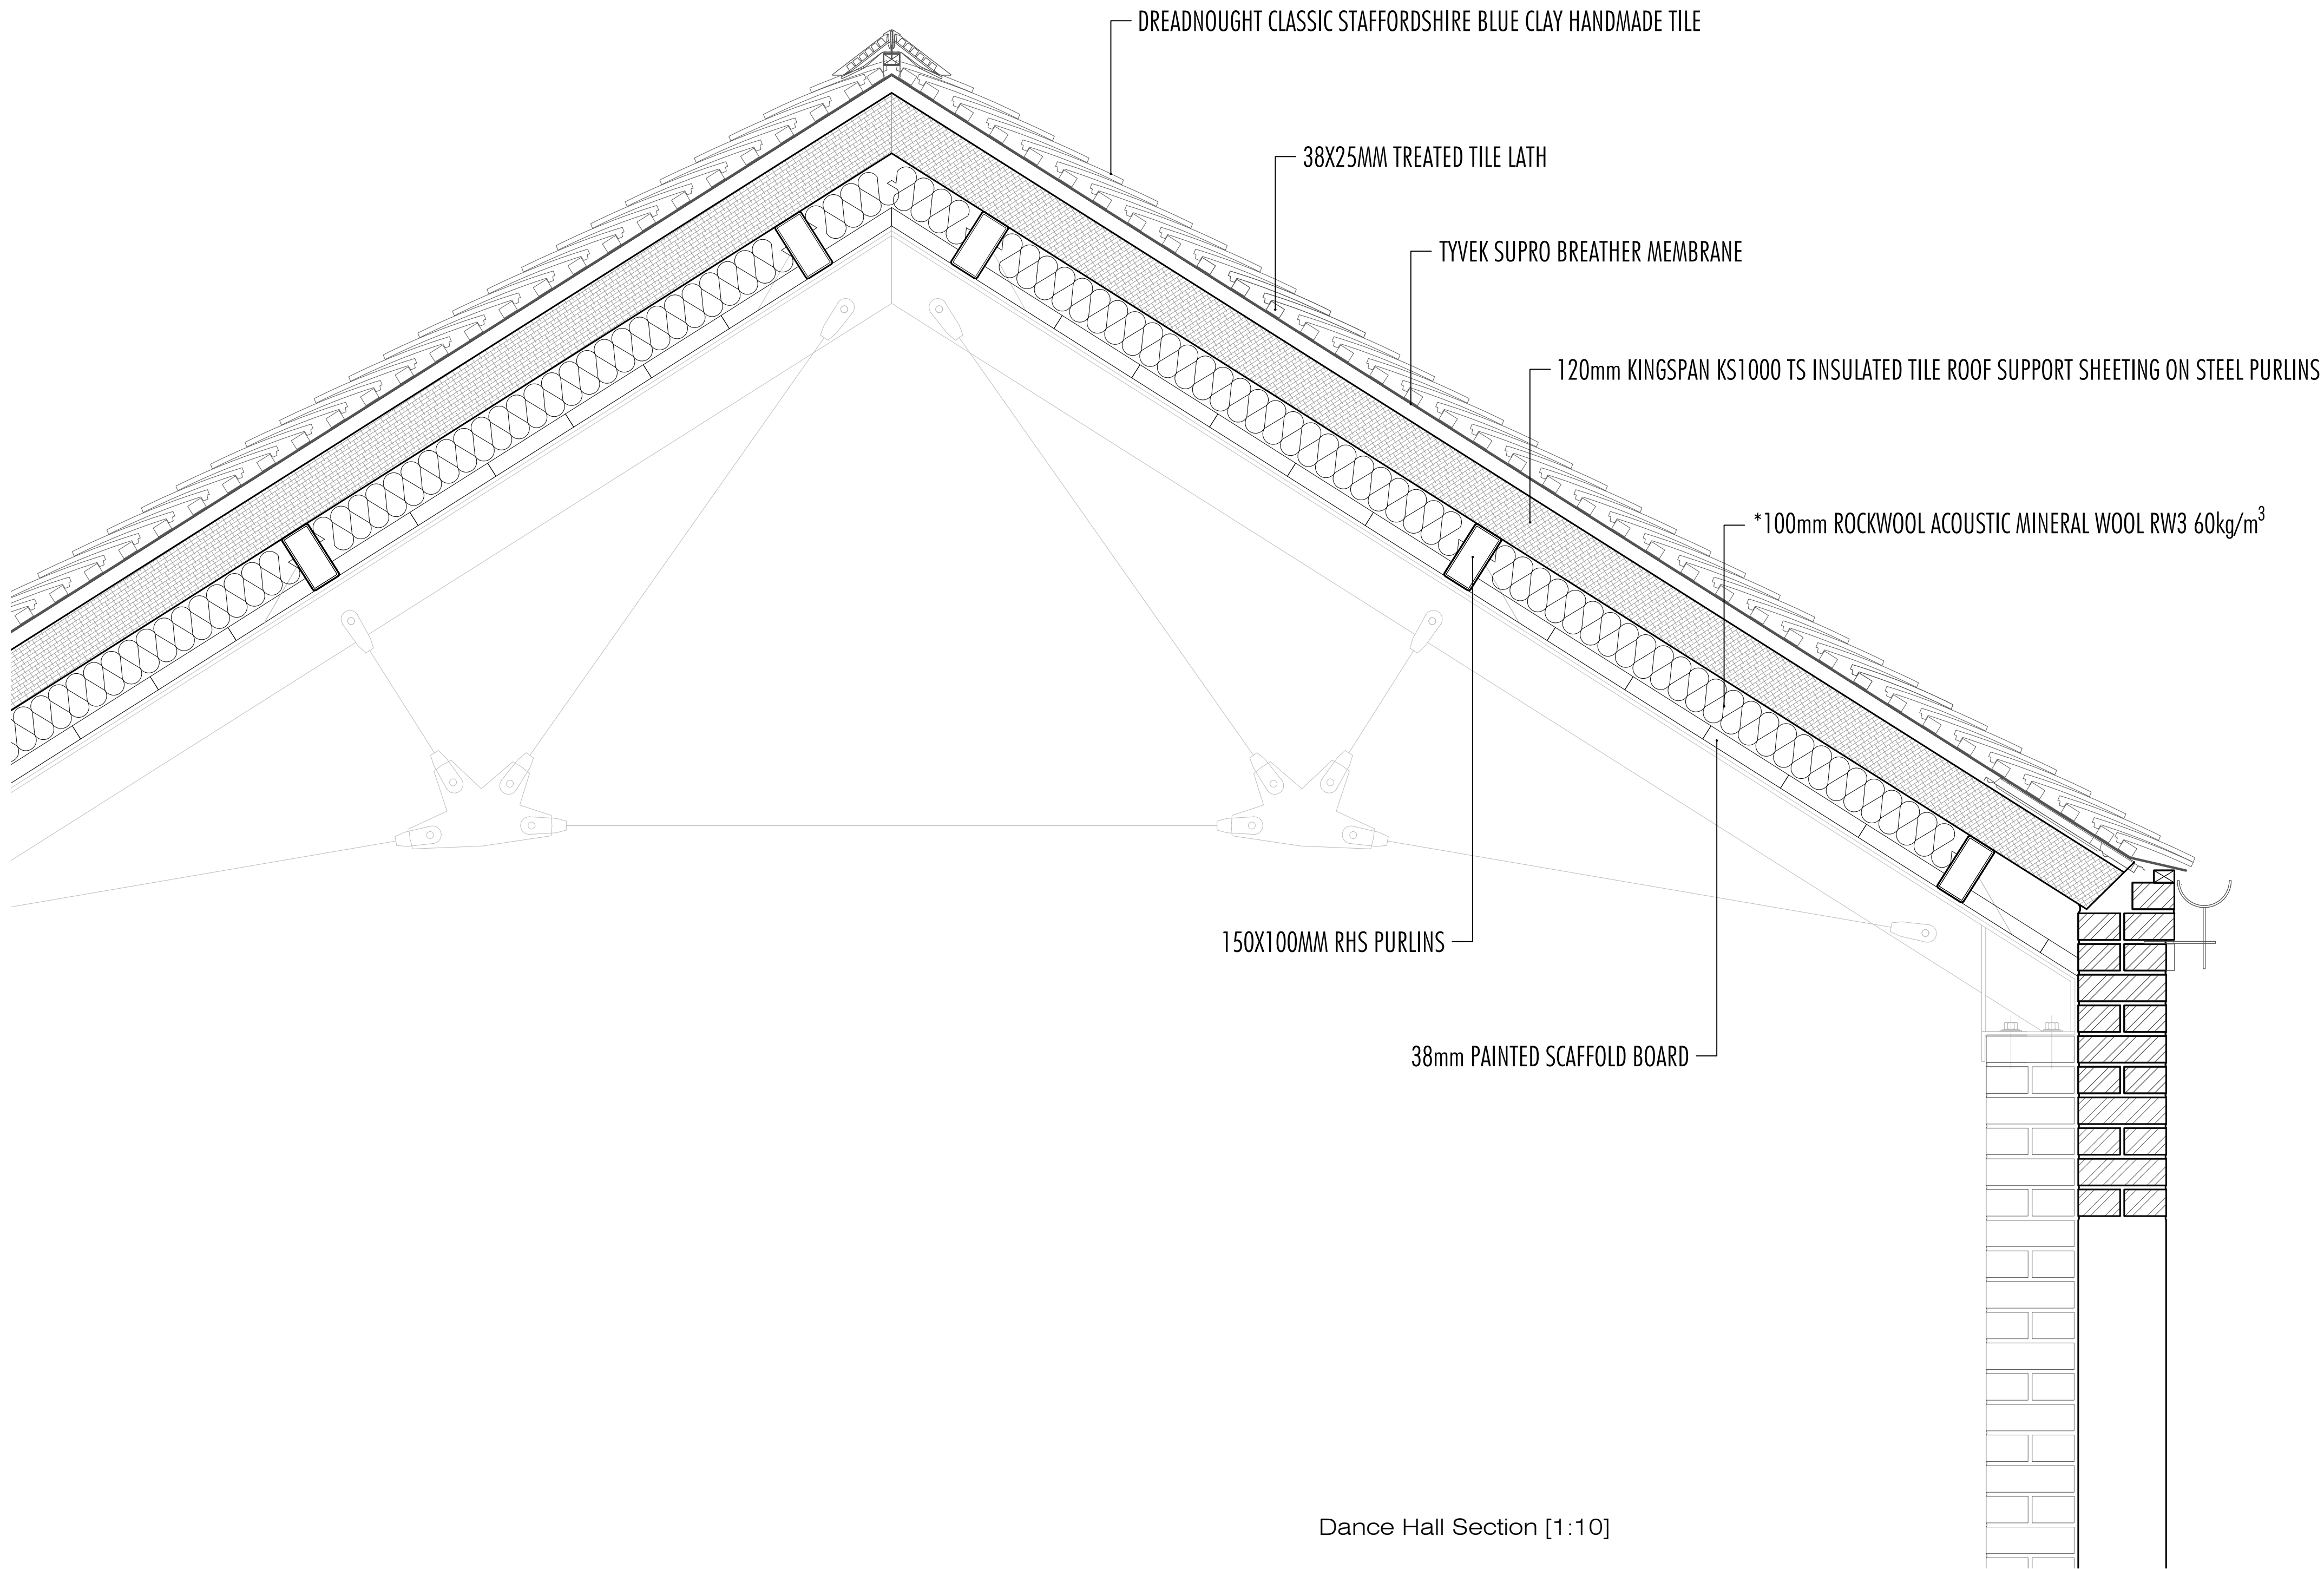


These drawings should be read in tandem with the original planning drawings [REF: GF061016] and Discharge of conditions drawings [GF150519] for the purpose of regularisation.

*To be added in January 2022

All dimensions are given for indicative purposes only.
All measurements should be checked on site prior to commencement and manufacturing.
If in doubt - ASK
This drawing remains the copyright property of Turner & Co Ltd and must not be reproduced without written consent

Rev	Date	Details	Drawn
C	16.12.21	Drawing pack collated for submission.	JH

Rev	Date	Details	Drawn
Client: -----			
Project Title: Grangefields Farm, Dalbury Lees, Ashbourne, DE6 5BH			
Drawing Title: Proposed as Existing Dance Hall Section			

PLANNING DRAWING



Turner & Co Ltd : Architectural Design : 1st Flr : Charity House Duke Street : Tutbury : Burton upon Trent : DE13 9NE 01283 813368 : www.tcctd.net : enquiries@tcctd.net			
Scale: 1:10	Date: 16.12.21	Drawn: JH	Checked: RT
Reference: GF251121	Drawing Nr: P026	Revision: C	

Paper Size: A1