




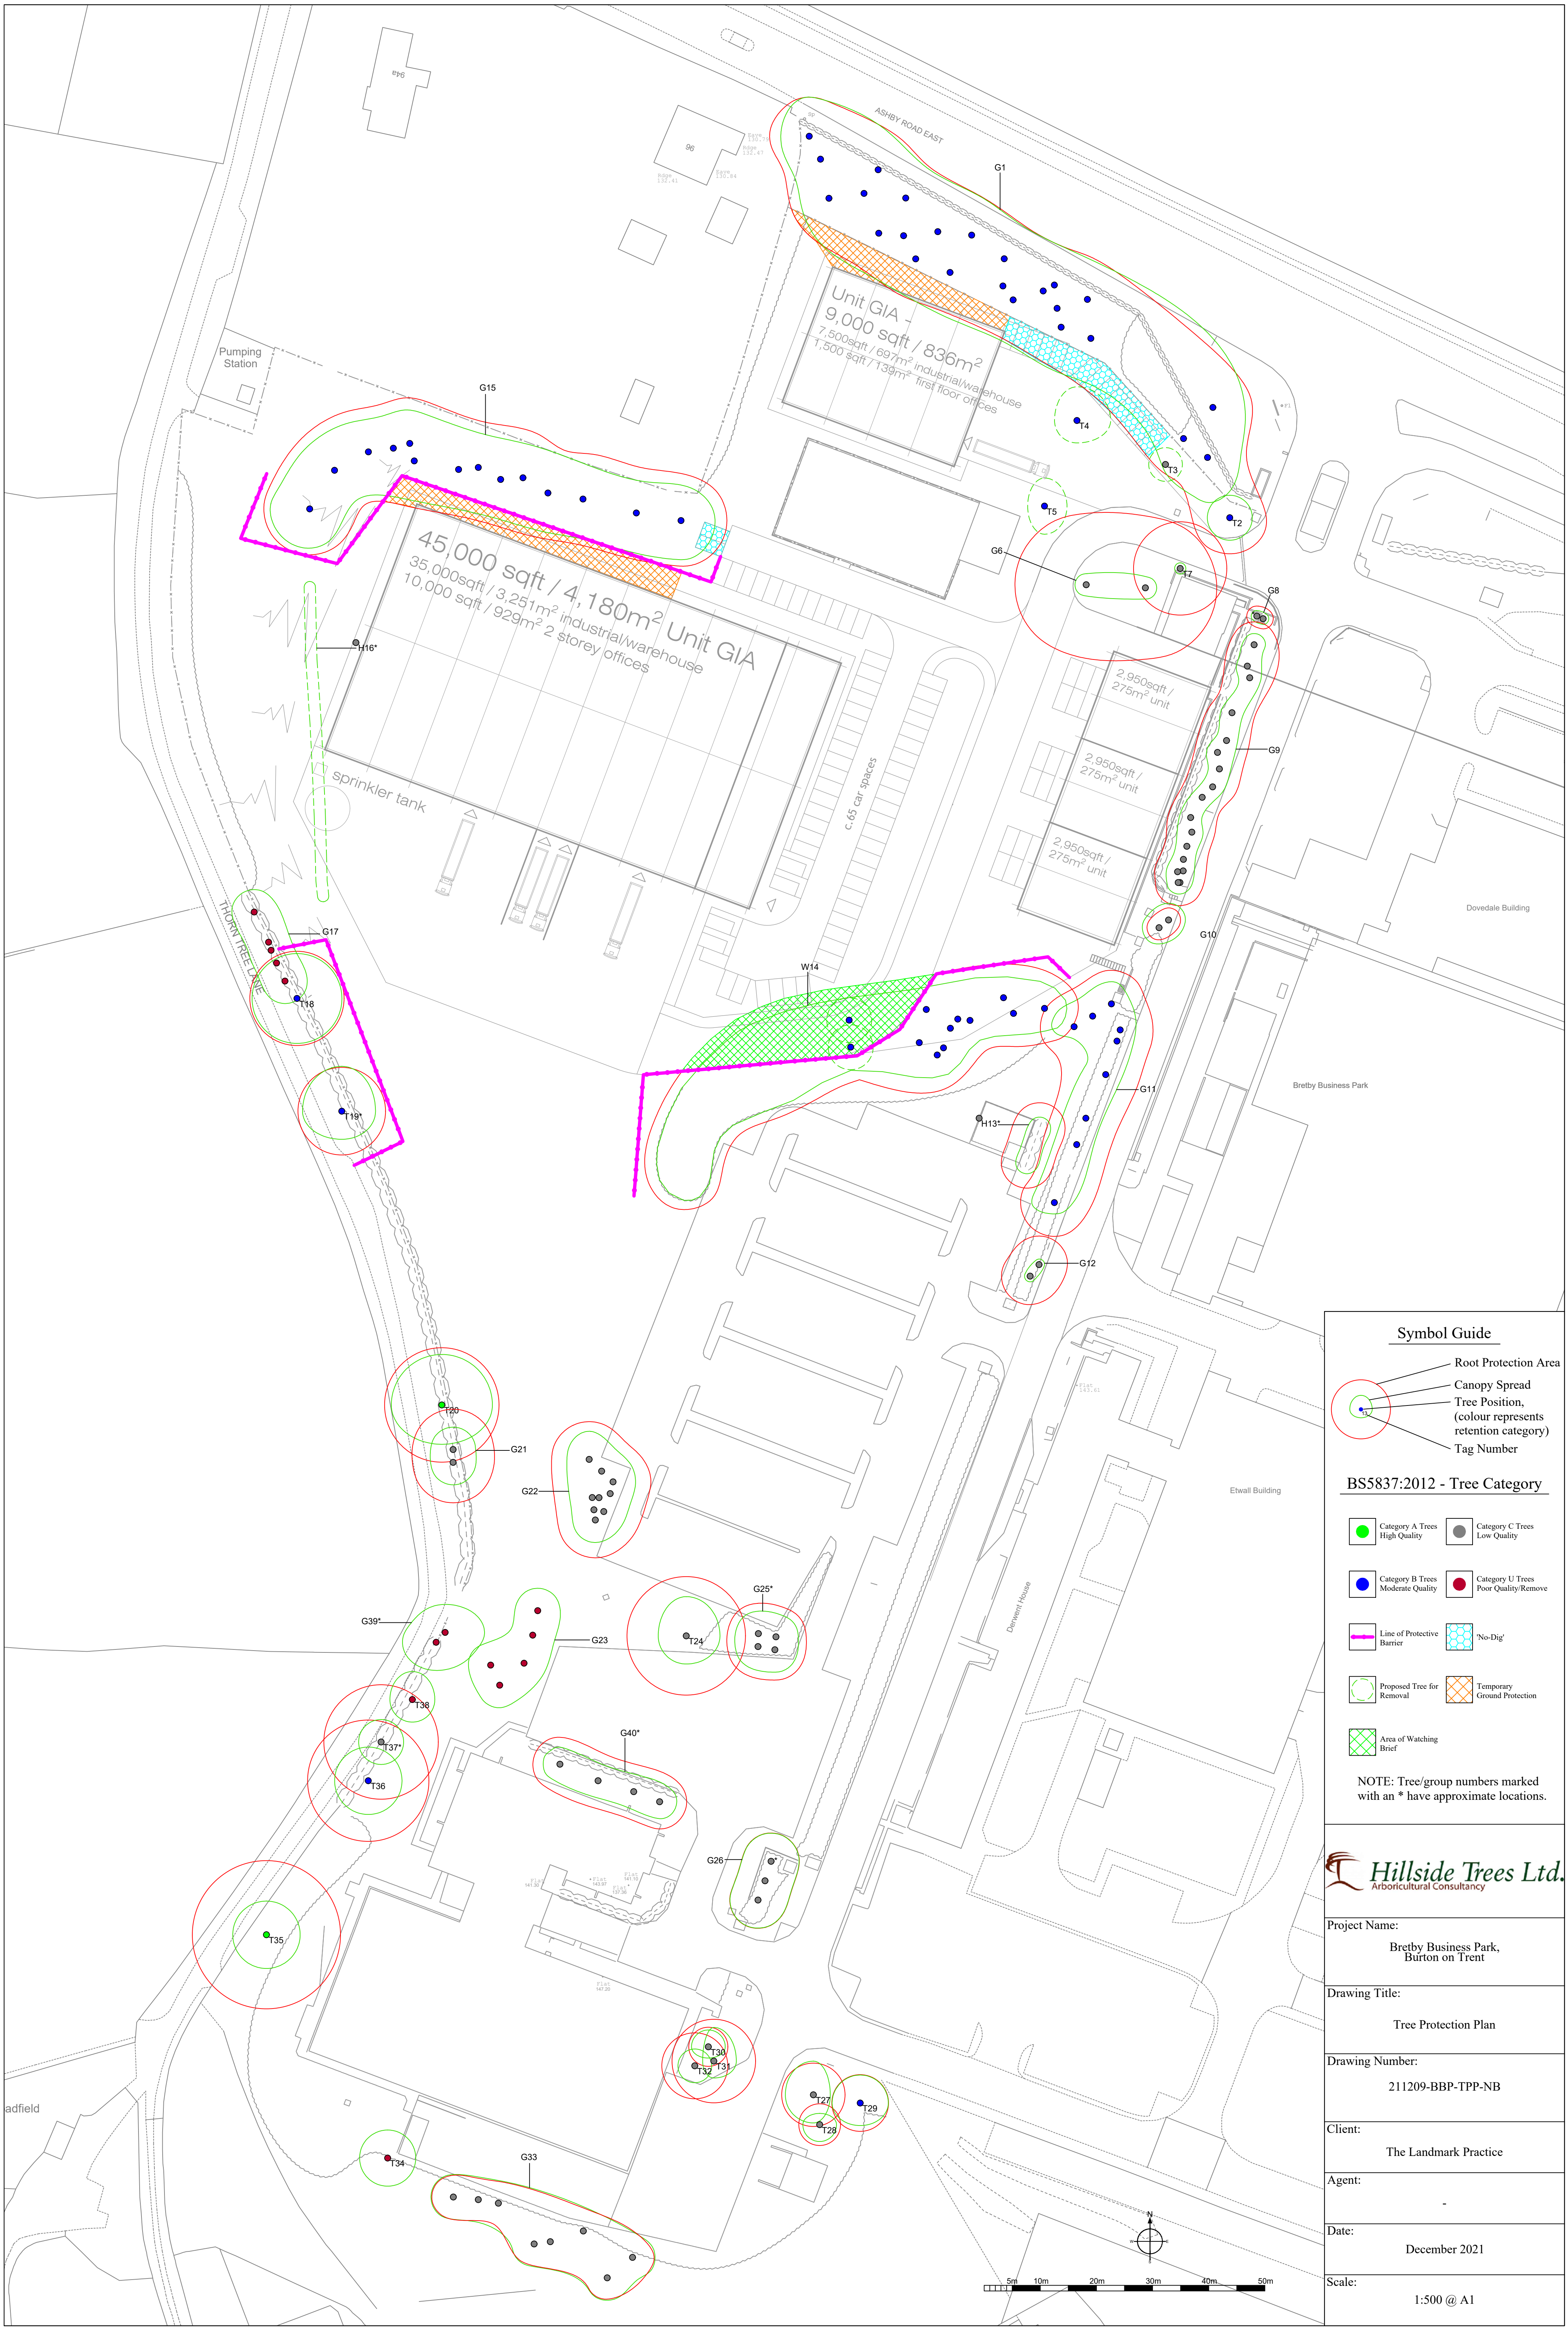

Symbol Guide

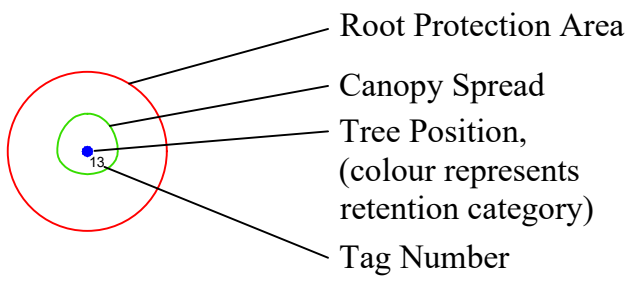

BS5837:2012 - Tree Category

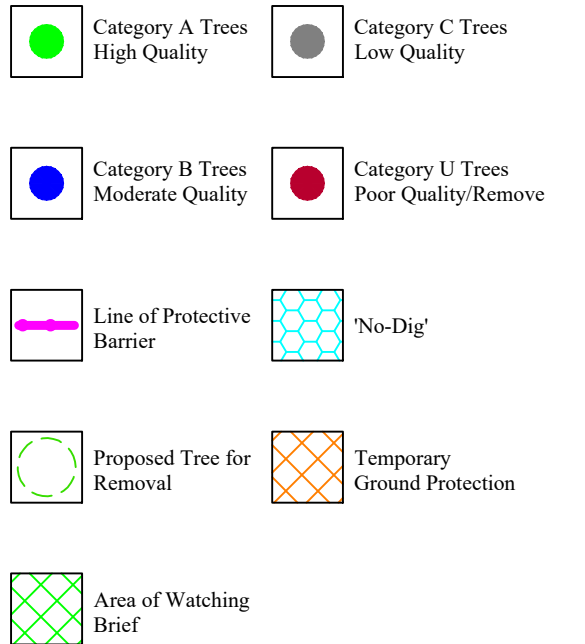

NOTE: Tree/group numbers marked with an * have approximate locations.



Project Name:
Bretby Business Park,
Burton on Trent

Drawing Title:
Tree Protection Plan

Drawing Number:
211209-BBP-TPP-NB

Client:
The Landmark Practice

Agent:

Date:
December 2021

Scale:
1:500 @ A1