


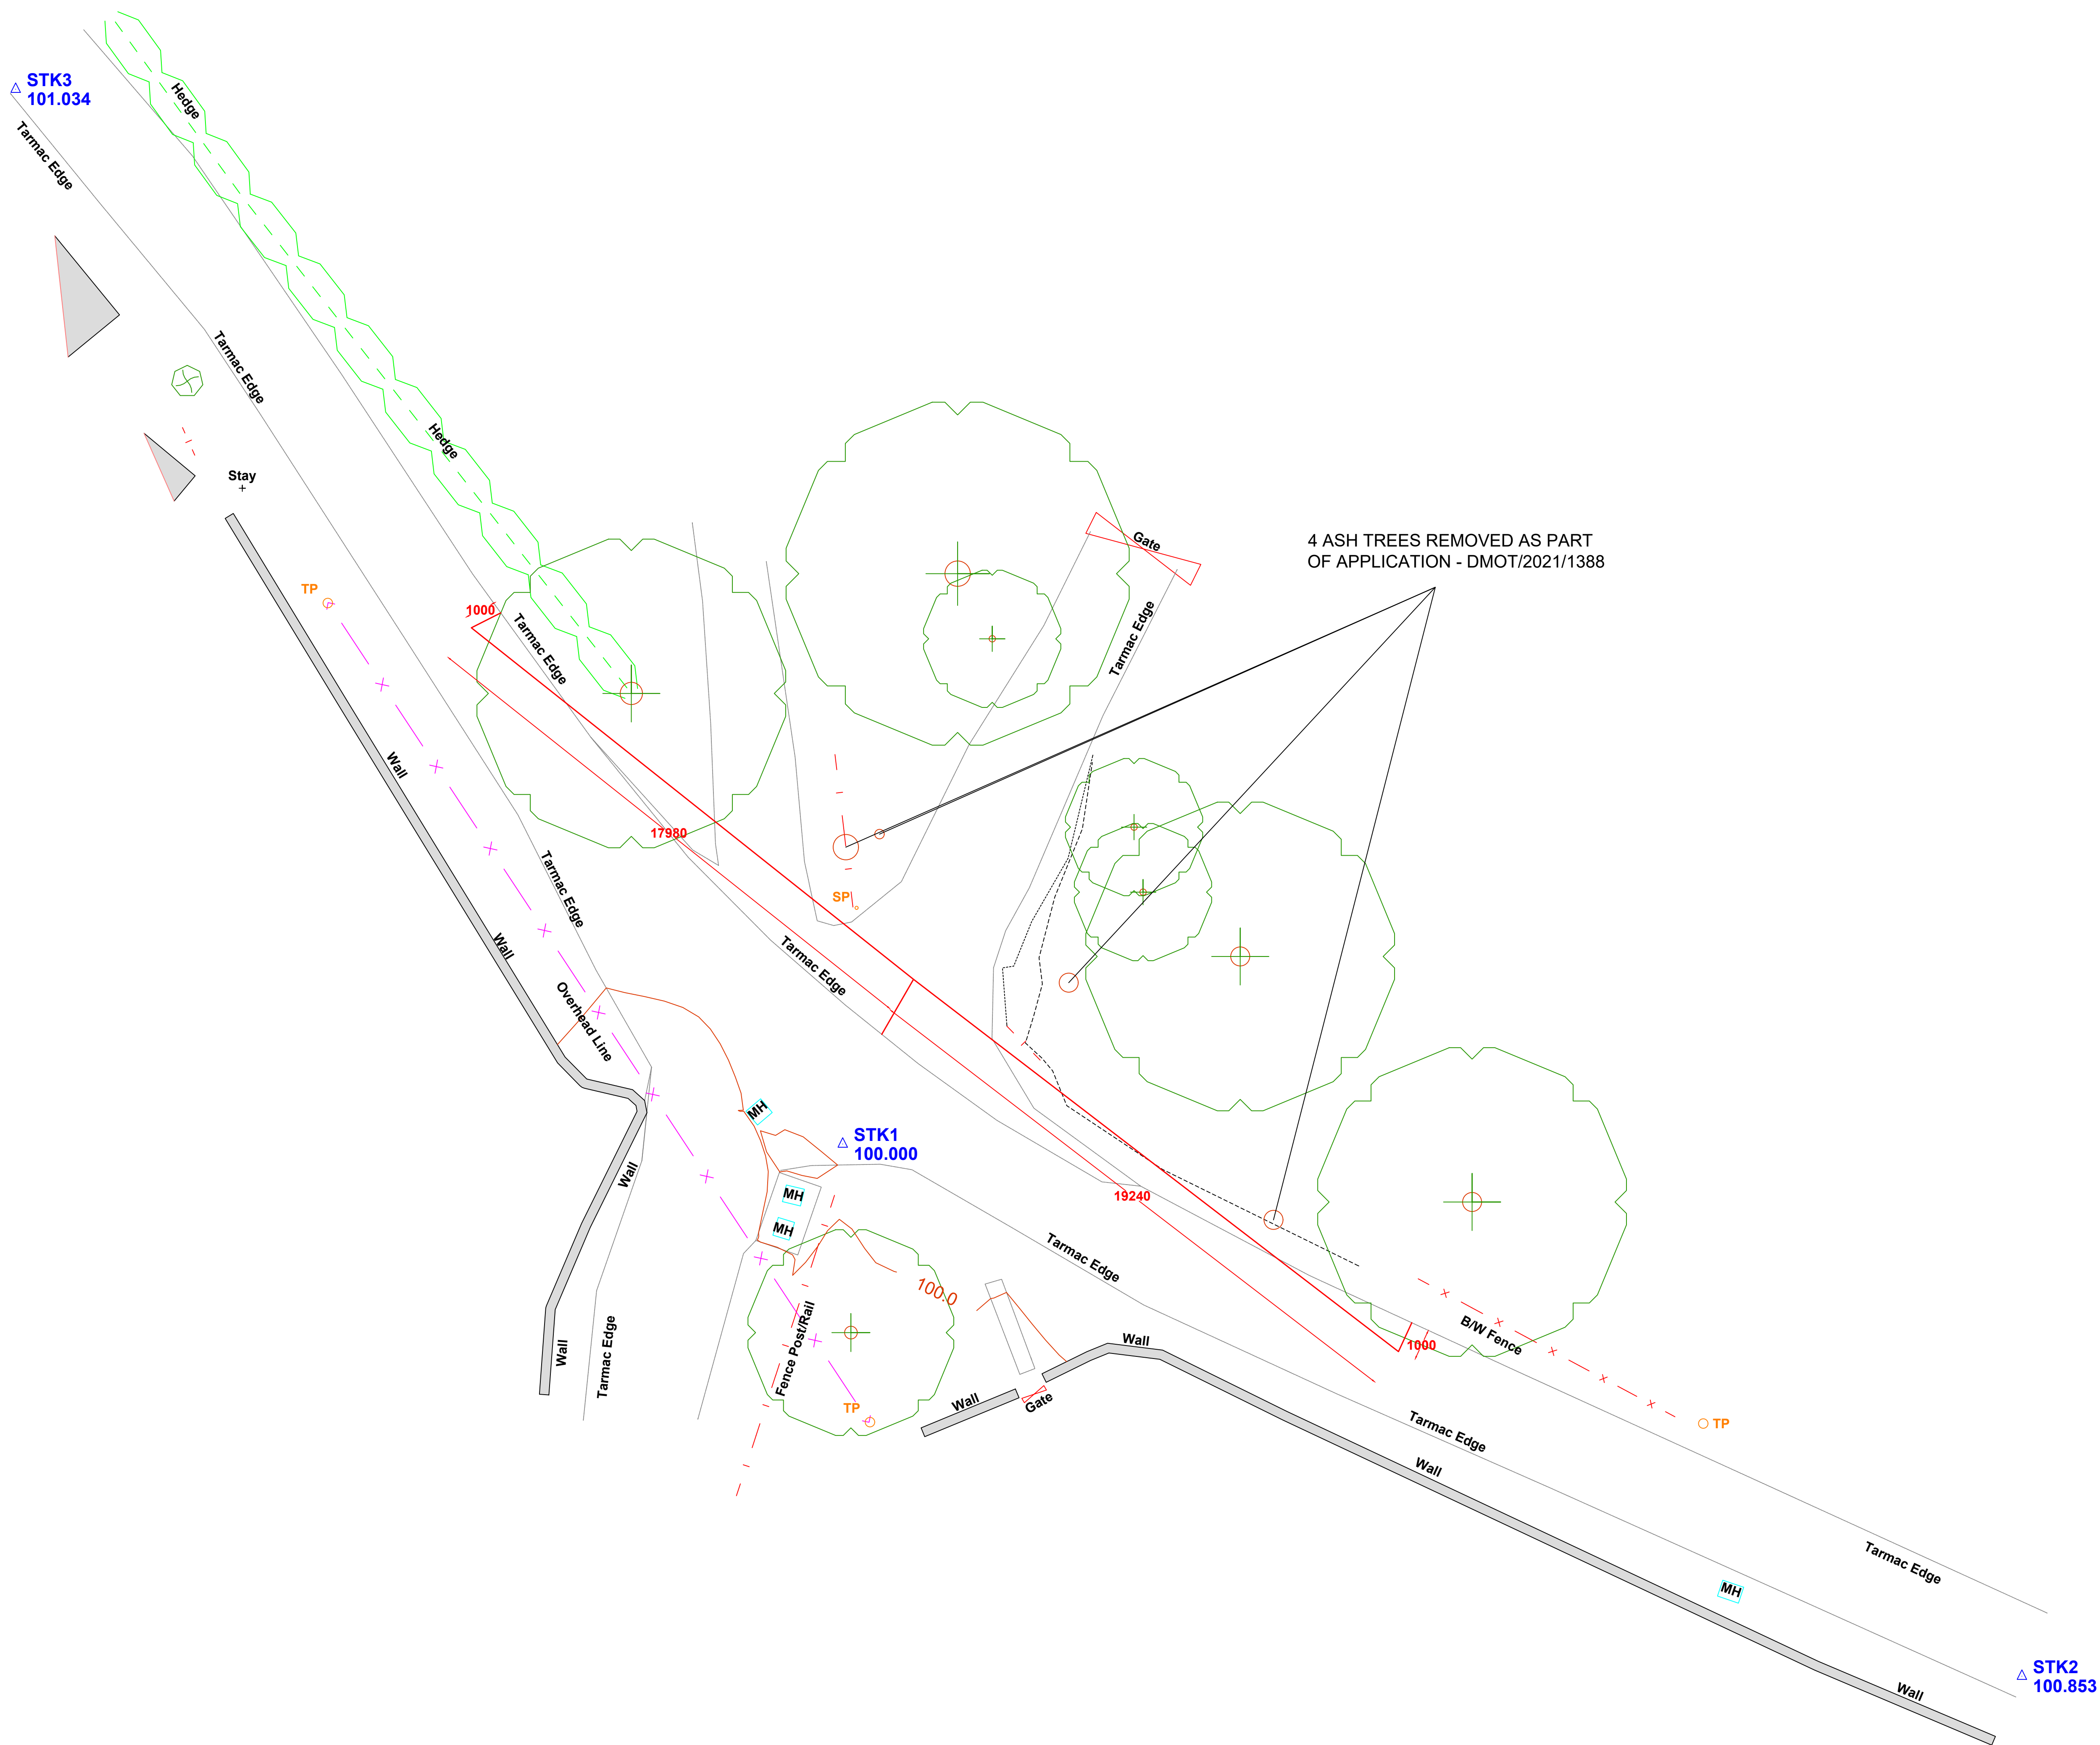

ALL DRAWINGS PREPARED BY ANDREW
LARGE SURVEYORS LTD ARE TO BE
UTILISED FOR PLANNING PURPOSES
ONLY

SITE ACCESS:

SPEED SURVEY RESULTS TAKEN
OVER A 7 DAY PERIOD INDICATED
THE 85TH PERCENTILE SPEEDS
ARE AS FOLLOWS:

NORTHBOUND - 16.6MPH
SOUTHBOUND - 15.7MPH

THE REQUIRED VISIBILITY SPLAYS
ARE AS FOLLOWS:

NORTHBOUND: 19.24M
SOUTHBOUND: 17.98M

THIS PLAN DEMONSTRATES THAT
SUFFICIENT AND UNOBSTRUCTED
VISIBILITY IS ACHIEVABLE IN EACH
DIRECTION.

AndrewLarge
surveyors LTD

1 STONE COTTAGE
INGLEBY ROAD
STANTON BY BRIDGE
DERBYSHIRE
DE73 7HT
ACCESS PLAN
SCALE: 1:100@A1