
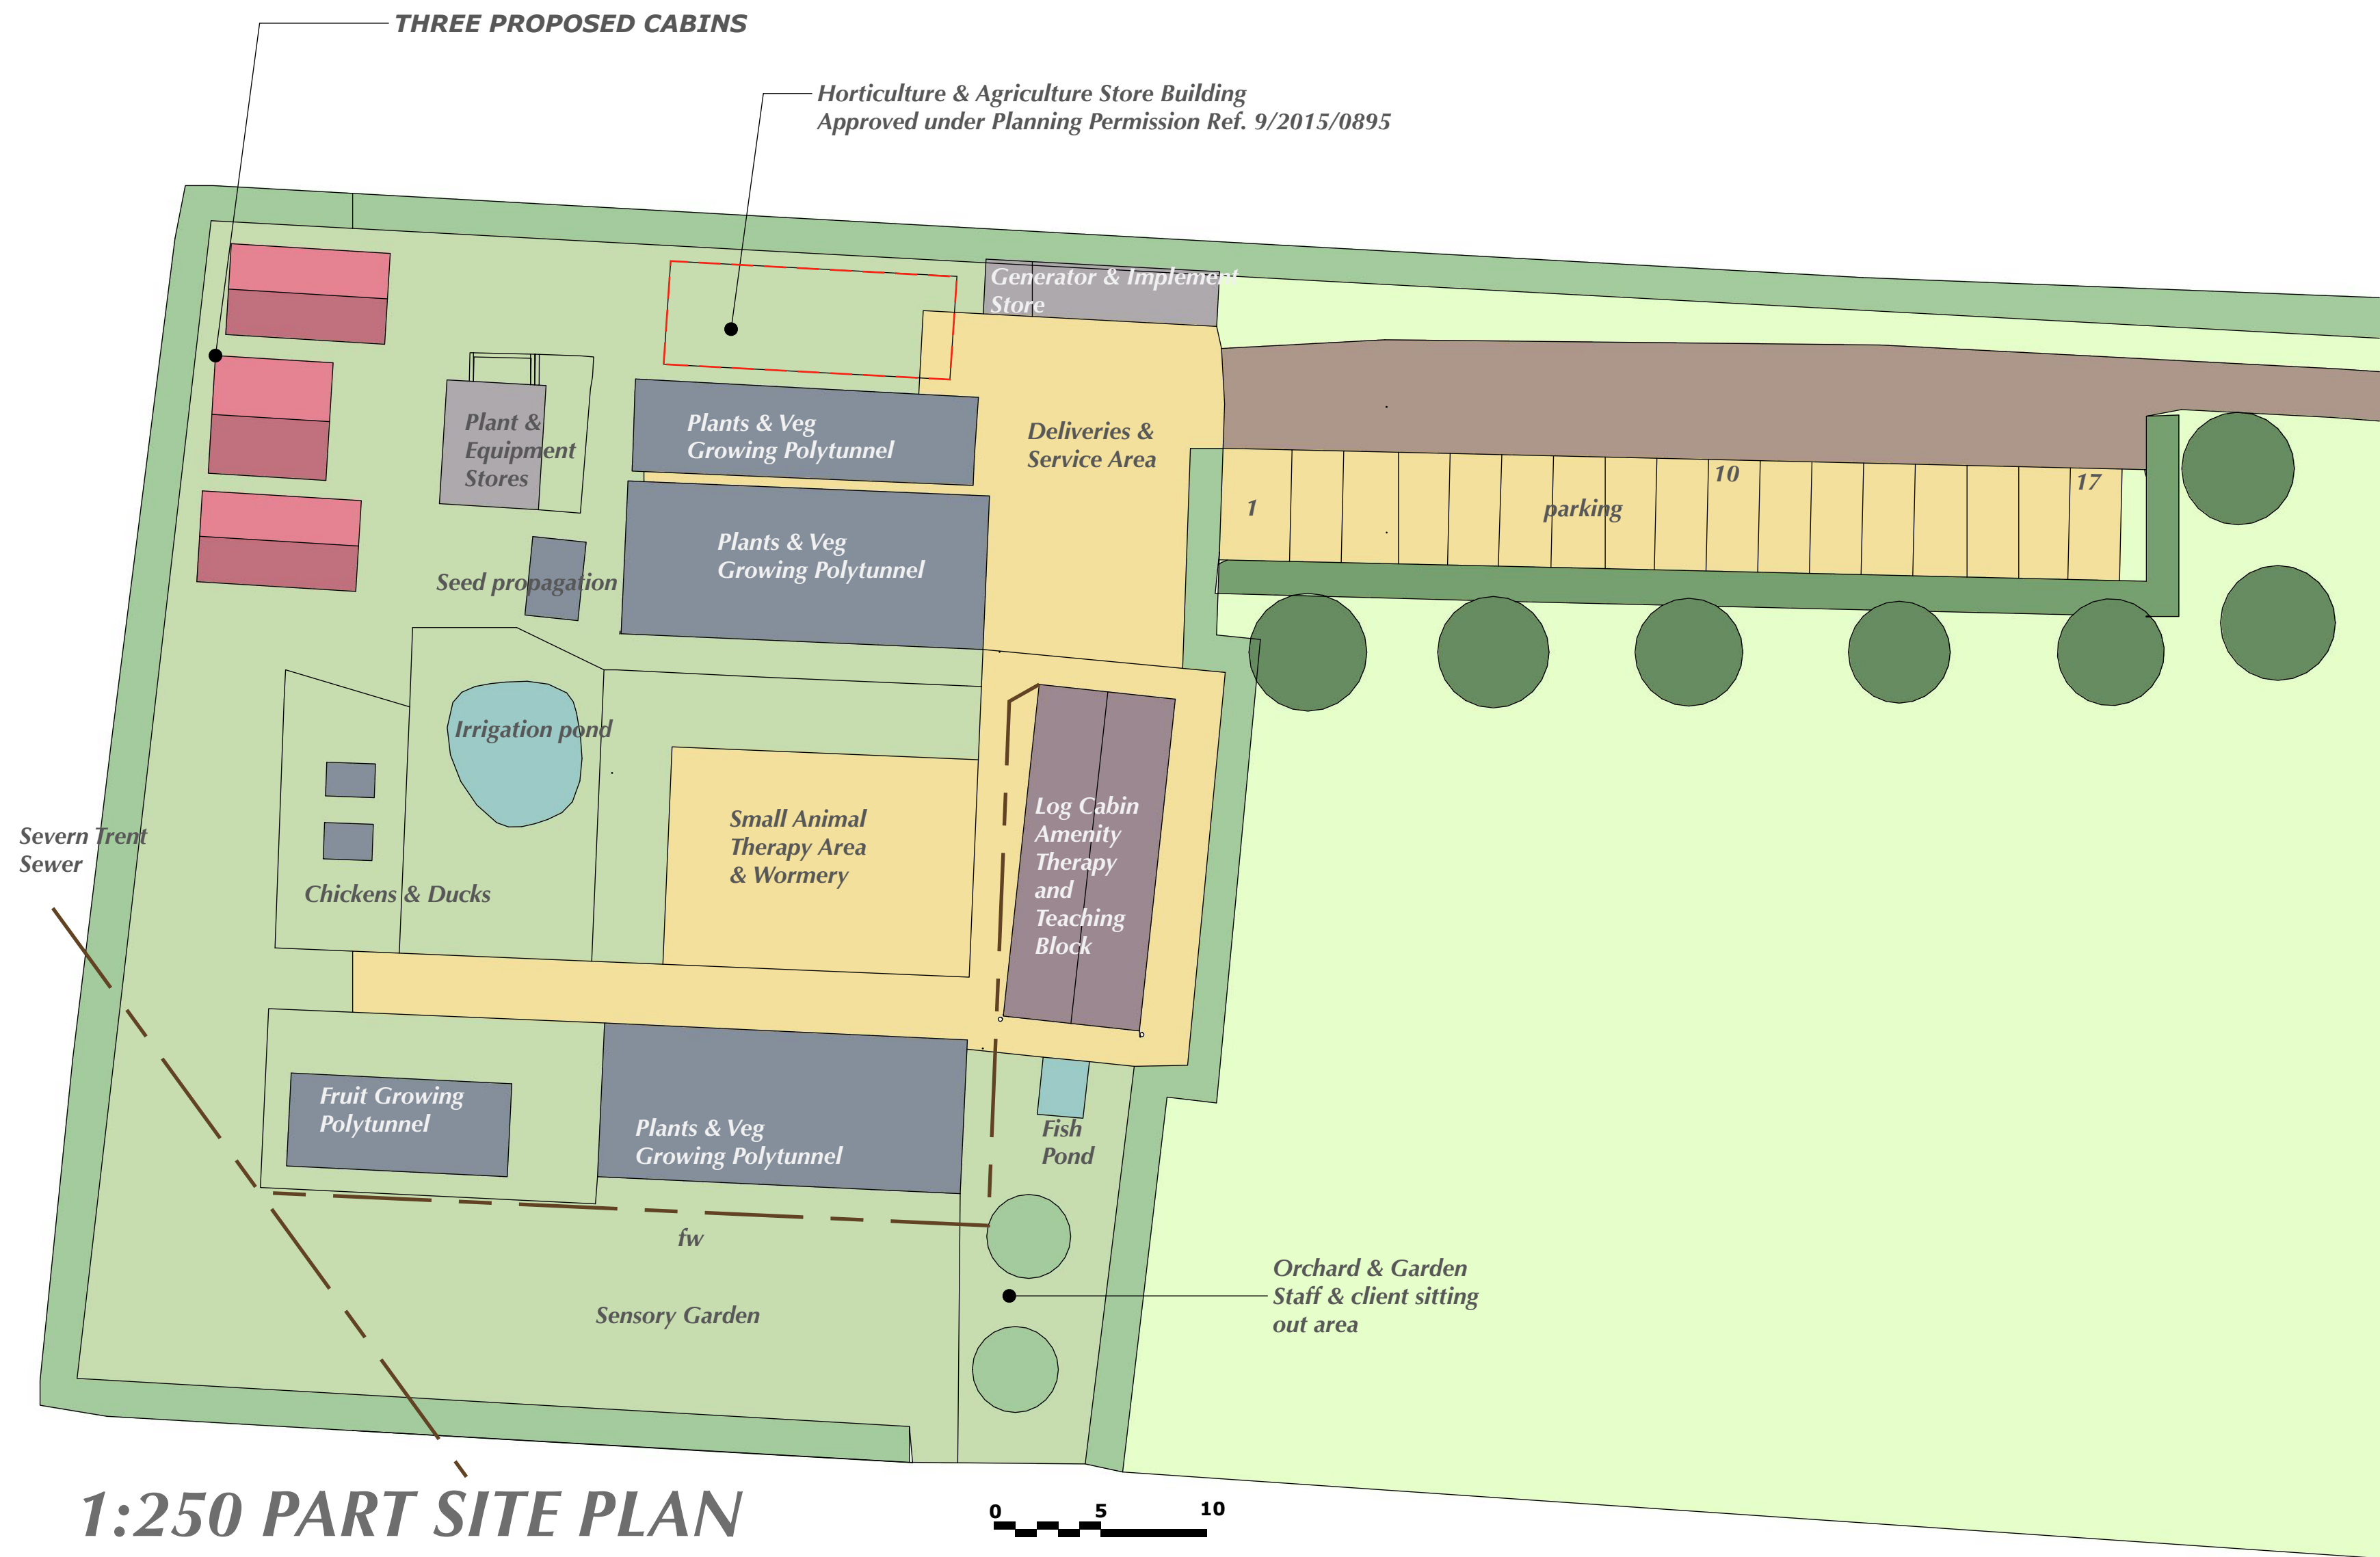


PROPOSED CABINS - WHISPERING TREES, SHARDLOW ROAD, ASTON ON TRENT, DERBY. DE72 2AN

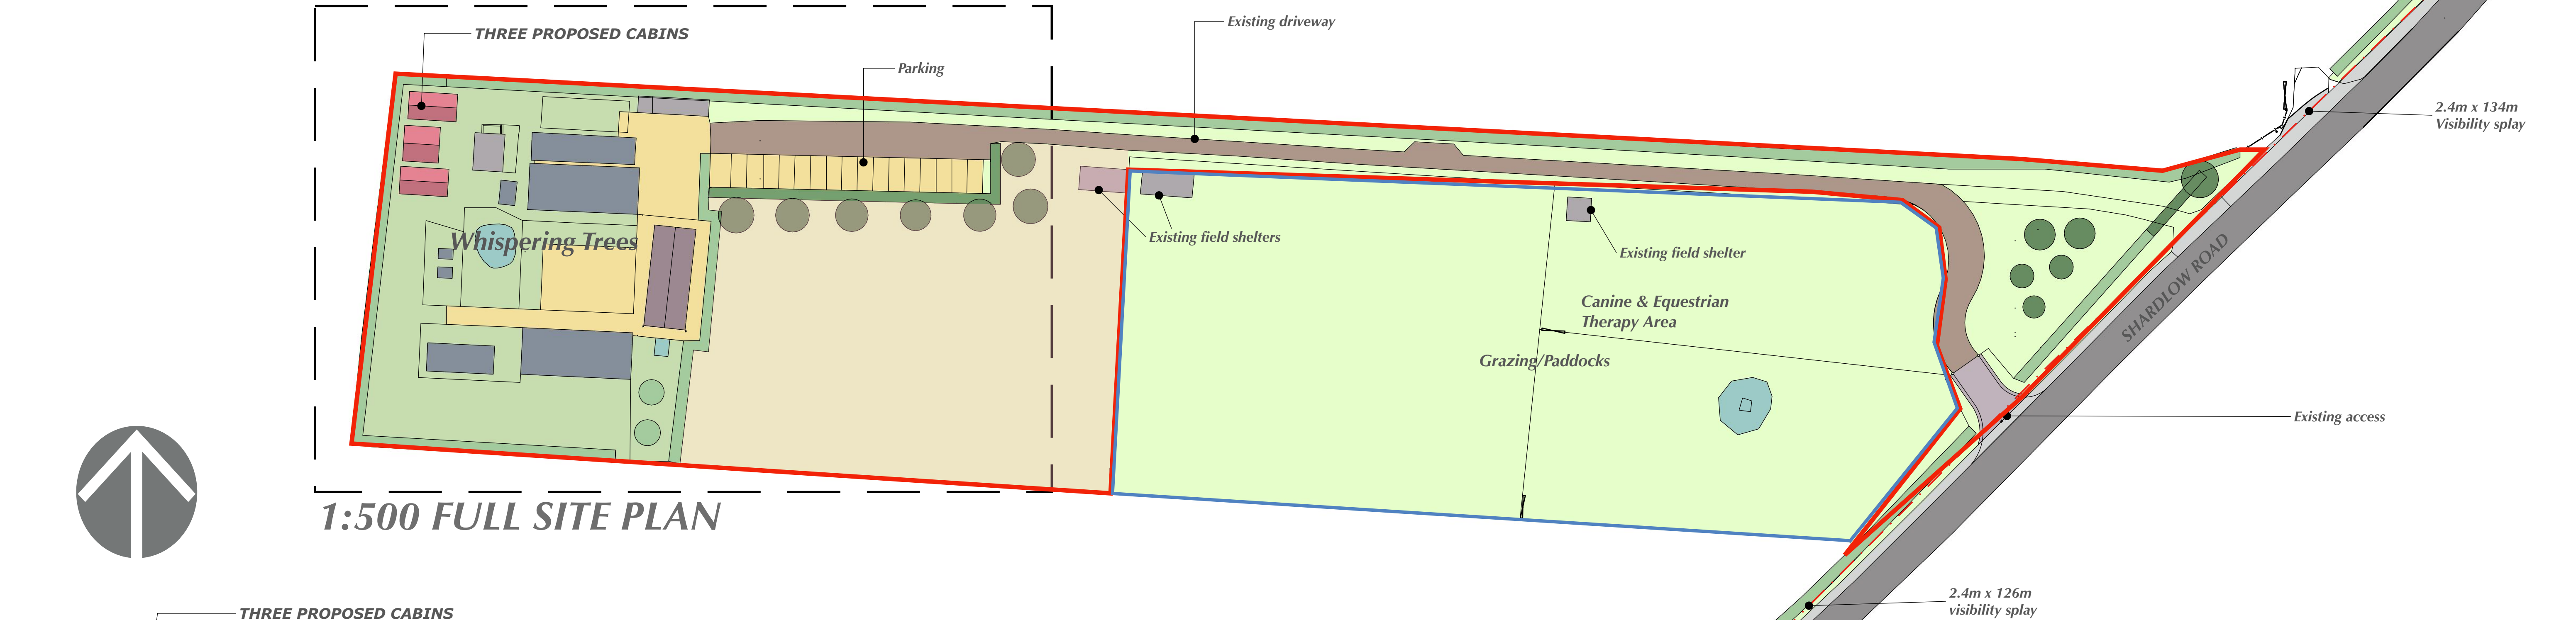

1:250 @A1

dcj architecture ltd
The Rural Design Office
Barns Heath Farm,
Snarestone Road,
Appleby Magna,
Leicestershire.
DE12 7AJ

CIAT
Registered Practice

T: 01530 588141. M: 07834 162626. E: dciarch@me.com

Project: **PROPOSED CABINS**

Address: **WHISPERING TREES, SHARDLOW ROAD, ASTON ON TRENT, DERBY. DE72 2AN**

Client: **MS. G PEARSON**

Drawing: **PLANNING DRAWING** Drawing: **03** Rev:

Revision:

Scale: **1:250, 1:500** Drawing: **Darren Insley**

MAR 22

Job Ref: **988-GP**