



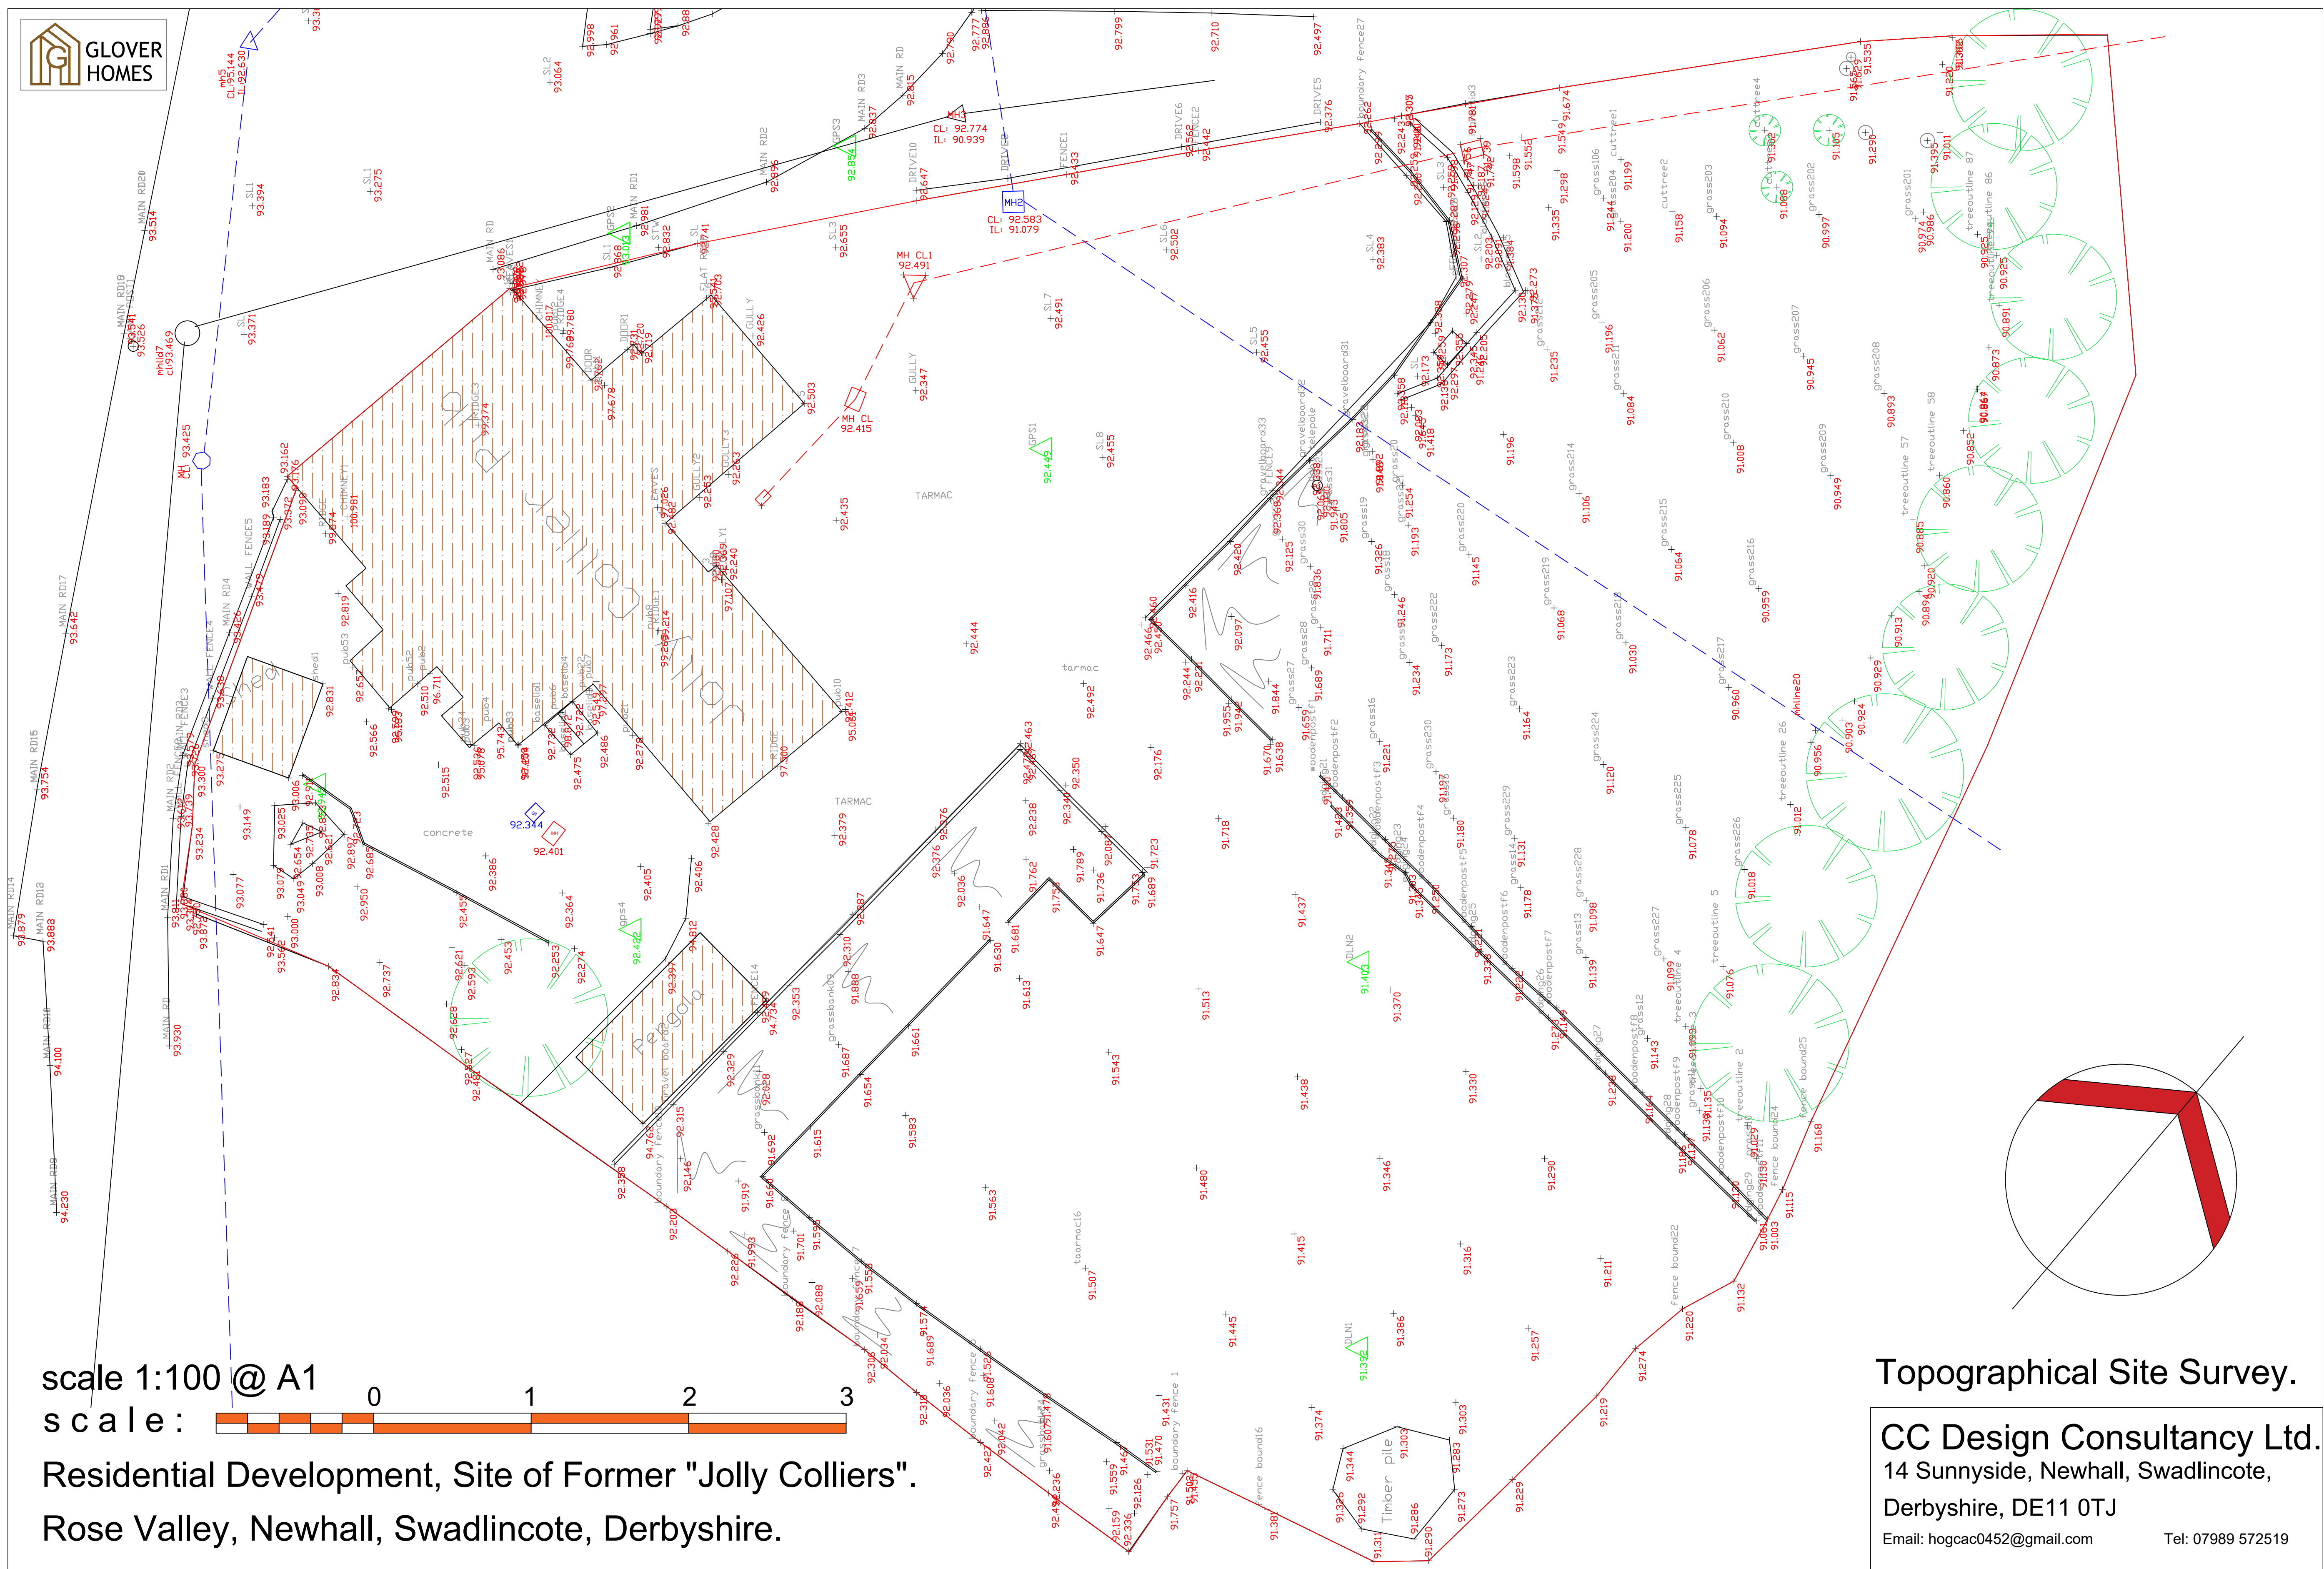

scale 1:100 @ A1

scale :

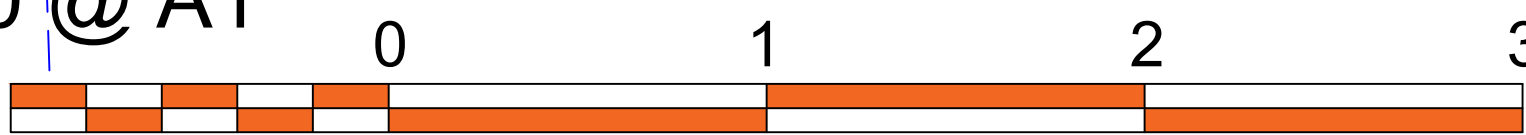

Residential Development, Site of Former "Jolly Colliers".
Rose Valley, Newhall, Swadlincote, Derbyshire.

Topographical Site Survey.

CC Design Consultancy Ltd.

14 Sunnyside, Newhall, Swadlincote,

Derbyshire, DE11 0TJ

Email: hogcac0452@gmail.com

Tel: 07989 572519