


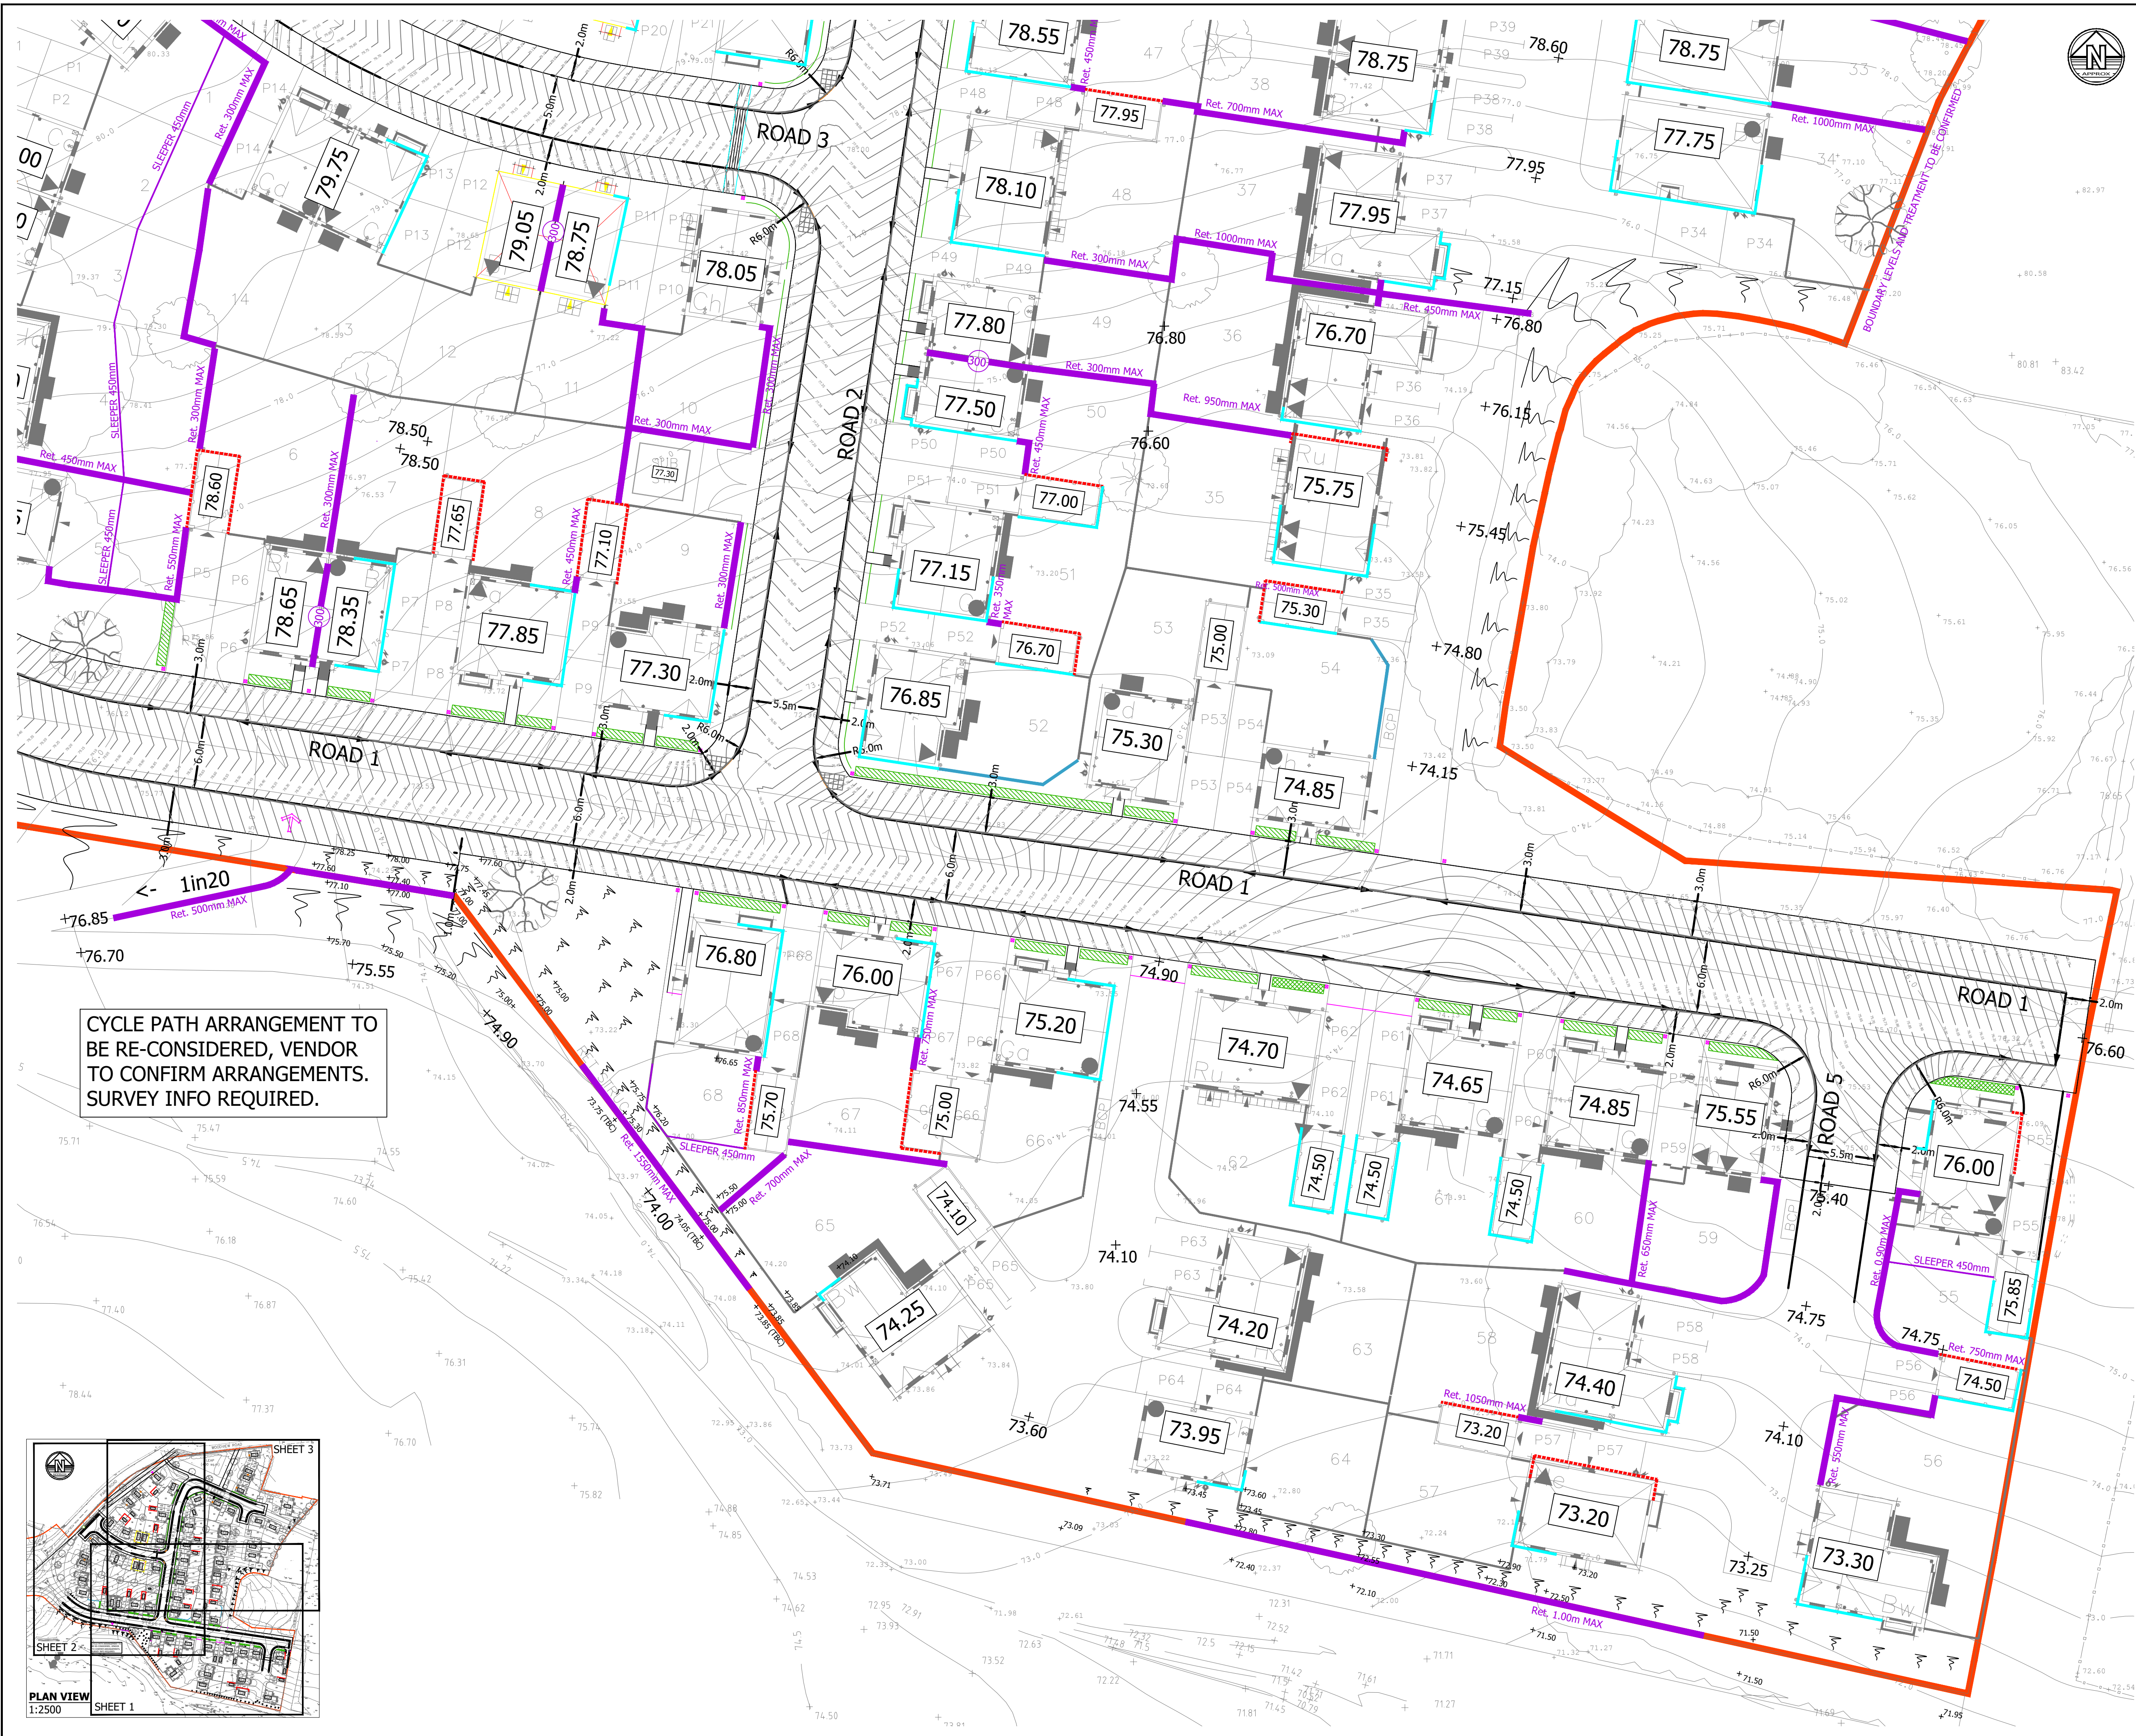

- DO NOT SCALE FROM THIS DRAWING. IF IN DOUBT CONTACT TRAVIS BAKER LIMITED.
- ALL DIMENSIONS ARE IN METRES UNLESS OTHERWISE NOTED.
- THIS DRAWING IS TO BE READ IN CONJUNCTION WITH ALL OTHER RELEVANT DRAWINGS RELATING TO THIS PROJECT.
- ALL DIMENSIONS SHOULD BE CHECKED ON SITE PRIOR TO CONSTRUCTION. ANY DISCREPANCIES SHOULD BE IMMEDIATELY NOTIFIED IN WRITING TO TRAVIS BAKER LIMITED.
- THE CONTRACTOR SHALL PRIOR TO CONSTRUCTION CHECK AND VERIFY THAT THE DETAILS SHOWN ON THIS DRAWING ARE FULLY COMPATIBLE WITH ANY AS CONSTRUCTED DIMENSIONS OR LEVELS. ANY DISCREPANCIES TO BE REPORTED IMMEDIATELY IN WRITING TO TRAVIS BAKER LIMITED.
- THIS DRAWING HAS BEEN PREPARED FOR THE EXCLUSIVE USE OF THE COMMISSIONING PARTY AND UNLESS AGREED IN WRITING BY TRAVIS BAKER LIMITED NO OTHER PARTY MAY USE OR RELY ON ITS CONTENTS. NO LIABILITY IS ACCEPTED BY TRAVIS BAKER LIMITED FOR ANY USE OF THIS DRAWING OTHER THAN FOR THE PURPOSE FOR WHICH IT WAS ORIGINALLY PREPARED.
- IT SHOULD BE NOTED THAT THIS DRAWING MAY INCLUDE DATA PROVIDED BY THIRD PARTIES. NO LIABILITY IS ACCEPTED BY TRAVIS BAKER LIMITED AS TO THE ACCURACY OF THIS DATA.
- THIS DRAWING SHALL NOT BE REPRODUCED IN ANY WAY WITHOUT THE WRITTEN PERMISSION OF TRAVIS BAKER LIMITED.

KEY

- SITE BOUNDARY
- FINISHED FLOOR LEVEL
- RETAINING FEATURE AND INDICATIVE HEIGHT
- EXPOSED BRICKWORK
- DDPC/TANKING
- PROPOSED SPOT LEVEL
- EXISTING SURVEY LEVELS
- PROPOSED ROAD CONTOURS

NOTES*

MAX GRADIENT FOR ROADS, FOOTPATHS, GARDENS AND DRIVEWAYS, ALL 1in12

WHERE TANKING/DDPC IS PROPOSED, GARAGES HAVE TANKING AND PROPERTIES HAVE ONLY DDPC.

EXPOSED BRICKWORK AND TANKING/DDPC IS SHOWN INDICATIVELY. NO QUANTITY OF COURSES ARE SHOWN AS THESE ARE PRONE TO CHANGE SIGNIFICANTLY ONCE DETAILED DESIGN IS CONFIRMED.

HIGHWAY IS DESIGNED IN ACCORDANCE WITH DERBYSHIRE COUNTY COUNCILS DESIGN GUIDANCE AND IS PROPOSED TO BE ADOPTED.

SUBJECT TO DETAILED DESIGN

CYCLE PATH ARRANGEMENT TO BE RE-CONSIDERED, VENDOR TO CONFIRM ARRANGEMENTS. SURVEY INFO REQUIRED.

REV	DESCRIPTION	DATE	BY	AUTH
H	REVISED TO SUIT NEW SITE AND ROAD LAYOUT	11.02.22	GR	TW
G	REVISED TO SUIT NEW SITE AND ROAD LAYOUT	23.11.21	GR	TW
F	PLOTS 33/34 FFIS AMENDED	18.10.21	HM	TW
E	UPDATED TO 3D POND INFORMATION	14.10.21	HM	TW
D	SITE LAYOUT UPDATED	06.10.21	ID	TW
C	SITE LAYOUT UPDATED	07.07.21	GS	TW
B	SITE LAYOUT UPDATED	08.06.21	GS	TW
A	CONTOURS UPDATED	02.06.21	TW	TW

Travis Baker
39 Storey Street
Lace Market
Nottingham
NG1 1LX

**Transport Planning
Flood Risk and Drainage
Geo-Environmental
Civil and Structural Engineering**

Nottingham Telephone:
0115 896 6655
info@travisbaker.co.uk
www.travisbaker.co.uk

CLIENT
CAMERON HOMES

PROJECT
CADLEY PARK, SWADLINCOTE


TITLE
**EXTERNAL WORKS APPRAISAL
SHEET 1 of 3**

DRAWN GG	AUTHORISED TW	SCALE 1:250@A1	DATE 01.06.21
-------------	------------------	-------------------	------------------

PROJECT NO. 19061	DRAWING NO. 010	REV H
----------------------	--------------------	----------

STATUS.
PRELIMINARY

COPYRIGHT TRAVIS BAKER LIMITED. ALL RIGHTS RESERVED.

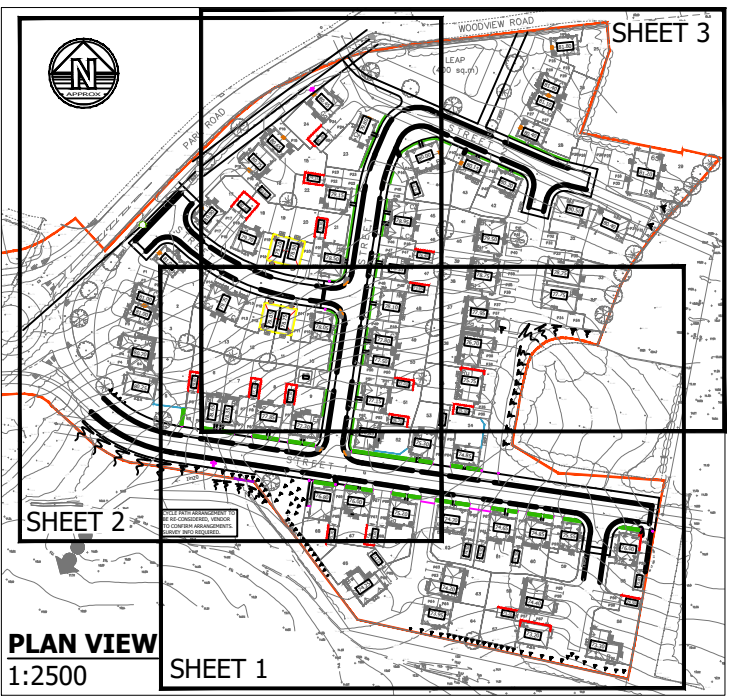

1. DO NOT SCALE FROM THIS DRAWING. IF IN DOUBT CONTACT TRAVIS BAKER LIMITED.
2. ALL DIMENSIONS ARE IN METRES UNLESS OTHERWISE NOTED.
3. THIS DRAWING IS TO BE READ IN CONJUNCTION WITH ALL OTHER RELEVANT DRAWINGS RELATING TO THIS PROJECT.
4. ALL DIMENSIONS SHOULD BE CHECKED ON SITE PRIOR TO CONSTRUCTION. ANY DISCREPANCIES SHOULD BE IMMEDIATELY NOTIFIED IN WRITING TO TRAVIS BAKER LIMITED.
5. THE CONTRACTOR SHALL PRIOR TO CONSTRUCTION CHECK AND VERIFY THAT THE DETAILS SHOWN ON THIS DRAWING ARE FULLY COMPATIBLE WITH ANY AS CONSTRUCTED DIMENSIONS OR LEVELS. ANY DISCREPANCIES TO BE REPORTED IMMEDIATELY IN WRITING TO TRAVIS BAKER LIMITED.
6. THIS DRAWING HAS BEEN PREPARED FOR THE EXCLUSIVE USE OF THE COMMISSIONING PARTY AND UNLESS AGREED IN WRITING BY TRAVIS BAKER LIMITED NO OTHER PARTY MAY USE OR RELY ON ITS CONTENTS. NO LIABILITY IS ACCEPTED BY TRAVIS BAKER LIMITED FOR ANY USE OF THIS DRAWING OTHER THAN FOR THE PURPOSE FOR WHICH IT WAS ORIGINALLY PREPARED.
7. IT SHOULD BE NOTED THAT THIS DRAWING MAY INCLUDE DATA PROVIDED BY THIRD PARTIES. NO LIABILITY IS ACCEPTED BY TRAVIS BAKER LIMITED AS TO THE ACCURACY OF THIS DATA.
8. THIS DRAWING SHALL NOT BE REPRODUCED IN ANY WAY WITHOUT THE WRITTEN PERMISSION OF TRAVIS BAKER LIMITED.



REV	DESCRIPTION	DATE	BY	AUTH
F	REVISED TO SUIT NEW SITE AND ROAD LAYOUT	11.02.22	GR	TW
E	REVISED TO SUIT NEW SITE AND ROAD LAYOUT	23.11.21	GR	TW
D	SITE LAYOUT UPDATED	06.10.21	IO	TW
C	SITE LAYOUT UPDATED	07.07.21	GG	TW
B	SITE LAYOUT UPDATED	08.06.21	GG	TW
A	CONTOURS UPDATED	02.06.21	TW	TW

Travis Baker
39 Stoney Street
Lace Market
Nottingham
NG1 1LX

**Transport Planning
Flood Risk and Drainage
Geo-Environmental
Civil and Structural Engineering**

Nottingham Telephone:
0115 896 6655
info@travisbaker.co.uk
www.travisbaker.co.uk

PROJECT
CADLEY PARK, SWADLINCOTE

CLIENT CAMERON HOMES			
TITLE EXTERNAL WORKS APPRAISAL SHEET 2 of 3			
DRAWN GG	AUTHORISED TW	SCALE 1:250@A1	DATE 01.06.21
PROJECT NO. 19061		DRAWING NO. 011	REV F
STATUS. PRELIMINARY			

KEY

- SITE BOUNDARY
- FINISHED FLOOR LEVEL
76.05
- RETAINING FEATURE AND INDICATIVE HEIGHT
Ret. 450mm MAX
- EXPOSED BRICKWORK
- DDPC/TANKING
- PROPOSED SPOT LEVEL
73.20
- EXISTING SURVEY LEVELS
- PROPOSED ROAD CONTOURS

NOTES*


MAX GRADIENT FOR ROADS, FOOTPATHS, GARDENS AND DRIVEWAYS, ALL 1in12


WHERE TANKING/DDPC IS PROPOSED, GARAGES HAVE TANKING AND PROPERTIES HAVE ONLY DDPC.

EXPOSED BRICKWORK AND TANKING/DDPC IS SHOWN INDICATIVELY, NO QUANTITY OF COURSES ARE SHOWN AS THESE ARE PRONE TO CHANGE SIGNIFICANTLY ONCE DETAILED DESIGN IS CONFIRMED.

HIGHWAY IS DESIGNED IN ACCORDANCE WITH DERBYSHIRE COUNTY COUNCILS DESIGN GUIDANCE AND IS PROPOSED TO BE ADOPTED.

SUBJECT TO DETAILED DESIGN

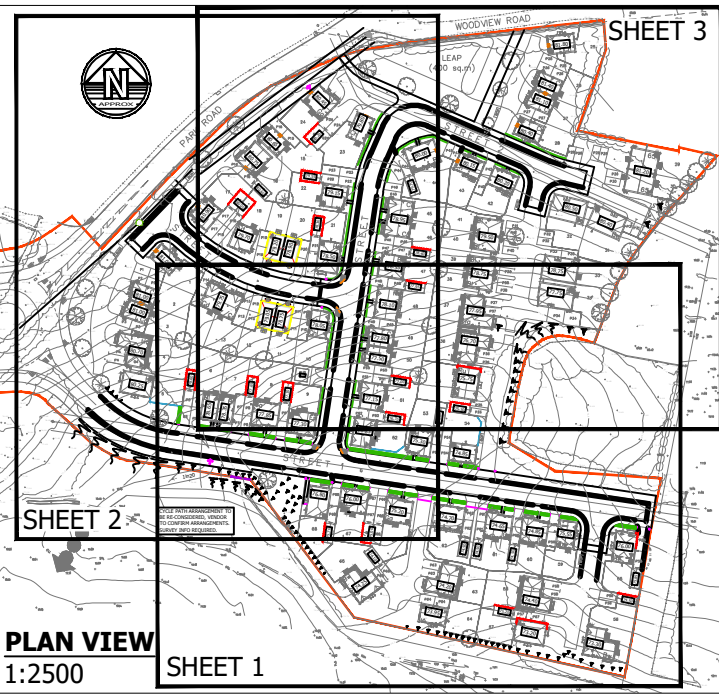

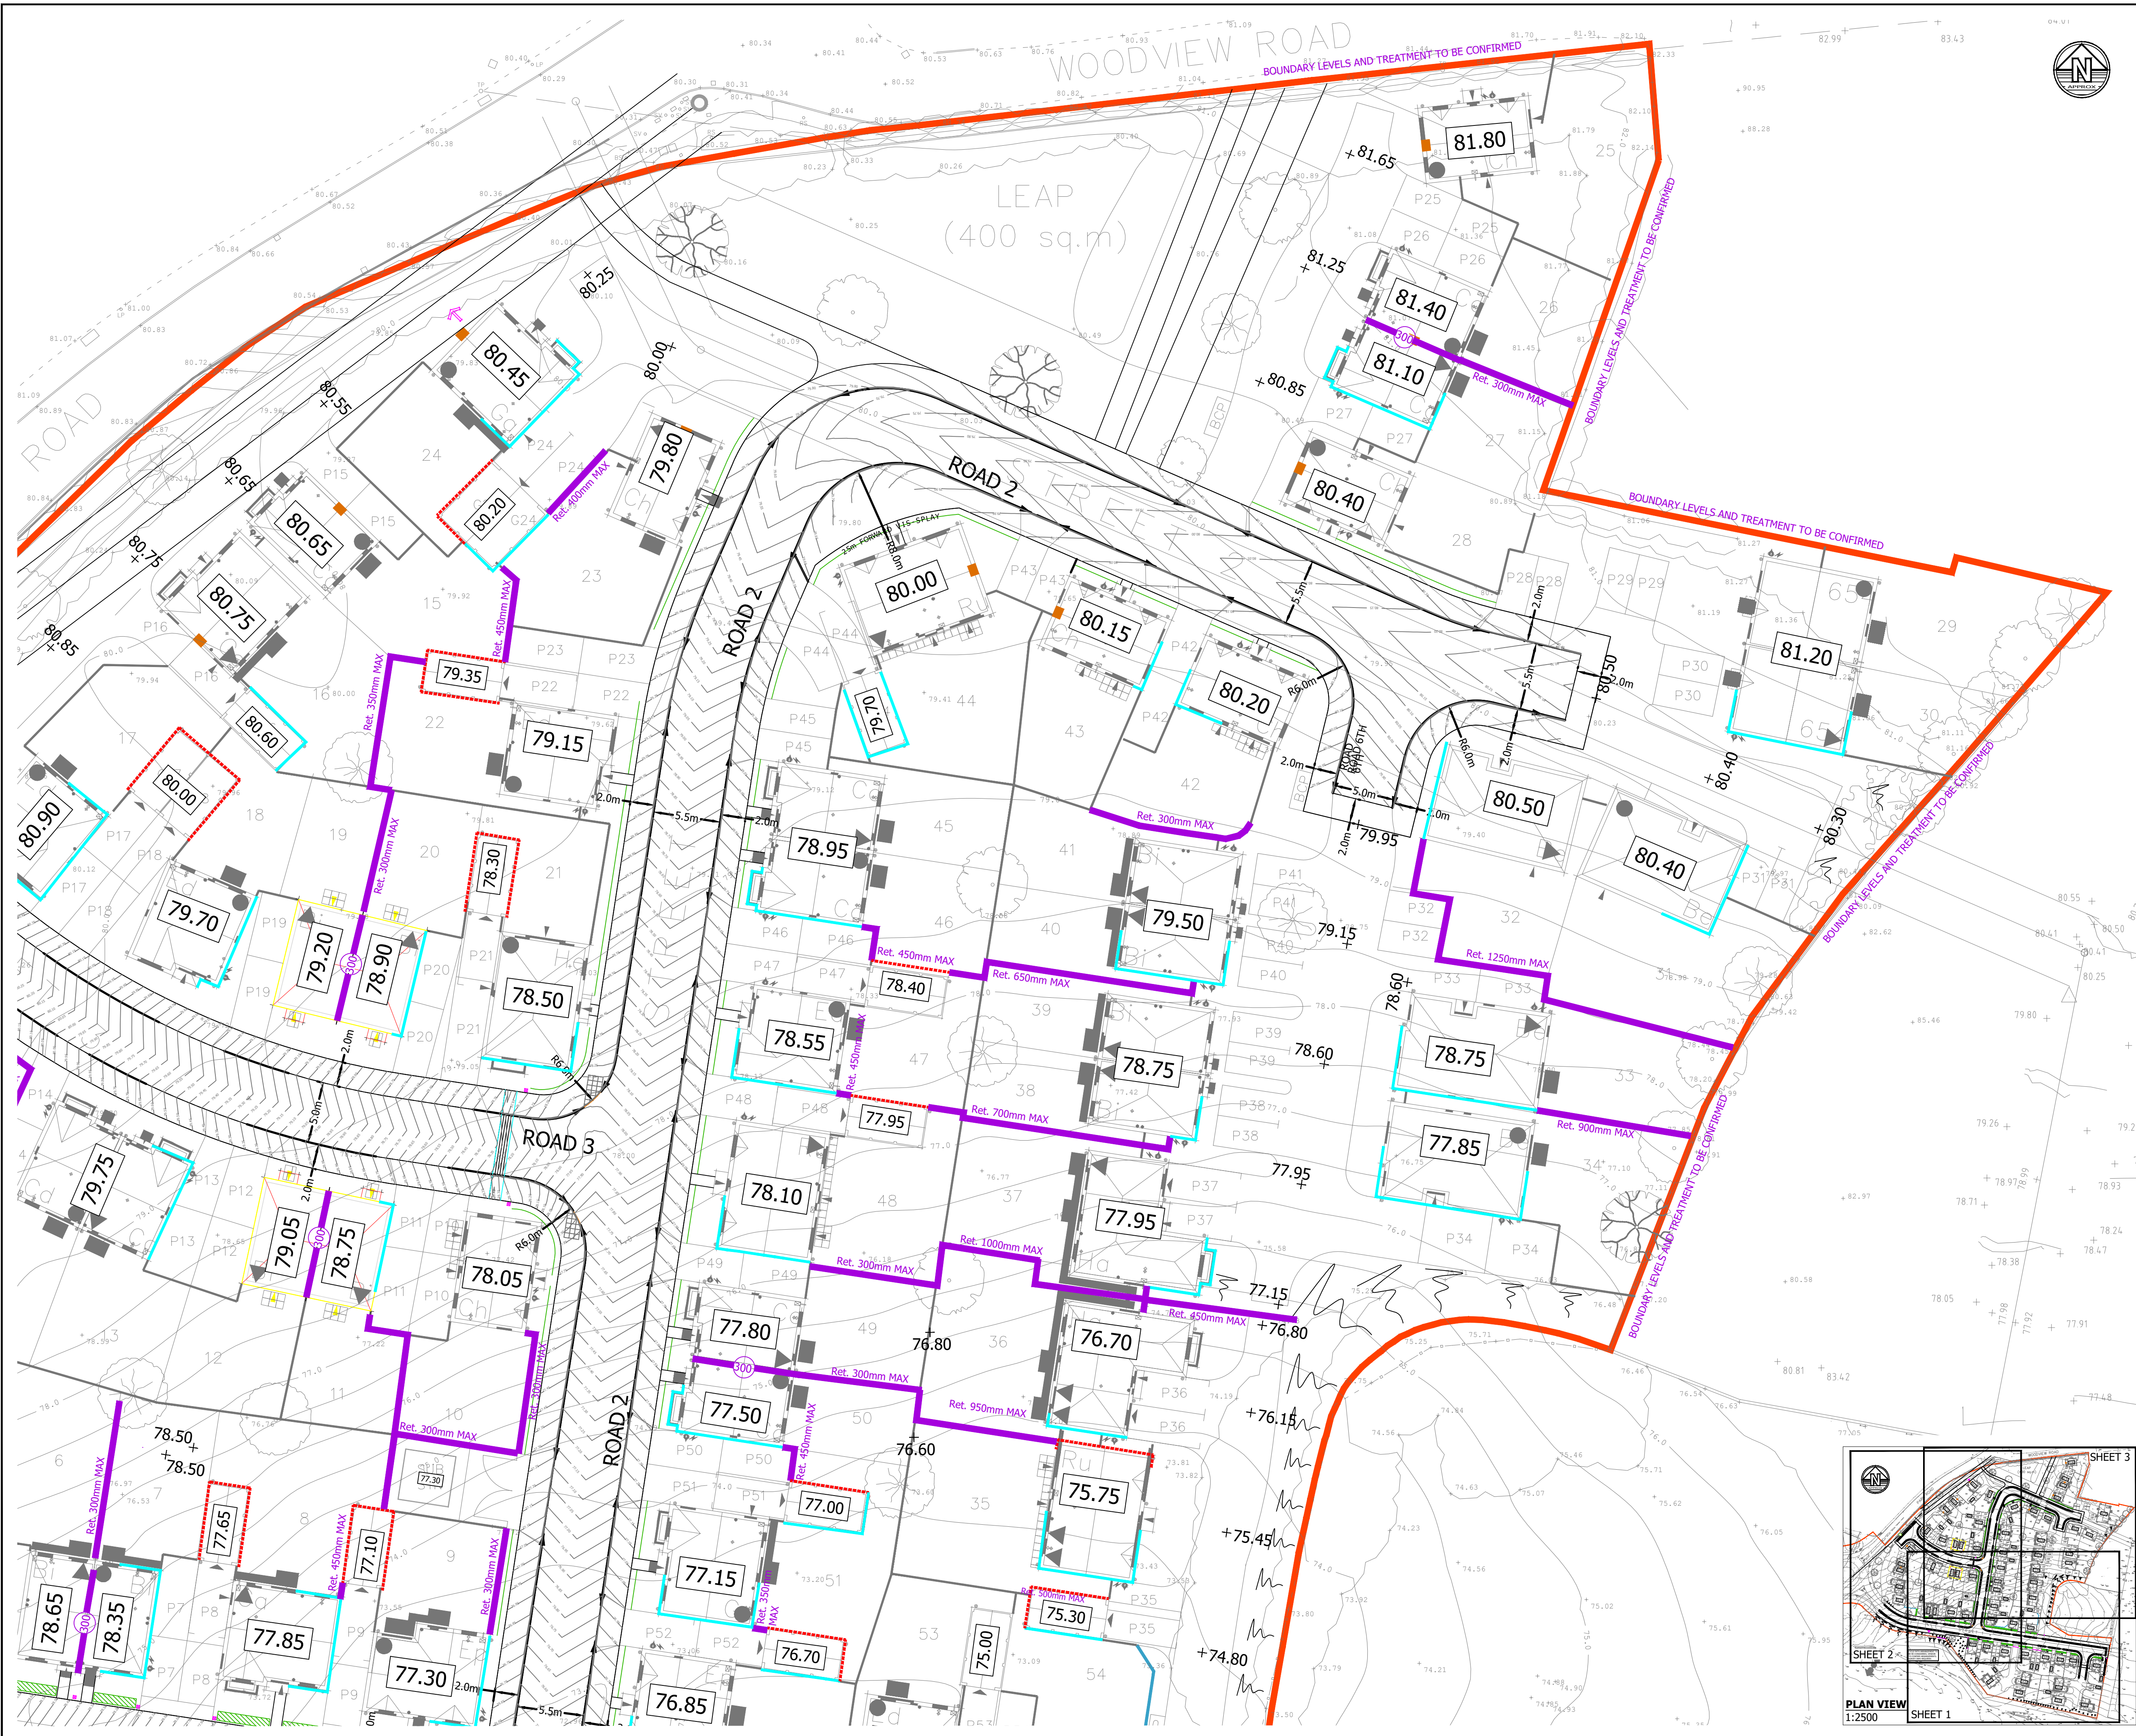

1. DO NOT SCALE FROM THIS DRAWING. IF IN DOUBT CONTACT TRAVIS BAKER LIMITED.
2. ALL DIMENSIONS ARE IN METRES UNLESS OTHERWISE NOTED.
3. THIS DRAWING IS TO BE READ IN CONJUNCTION WITH ALL OTHER RELEVANT DRAWINGS RELATING TO THIS PROJECT.
4. ALL DIMENSIONS SHOULD BE CHECKED ON SITE PRIOR TO CONSTRUCTION. ANY DISCREPANCIES SHOULD BE IMMEDIATELY NOTIFIED IN WRITING TO TRAVIS BAKER LIMITED.
5. THE CONTRACTOR SHALL PRIOR TO CONSTRUCTION CHECK AND VERIFY THAT THE DETAILS SHOWN ON THIS DRAWING ARE FULLY COMPATIBLE WITH ANY AS CONSTRUCTED DIMENSIONS OR LEVELS. ANY DISCREPANCIES TO BE REPORTED IMMEDIATELY IN WRITING TO TRAVIS BAKER LIMITED.
6. THIS DRAWING HAS BEEN PREPARED FOR THE EXCLUSIVE USE OF THE COMMISSIONING PARTY AND UNLESS AGREED IN WRITING BY TRAVIS BAKER LIMITED NO OTHER PARTY MAY USE OR RELY ON ITS CONTENTS. NO LIABILITY IS ACCEPTED BY TRAVIS BAKER LIMITED FOR ANY USE OF THIS DRAWING OTHER THAN FOR THE PURPOSE FOR WHICH IT WAS ORIGINALLY PREPARED.
7. IT SHOULD BE NOTED THAT THIS DRAWING MAY INCLUDE DATA PROVIDED BY THIRD PARTIES. NO LIABILITY IS ACCEPTED BY TRAVIS BAKER LIMITED AS TO THE ACCURACY OF THIS DATA.
8. THIS DRAWING SHALL NOT BE REPRODUCED IN ANY WAY WITHOUT THE WRITTEN PERMISSION OF TRAVIS BAKER LIMITED.

KEY

- SITE BOUNDARY
- 76.05 FINISHED FLOOR LEVEL
- Ret. 450mm MAX RETAINING FEATURE AND INDICATIVE HEIGHT
- EXPOSED BRICKWORK
- DDPC/TANKING
- +73.20 PROPOSED SPOT LEVEL
- +73.95 EXISTING SURVEY LEVELS
- PROPOSED ROAD CONTOURS

NOTES*

MAX GRADIENT FOR ROADS, FOOTPATHS, GARDENS AND DRIVEWAYS, ALL 1in12

WHERE TANKING/DDPC IS PROPOSED, GARAGES HAVE TANKING AND PROPERTIES HAVE ONLY DDPC.

EXPOSED BRICKWORK AND TANKING/DDPC IS SHOWN INDICATIVELY. NO QUANTITY OF COURSES ARE SHOWN AS THESE ARE PRONE TO CHANGE SIGNIFICANTLY ONCE DETAILED DESIGN IS CONFIRMED.

HIGHWAY IS DESIGNED IN ACCORDANCE WITH DERBYSHIRE COUNTY COUNCILS DESIGN GUIDANCE AND IS PROPOSED TO BE ADOPTED.

SUBJECT TO DETAILED DESIGN

REV	DESCRIPTION	DATE	BY	AUTH
H	REVISED FFL FRO PLOT 34.	16.02.22	GR	GR
G	REVISED TO SUIT NEW SITE AND ROAD LAYOUT	11.02.22	GR	TW
F	REVISED TO SUIT NEW SITE AND ROAD LAYOUT	23.11.21	GR	TW
E	PLOTS 33/34 FFLS AMENDED	18.10.21	ID	TW
D	SITE LAYOUT UPDATED	06.10.21	ID	TW
C	SITE LAYOUT UPDATED	07.07.21	GS	TW
B	SITE LAYOUT UPDATED	08.06.21	GG	TW
A	CONTOURS UPDATED	02.06.21	TW	TW

Travis Baker
39 Stoney Street
Lace Market
Nottingham
NG1 1LX

**Transport Planning
Flood Risk and Drainage
Geo-Environmental
Civil and Structural Engineering**

Nottingham Telephone:
0115 896 6655
info@travisbaker.co.uk
www.travisbaker.co.uk

CLIENT
CAMERON HOMES

PROJECT
CADLEY PARK, SWADLINCOTE

TITLE
**EXTERNAL WORKS APPRAISAL
SHEET 3 of 3**

DRAWN GG	AUTHORISED TW	SCALE 1:250@A1	DATE 01.06.21
-------------	------------------	-------------------	------------------

PROJECT NO. 19061	DRAWING NO. 012	REV H
----------------------	--------------------	----------

STATUS.
PRELIMINARY

COPYRIGHT TRAVIS BAKER LIMITED. ALL RIGHTS RESERVED.

