
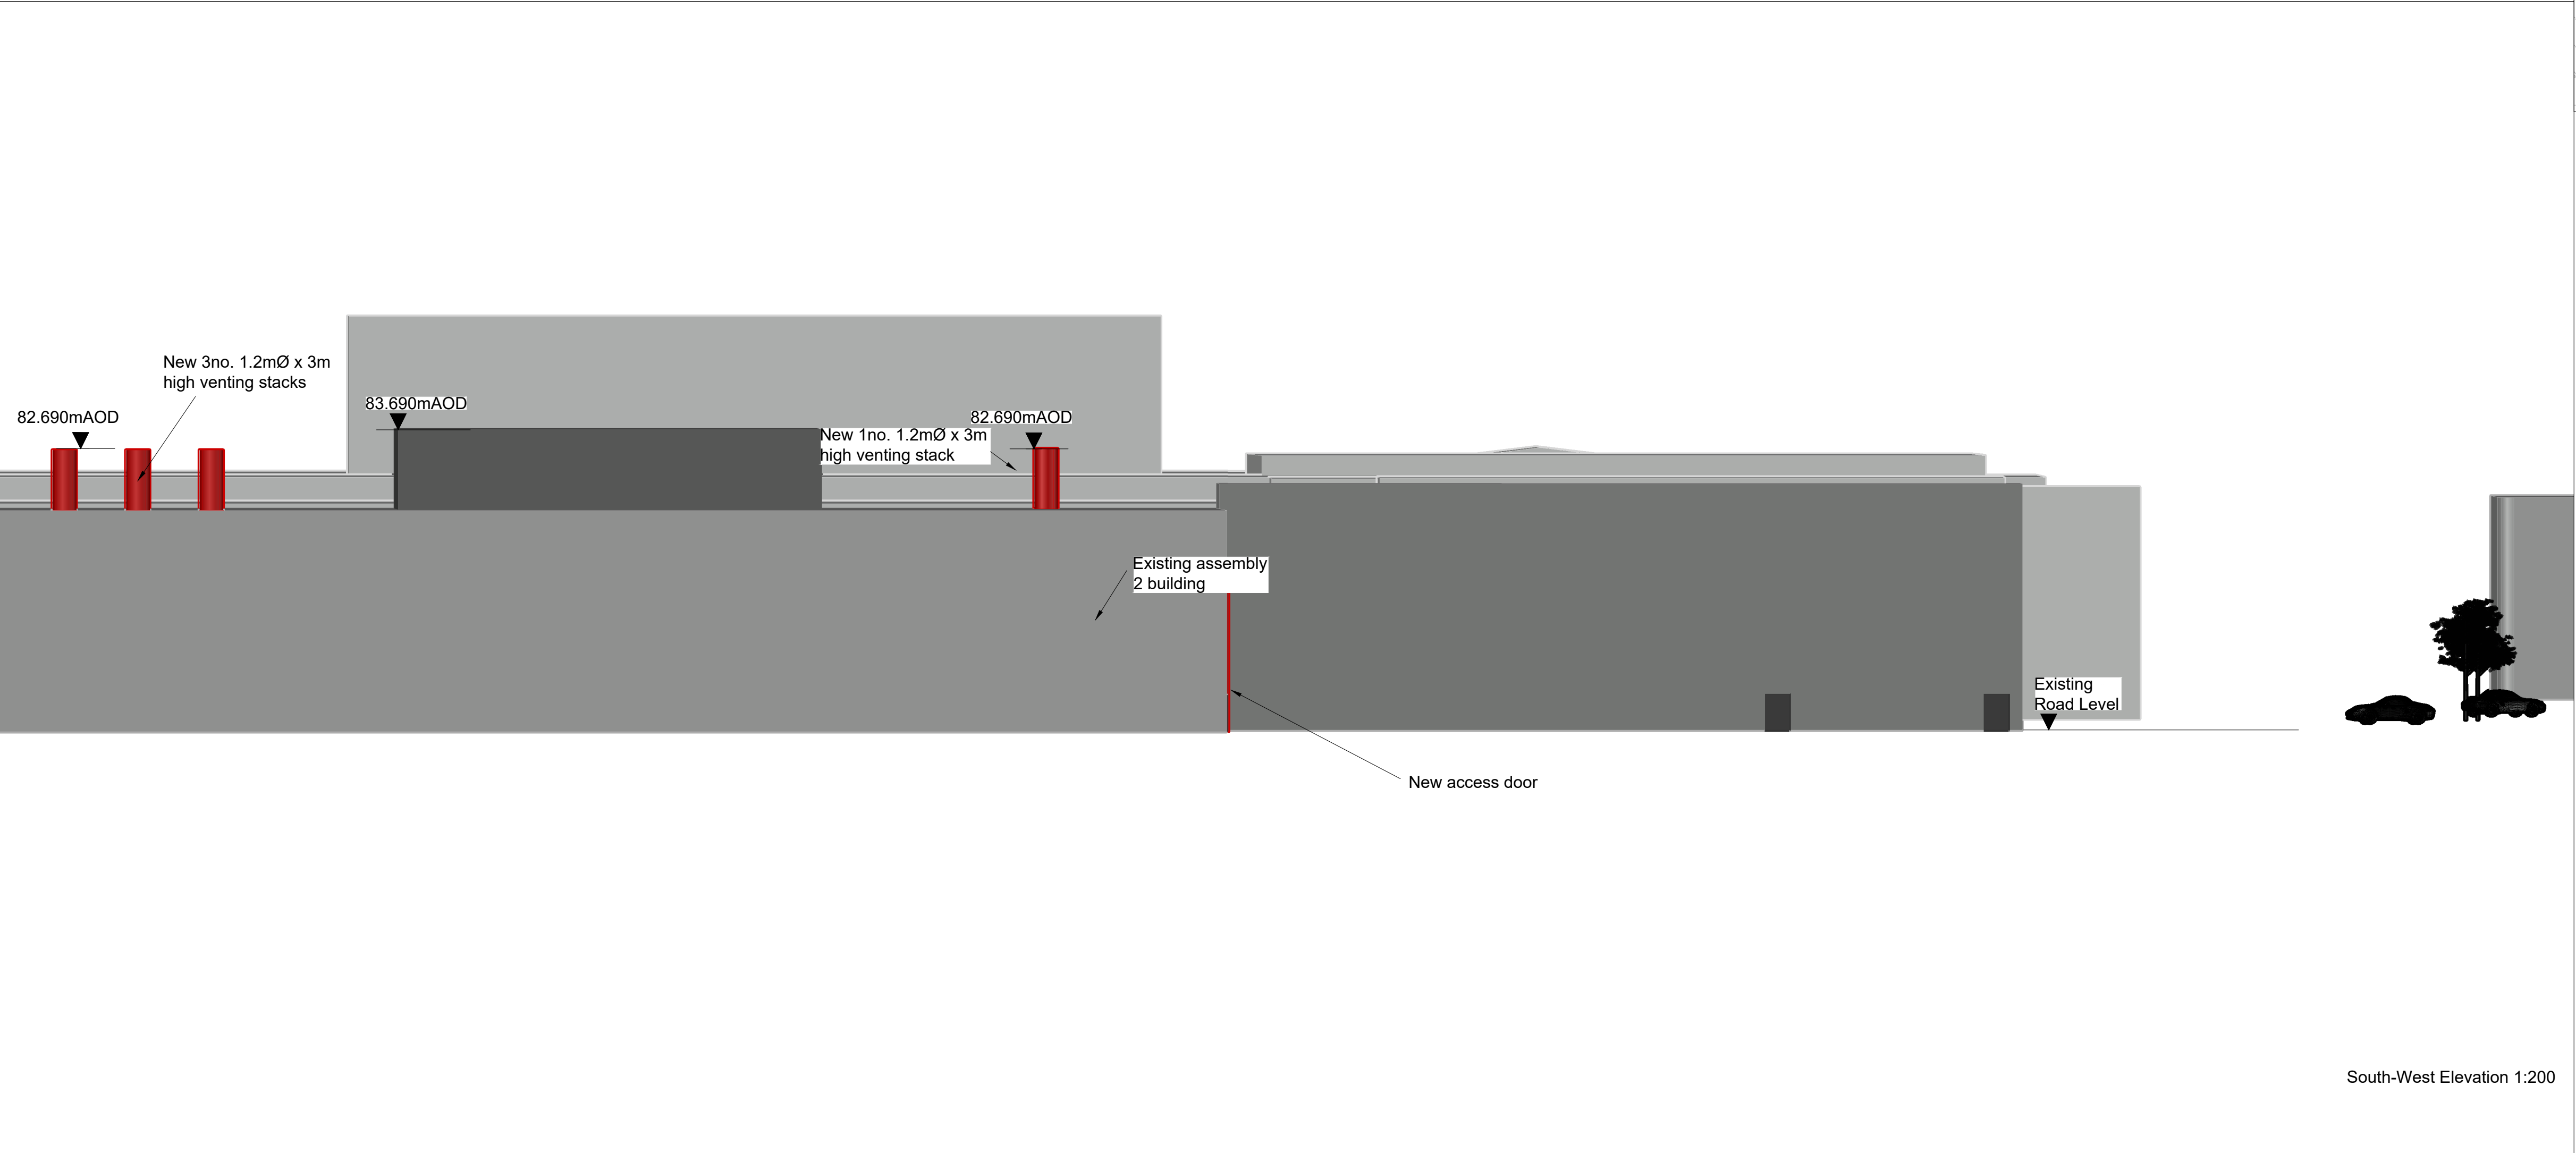


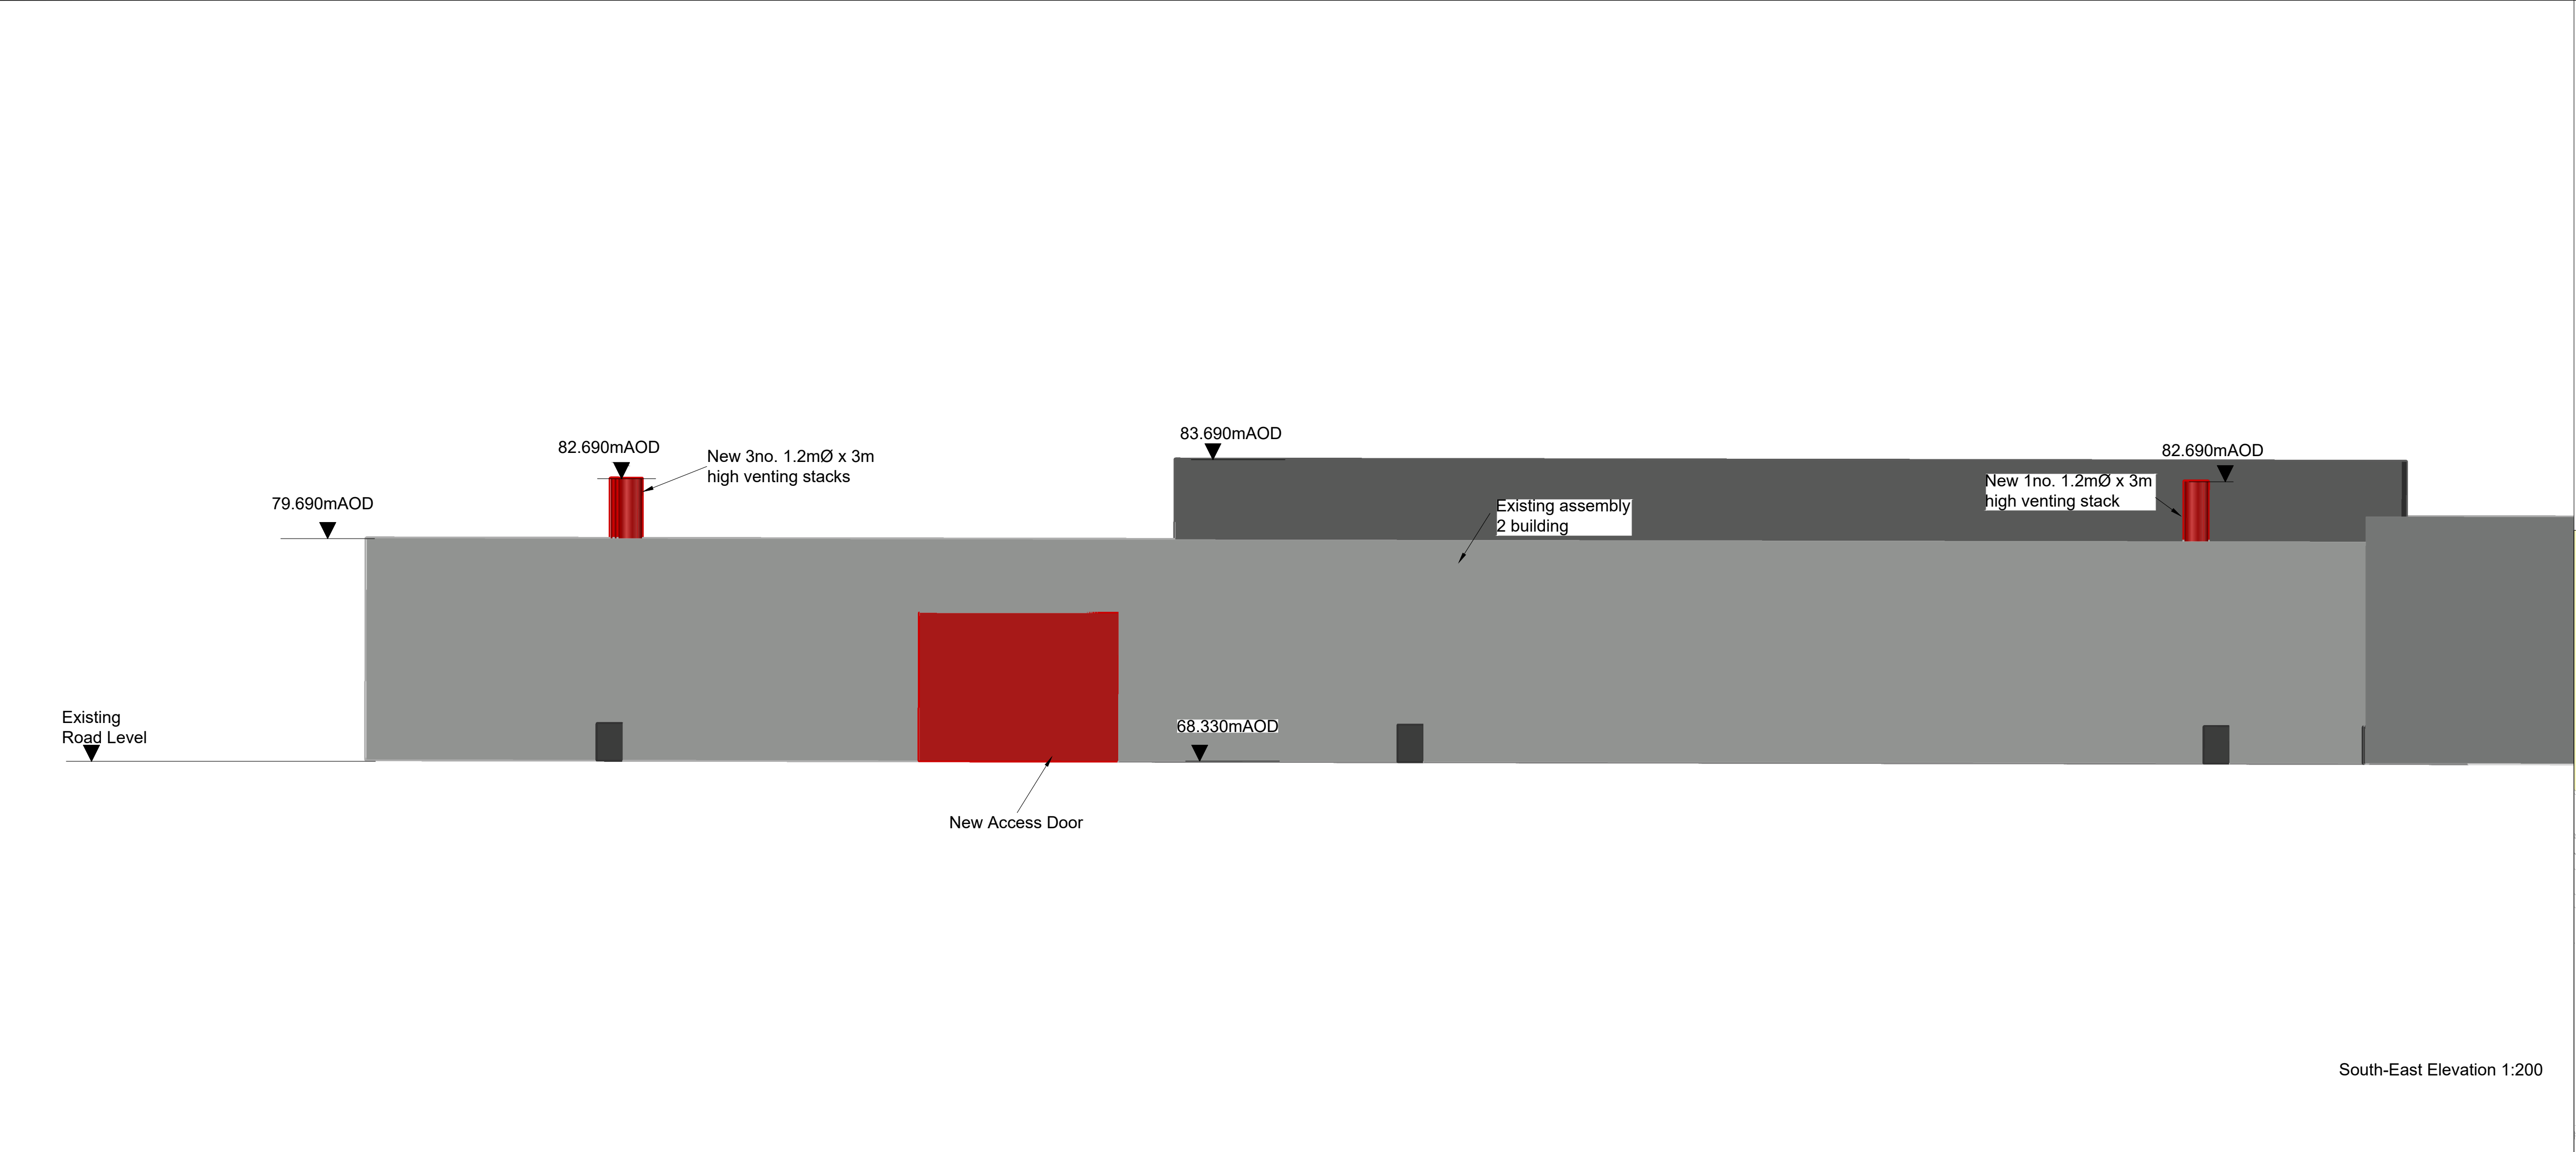

GENERAL NOTES

- DO NOT SCALE.
- This drawing is to be read in conjunction with all other relevant drawings and details.
- Should there be an conflict between the details indicated on this drawing and those on other drawings the Engineer should be informed PRIOR to construction on site.
- Until technical approval has been obtained from the relevant Authority, it should be understood that all drawings issued are Preliminary and NOT for construction. Should the Contractor commence site works prior to such approval being provided it is entirely at their own risk.
- Sketch proposals are for illustrative purposes only and as such are subject to detailed site investigation including ground conditions, contaminants, drainage, design and planning / density negotiations.
- All dimensions are in metres unless otherwise stated.
- The Rodgers Leask Designer's Risk Assessment(s) for this project must be reviewed PRIOR to the commencement of any works on site.
- Site layout based on drawing 22049-RLL-22-XX-DR-C-001 Planning Layout. Existing elevation data provided by Toyota dated 14.02.22. Survey data is based on the topographical survey 15412_COMPOSITE Rev 9 by Greenhatch dated 07.02.22.
- See drawing 22049-RLL-22-XX-DR-C-200 Drainage and Levels for site design information.

Location Plan 1:1000

Rev	Date	Amendments	By	Chk
P04	14.06.22	Car wash and car parking proposals removed	CMN	PS
P03	28.02.22	Removed 3no. stacks	CMN	PS
P02	25.02.22	Car wash updated	CMN	PS

RLRE
Consulting Engineers
Client

Toyota Motor Manufacturing (UK) Ltd

Project
**Assembly Building 2
Car Park Extension**

Drawing Title
Side Elevations

Status
PLANNING

Scale	Drawn	Checked	Date
1:200 @ A1	CMN	PS	24.02.22

Drawing Number	Revision
22049-RLL-22-XX-DR-C-002	P04

Scale Bar
1:200
0 2 4 6 8 10 12 14

Copyright © Rodgers Leask Limited